


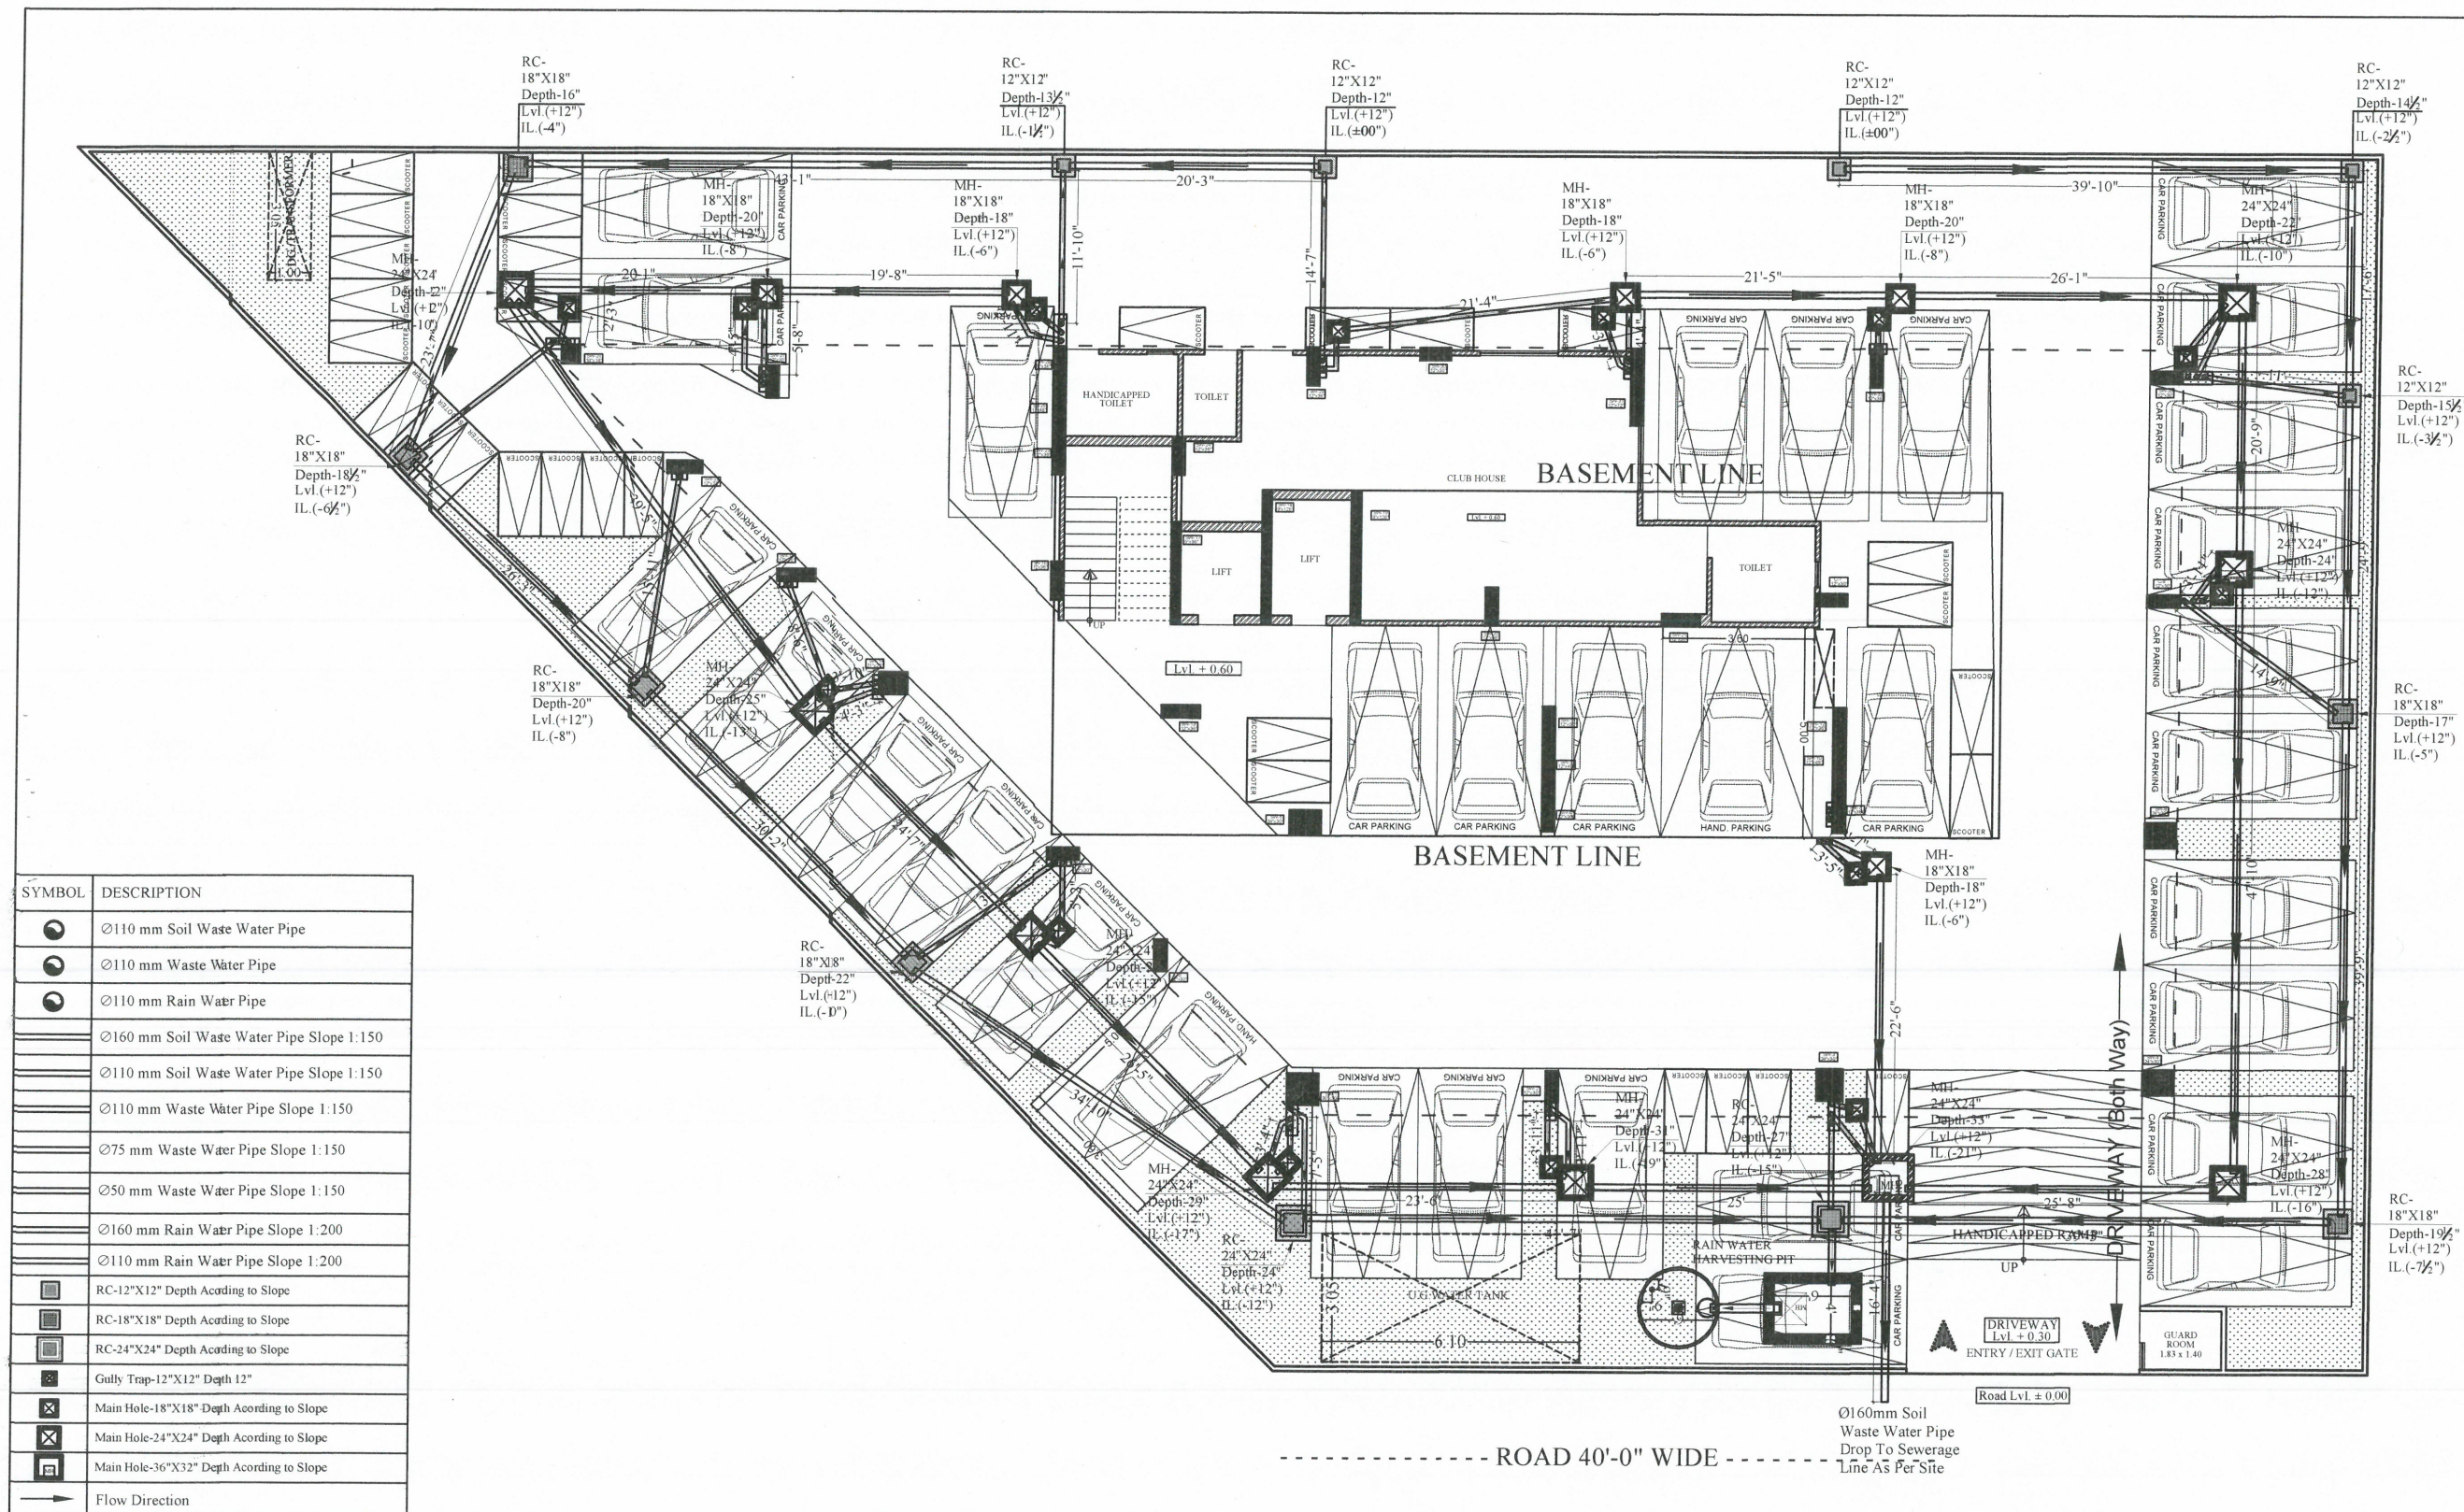

Vipul
VIPUL AGARWAL
M.E.P. CONSULTANT
B.E. ELECTRICAL

SERVICES CONSULTANT:
ASHI ASSOCIATES
 F 9 / 440 , Keshav Marg Chitrakut Scheme, Jaipur
 PH: 91-0-93146-10438, 0141-2440946 Mail: vipul8599@yahoo.com

ARCHITECTS:-
SPACE GRID
 C-49, VIDYA APARTMENT, PARAS MARG,
 BAPU NAGAR, NEAR JANTA STORE CIRCLE, JAIPUR-302015
 PH-09314918766, 0141-4005506 (O)
 EMAIL:-INFO.SPACEGRID@GMAIL.COM

PROJECT:-
JAI VILAS
 PROJECT ADDRESS:-
 Khasra No./Plot No. C-42, Village -Jaipur,
 Bapu Nagar , Jaipur-302015 (Rajasthan)

DRAWING:-
STILT FLOOR EXTERNAL SEWERAGE & RAIN WATER PIPE ROUTE PLAN

DRN BY:-	SCALE:-	
RAAJ	N.T.S.	
CHK. BY:-	DATE:-	<div style="text-align: center;"> </div>
SANJAY	09-02-2024	
APPD. BY:-	REV:-	
VIPUL AGARWAL	00	

JR RESORTS AND REALTY LLP
Rajesh Chaudhary
PARTNER

