



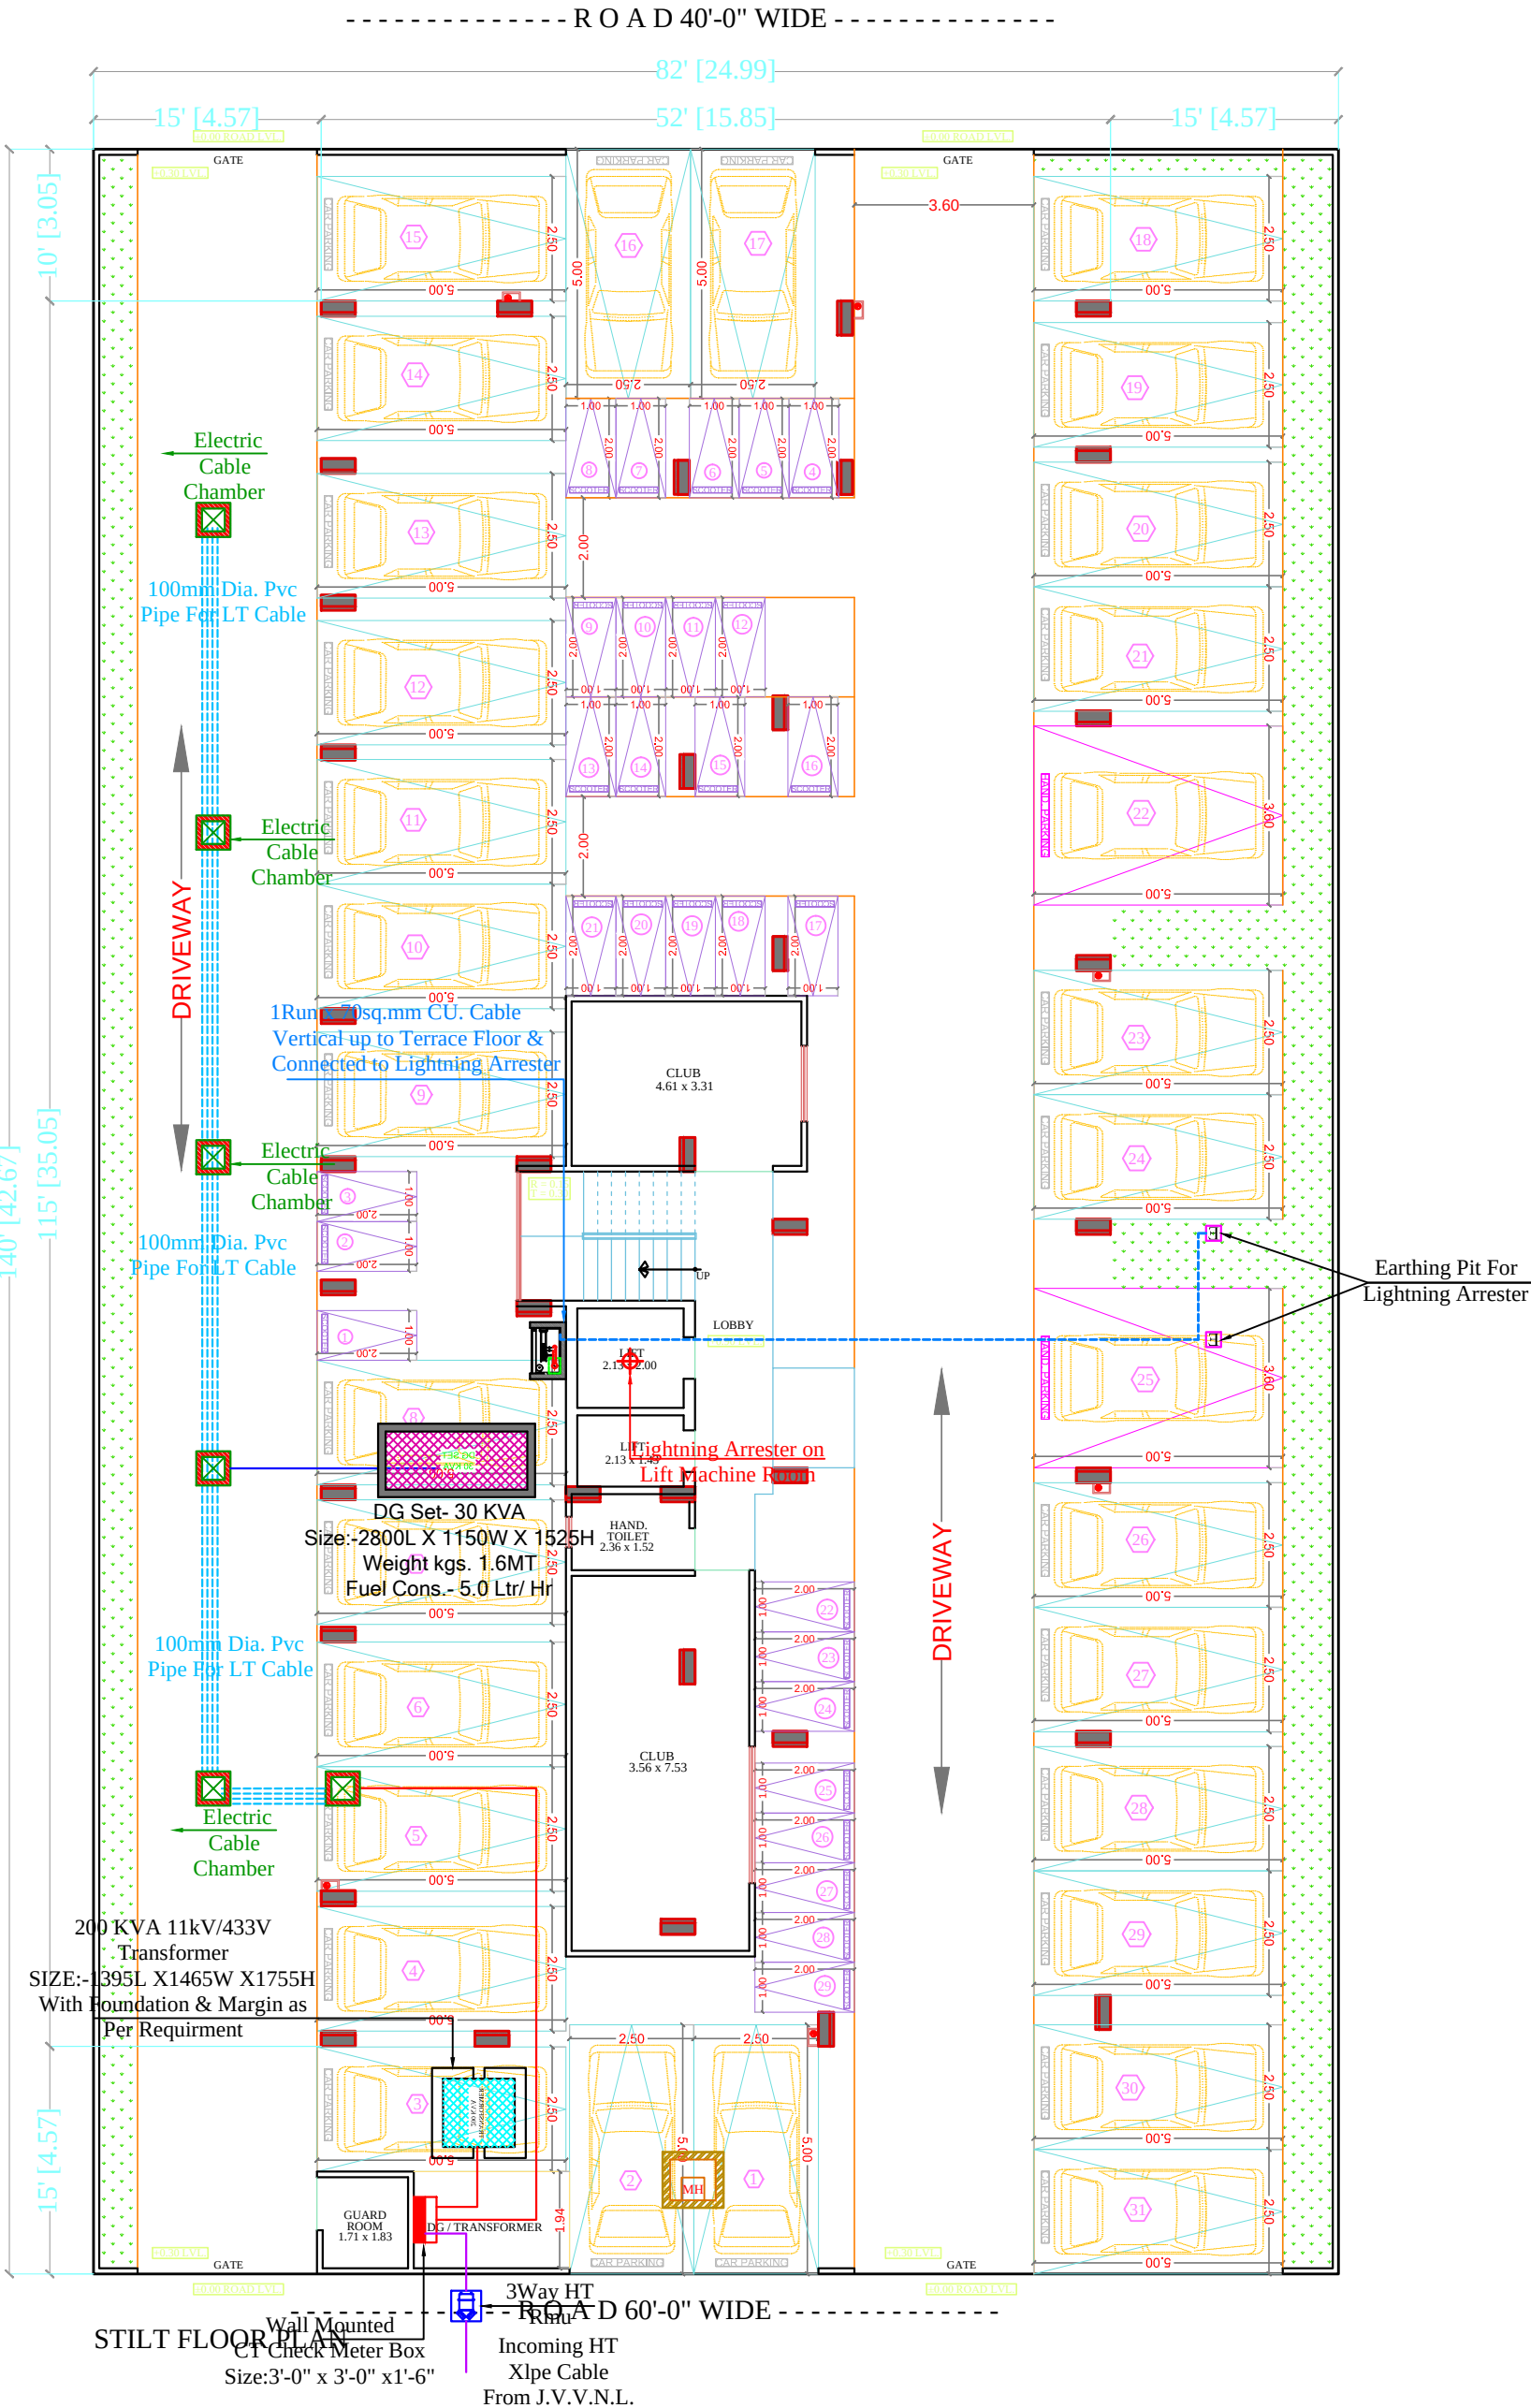

Lightning Arrester

Model: Stormaster – ESE - 30 (Level 2/Medium Protection)
(Protection radius - 25M, Mast Height -2 Mtr)

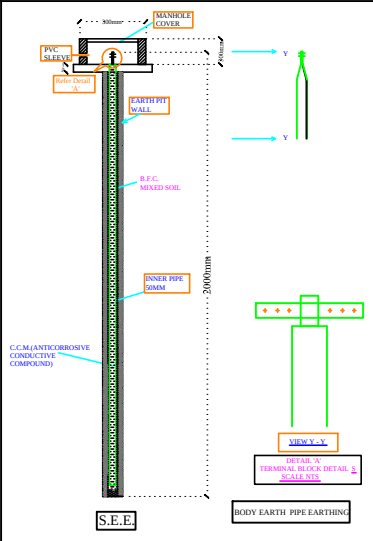

SIGN:-

27/21

Space Consultant
S No
016186
B Tem (C/WH)

SPACE CONSULTANT

PLOT-A-173, JAGDAMBA NAGAR, HEERAPURA
POWER HOWER, JAIPUR (RAJ) 302024

ARCHITECT :-

FRANK SQUARE

ARCHITECTURE | PLANNER | DESIGNER
C-49 VIDYA APARTMENT PARAS MARG,
BAPU NAGAR JAIPUR, (RAJ.)
Email-afranksquare@gmail.com
Mobile-9461302542

PROJECT :-

PROPOSED BUILDING AT PLOT
NO.-37,38,82 & 83,RAILWAY
OFFICER COLONY, JAIPUR

DRAWING:

STILT FLOOR
ELECTRIC SUB STATION,
CABLE ROUTE &
LIGHTNING ARRESTER FOR
RERA SUBMISSION PLAN

DATE

SCALE:-

N.T.S.