

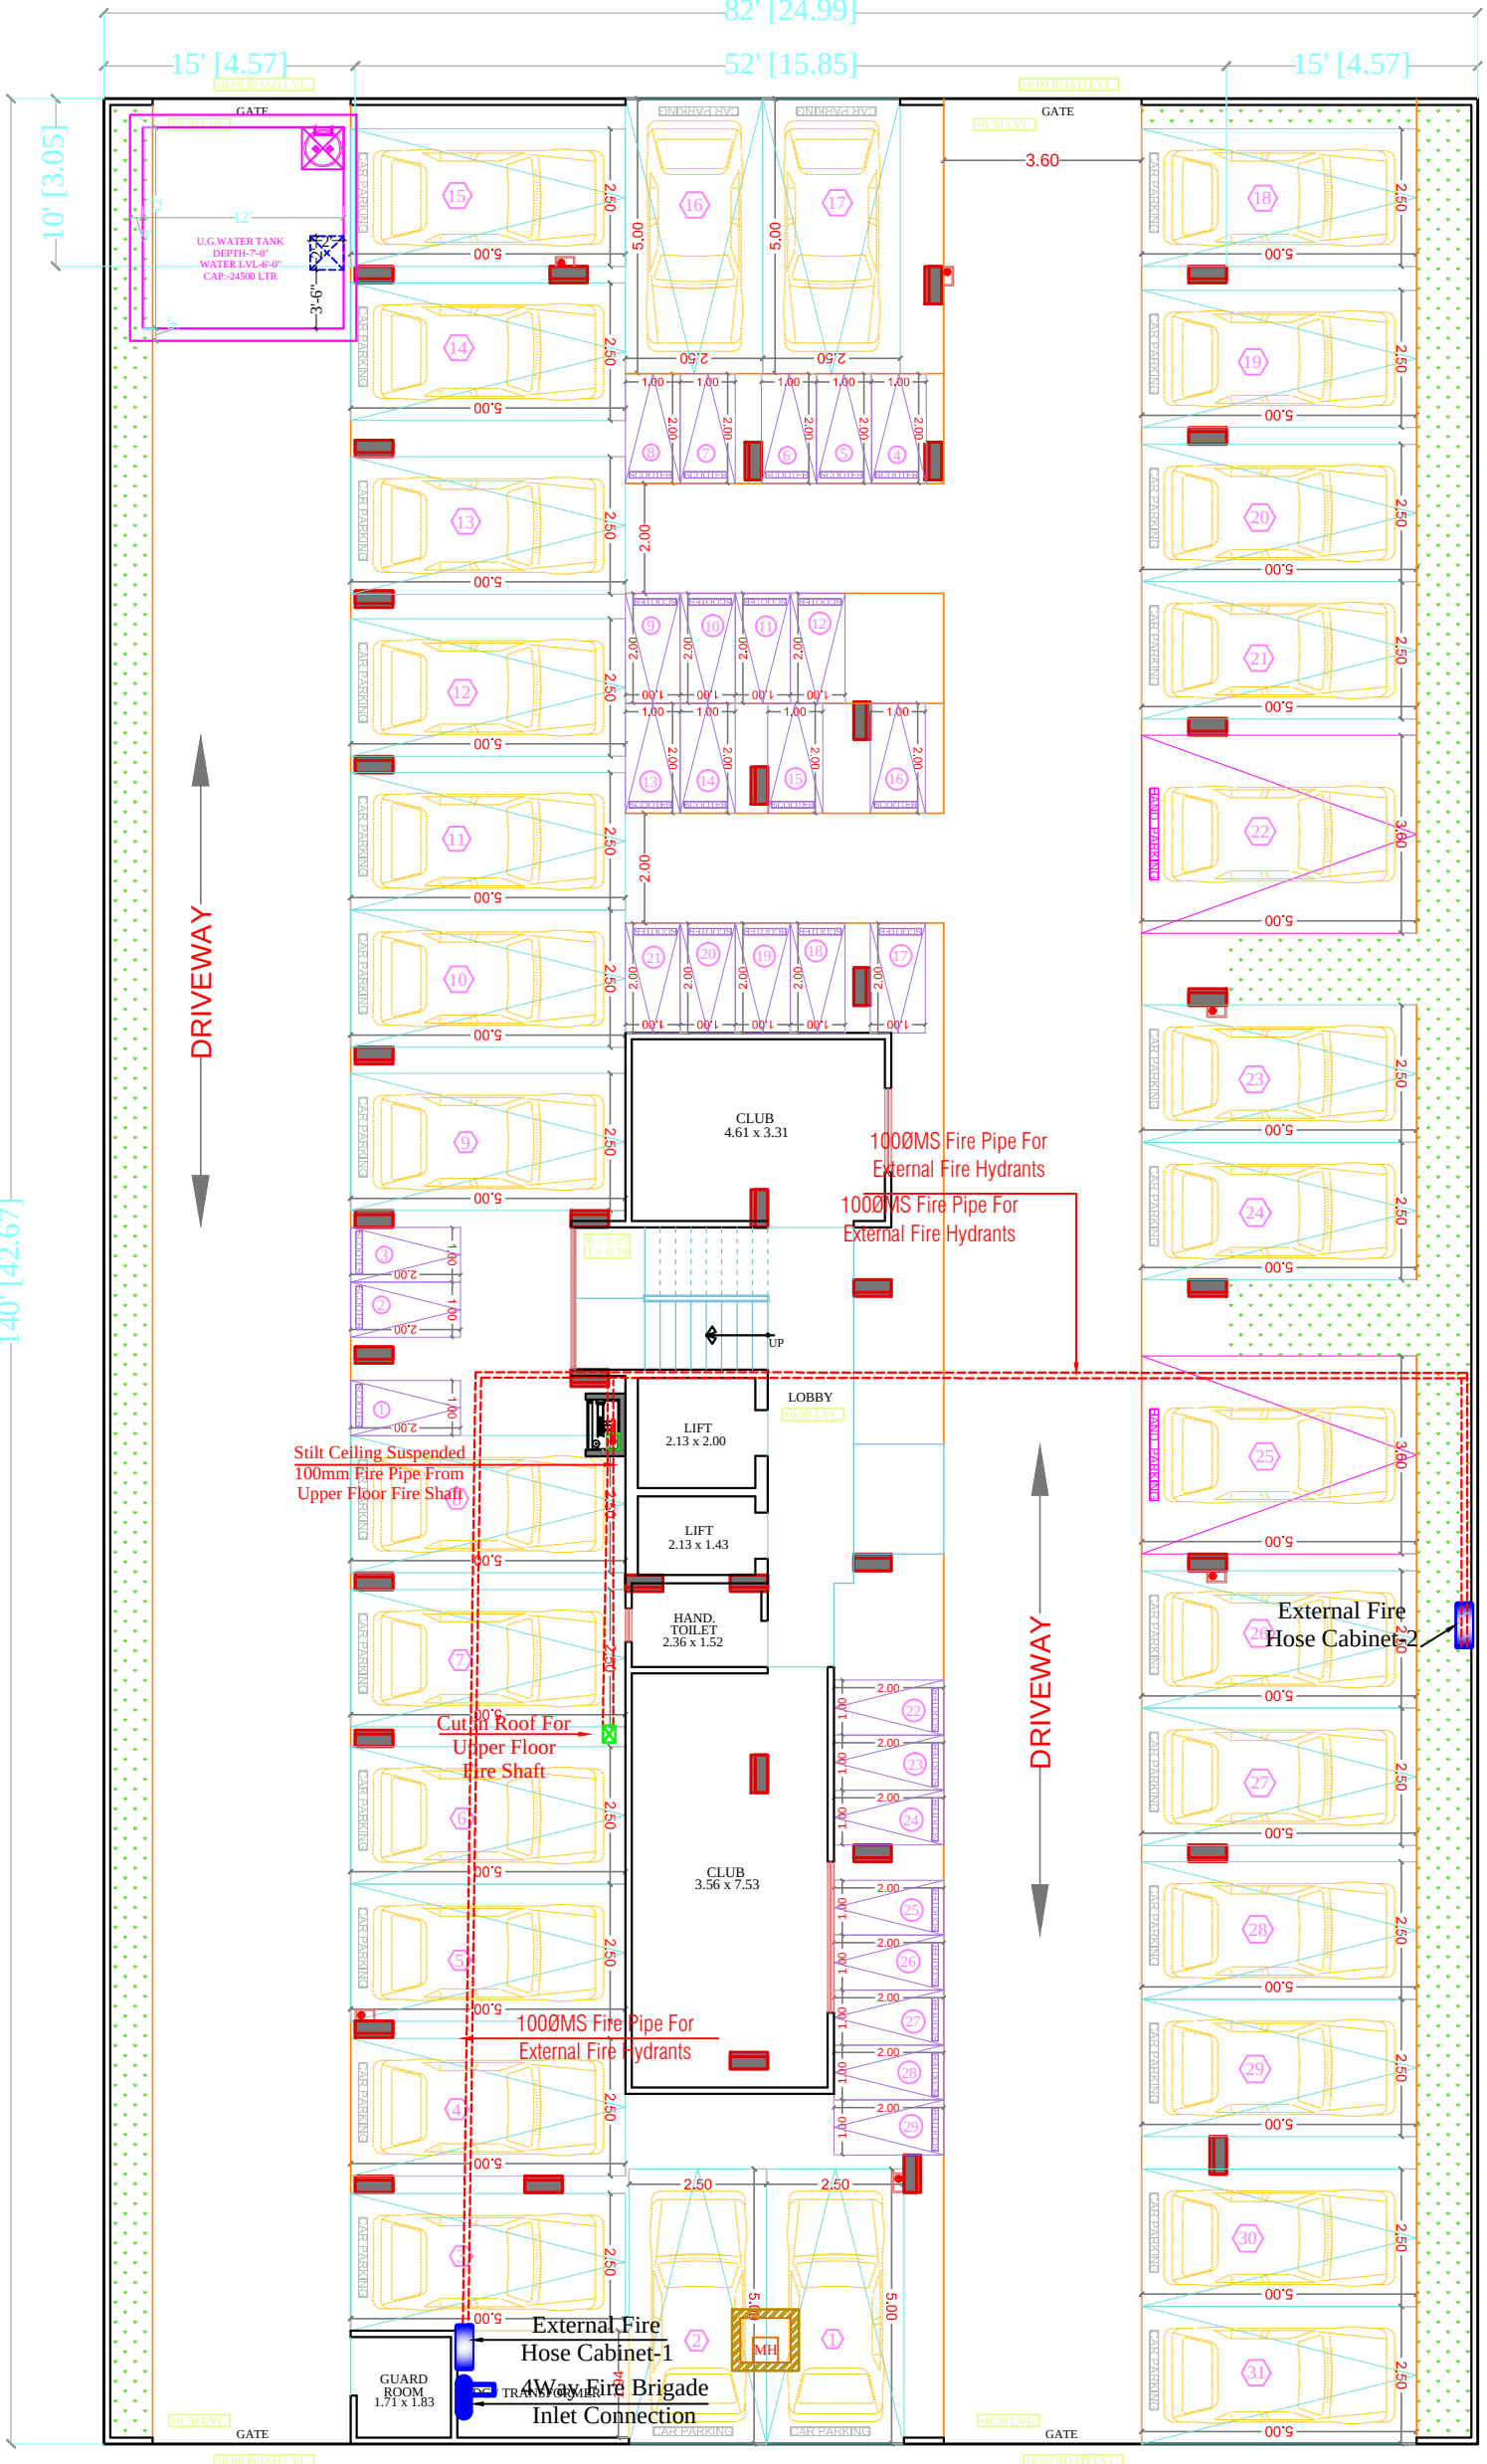


STILT FLOOR PLAN

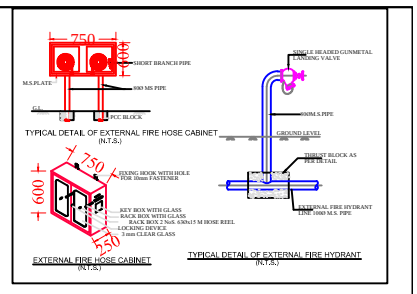

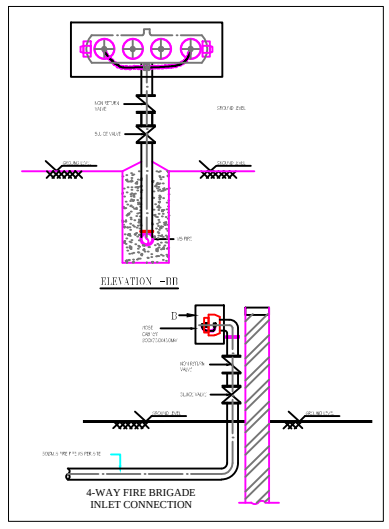

LEGEND

SYMBOL	QTY.	DESCRIPTION
	02	EXTERNAL FIRE HOSE CABINET
	01	FIRE HOSE CABINET
		100ØMS FIRE PIPE FOR EXTERNAL FIRE HYDRANTS

SEAL:-

SPACE CONSULTANT
PLOT-A-173, JAGDAMBA NAGAR, HEERAPURA
POWER HOWER, JAIPUR (RAJ) 302024

ARCHITECT :-
FRANK SQUARE
ARCHITECTURE | PLANNER | DESIGNER
C-49 VIDYA APARTMENT PARAS MARG,
BAPU NAGAR JAIPUR, (RAJ.)
Email-afranksquare@gmail.com
Mobile-9461302542

PROJECT :-

PROPOSED BUILDING AT PLOT NO.-37,38,82 & 83,RAILWAY OFFICER COLONY, JAIPUR

DRAWING: STILT FLOOR
EXTERNAL FIRE HYDRANT
RERA SUBMISSION PLAN

DATE

SCALE:- N.T.S.