


Layout Plan of Water Supply Distribution System For

"THE SITARAMPURA WING"

IN KHASRA NO.- 702/457, 700/456, 698/455.
AT VILLAGE :- SITARAMPURA, TEH.:- SANGANER, JAIPUR

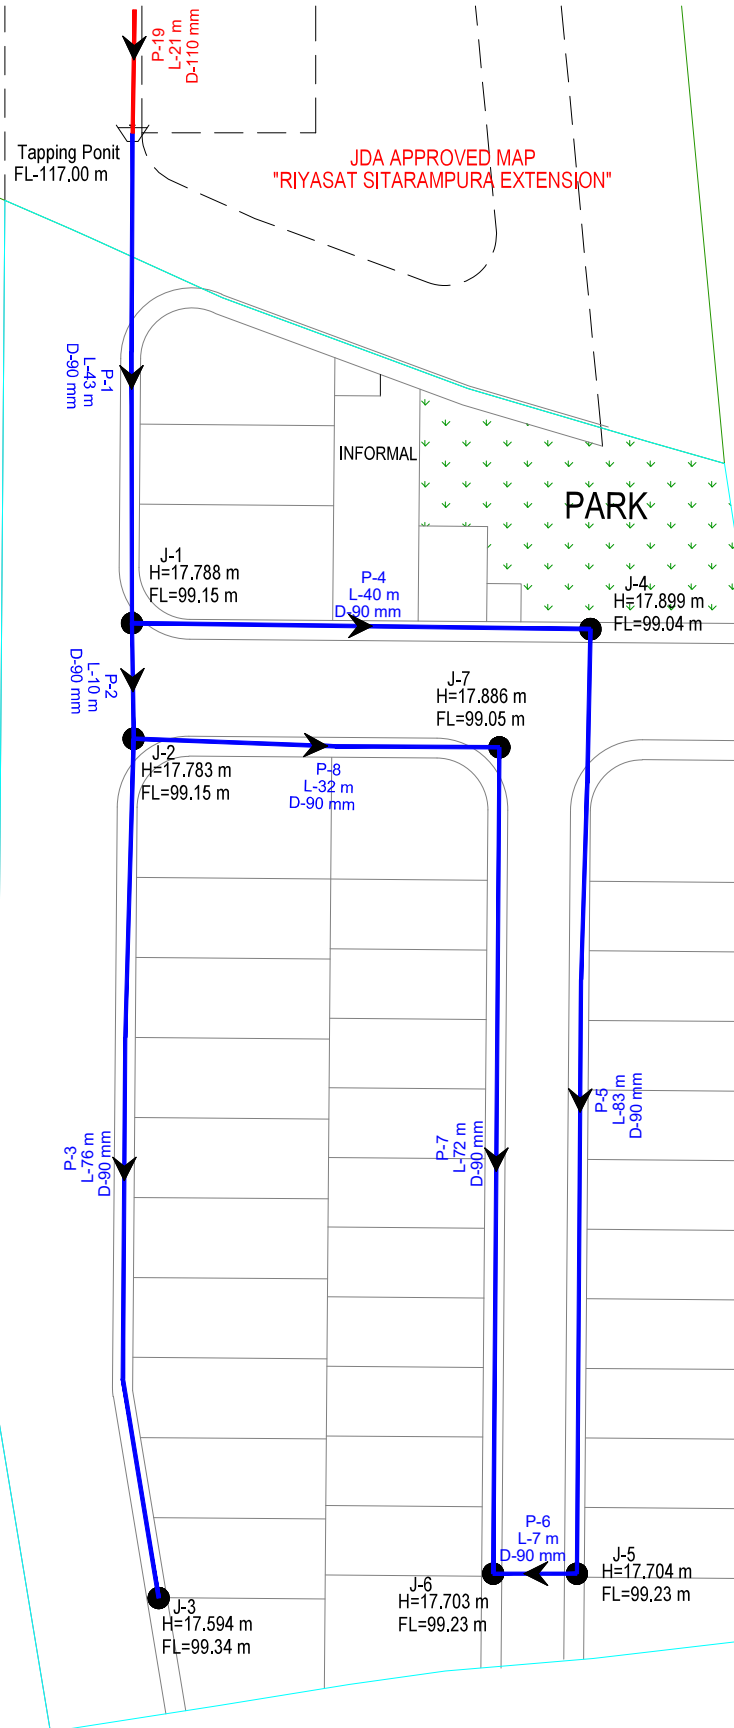

ER. VIKAS SHARMA
B.TECH (CIVIL)

LAY-OUT PLAN OF

(ROADS, ☐ ELECTRICALS, ☐ SEWER LINE, ☐
WATER SUPPLY ☒ & RAIN WATER HARVESTING) ☐

Notes:-

- ALL DIMENSIONS ARE IN METER & DIAMETERS ARE IN MILLIMETER, UNLESS OTHERWISE SPECIFIED.
- EARTH COVER PROVIDED ABOVE PIPE SHALL BE MINIMUM 1.0 M.
- PIPE MATERIAL HDPE PIPE.

Notes:-

We have considered "FL" as a Top Finish Level of Road

FL: Top Finish Level of Road

LEGENDS :- WATER SUPPLY NETWORK LEGENDS :

Symbols	Relation To	Nos. / LEN.
	90 mm DIA PIPE	365 Mtr.
	Tapping Point	
	Existing ESR & CWR at "RIYASAT SITARAMPURA EXTENSION"	
	Existing Tube Well at "RIYASAT SITARAMPURA EXTENSION"	
	PIPE NUMBER	
	FLOW DIRECTION	
	LENGTH	
	DIAMETER	
	JUNCTION NO.	
	PRESSURE	
	ELEVATION	
	Water Line Slope	

DESIGN BY:-

CIVIL TECH ENGINEERING SOLUTION
LAND SURVEY/OPS SURVEY/ENGINEERING DESIGN/CADD DESIGNING
Shiv Colony, Near Poonima University,
Sitapura (Rajasthan)-303905
Mob:-9664240082
Email:- civiltech930@gmail.com

DRAWING TITLE:-

Layout Plan of Water Supply
Distribution System

NAME OF SCHEME :-

PROPOSED LAYOUT PLAN OF
"THE SITARAMPURA WING"
IN KHASRA NO.- 702/457, 700/456, 698/455,
AT VILLAGE :- SITARAMPURA, TEH.:- SANGANER, JAIPUR

SCALE :-

N.T.S

NORTH :-

