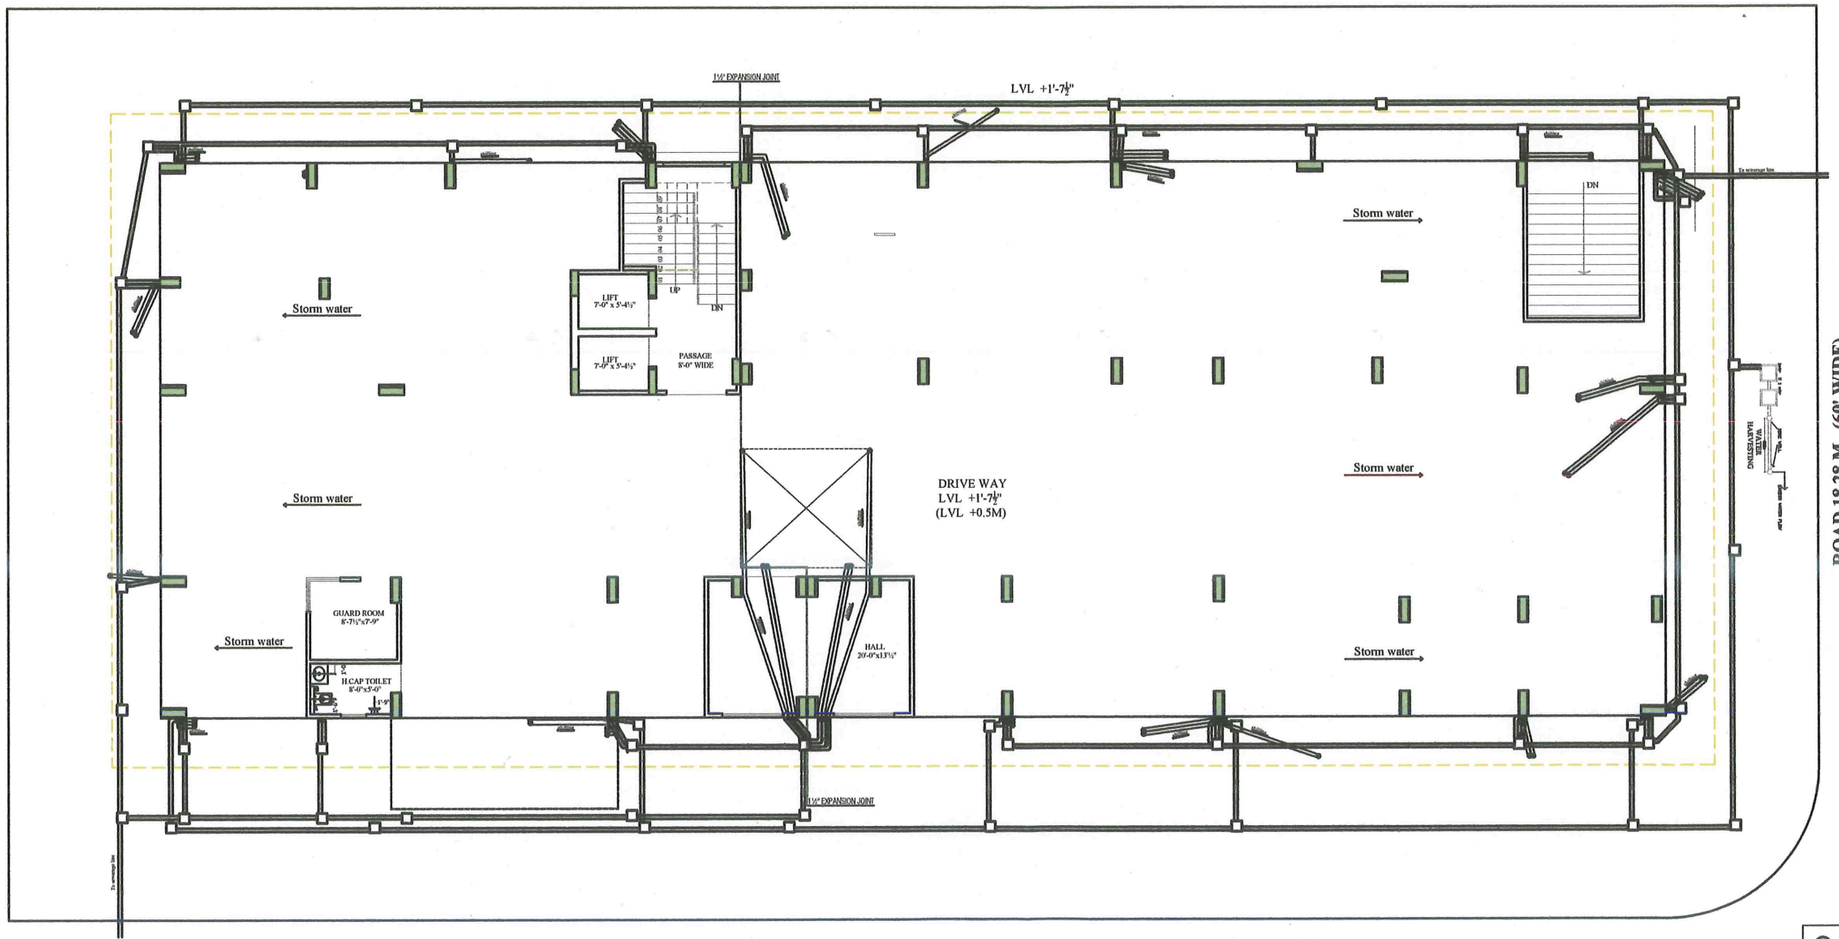

	4" SWP
	4" WWP
	4" RWP

RAIN WATER HARVESTING , STORM WATER & SEWRAGE PLAN / SANITARY PLAN

DHARMESH SHARMA
B. TECH. (CIVIL)

LOKESH KUMAR GARG
Council of Architechtural
Regd. No. CA/2006/38811

For Parth Sarthi Build Estate (P) Ltd.
Director

ARCHITECTS
ALPUS ASSOCIATES
A UNIT OF ARCHITECTS
E-86 HANUMAN PATH (NEW SANGANER ROAD
BEHIND SANJEEVANI HOSPITAL,SHYAM NAGAR EXT.
JAIPUR (RAJ.)
PH: 4062253 alpusassociates@gmail.com

PROJECT TITLE- PARTH CROWN

DRAWING TITLE RAIN WATER HARVESTING & STORM WATER & SEWERAGE PLAN/ SANITARY PLAN (STILT FLOOR)

NORTH

CLIENT: PARTH SARTHI BUILD ESTATE PVT. LTD.
(RECONSTITUTED PLOT NO.+17, 18, 19 WEST PART
CHAUMADAS KI MAPURI, JHALAWAR)