RAIN WATER HARVESTING AUDIT CITY 1&2

ADD:- KHASRA NO- 1292/626 ,1175/829 ,637/1

KHASRA NO- 621/1,622/1,624,625,1288/623,1293/626

VILLAGE- JAISINGHPURA BAS BHANKROTA, JAIPUR 302026

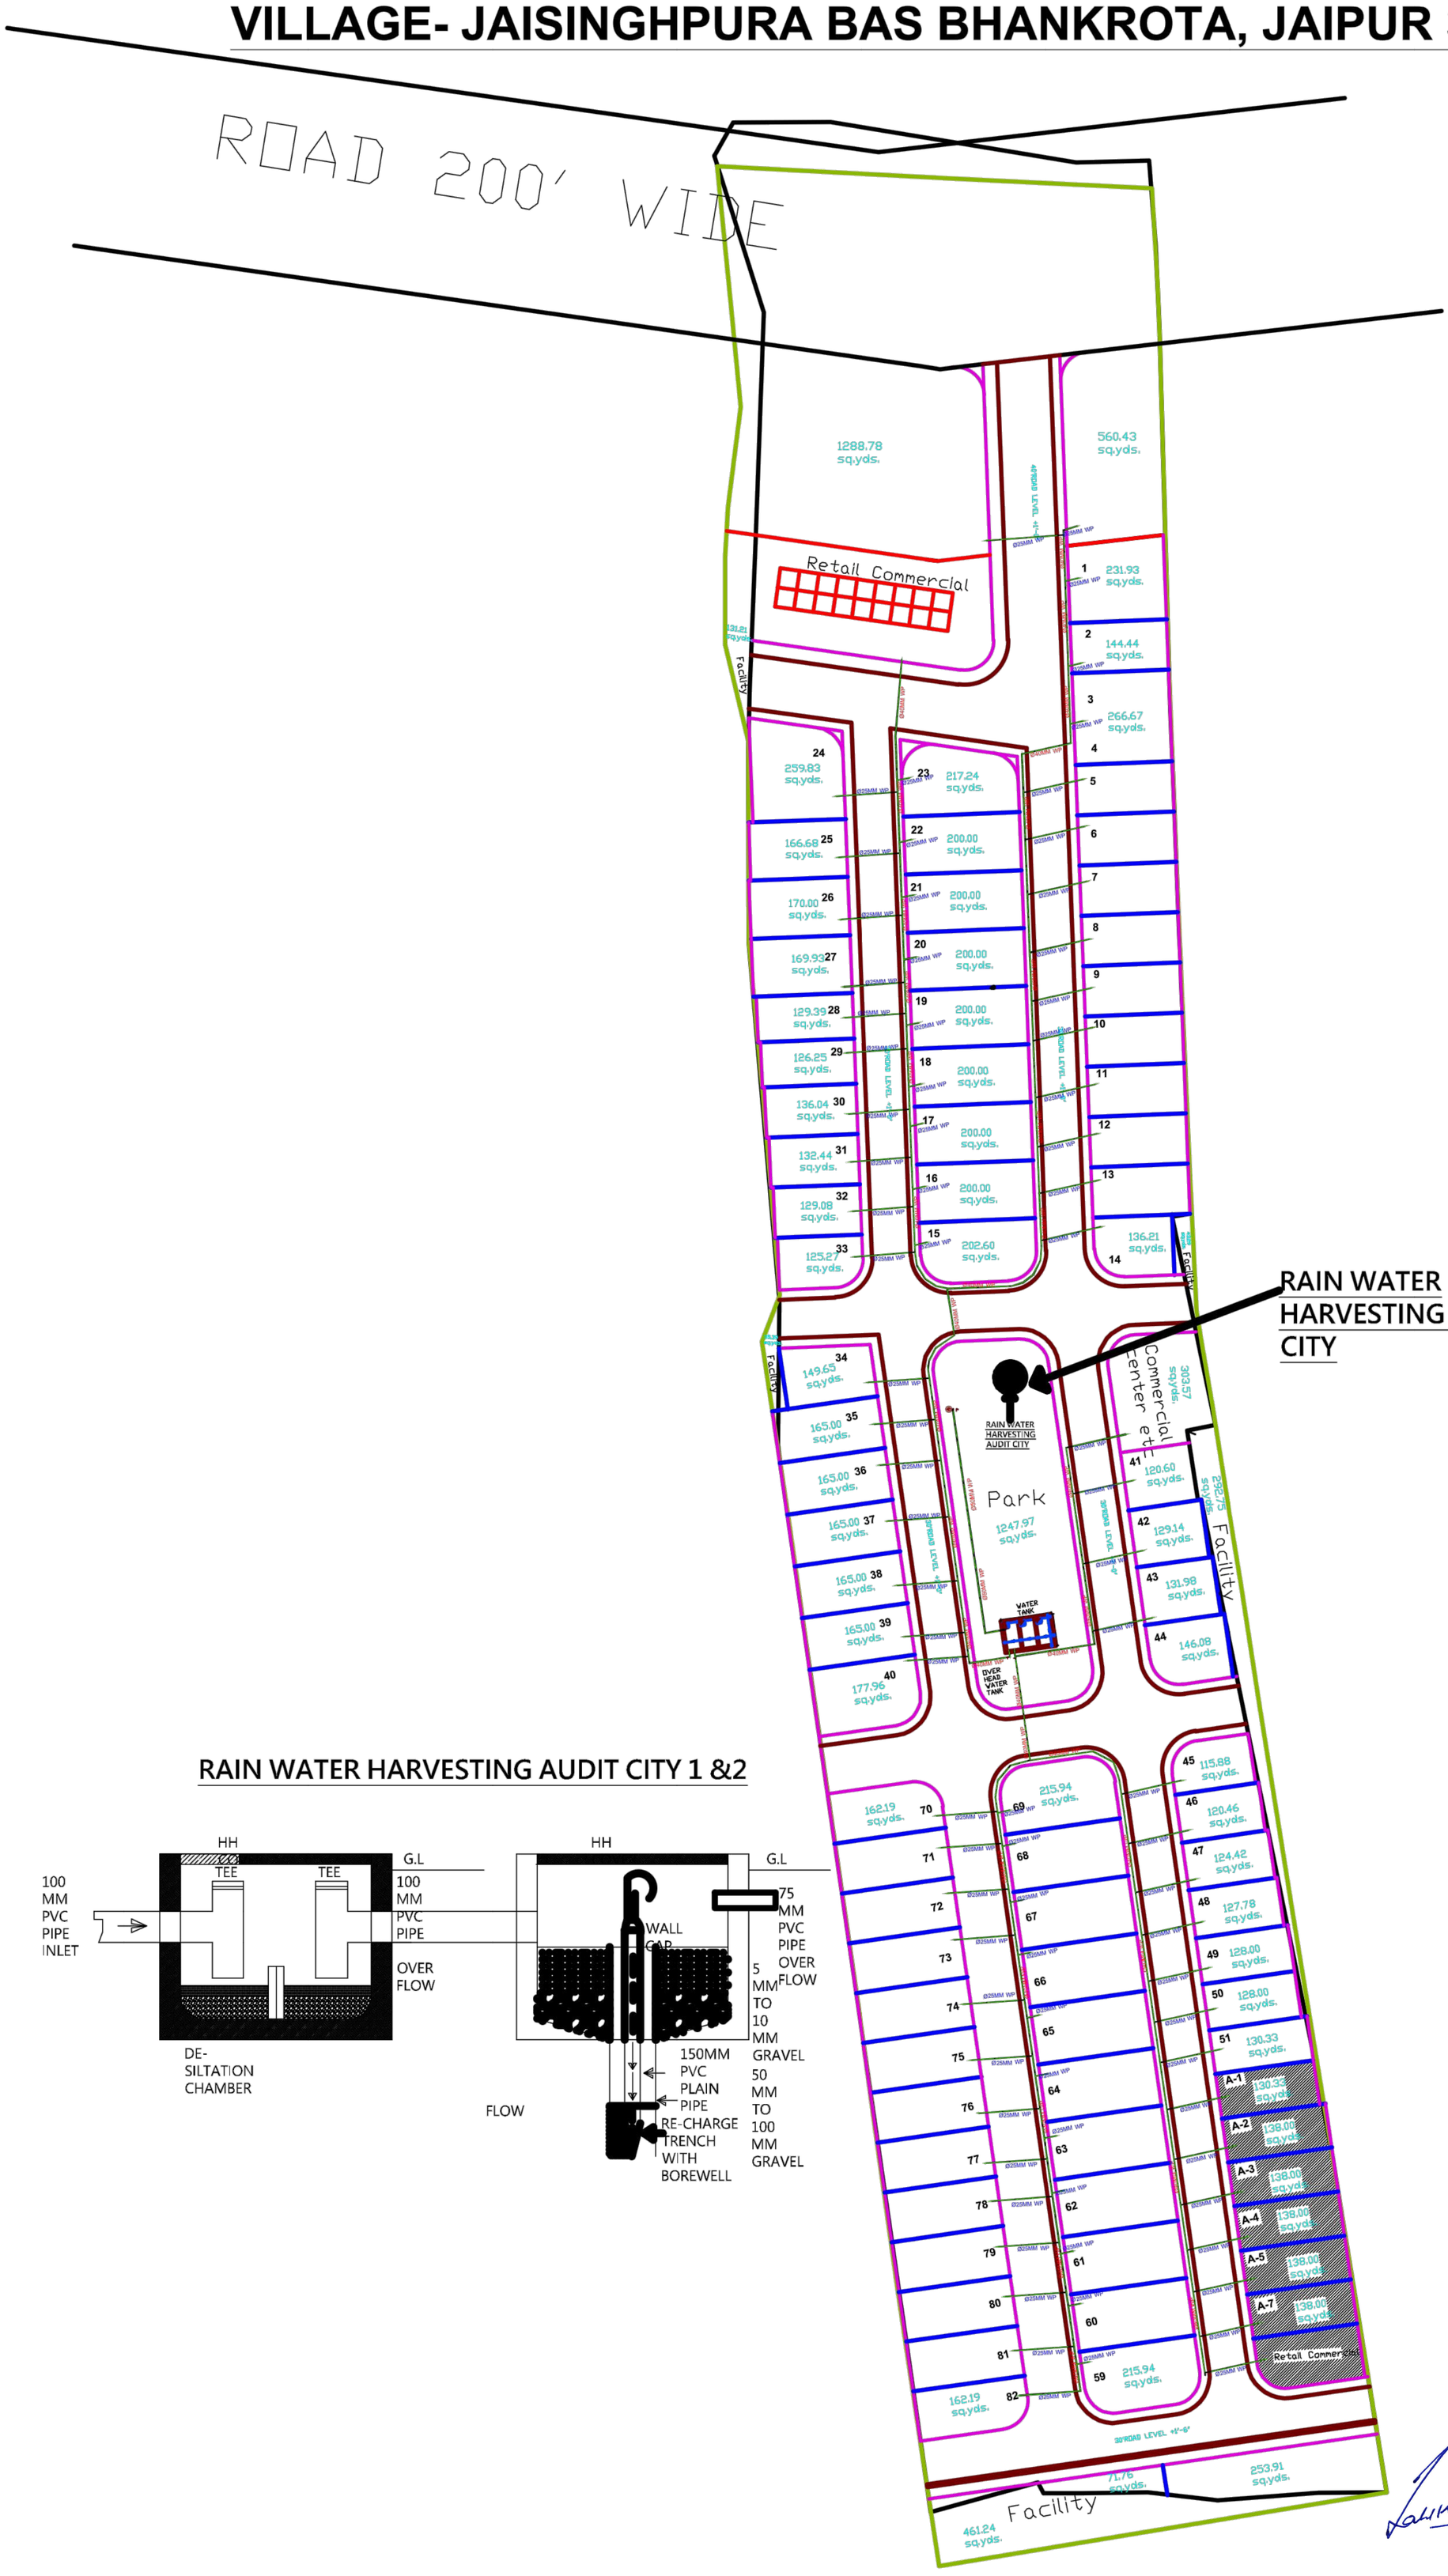

RAIN WATER HARVESTING AUDIT CITY 1 &2

GENERAL NOTES :-

1. All dimensions are feet inches, unless other wise specified.
2. Do not scale drawings,only written dimensions shall be followed.
3. Discrepancies noted shall be brought to the notice of the consultant priorto execution.
4. This drawing is based on arch. drgs.
5. The drawing shall be read in conjunction with other structural and architectural drawings

LEGEND

SWP	SOIL WATER PIPE
Ø 6 inch SWP	
Ø 11 inch SWP	

PROJECT TITLE:-

RAIN WATER HARVESTING AUDIT CITY 1 &2

ARCHITECT:-

ASHOK SINGH

DRG. TITLE:-

A.design square

Mobile no. 9785007528

E-mail :- adesignsquare2018

DESIGNED BY-	DEALT BY:-
Sanjay	

CHECKED BY:-

AR. Ashok Singh

DATE:-

14-04-22

ER. RAHUL KUMAR
Membership Number AM-3029436
Chartered Engineer