


PROPOSED LAYOUT PLAN OF RAINWATER HARVESTING / RECHARGING

SCHEME NAME: " MEADOWS VILLA "

KHA. NO. 364/205, 206, 207, 209 & 366/210, 216/1 (MIN)

AT VILL- CHIMANPURA, TEHSIL- SANGANER, - JAIPUR

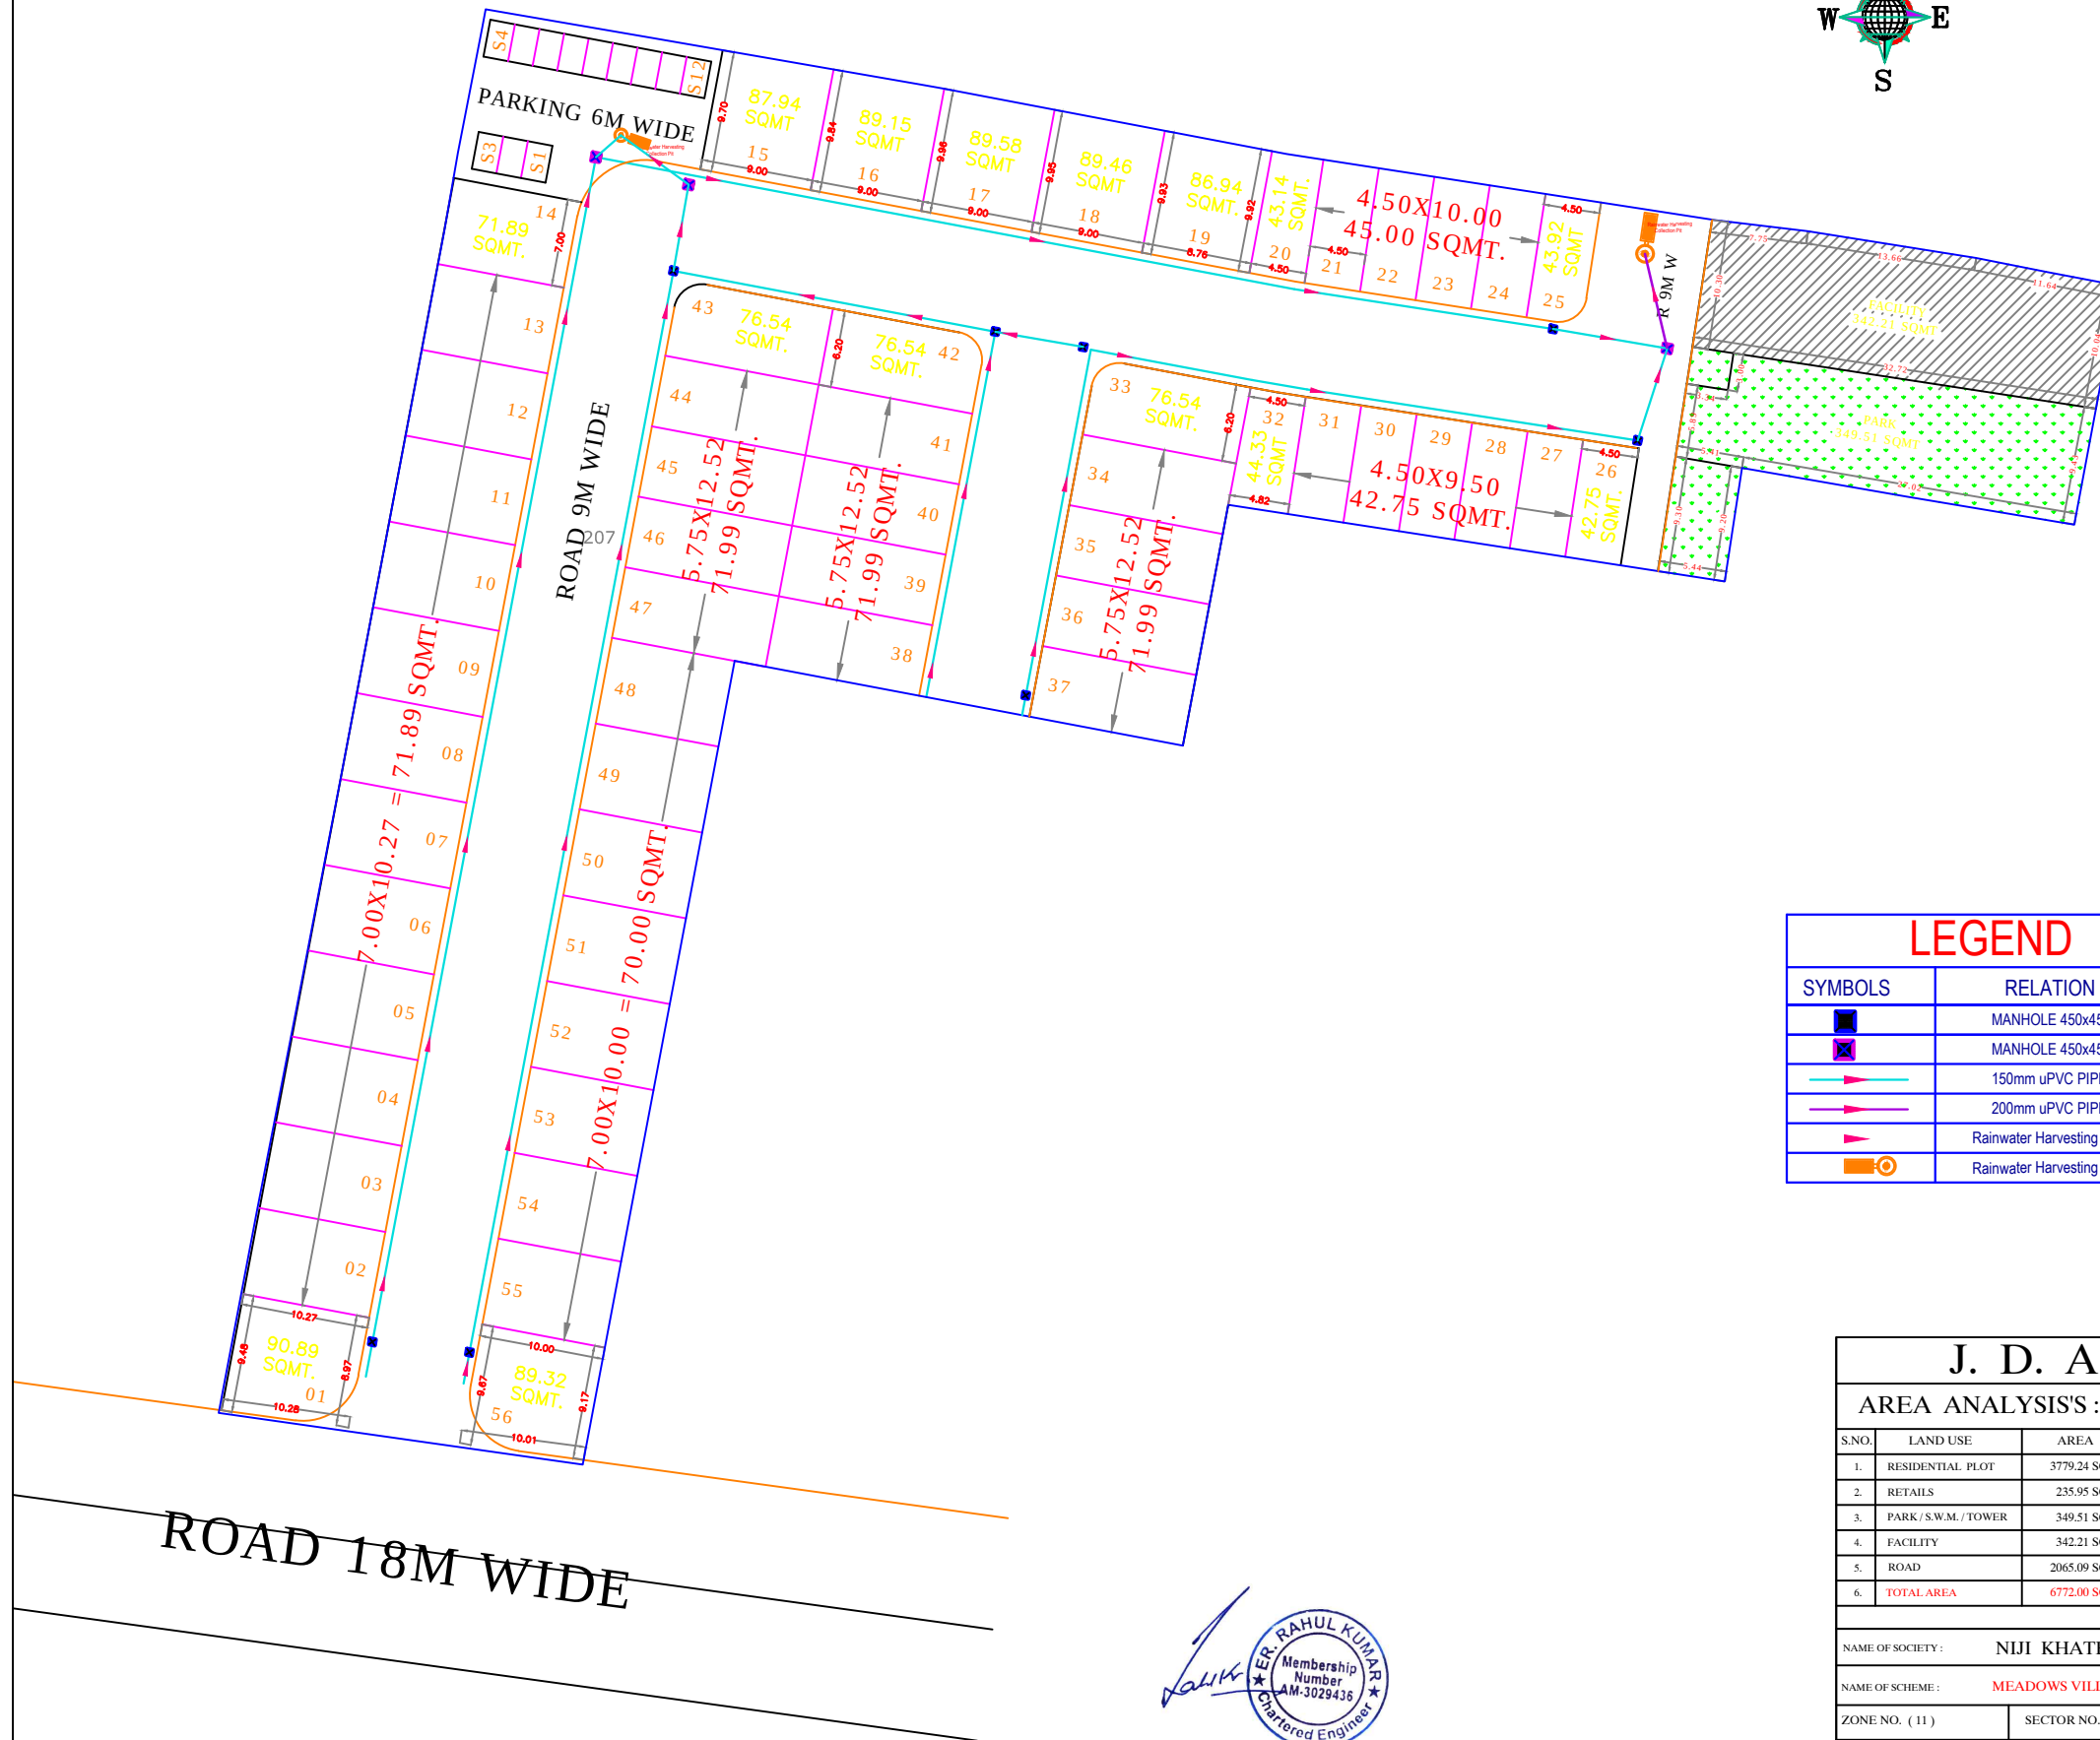


LEGEND	
SYMBOLS	RELATION TO
	MANHOLE 450x450x600
	MANHOLE 450x450x900
	150mm uPVC PIPE
	200mm uPVC PIPE
	Rainwater Harvesting Line Slope
	Rainwater Harvesting Collection Pit

J. D. A.			
AREA ANALYSIS'S :-			
S.NO.	LAND USE	AREA	%
1.	RESIDENTIAL PLOT	3779.24 SQMT.	55.81 %
2.	RETAILS	235.95 SQMT.	3.48 %
3.	PARK / S.W.M. / TOWER	349.51 SQMT.	5.16 %
4.	FACILITY	342.21 SQMT.	5.05 %
5.	ROAD	2065.09 SQMT.	30.49 %
6.	TOTAL AREA	6772.00 SQMT.	100.00 %
NAME OF SOCIETY : NIJI KHATEDAR			
NAME OF SCHEME : MEADOWS VILLA			
ZONE NO. (11)		SECTOR NO.	
SCALE: 1CM = 5 MTR.		DRG. NO.	
A. T. P. ZONE		D.T.P.	S.T.P.
JAIPUR DEVELOPEMENT AUTHORITY, JAIPUR.			




KGR ENGINEERS AND APPRAISERS
PROP. ER, RAHUL KUMAR
CHARTERED ENGINEER
P. No. +91 8955629798

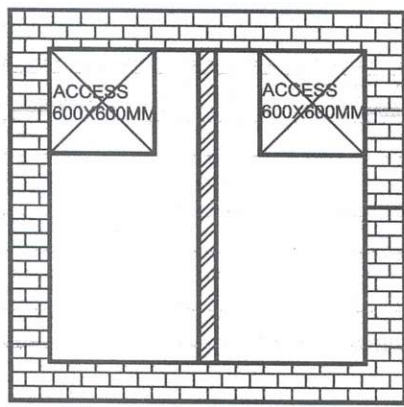

**SEDIMENTATION TANK
SIZE- 1800X1800 MM**


**Ø160MM RWP
SLOPE 1:200**

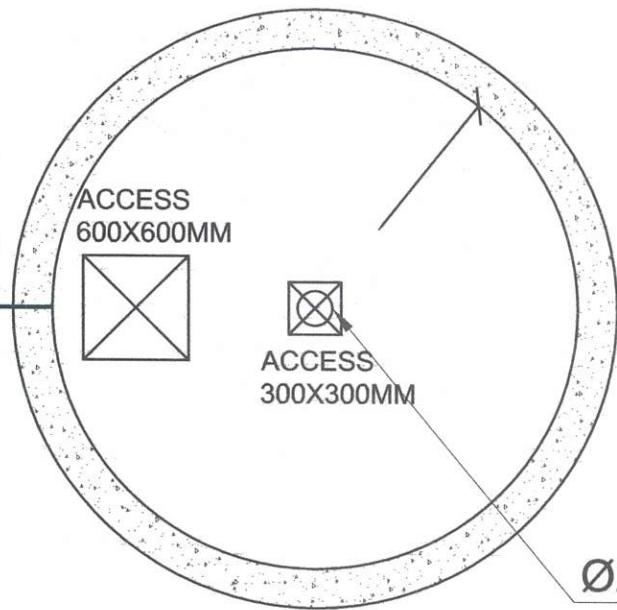


Ø3000 MM WELL

**Ø200 MM M.S.
CASING PIPE**

DRIVEWAY LVL.

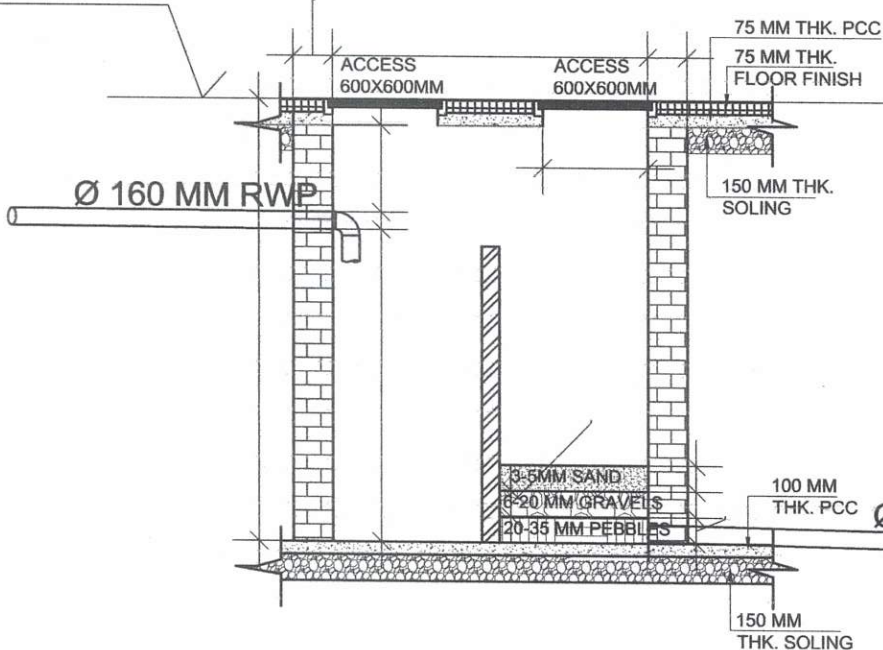

**SEDIMENTATION TANK
SIZE- 1800 X 1800 MM**

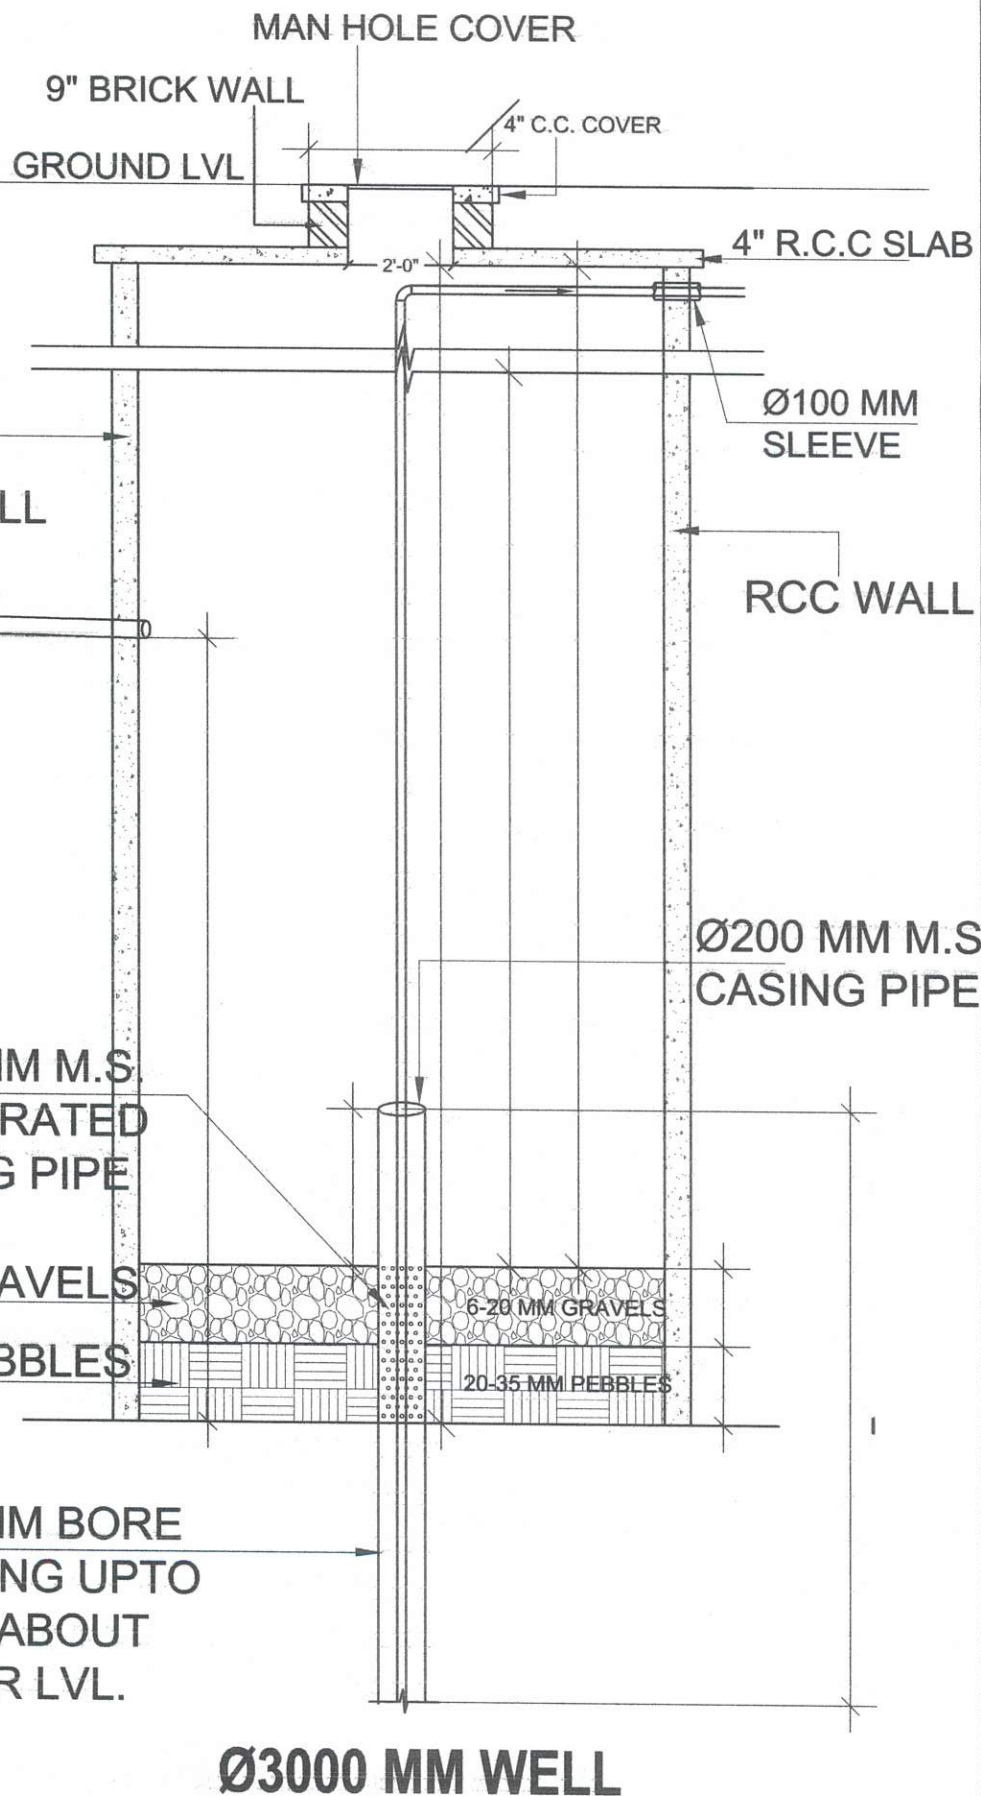

Ø3000 MM WELL

PROJECT TITLE		
LAYOUT PLAN OF "MEADOWS VILLA "		
KHA. NO. 364/205, 206, 207, 209 & 366/210, 216/1 (MIN) AT VILL- CHIMANPURA, TEHSIL- SANGANER, - JAIPUR		
DRAWING TITLE		
TYP. RAIN WATER HARVESTING DETAIL		
DATE	SCALE	NORTH
ARCHITECT'S SIGNATURE		OWNER'S SIGNATURE