


Layout Plan of Water Supply Distribution System For " PEARL AVENUE - 1st "

KHASRA NO.- 3223/3184 , 1343/2810 , 1342
AT VILLAGE - BHANKROTA , TEH.- SANGANER, JAIPUR.
KHASRA NO.- 33/2
AT VILLAGE - CHIMANPURA , TEH.- SANGANER, JAIPUR.
PINCODE - 302026

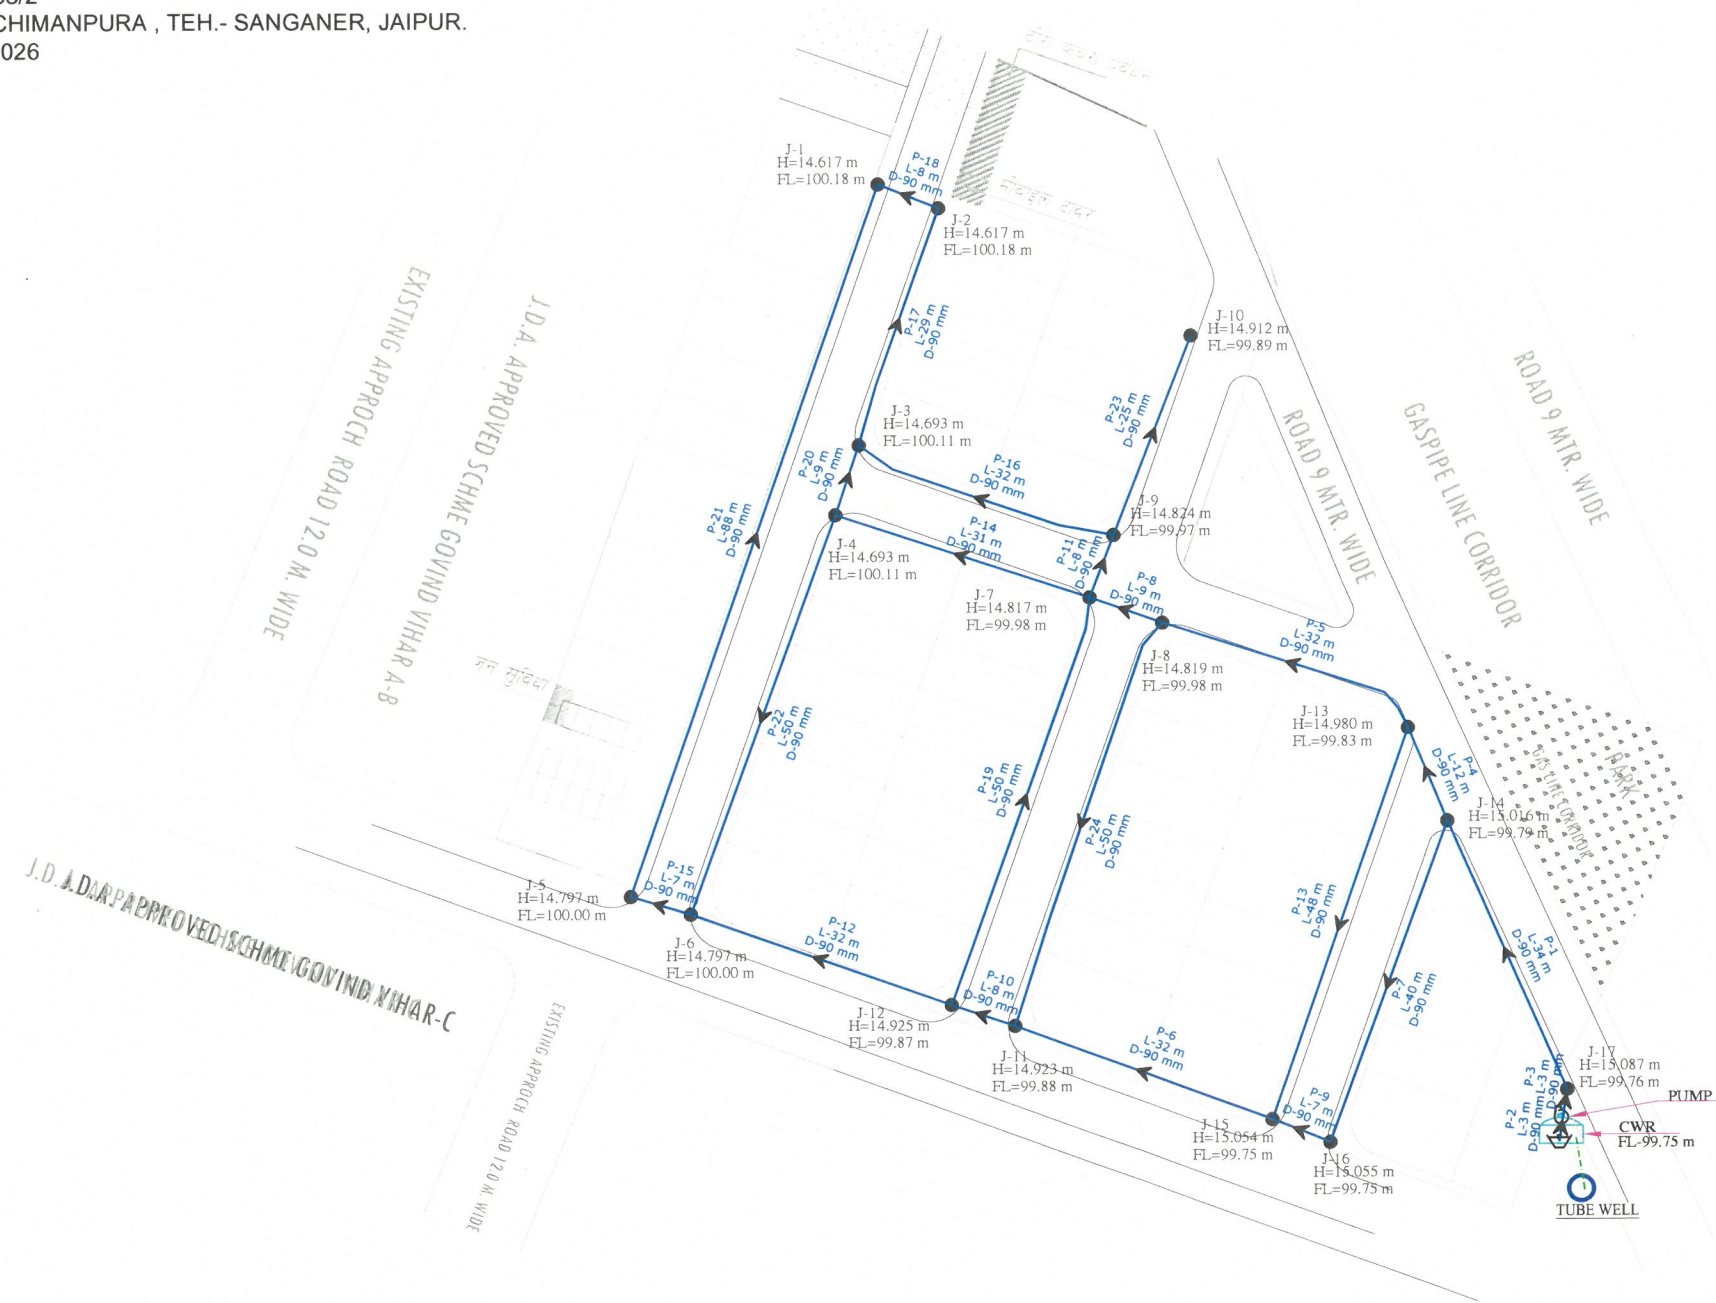

Anuj
ANUJ SHARMA
B. Tech. (Civil)

LAY-OUT PLAN OF

(ROADS , ☐ ELECTRICALS , ☐ SEWER LINE ☐
WATER SUPPLY ☒ & RAIN WATER HARVESTING) ☐

WATER SUPPLY NETWORK LEGENDS :

	90 mm DIA PIPE	647 Meter Pipe Length
	JUNCTION NO.	PRESSURE ELEVATION
	PIPE NUMBER	FLOW DIRECTION DIAMETER LENGTH
	CWR	
	Water Line Slope	
	PUMP	
	TUBE WELL	

NAME OF SCHEME :-	
LEGEND:-	
SCHEME BOUNDARY -	
SCHEME CORNER POINT- (A,B,C,D,E)	
SCALE :-	NORTH :-
SUBMITTED TO :-	