


(SOLITAIRE INDUSTRIAL PARK-II)

Khasra no 2382, 2383, 2384, 2385, 2412, 2413, 2417/2604, 2418, 2419, 2420, 2421, 2422, 2423, 2424, 2427, 2428, 2429, 2430, 2444, 2415, 2416, 2417, 2425, 2426. , Village-DehmiKalan , SANGANER , Jaipur - 303007 (Rajasthan)

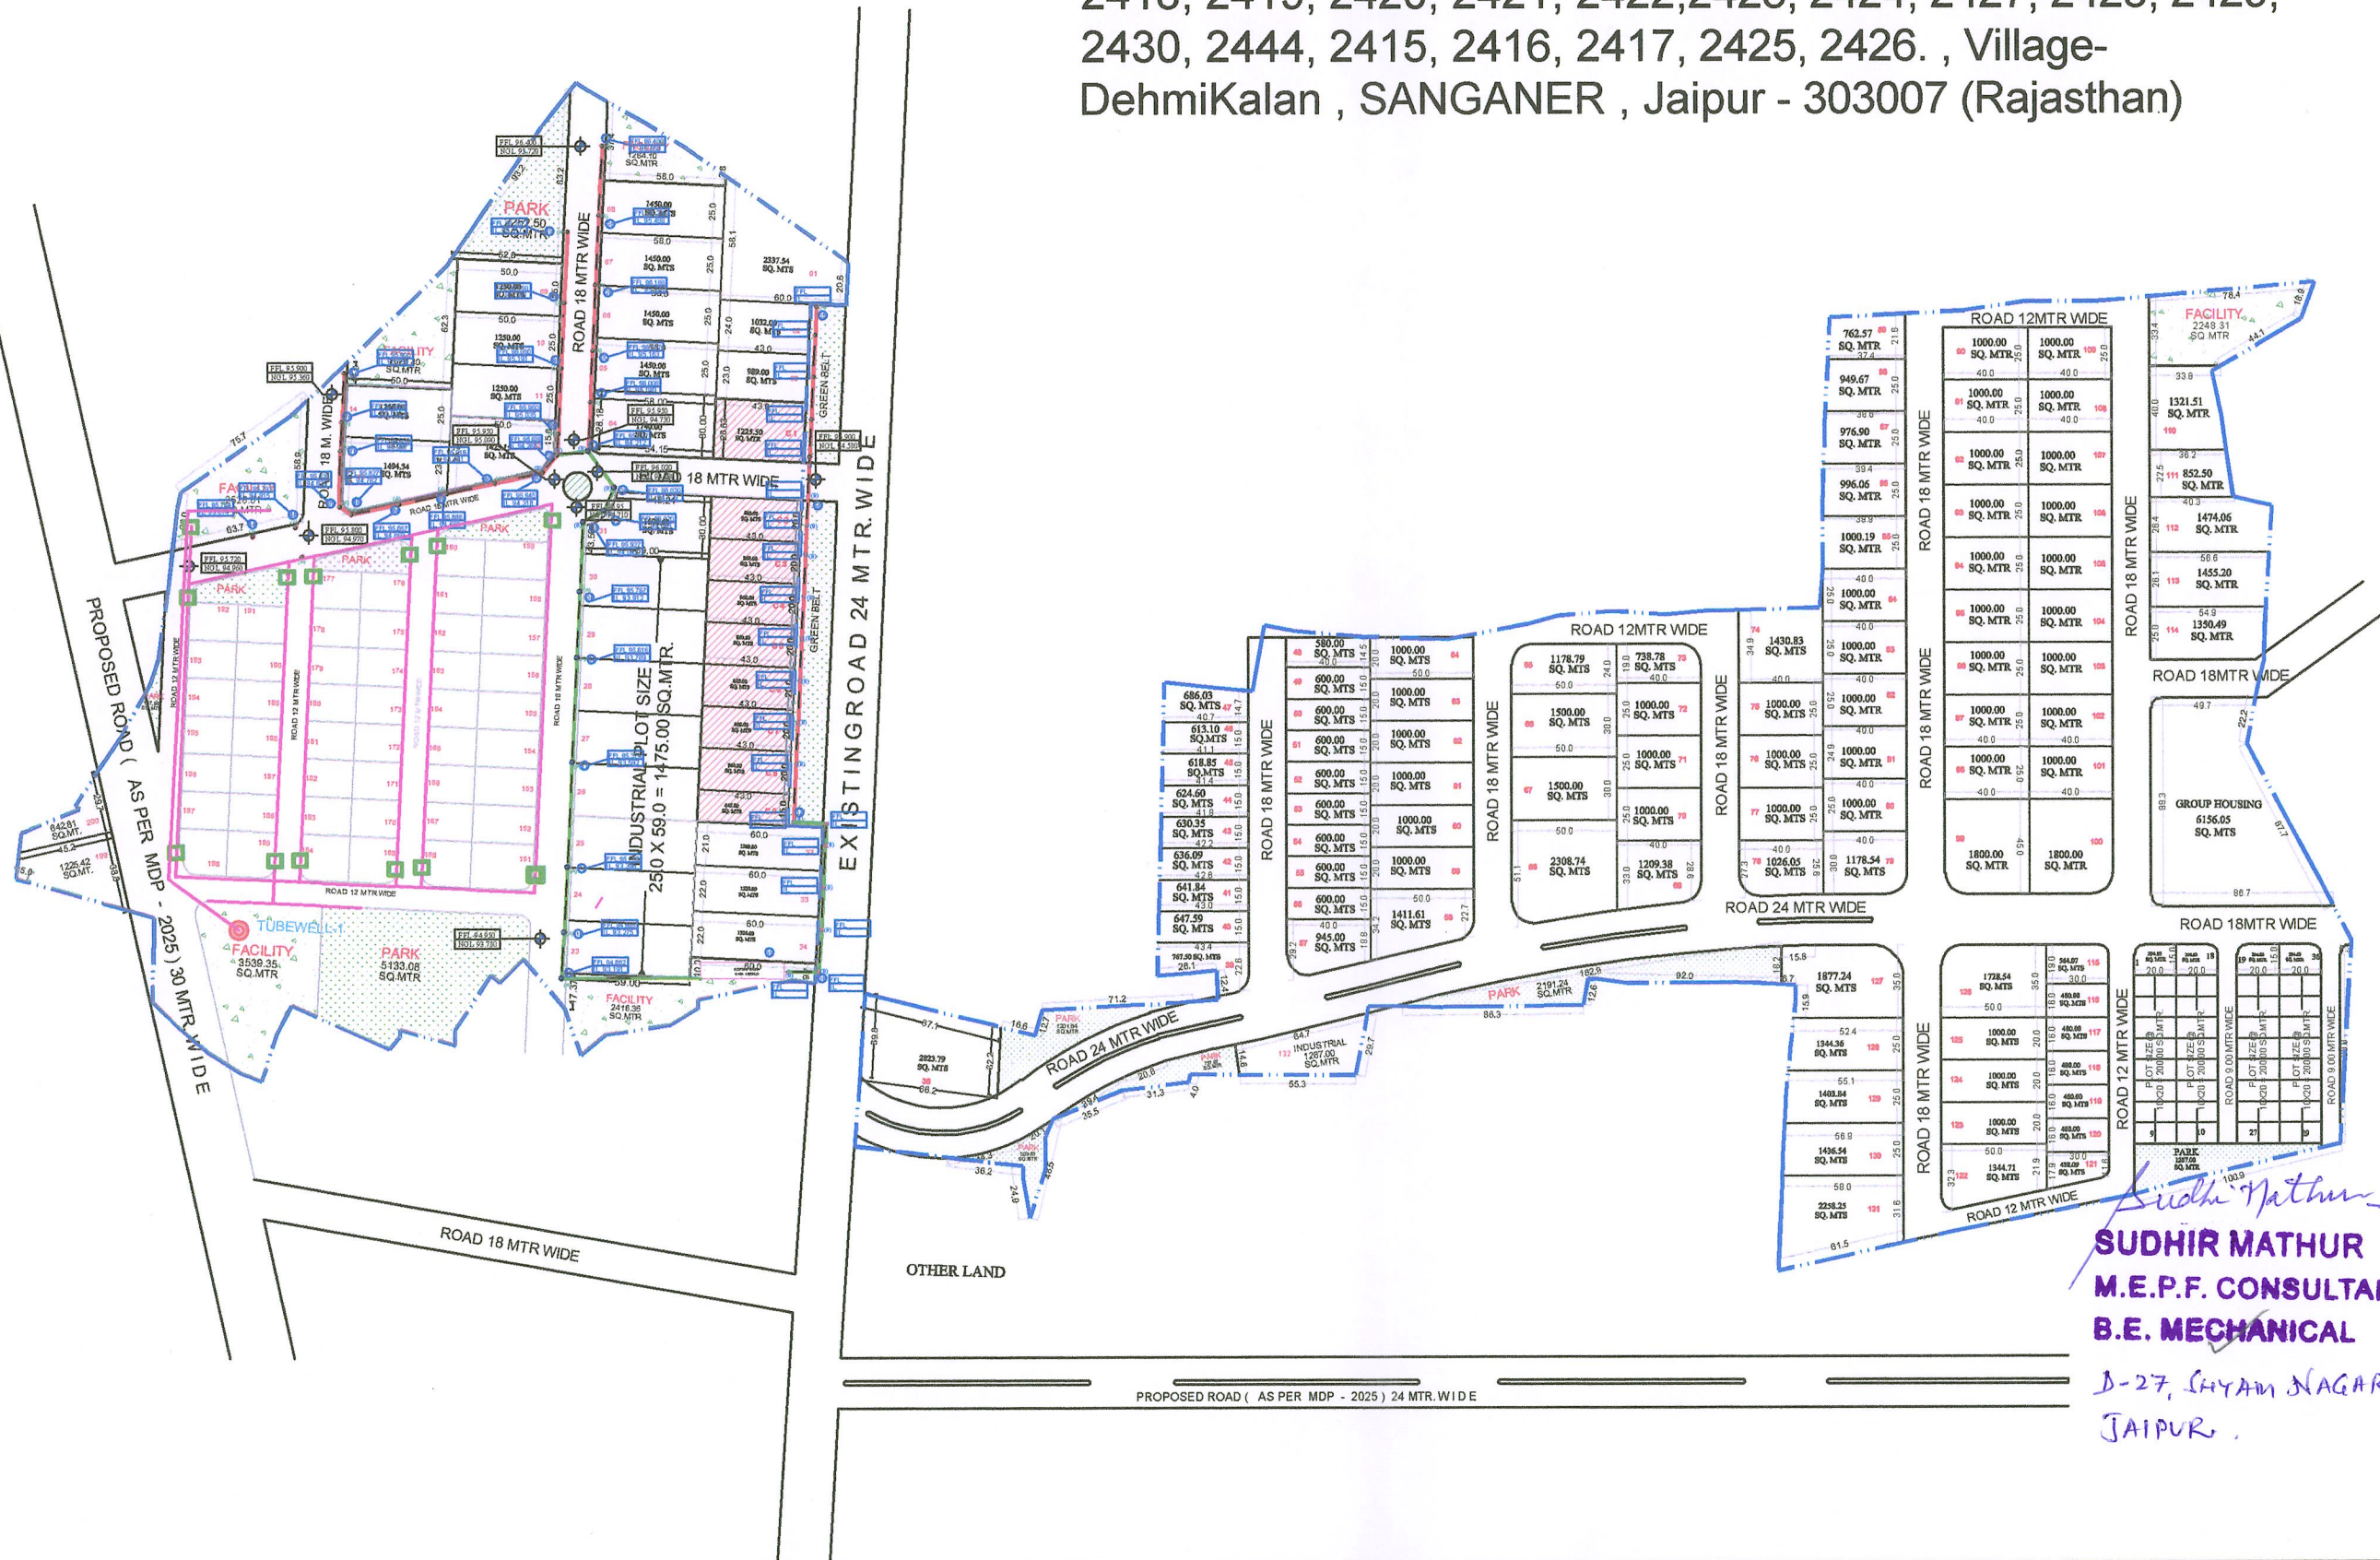

NORTH



NAME OF SCHEME:

SOLITAIRE INDUSTRIAL PARK-II

Khasra no 2382, 2383, 2384, 2385, 2412, 2413, 2417/2604, 2418, 2419, 2420, 2421, 2422, 2423, 2424, 2427, 2428, 2429, 2430, 2444, 2415, 2416, 2417, 2425, 2426. , Village-DehmiKalan , SANGANER , Jaipur - 303007 (Rajasthan)

DRAWING TITLE:-

WATER SUPPLY LINE

NAME OF SOCIETY :- NIJI KHATEDARI

ZONE NO. :- 11

scale 1=1000 DRG NO.

D.T.P. ZONE D.T.P. S.T.P.

Consultant:-

Complete Design Studio
SOL. PLOT NO. 100, D.A. PLAT,
JAIPUR (Rajasthan)
PH : 0141 4113111, Mob : 982745000, 982745001
Website: www.cdstudio.com or cdstudio.in

JAIPUR DEVELOPMENT AUTHORITY JAIPUR

SUDHIR MATHUR
M.E.P.F. CONSULTANT
B.E. MECHANICAL

D-27, SHYAM NAGAR,
JAIPUR.