

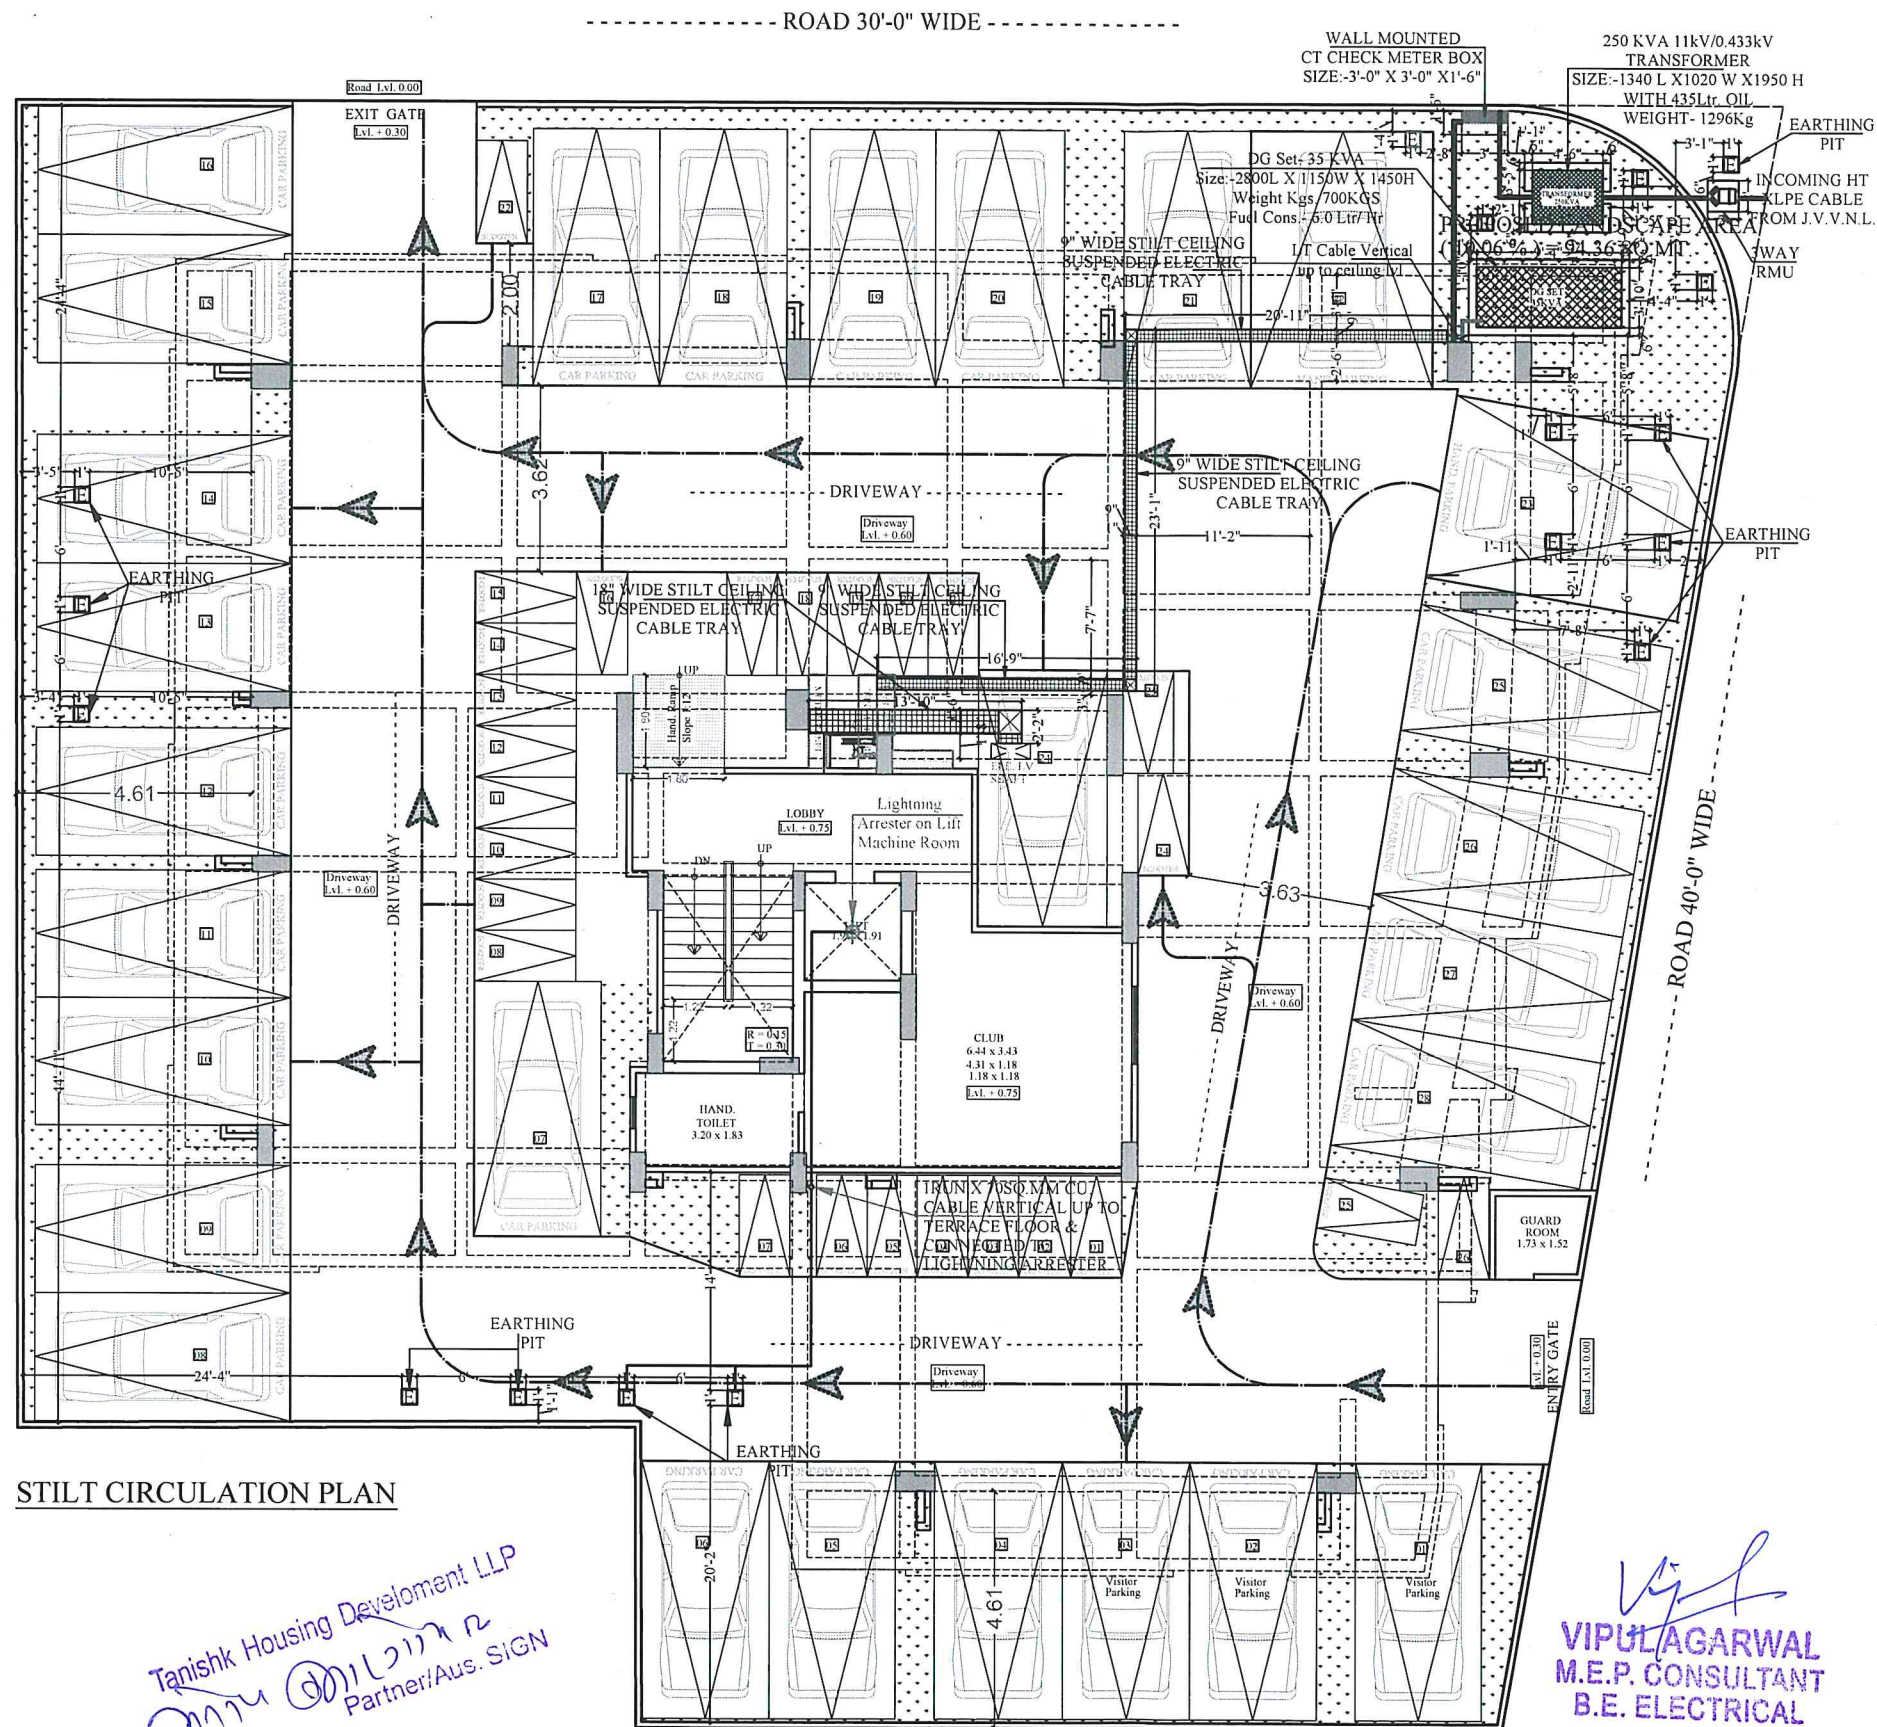
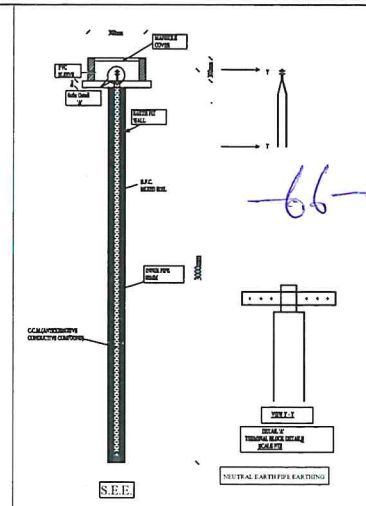


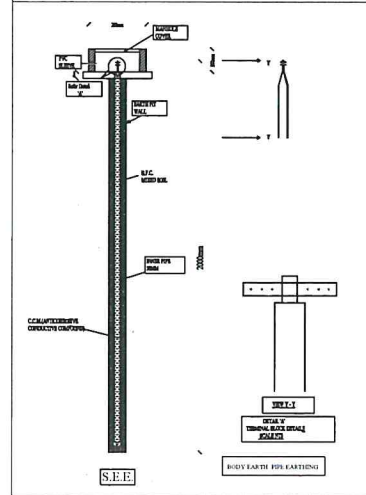

STILT CIRCULATION PLAN

Tanishk Housing Development LLP
 Partner/Aus. SIGN

VIPUL AGARWAL
 M.E.P. CONSULTANT
 B.E. ELECTRICAL

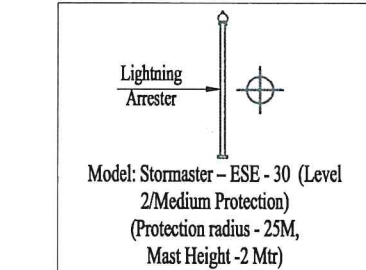

EARTHING DETAILS

01	50MM PIPE(2METER)	3 WAY RMU BODY EARTH
01	50MM PIPE(2METER)	CT CHECK METER BOX EARTH
02	50MM PIPE(2METER)	TRANSFORMER BODY EARTH
02	80MM PIPE(3METER)	TRANSFORMER NEUTRAL EARTH
02	50MM PIPE(2METER)	DG SET BODY EARTH
02	80MM PIPE(3METER)	DG SET NEUTRAL EARTH
02	50MM PIPE(2METER)	LIGHTNING ARRESTER BODY EARTH
02	50MM PIPE(2METER)	ELECTRIC PANEL BODY EARTH
01	50MM PIPE(2METER)	TELEPHONE EXCH. BODY EARTH
02	50MM PIPE(2METER)	LIFT PANEL BODY EARTH

NOTES:
 1. ALL NEUTRAL EARTHS TO BE CONNECTED 50 X 3 GI EARTH STRIP FROM EARTH PIT TO EQUIPMENT.
 2. ALL BODY EARTHS TO BE CONNECTED 25 X 3 GI EARTH STRIP FROM EARTH PIT TO EQUIPMENT.

SERVICES CONSULTANT:
 ASHI ASSOCIATES
 F 9 / 440 , Keshav Marg Chitrakut Scheme, Jaipur
 PH: 91-0-93146-10438 , 0141-2440946 Mail: vipul8599@yahoo.com

PROMOTER NAME: TANISHK HOUSING DEVELOPMENT LLP.	DRAWING NAME STILT FLOOR ELECTRIC SUB-STATION, CABLE ROUTE & LIGHTNING ARRESTER PLAN			ARCHITECTS: SPACE GRID C-49, VIDYA APARTMENT, PARAS MARG, BAPU NAGAR, NEAR JANTA STORE CIRCLE, JAIPUR-302015 PH-09314918766, 0141-4005506 (O) Email:-info.spacegrid@gmail.com
PROJECT NAME KANAK VRINDA HEIGHTS	DRN. BY: RAAJ	CKD. BY: SANJAY		
PROJECT ADDRESS PLOT NO.F-109,F-111,F-125,F-110 VIDHAN SABHA NAGAR F-BLOCK JAIPUR	APPD. BY: VIPUL AGARWAL	DATE: 05-03-2024		