
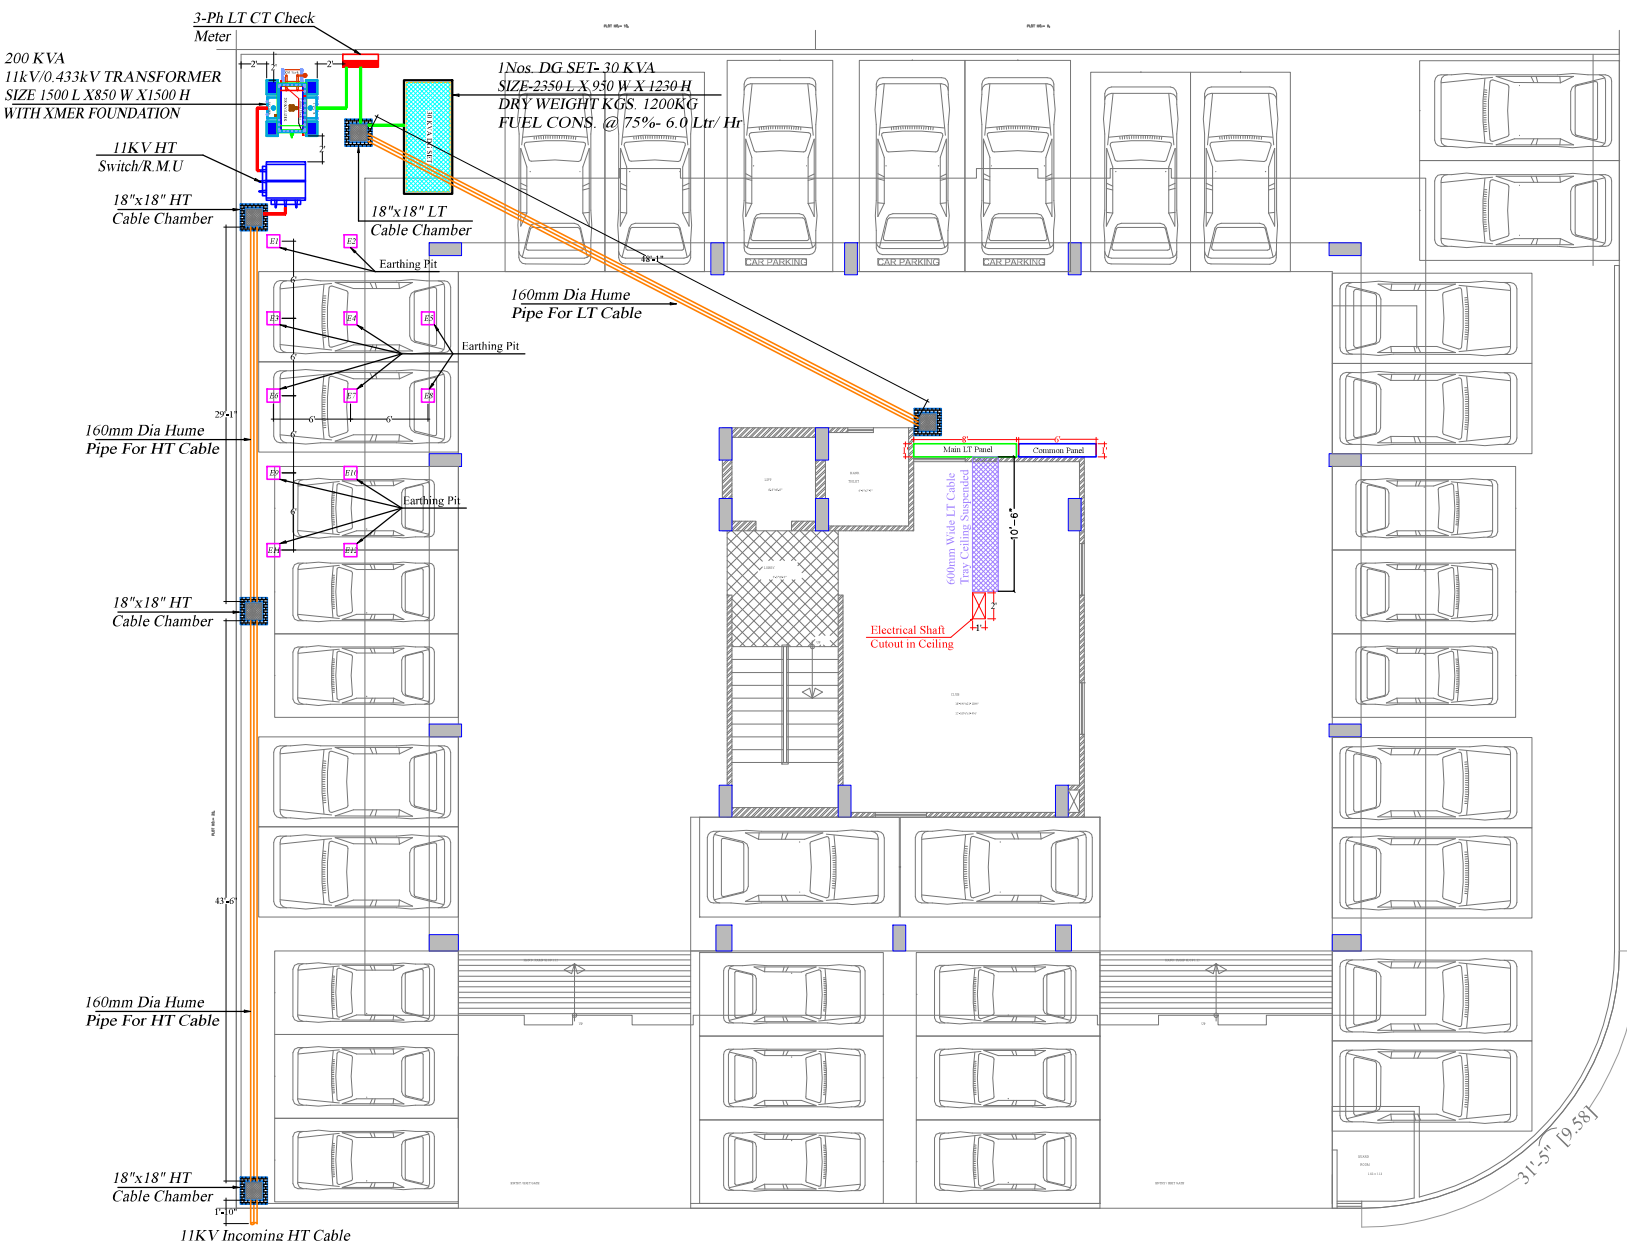


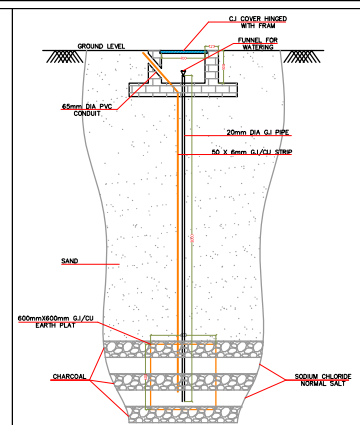

S.No.	Qty.	Item Block	Item Description
01	5nos.		450mm x 450mm Heavy Duty HT/LT Cable Chamber
02			160mm Dia R.C.C Hume Pipe For LT&HT Cable
03	12nos.		Earthing Pits

MEP CONSULTANTS:
PILLARPLUS PVT LTD-The New Age MEP Consultancy Firm
Plot No. 45-46 guru Jambheshwar Nagar A,
Vijay Deep, Gandhinagar, Jaipur-302021
JAIPUR | GURUGRAM | BANGLORE
Email: contact@pillarplus.com | Contact No: +91-9799588301 | Website: www.pillarplus.com

STATUS OF RELEASE

☐ FOR APPROVAL	☐ FOR TENDER
☒ FOR SUBMISSION	☐ FOR CONSTRUCTION

RD	DATE	PREP BY	CHK BY	APPR BY	REMARKS
01	27.02.24	HIMANSHU KUMAR	RAJESH KUMAR	SUDHIR MATHUR	ISSU FOR FIRST TIME




PROJECT NAME:
SHYAM RESIDENCY

PROMOTER NAME:
INDOWESTERN BUILDTECH LLP

ARCHITECT NAME:
SPACE GRID
C-49, vidya Apartment, paras Marg,
Bapu Nagar, near Janta Store
Circle, Jaipur-302015
Ph-09314918766, 0141-4005506 (o)
Email:-info.spacegrid@gmail.com

S.No.	Qty.	Item Block	Item Description
01	5nos.		450mm x 450mm Heavy Duty HT/LT Cable Chamber
02			160mm Dia R.C.C Hume Pipe For LT&HT Cable
03	12nos.		Earthing Pits

DRAWING TITLE: ELECTRICAL SUB-STATION & CABLE ROUTING PLAN					
NORTH		DRAWING NO PW-000/EL-CP/STP-01		Rev	
				R0	
SCALE	DATE	PREP	CHKD	APPRD	
N.T.S.	27.02.2025	HIMANSHU KUMAR	RAJESH KUMAR	SUDHIR MATHUR	

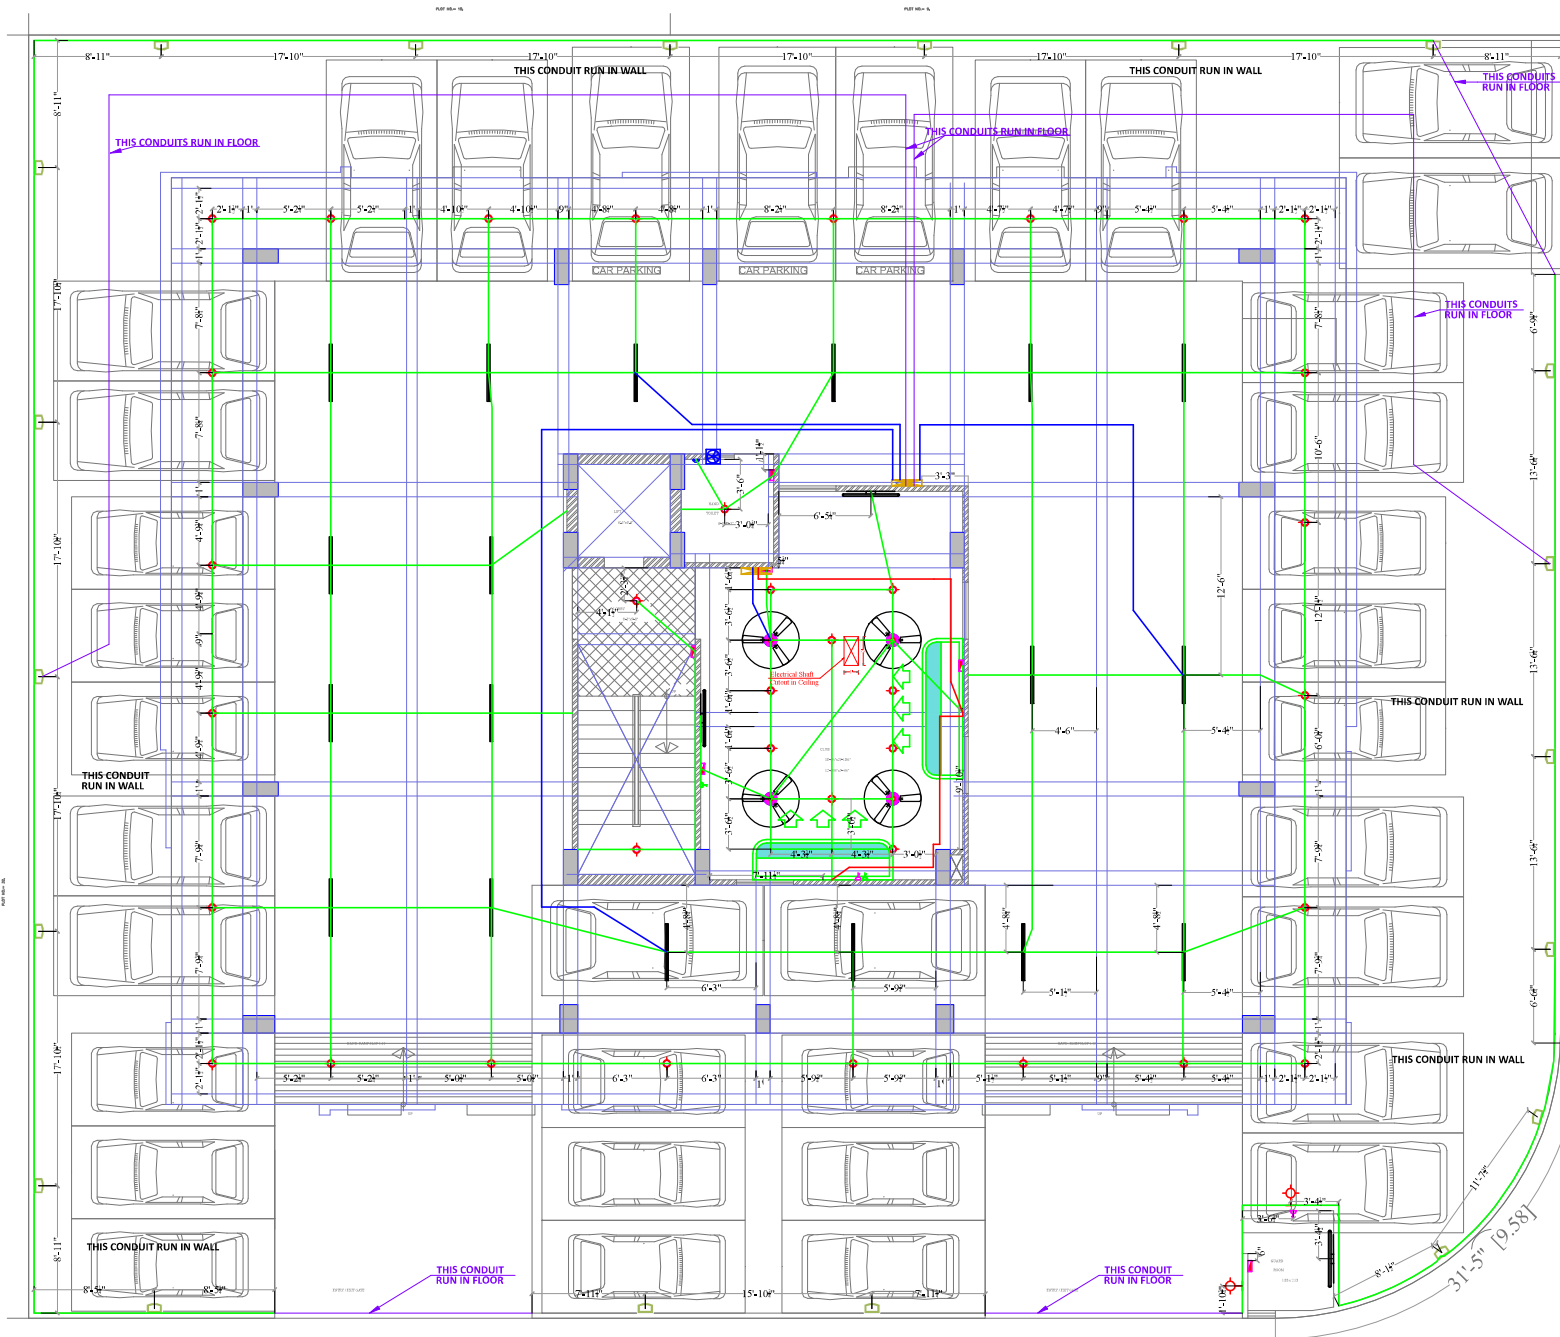

LEGEND :

MOUNTING HEIGHT	ID	SYMBOL	DESCRIPTION
CEILING	CONDUIT		RIGID PVC CONDUIT 25MM DIA. FOR LIGHT & CIRCUITS
CEILING	CONDUIT		RIGID PVC CONDUIT 25MM DIA. FOR POWER & CIRCUITS
FLOOR	CONDUIT		RIGID PVC FLOOR CONDUIT 25MM DIA. FOR POWER & CIRCUITS
CEILING & WALL	CONDUIT		RIGID PVC CONDUIT 25MM DIA. FOR POINT
CEILING	FN		CEILING FAN (1200/900MM)
CEILING	CL		ROUND CEILING LIGHT
+7.0'	WL		WALL LIGHT
+2'6" / +1.00"	SB		SWITCH BOARD
+2'6" / +4'0"	SO-1		RAW POWER 8A SOCKET WITH SWITCH
+2'6" / +4'0"	SO-2		RAW POWER 16A SOCKET WITH SWITCH
+7.00'	DB		DISTRIBUTION BOARD
+7.00'	AC		AC
WALL	FL		FOOT LIGHT.

4 WAY TYP. LDB (FOR STILT FLOOR)

TOTAL LIGHT CIRCUIT	04 NOS
TOTAL POWER CIRCUIT	00 NOS
TOTAL AC CIRCUIT	00 NOS
TOTAL SPARE CIRCUIT	8 NO.
TOTAL CIRCUIT	12 NO.

4 WAY TYP. LPDB (FOR CLUB)

TOTAL LIGHT CIRCUIT	01 NOS
TOTAL POWER CIRCUIT	01 NOS
TOTAL AC CIRCUIT	02 NOS
TOTAL SPARE CIRCUIT	8 NO.
TOTAL CIRCUIT	12 NO.

MEP CONSULTANTS:

PILLARPLUS PVT LTD-The New Age MEP Consultancy Firm
Plot No. 45, 46 guru Jambheshwar Nagar A,
Vijay Durg, Gandhinagar, Jaipur-302021.
Email: contact@pillarplus.com | Contact No: +91-979988301 | Website: www.pillarplus.com

STATUS OF RELEASE:

☐ FOR APPROVAL ☐ FOR TENDER

☒ FOR SUBMISSION ☐ FOR CONSTRUCTION

RO	DATE	HIMANSHU KUMAR	RAJESH PARJAPATI	SUDHIR MATHUR	ISSU FOR FIRST TIME
KEY	DATE	PREP BY	CHK BY	APPR BY	REMARKS

STAMP:

SUDHIR MATHUR
M.E.P. CONSULTANT
R.E. REGISTRATION NO. 12345

PROJECT NAME:
SHYAM RESIDENCY

PROMOTER NAME:
INDOWESTERN BUILDTECH LLP


ARCHITECT NAME:

SPACE GRID
C-49, vidya Apartment, paras Marg,
Bapu Nagar, near Janta Store
Circle, Jaipur-302015
Ph-09314918766, 0141-4005506 (o)
Email:-info.spacegrid@gmail.com

DRAWING TITLE:
STILT FLOOR ELECTRICAL CONDUIT PLAN

NORTH	DRAWING NO.	Rev
	PI-000/EL-CN/STF-02	RO

SCALE	DATE	PREP	CHKD	APPRD
N.T.S.	27.02.2025	HIMANSHU KUMAR	RAJESH PARJAPATI	SUDHIR MATHUR

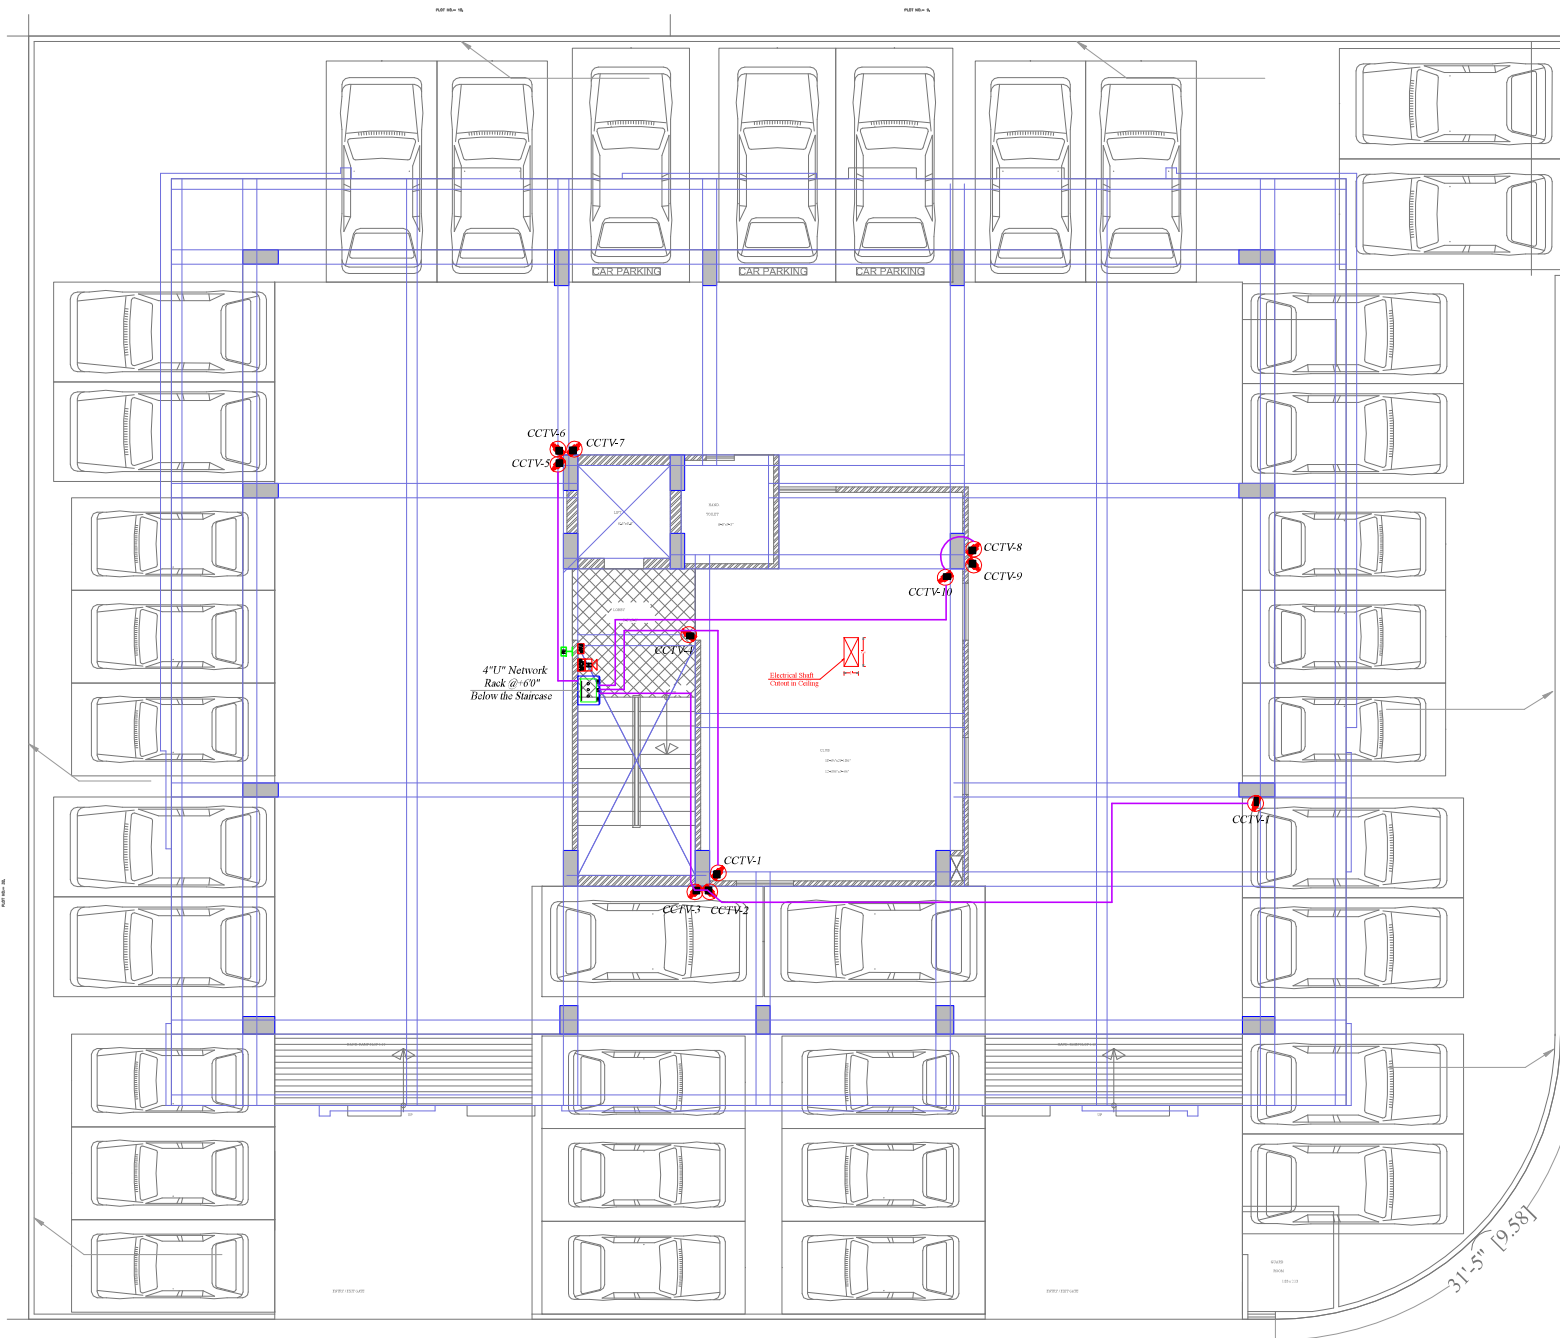

LEGEND :			
MOUNTING HEIGHT	ID	SYMBOL	DESCRIPTION
CEILING	CONDUIT		RIGID PVC CONDUIT 25MM DIA. FOR CCTV
CEILING	CONDUIT		RIGID PVC CONDUIT 25MM DIA. FOR DATA
(AS PER SITE CONDITION)	Wi-Fi		RIGID PVC CONDUIT 25MM DIA. FOR DATA
(AS PER SITE CONDITION)	CCTV		CAMERA
+7.00"			NETWORKING RACK
+4.00"	RI		RESPONSE INDICATOR
+4.00"	MCP		MANUAL CALL POINT
+4.00"	H		HOOTER
+4.00"	FAP		FIRE ALARM PANNEL
+4.00"	NR		NETWORKING RACK

MEP CONSULTANTS:
PILLARPLUS PVT LTD-The New Age MEP Consultancy Firm
 Plot No. 45-46 guru jambheshwar Nagar A,
 Vijay Dwar, Gandhinagar, Jaipur-302021
 JAIPUR | GURUGRAM | BANGLORE
 Email: contact@pillarplus.com | Contact No: +91-9799858301 | Website: www.pillarplus.com

STATUS OF RELEASE:
☐ FOR APPROVAL ☐ FOR TENDER
☒ FOR SUBMISSION ☐ FOR CONSTRUCTION


RD	27.02.24	HIMANSHU KUMAR	RAJESH KUMAR	SUDHIR MATHUR	ISSU FOR FIRST TIME
REV	DATE	PREP BY	CHK BY	APPVD BY	REMARKS
STAMP					

PROJECT NAME:
SHYAM RESIDENCY

PROMOTER NAME:
INDOWESTERN BUILDTECH LLP

ARCHITECT NAME:
SPACE GRID
 C-49, vidya Apartment, paras Marg,
 Bapu Nagar, near Janta Store
 Circle, Jaipur-302015
 Ph-09314918766, 0141-4005506 (o)
 Email:-info.spacegrid@gmail.com

DRAWING TITLE: STILT FLOOR CCTV & FAS PLAN				
NORTH	DRAWING NO. PH-000-EL-LV-STP-03		Rev R0	
SCALE N.T.S.	DATE 27.02.2025	PREP HIMANSHU KUMAR	CHKD RAJESH KUMAR	APPVD SUDHIR MATHUR

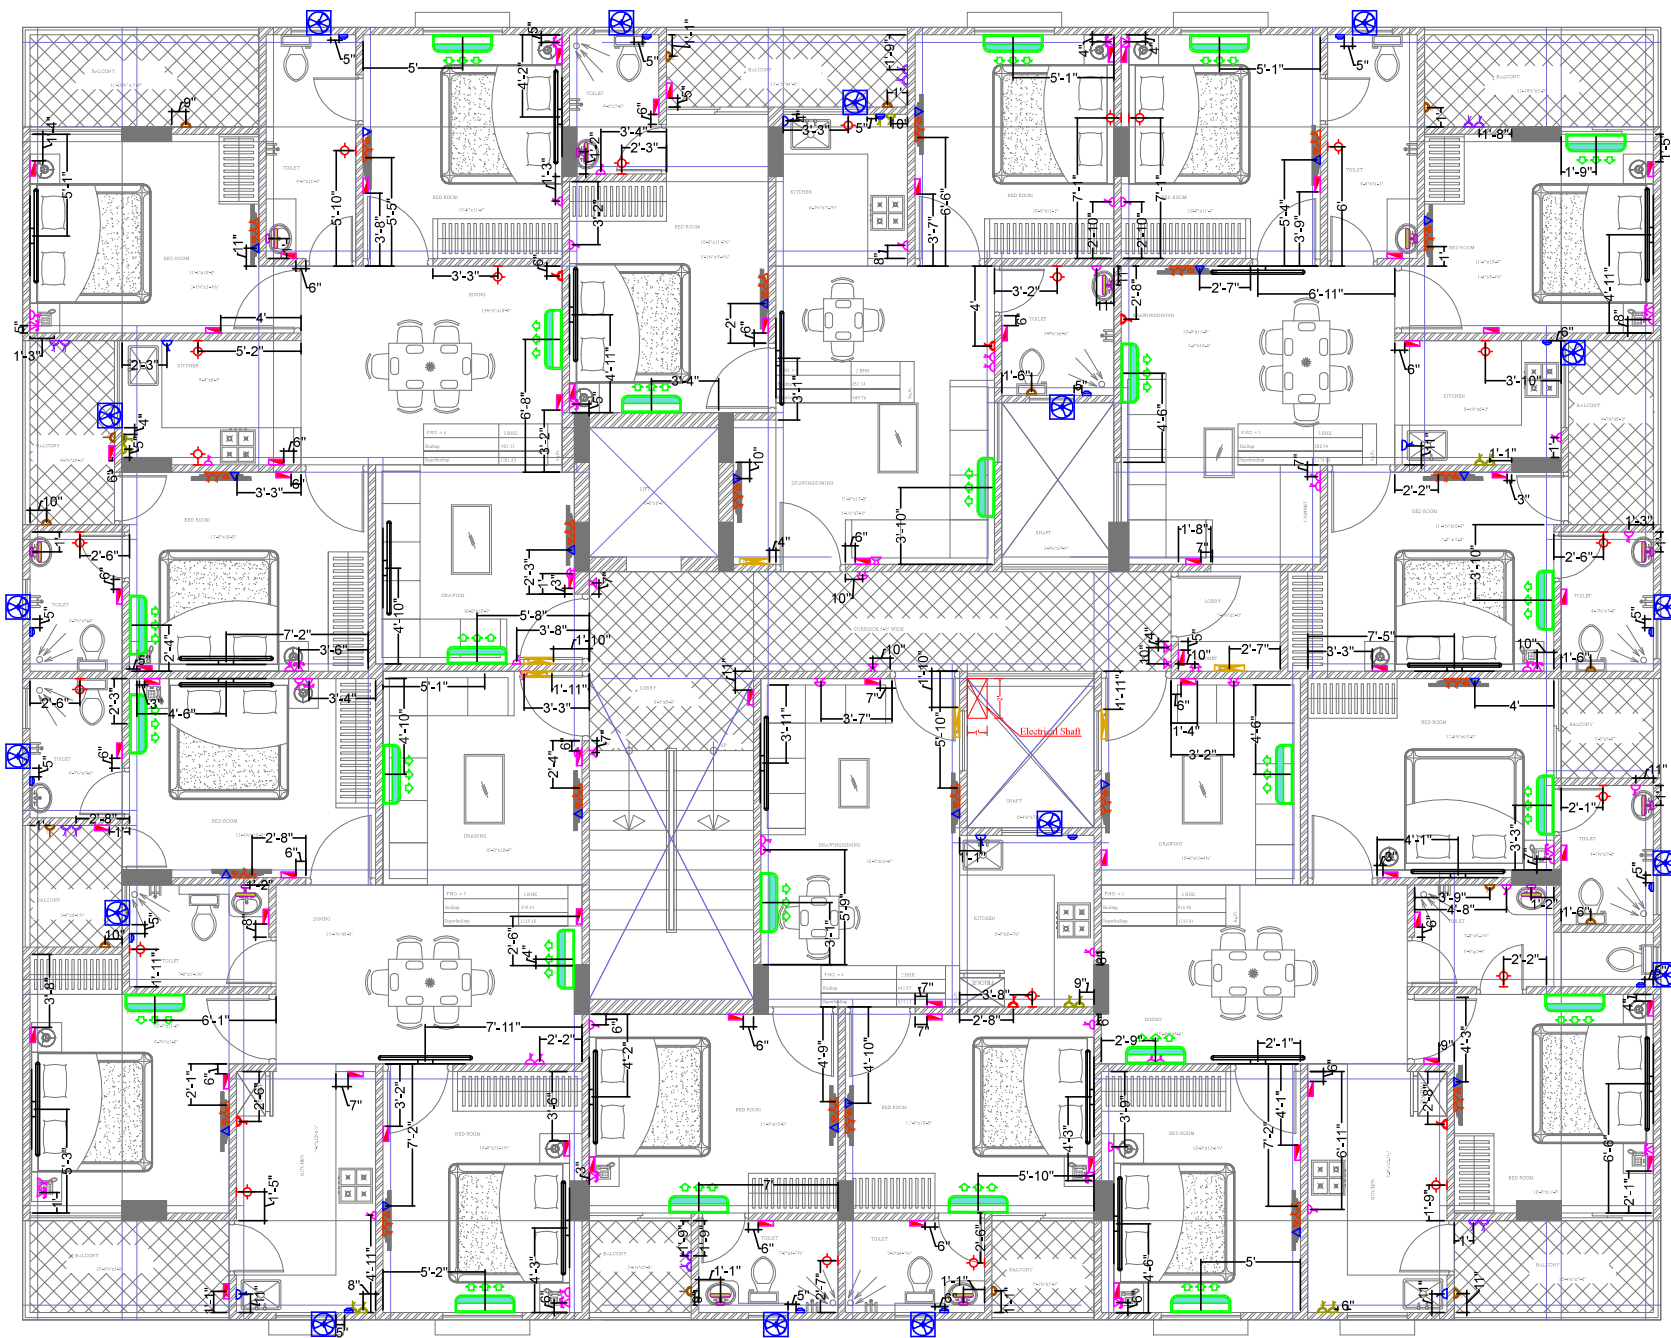

LEGEND :			
MOUNTING HEIGHT	ID	SYMBOL	DESCRIPTION
CONDUIT			RIGID PVC CONDUIT 25MM DIA. FOR LIGHT & CIRCUITS
CEILING	CONDUIT		RIGID PVC CONDUIT 25MM DIA. FOR POWER & CIRCUITS
WALL & CEILING	CONDUIT		RIGID PVC FLOOR CONDUIT 25MM DIA. POINT CIRCUITS
CEILING & WALL	CONDUIT		RIGID PVC CONDUIT 25MM DIA. FOR POINT
CEILING	FN		CEILING FAN (48"38")
CEILING	CL		ROUND CEILING LIGHT
+7'0"	WL		WALL LIGHT
+7'0"	SO-1		16Amp. SOCKET FOR GEYSER
+7'0"	SO-2		25Amp. SOCKET FOR AC
+7'0"	SO-3		16Amp. SOCKET FOR INVERTOR
+4'00"	SO-4		16Amp. SOCKET FOR MIXER GRINDER
+6'0"	SB-5		16Amp. SOCKET FOR R.O
+2'6"/+4'00"	SB-6		16Amp. SOCKET FOR REFRIGERATORS
+2'6"/+4'0"	SO-7		RAW POWER 6A SOCKET WITH SWITCH
+2'6"/+4'0"	SO-7		RAW POWER 6A SOCKET WITH SWITCH
+2'6"/+4'0"	ML		MIRROR LIGHT
+6'0"	EX		EXHAUST FANS
+6'0"	ER		EXHAUST ROSE
+2'6"/+4'0"	TL		TELEPHONE
+2'6"/+4'0"	TV-SET		TV-SET
+7'00"	DB		DISTRIBUTION BOARD
+7'00"	AC		AC
+7'00"	WL		WALL LIGHT

MEP CONSULTANTS:

PILLARPLUS PVT LTD-The New Age MEP Consultancy Firm
 Plot No. 45-46 guru Jambheshwar Nagar A,
 Vijay Desai, Gandhinagar, Jaipur-302021
 JAIPUR | GURUGRAM | BANGLORE
 Email: contact@pillarplus.com | Contact No: +91-9799588301 | Website: www.pillarplus.com

STATUS OF RELEASE:
☐ FOR APPROVAL ☐ FOR TENDER
☒ FOR SUBMISSION ☐ FOR CONSTRUCTION

RD	27.02.24	HIMANSHU KUMAR	RAJESH BABBAR	SUDHIR MATHUR	ISSU FOR FIRST TIME
KEY	DATE	PREP BY	CHK BY	APPR BY	REMARKS
STAMP					




PROJECT NAME:
SHYAM RESIDENCY

PROMOTER NAME:
INDOWESTERN BUILDTECH LLP

ARCHITECT NAME:

SPACE GRID
 C-49, Vidya Apartment, Paras Marg,
 Bapu Nagar, near Janta Store
 Circle, Jaipur-302015
 Ph-09314918766, 0141-4005506 (o)
 Email: info.spacegrid@gmail.com

DRAWING TITLE: TYPICAL FLOOR ELECTRICAL WALL FIXTURE DIMENSION PLAN				
NORTH		DRAWING NO PI-000/EL-WD/TYP-02		Rev R0
SCALE	DATE	PREP	CHKD	APPRD
N.T.S.	27.02.2025	HIMANSHU KUMAR	RAJESH BABBAR	SUDHIR MATHUR

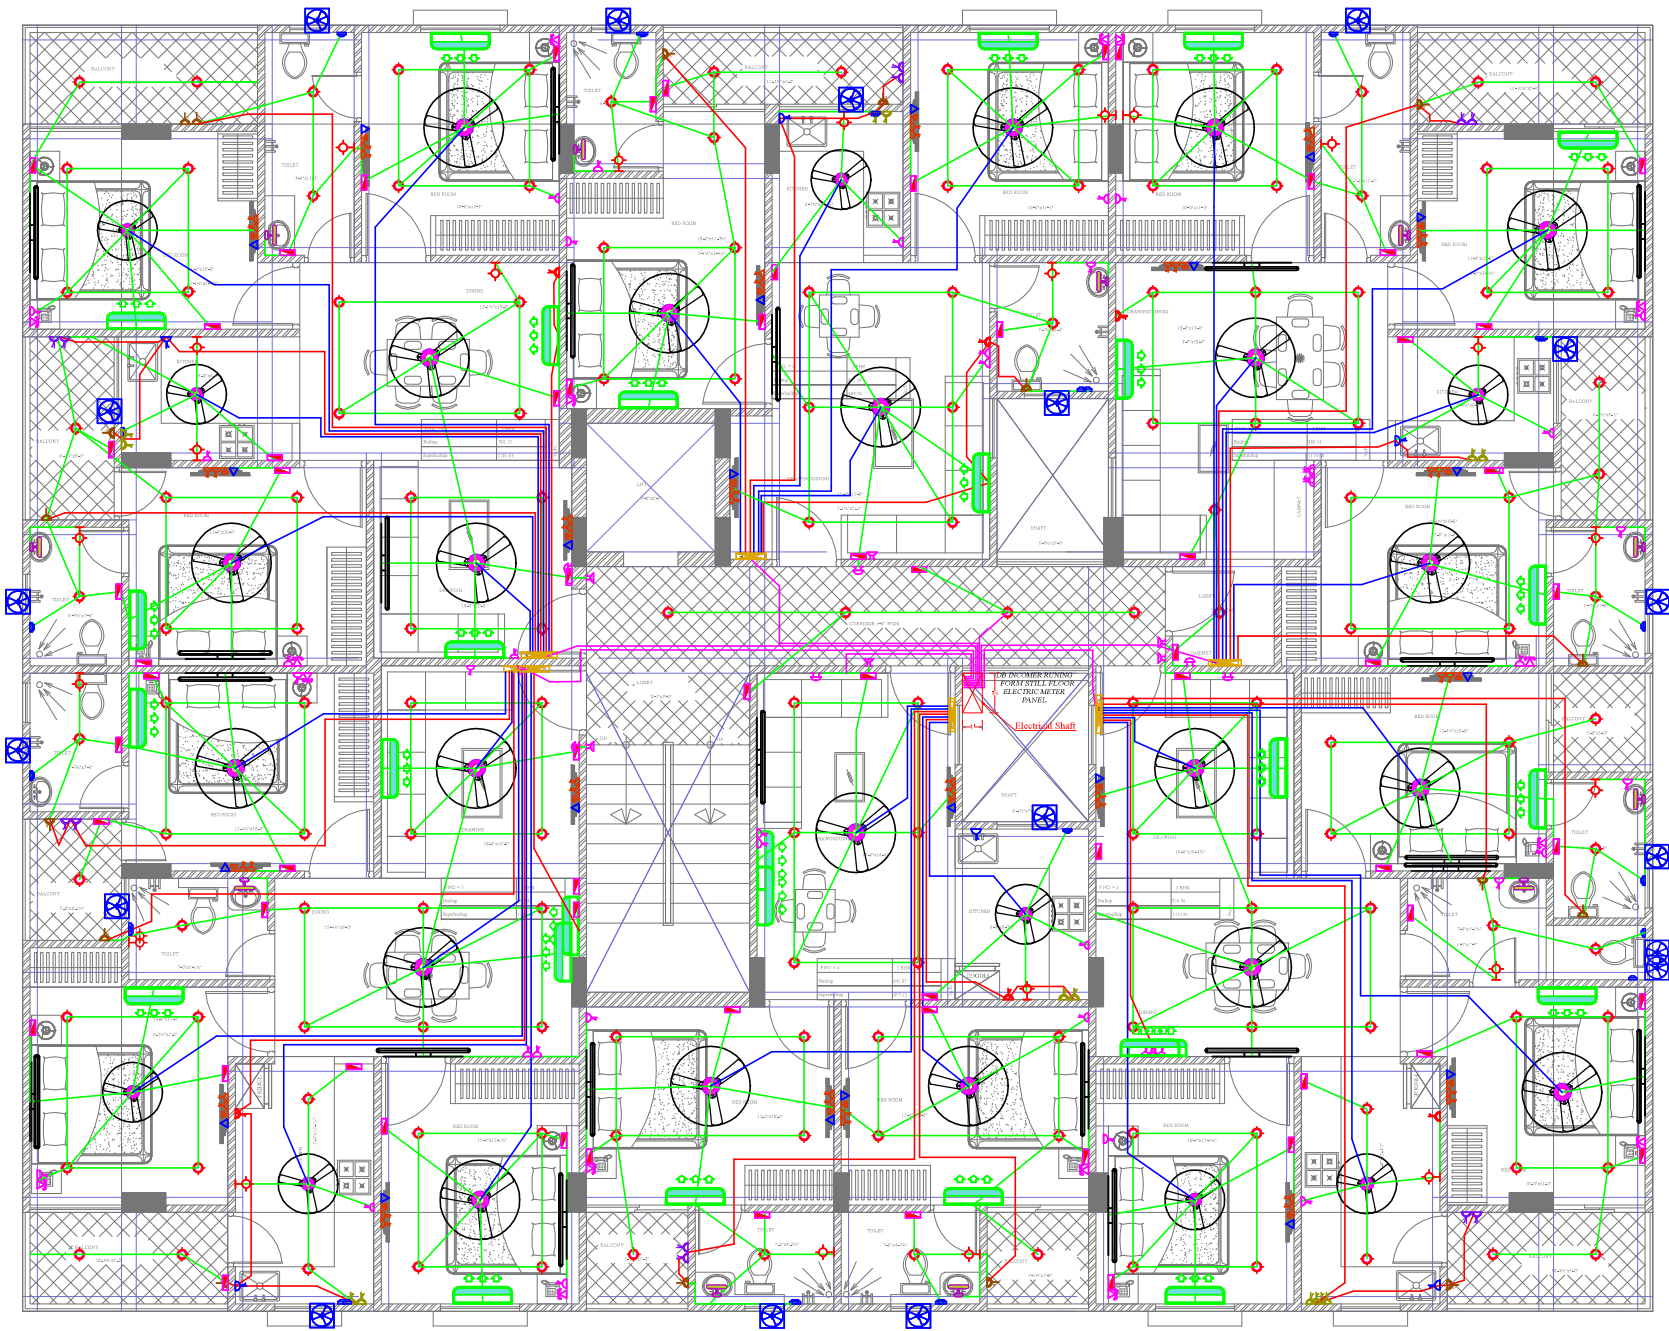

LEGEND :			
MOUNTING HEIGHT	ID	SYMBOL	DESCRIPTION
CEILING	CONDUIT		RGD PVC CONDUIT 25MM DIA. FOR LIGHT & CIRCUITS
CEILING	CONDUIT		RGD PVC CONDUIT 25MM DIA. FOR POWER & CIRCUITS
WALL & CEILING	CONDUIT		RGD PVC FLOOR CONDUIT 32MM DIA. DB INCOMER
CEILING & WALL	CONDUIT		RGD PVC CONDUIT 25MM DIA. FOR POINT
CEILING	FN		CEILING FAN (48",36")
CEILING	CL		ROUND CEILING LIGHT
+7'0"	WL		WALL LIGHT
+7'0"	SO-1		16Amp. SOCKET FOR GEYSER
+7'0"	SO-2		25Amp. SOCKET FOR AC
+3'0"	SO-3		16Amp. SOCKET FOR INVERTOR
+4'00"	SO-4		16Amp. SOCKET FOR MIXER GRINDER
+6'0"	SB-5		16Amp. SOCKET FOR R.O
+2'6"/4'00"	SB-6		16Amp. SOCKET FOR REFRIGERATORS
+2'6"/+4'0"	SO-7		RAW POWER 6A SOCKET WITH SWITCH
+2'6"/+4'0"	SO-7		RAW POWER 8A SOCKET WITH SWITCH
+2'6"/+4'0"	ML		MIRROR LIGHT
+6'0"	EX		EXHAUST FANS
+6'0"	ER		EXHAUST ROSE
+2'6"/+4'0"	TL		TELEPHONE
+2'6"/+4'0"	TV-SET		TV-SET
+7'00"	DB		DISTRIBUTION BOARD
+7'00"	AC		AC
+7'00"	WL		WALL LIGHT
+4'0"	BP		BP
+7'00"	BZ		BUZZER

MEP CONSULTANTS:
PILLARPLUS PVT LTD-The New Age MEP Consultancy Firm
Plot No. 45-46 guru jambhwar Nagar A,
Vijaya Deep, Gandhinagar, Jaipur-302021
JAIPUR | GURUGRAM | BANGLORE
Email: contact@pillarplus.com | Contact No: +91-9799858301 | Website: www.pillarplus.com

STATUS OF RELEASE:
☐ FOR APPROVAL ☐ FOR TENDER
☒ FOR SUBMISSION ☐ FOR CONSTRUCTION

RD	27.02.24	HIMANSHU KUMAR	RAJESH BABJI	SUDHIR MATHUR	ISSU FOR FIRST TIME
KEY	DATE	PREP BY	CHK BY	APPR BY	REMARKS
STAMP					



PROJECT NAME:
SHYAM RESIDENCY

PROMOTER NAME:
INDOWESTERN BUILDTECH LLP

ARCHITECT NAME:
SPACE GRID
C-49, Vidya Apartment, Paras Marg,
Bapu Nagar, near Janta Store
Circle, Jaipur-302015
Ph-09314918766, 0141-4005506 (o)
Email: info.spacegrid@gmail.com

DRAWING TITLE: TYPICAL FLOOR ELECTRICAL CONDUIT PLAN					
NORTH		DRAWING NO. PP-000/EL-CN/TYP-01		Rev R0	
SCALE	DATE	PREP	CHKD	APPRD	
N.T.S.	27.02.2025	HIMANSHU KUMAR	RAJESH BABJI	SUDHIR MATHUR	