


**344, Mansarover Plaza, Mansarover,
Jaipur.**

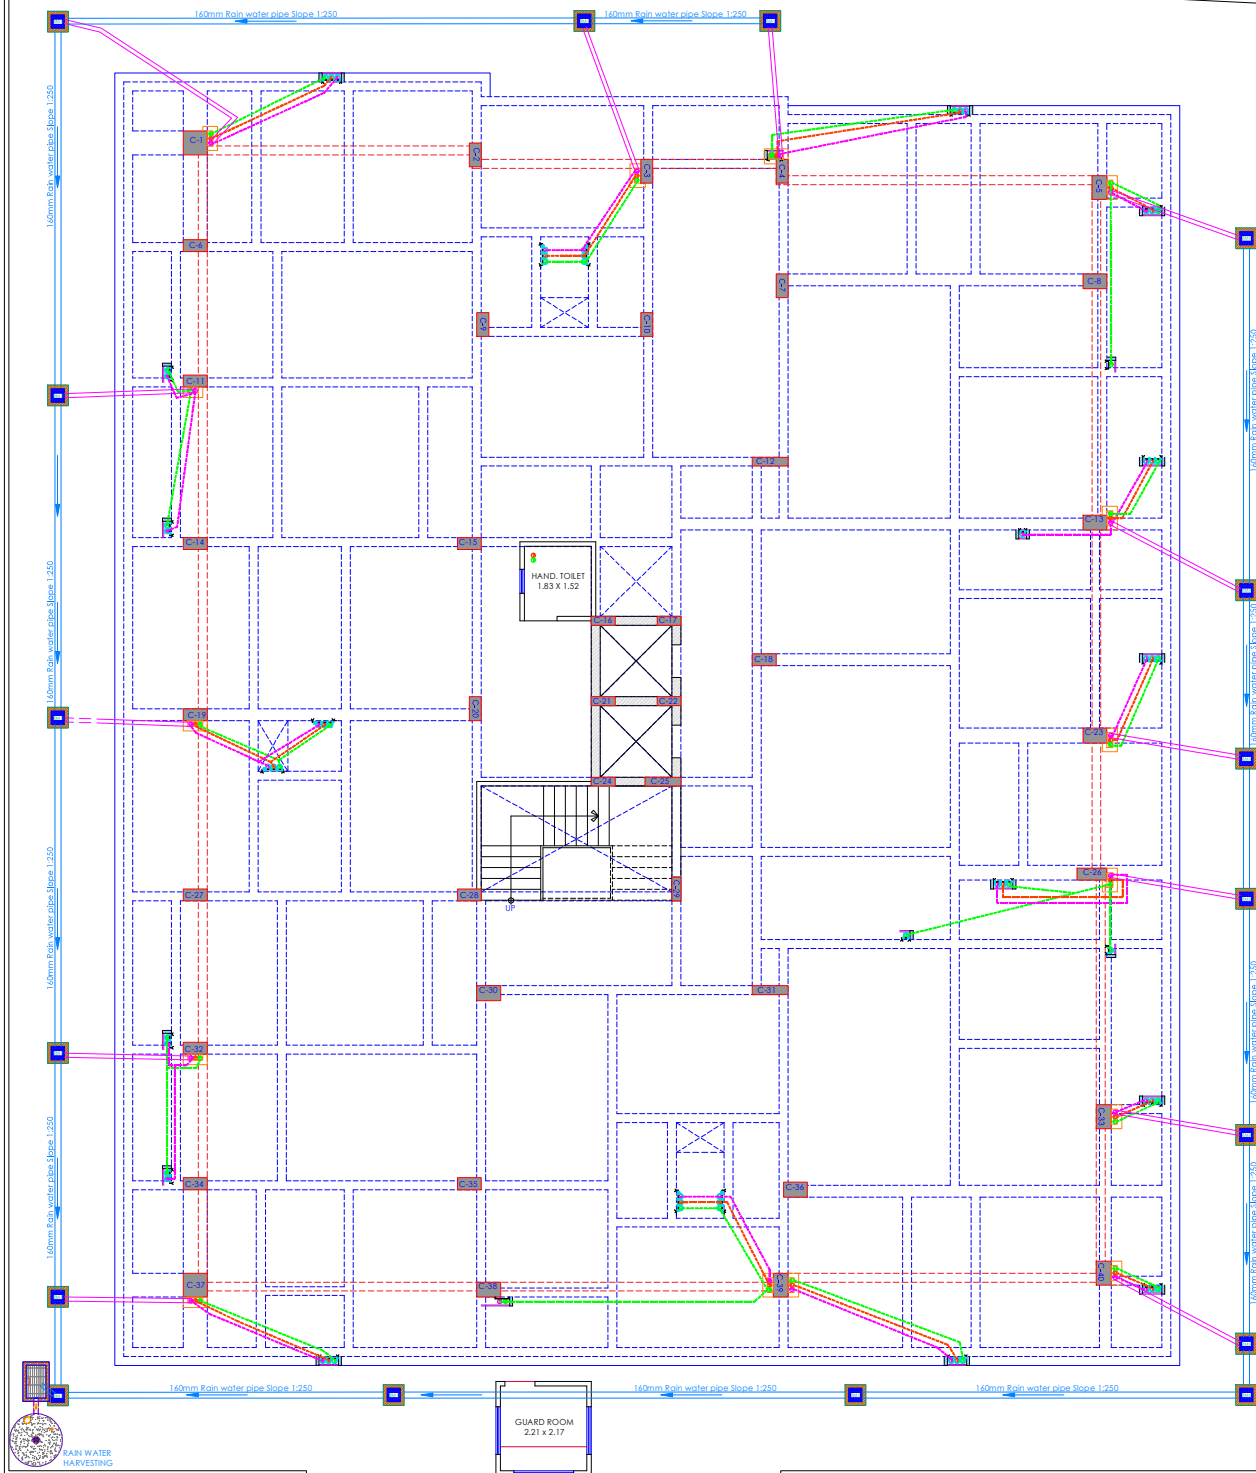

P.NO. 90

ROAD 40'-0" WIDE

For GRK BUILDERS & DEVELOPERS
Proprietor

STILT FLOOR RAIN WATER CHAMBER & PIPES ROUTE PLAN



LEGENDS:-



SYMBOL DESCRIPTION

	110 mm Soil Waste Water Pipe
	110 mm Waste Water Pipe
	110 mm Rain Water Pipe
	110 mm Soil Waste Water Pipe
	110 mm Waste Water Pipe
	110 mm Rain Water Pipe
	75 mm Waste Water Pipe Internal Toilet
	75 mm Rain Water Pipe
	50mm Waste Water Pipe Bottle Trap
	Vertical MS Grating Cover
	Flow Direction
	6" Platform Raise

PROJECT:-

PROPOSED RESIDENTIAL BUILDING
AT PLOT NO. 91 IN JAGDAMBA
NAGAR-E, AT HEERAPURA, AJMER
ROAD, JAIPUR

DRAWING:-

WORKING DRAWING

TITLE:-

**RAIN WATER
HARVENSTING LAYOUT PLAN**

SCALE:-

N.T.S.

DRN BY:-

AR. SURYA PRAKASH

APPD BY:-

AR. SHRAWAN KUMAWAT

4

3

2

DATE

ARCHITECT:-



SPACE EDGE ARCHITECTS
B-6, Moli Morg, Bapu Nagar, Jaipur.
Ph: 0141-4062903, +91-9314510603
E-Mail: spaceedgepr@gmail.com

SERVICES CONSULTANT:



344, Mansarovar plaza, Jaipur