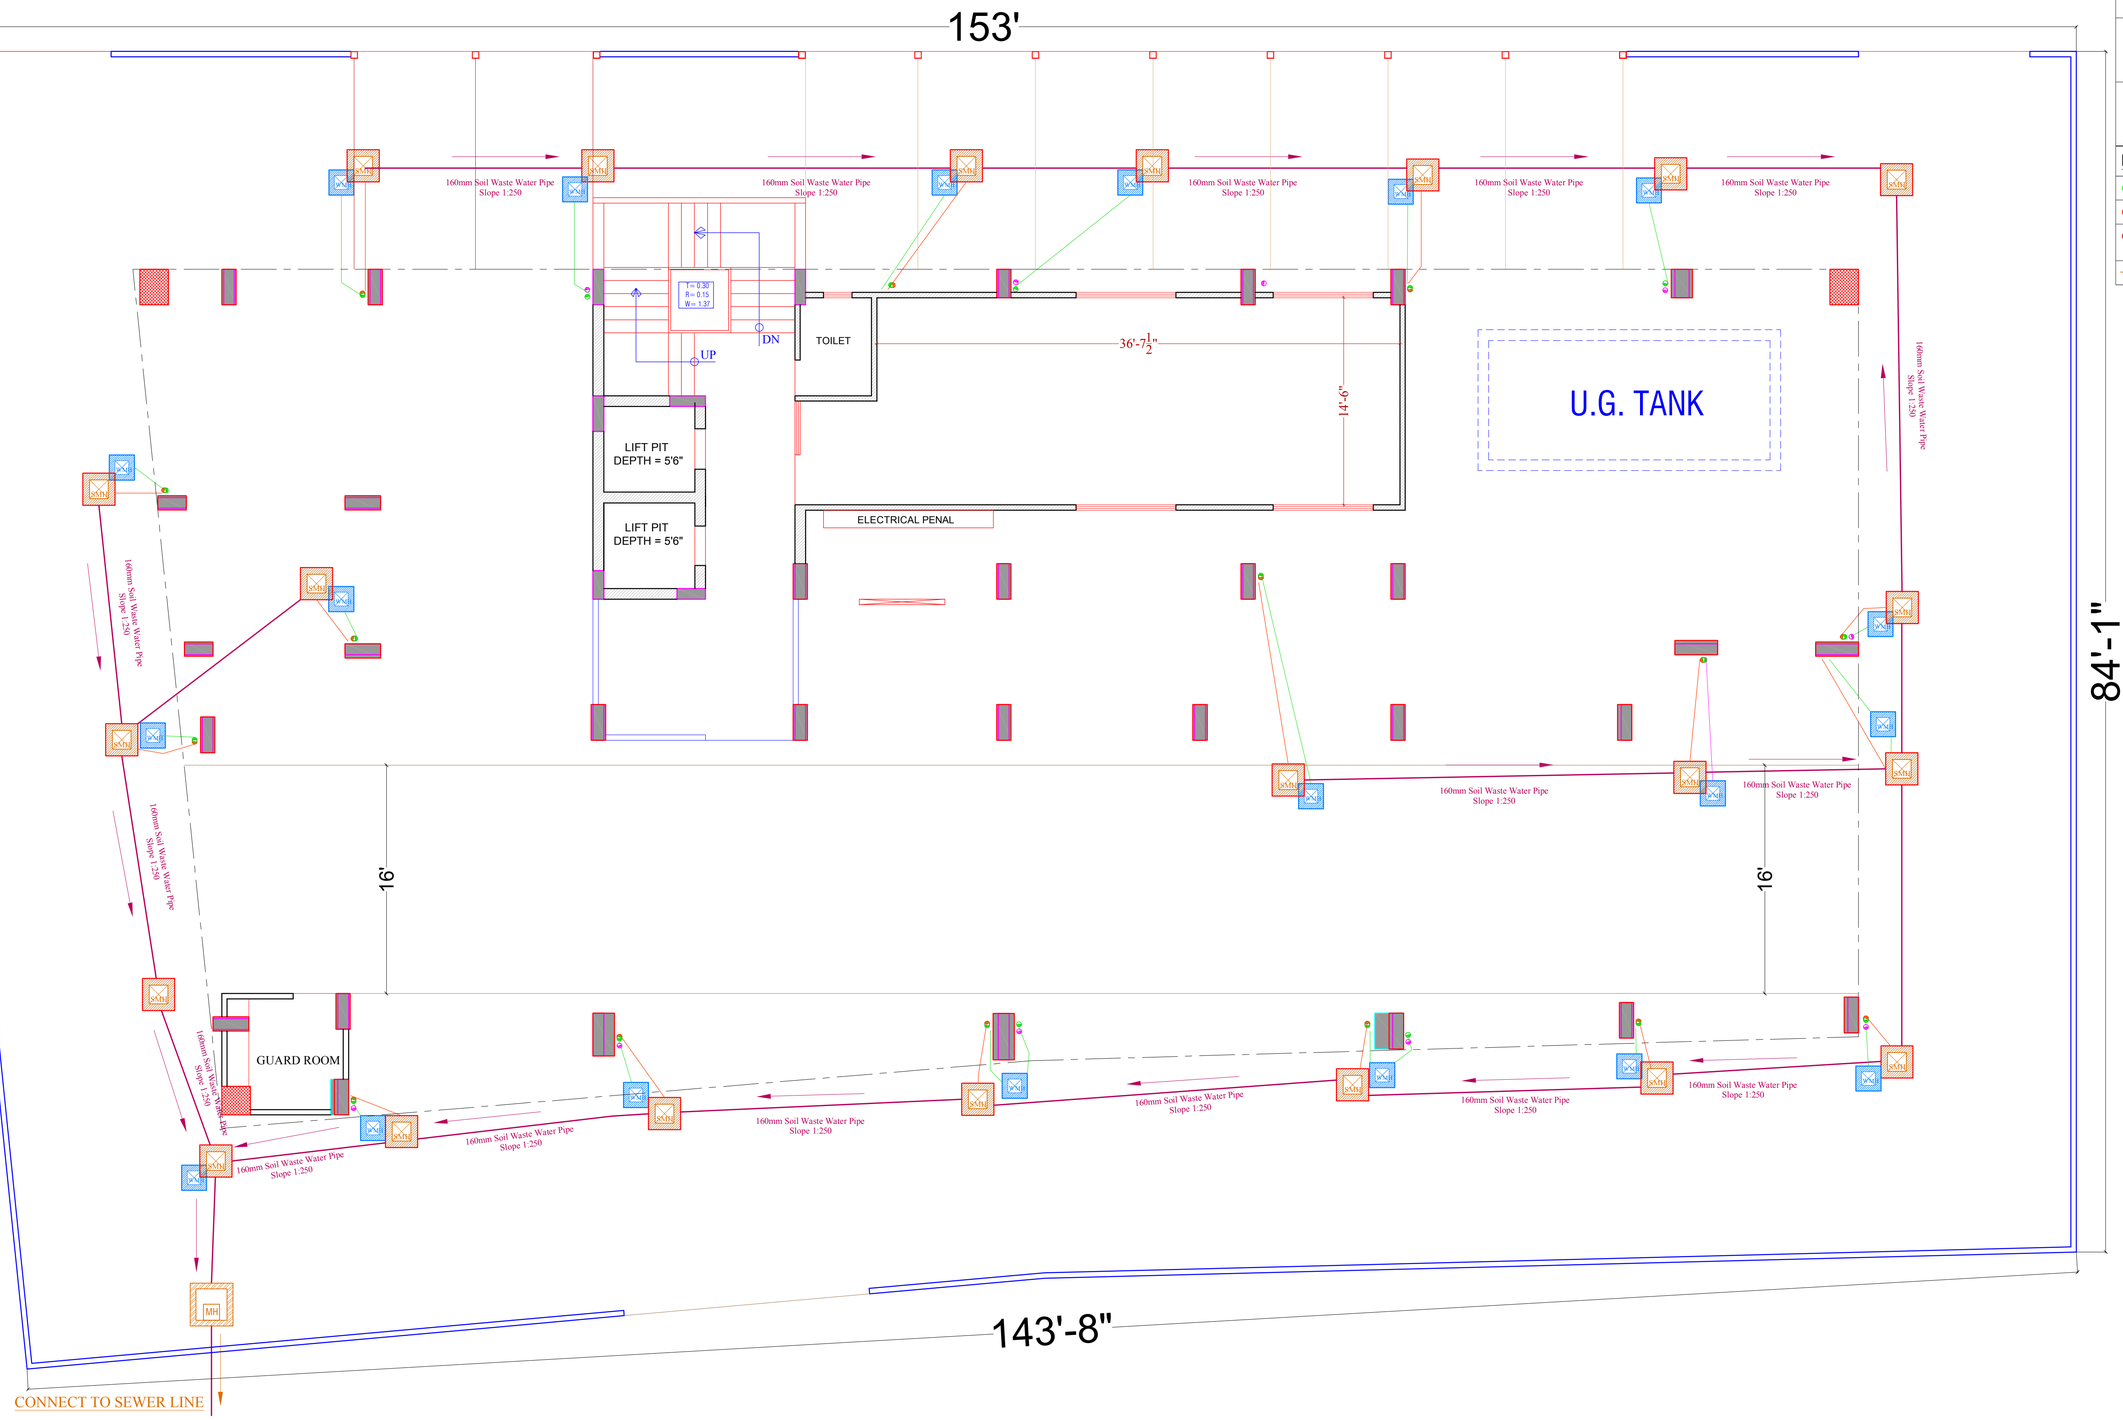

LEGENDS:-

	GULLY TRAP 12"X12"
	SEWERAGE MANHOLE 24"X24"
	SEWERAGE MANHOLE 36"X30"

PIPES & SLOPE DETAIL :-

	Ø110mm WESTE WATER PIPE SLOPE 1:150
	Ø110mm SOIL WATER PIPE SLOPE 1:150
	Ø160mm SOIL WASTE WATER PIPE SLOPE 1:150
	SLOPE FLOW DIRECTION

STILT FLOOR EXTERNAL SEWERAGE CHAMBER & PIPE ROUTE LAYOUT

PROJECT:-

PROPOSED RESIDENTIAL BUILDING AT PLOT NO. C-3,C-4,C-5, KRISHI VIHAR-C (BADRWAS) - NEHRU GRIHA NIRMAN SHAKARI SAMEETI, LIMITED, JAIPUR (RAJ)

SCALE:- 1:100

NORTH:- W S N E

ARCHITECT:-

space edge Architects

B-6, GANESH KRIPA, MOTI MARG, BAPU NAGAR JAIPUR - 302015. TEL. 9314510603, 0141-4062903

SERVICES CONSULTANT:

Akshay Kumawat B.Tech (Service Consultant)

A.K. Engineering Consultants

120, First Floor, Sunny Mart, New Aatish Market, Mansarover, Jaipur.