LAYOUT PLAN OF CHIEF MINISTER'S JAN AWAS YOJANA

Khasra Number 413/1 & 413/2, at Village Mahapura, Tehsil –Sanganer, Dist. –Jaipur, Rajasthan

KHA. NO.-413(FUTURE EXTENTION)

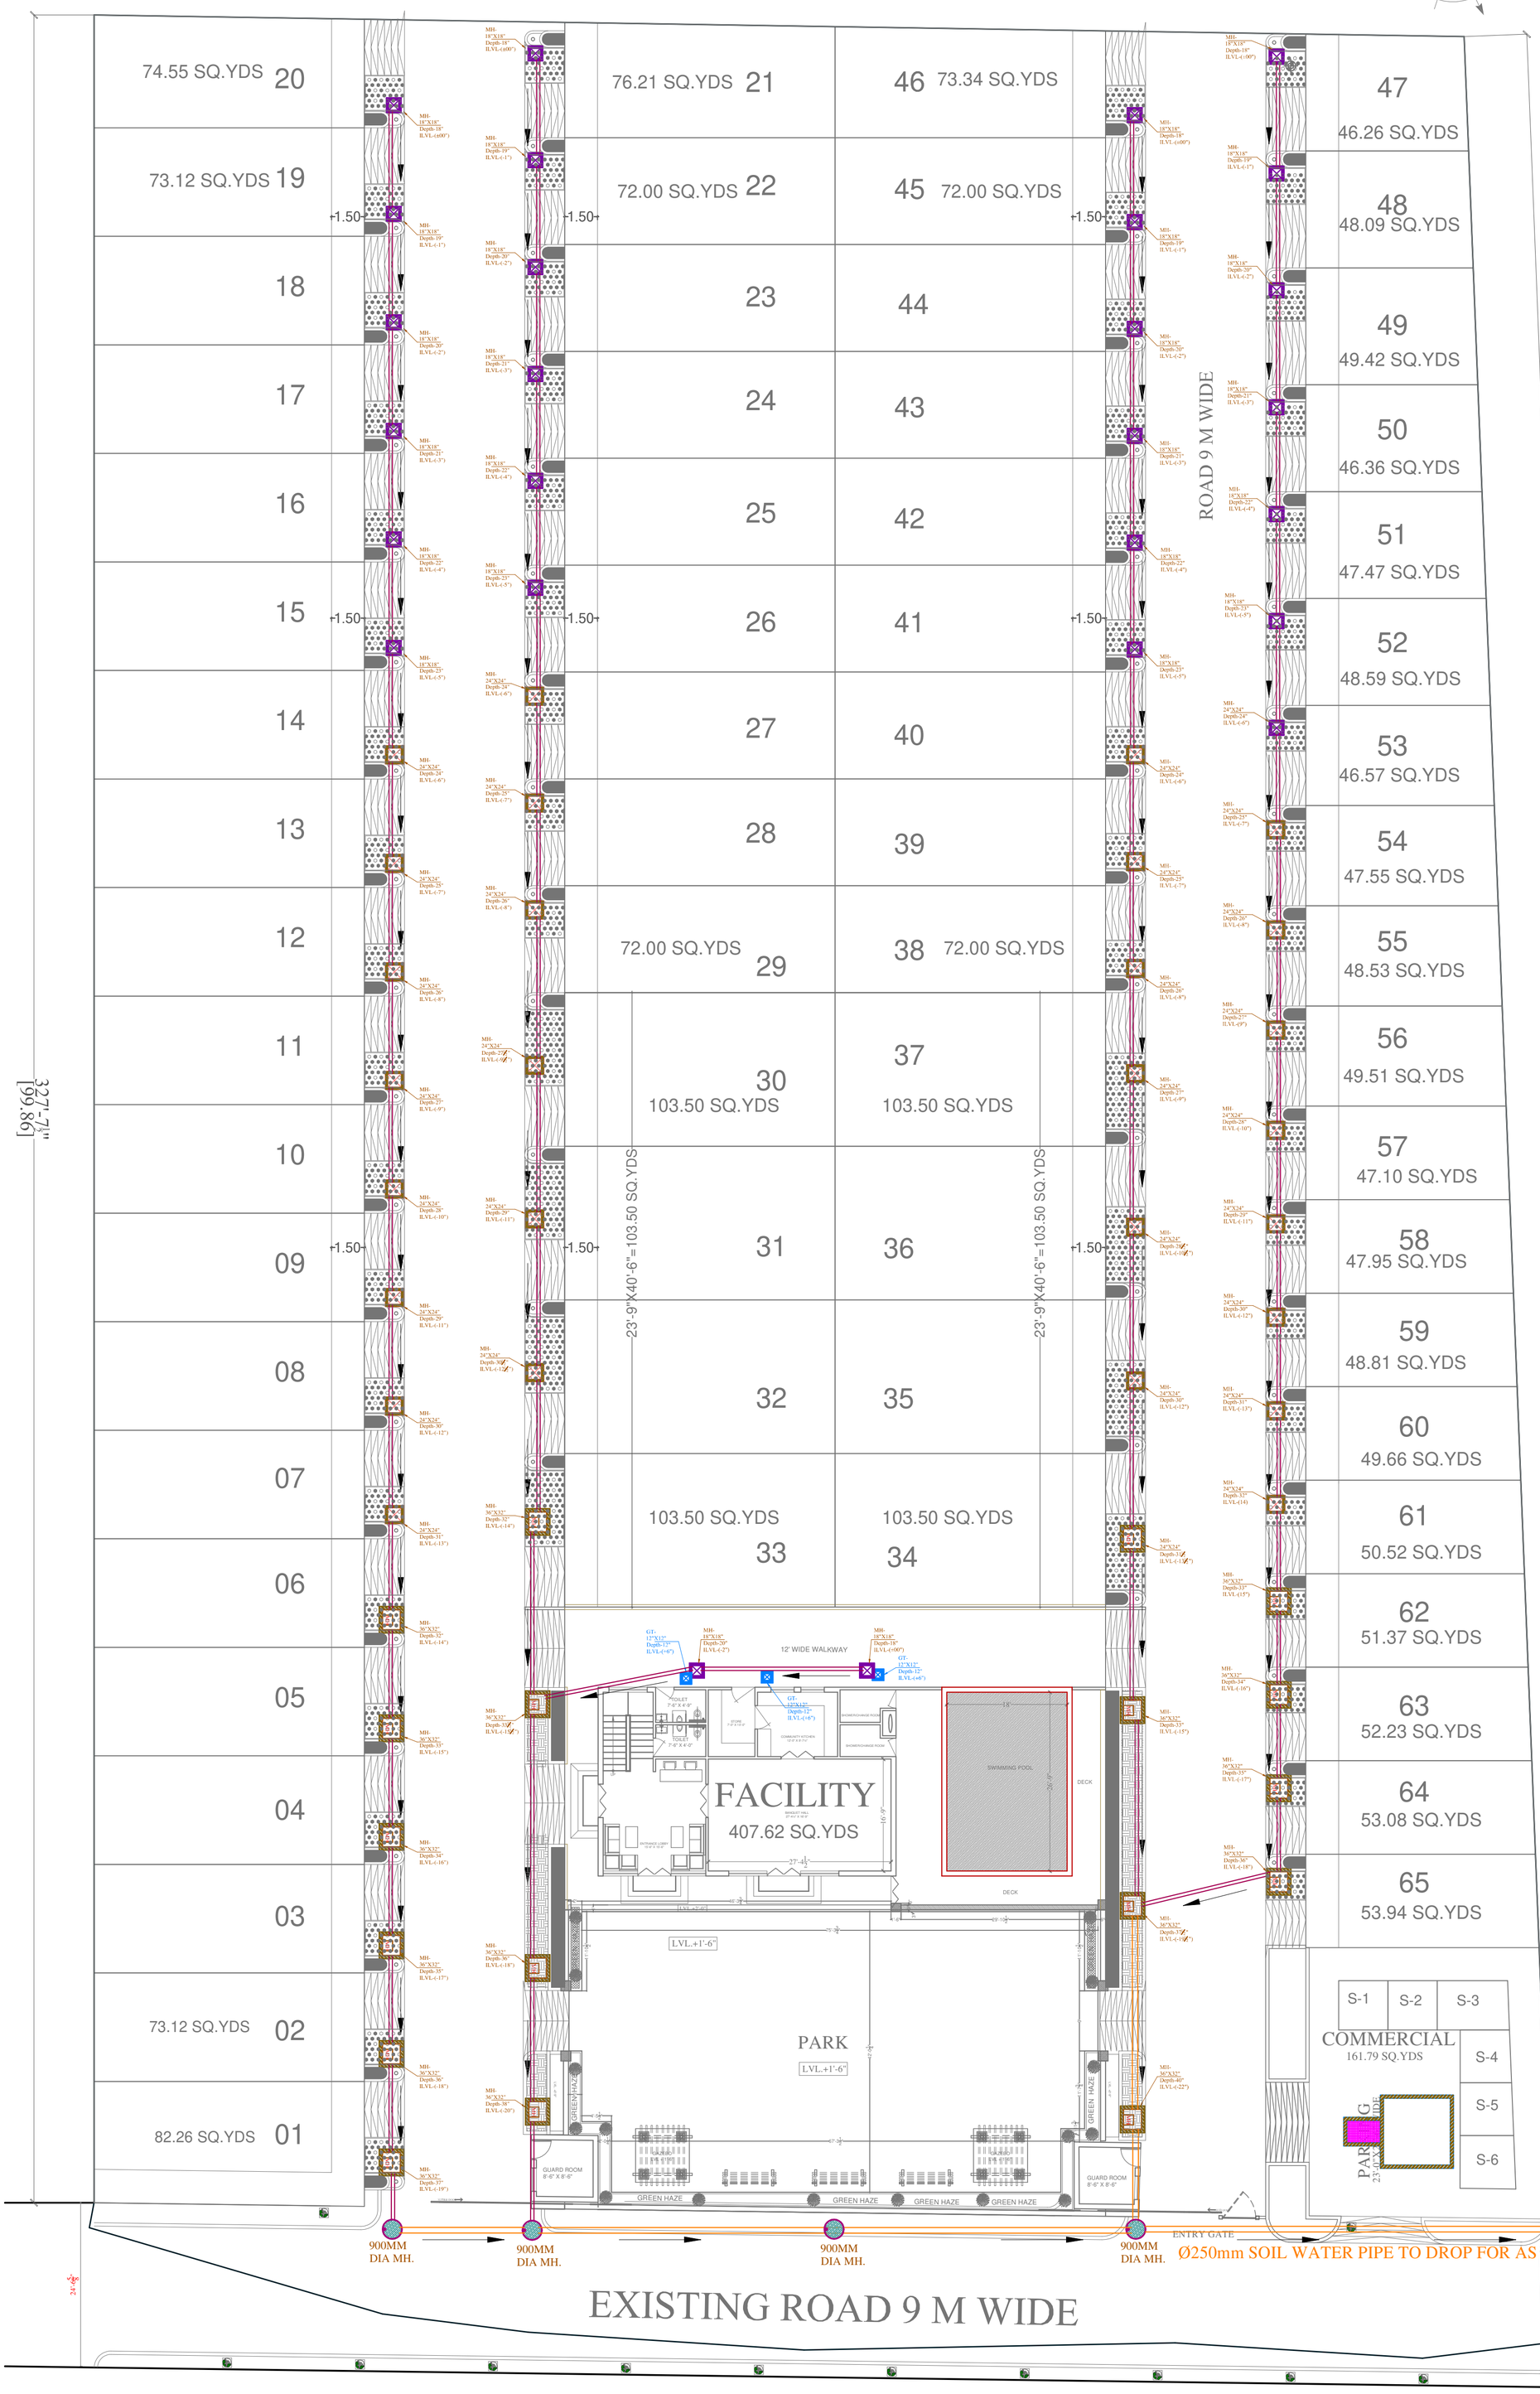

LEGENDS:-

	GULLY TRAP 300X300MM
MH	SEWERAGE MANHOLE 900X750MM
	SEWERAGE MANHOLE 900MM DIA
	SEWERAGE MANHOLE 600X600MM
	SEWERAGE MANHOLE 450X450MM
	RAIN WATER CHAMBER 230X600 MM
	RAIN WATER CHAMBER 300X750 MM
	RAIN WATER CHAMBER 900X750 MM

PIPES & SLOPE DETAIL :-

	Ø110mm RAIN WATER PIPE SLOPE 1:200
	Ø200mm SOIL WATER PIPE SLOPE 1:200
	Ø250mm SOIL WATER PIPE SLOPE 1:200
	Ø110mm SOIL WATER PIPE SLOPE 1:150
	Ø110mm WASTE WATER PIPE SLOPE 1:150

S.No.	DATE	REVISION DESCRIPTION	S.No.	DATE	ISSUED TO
04.			04.		
03.			03.		
02.			02.		
01.			01.		

GENERAL NOTES:-

1. All Dimension On This Drawing Are In Feet & Inches.
2. Only Written Dimensions Are To Be Followed,Drawing Should Not Be Scaled Under Any Circumstances.
3. All Measurments Must Be Checked & Verified By The Contractors Prior To Execution Of Work At The Site.
4. This Drawing Is To Be Read In Conjunction With All Relevant Structural, Sevices & Facility Planning Drawings.
5. Architectural Drawings Are To Be Followed For The Location Of All Structural Members & Masonry Walls.For Sizes & Reinforcement Details Of Structural Members,Relevant Structural Drawings Are To Be Refered.
6. Any Discrepancies Between Architectural,Structural & Services Drawings Must Be Brought To The Notice Of The Architects Immediately & Prior To Execution At Site.
7. Cordination With Services Such As HVAC,Plumbing & Electrical Is The Responsibility Of The Contractor.
8. All Masonry Walls Should Be Aligned With The Columns As Indicated On The Plan, Irrespective Of The Position As Calculated With The Dimensioning.
9. For Details Refer Relevant Large Scale Detail Drawings As Indicated.

PROMOTER NAME:-

ORG PROJECTS LLP

MEP CONSULTANT

ASHI ASSOCIATES
F 9-440, KESHAV MARG,
CHITRAKUT SCHEME, JAIPUR
PH:93146-10438,2440946
E MAIL:vipul8599@yahoo.com
VIPUL AGARWAL
M.E.P. CONSULTANT
B.E. ELECTRICAL

ARCHITECT:-

SOMYA-KRITI
Architects, Interior Designers
B-2/518, Chitrakoot Scheme,
Ajmer Road, Jaipur
PH: +91-141-4003383
email : architects.somyakriti@gmail.com

THIS DRAWING IS THE PROPERTY OF SOMYA-KRITI IT SHALL NOT BE COPIED OR USED WITHOUT THEIR WRITTEN PERMISSION OR MADE KNOWN TO A THIRD PARTY.THE INFORMATION IS ISSUED ON THE UNDERSTANDING THAT NO PART THERE OF SHALL BE DUPLICATED FOR THE PURPOSE OTHER THAN THE EXPRESSED PURPOSE.

SCALE:- N.T.S

DATE:- 01-02-2021

DEALT:- VIJESH

CHD.:- SANJAY

APPD.:- VIPUL AGARWAL

PROJECT:- Khasra Number 413/1 & 413/2, at Village Mahapura, OPP.PINK PEARL,JAIPUR-302026(Rajsthan)

NAME OF DRAWING:- SITE EXTERNAL SEWERAGE CHAMBER ,PIPE ROUTE PLAN

REV:- R-00

DRAWING No.:- MEP/EX./DRA-06

PATH:-

EX.DRAINAGE DRAWING

NORTH:-