




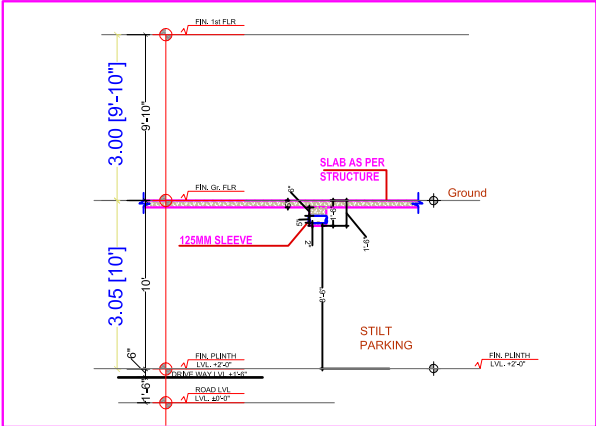

TYPICAL SECTION FOR 450MM BEAM WITH SLEEVE

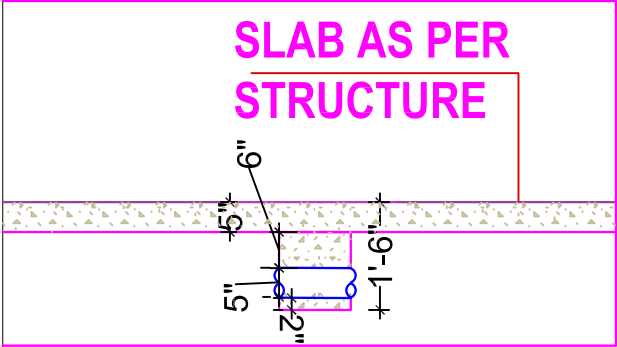

SLAB AS PER
STRUCTURE

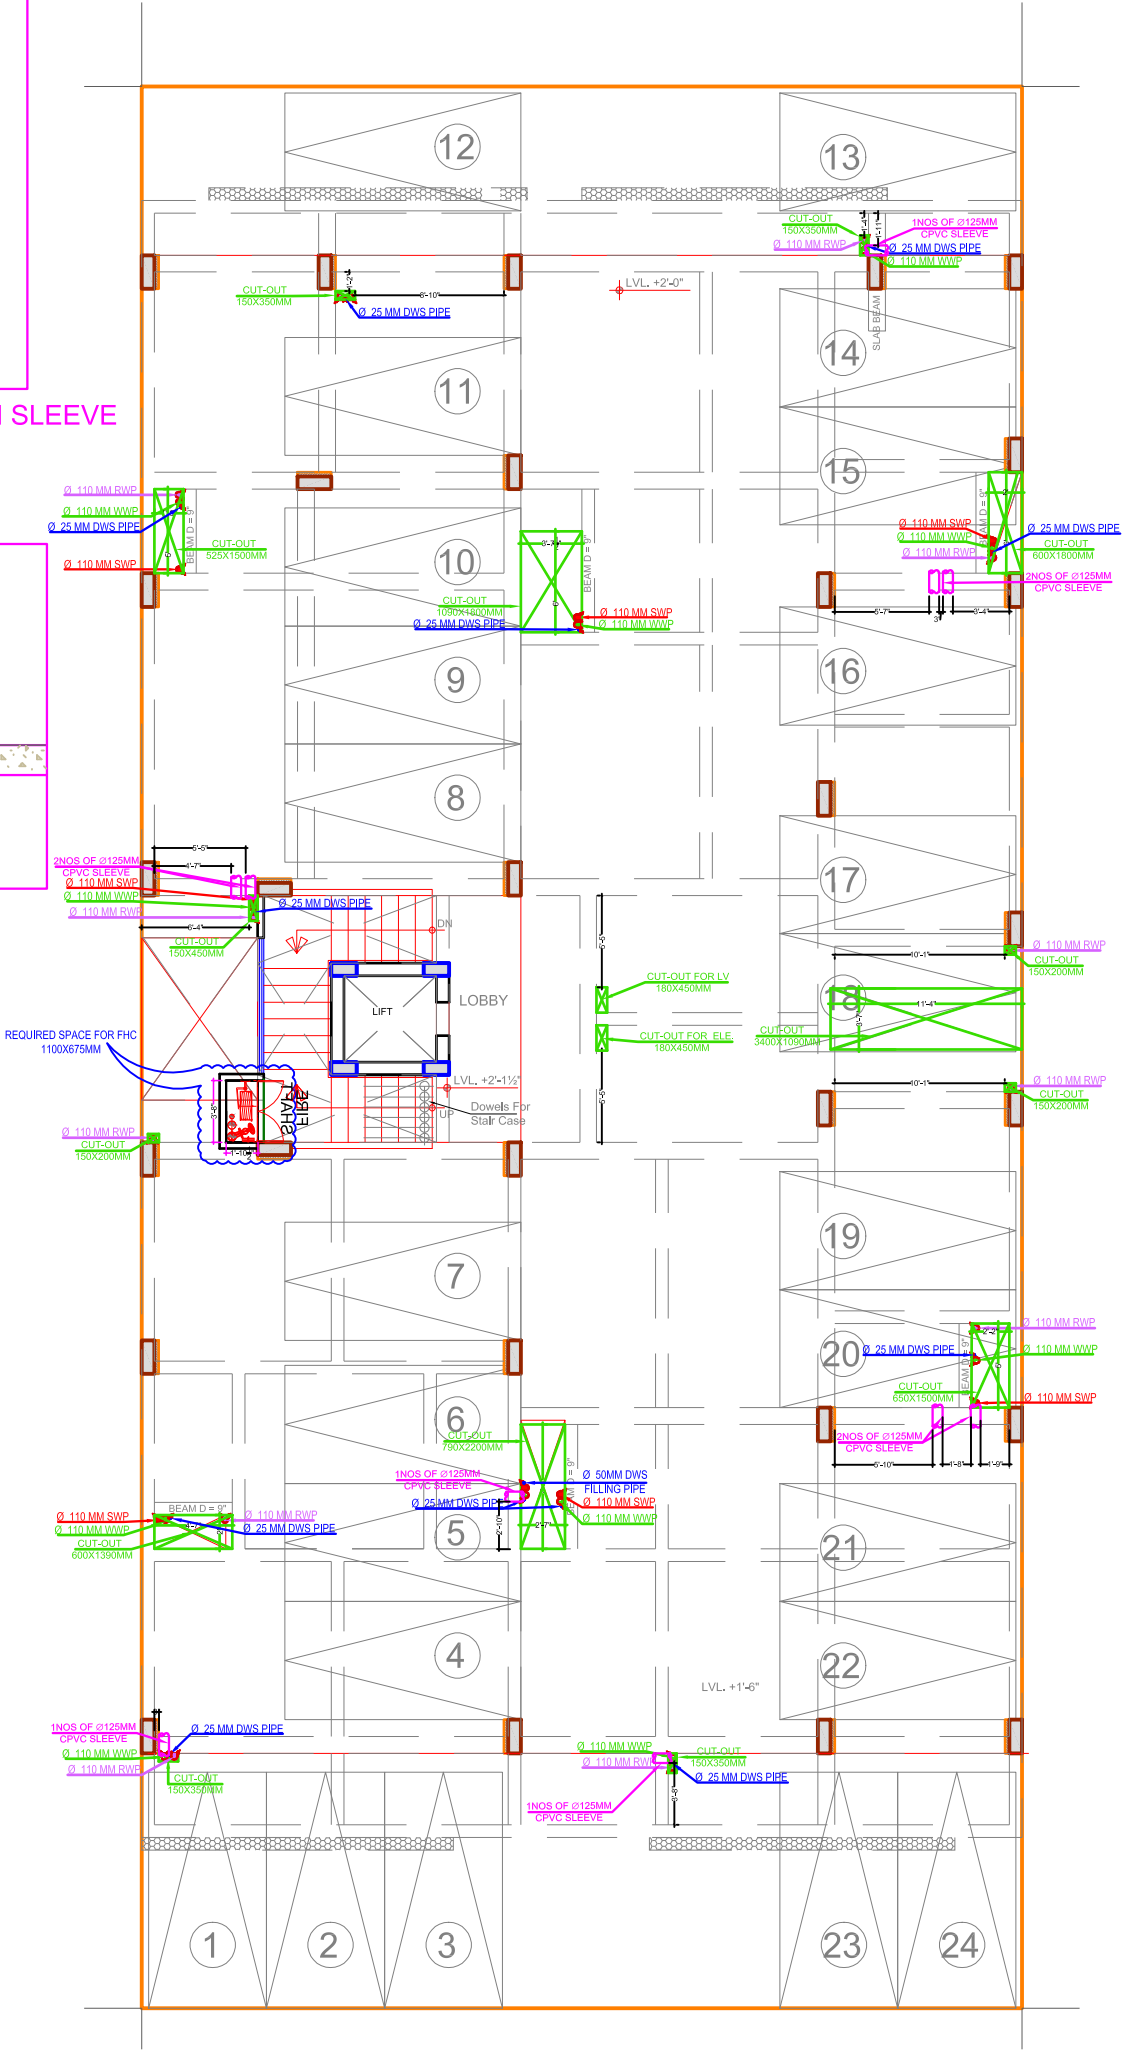

Er. PARMESHWAR
B.Tech. (Electrical)
M.Tech. (Power System)

ANOO GUPTA
CONSULTING ARCHITECT
ANOO GUPTA
CA/2008/43998

REVISION 00

- GENERAL NOTES :
1. ALL THE DIMENSIONS ON THE DRAWING ARE IN WRITTEN.
 2. ONLY WRITTEN DIMENSIONS ARE TO BE FOLLOWED, DRAWING SHOULD NOT BE SCALED IN ANY CIRCUMSTANCES.
 3. ALL MEASUREMENTS MUST BE CHECKED AND VERIFIED BY THE CONTRACTORS PRIOR TO EXECUTION OF WORK AT THE SITE.
 4. THIS DRAWING IS TO BE READ IN CONJUNCTION WITH ALL RELEVANT STRUCTURAL, ARCHITECTURAL & FACILITY PLANNING DRAWINGS.
 5. ANY DISCREPANCIES MUST BE BROUGHT TO THE NOTICE OF THE ENGINEER IMMEDIATELY & PRIOR TO EXECUTION AT SITE.
 6. CO-ORDINATION WITH SERVICES SUCH AS HVAC, PLUMBING & ELECTRICAL, ETC. IS THE RESPONSIBILITY OF THE CONTRACTORS.
 7. FOR DETAILS, REFER RELEVANT LARGE SCALE DETAIL DRGS. AS INDICATED.

LEGEND

LEGEND	
WWP	WASTE WATER PIPE
SWP	SOIL WATER PIPE
RWP	RAIN WATER PIPE
●	WASTE WATER PIPE
●	SOIL WATER PIPE
●	RAIN WATER PIPE
●	DOMESTIC WATER SUPPLY
□	CPVC SLEEVE

ARCHITECTS:-

ANOOP GUPTA & ASSOCIATES
ARCHITECTS & INTERIOR
CONSULTANTS
91, VISHNU GARDEN COLONY,
NEAR AIRPU CIRCLE,
TONK ROAD, JAIPUR - 302029
TEL : 0141-2552948

PROJECT :-

PROPOSED FLATS
@ PLOT. NO. -: 146&147 GIRRAJ NAGAR,
GRAM BALRAMPURA,URF KHEJDO KA BAS
TEHSIL SANGANER,JAIPUR-302020.

CLIENT

MR. SUNIL JI

DRAWING TITLE:-

STILT FLOOR DRAINAGE PIPE
LOCATION & CUT-OUT MARKING
WITH SLEEVE SECTION DETAILS

SUBMITTED FOR :-

PRELIMINARY	☐	APPROVAL	☐
PROPOSAL	☐	GFC	☒
DATE :-	06-05-2023	NORTH :-	
DRAWN :-	SUFIAN KHAN		
APPROVED :-	NARESH		
DRAWING NO.:-		SCALE :- N.T.S.	

CONSULTANT
AMP INFRA SERVICES
VILLA NO 16. SHUBHASIS GEETA
JAISINGHPURA, BHANKROTA &
CHIMANPURA,JAIPUR 302026
EMAIL ID- ampinfrajpr@gmail.com
CONTACT NO. :- 9462866389