


LAYOUT PLAN OF ELECTRIC NETWORK "THE PLATINUM"
IN KHASRA NO.: - 547/288,549/289,551290,292,298,299,300,553/305.
AT VILLAGE: - KISHORPURA, TEH. - SANGANER, JAIPUR.

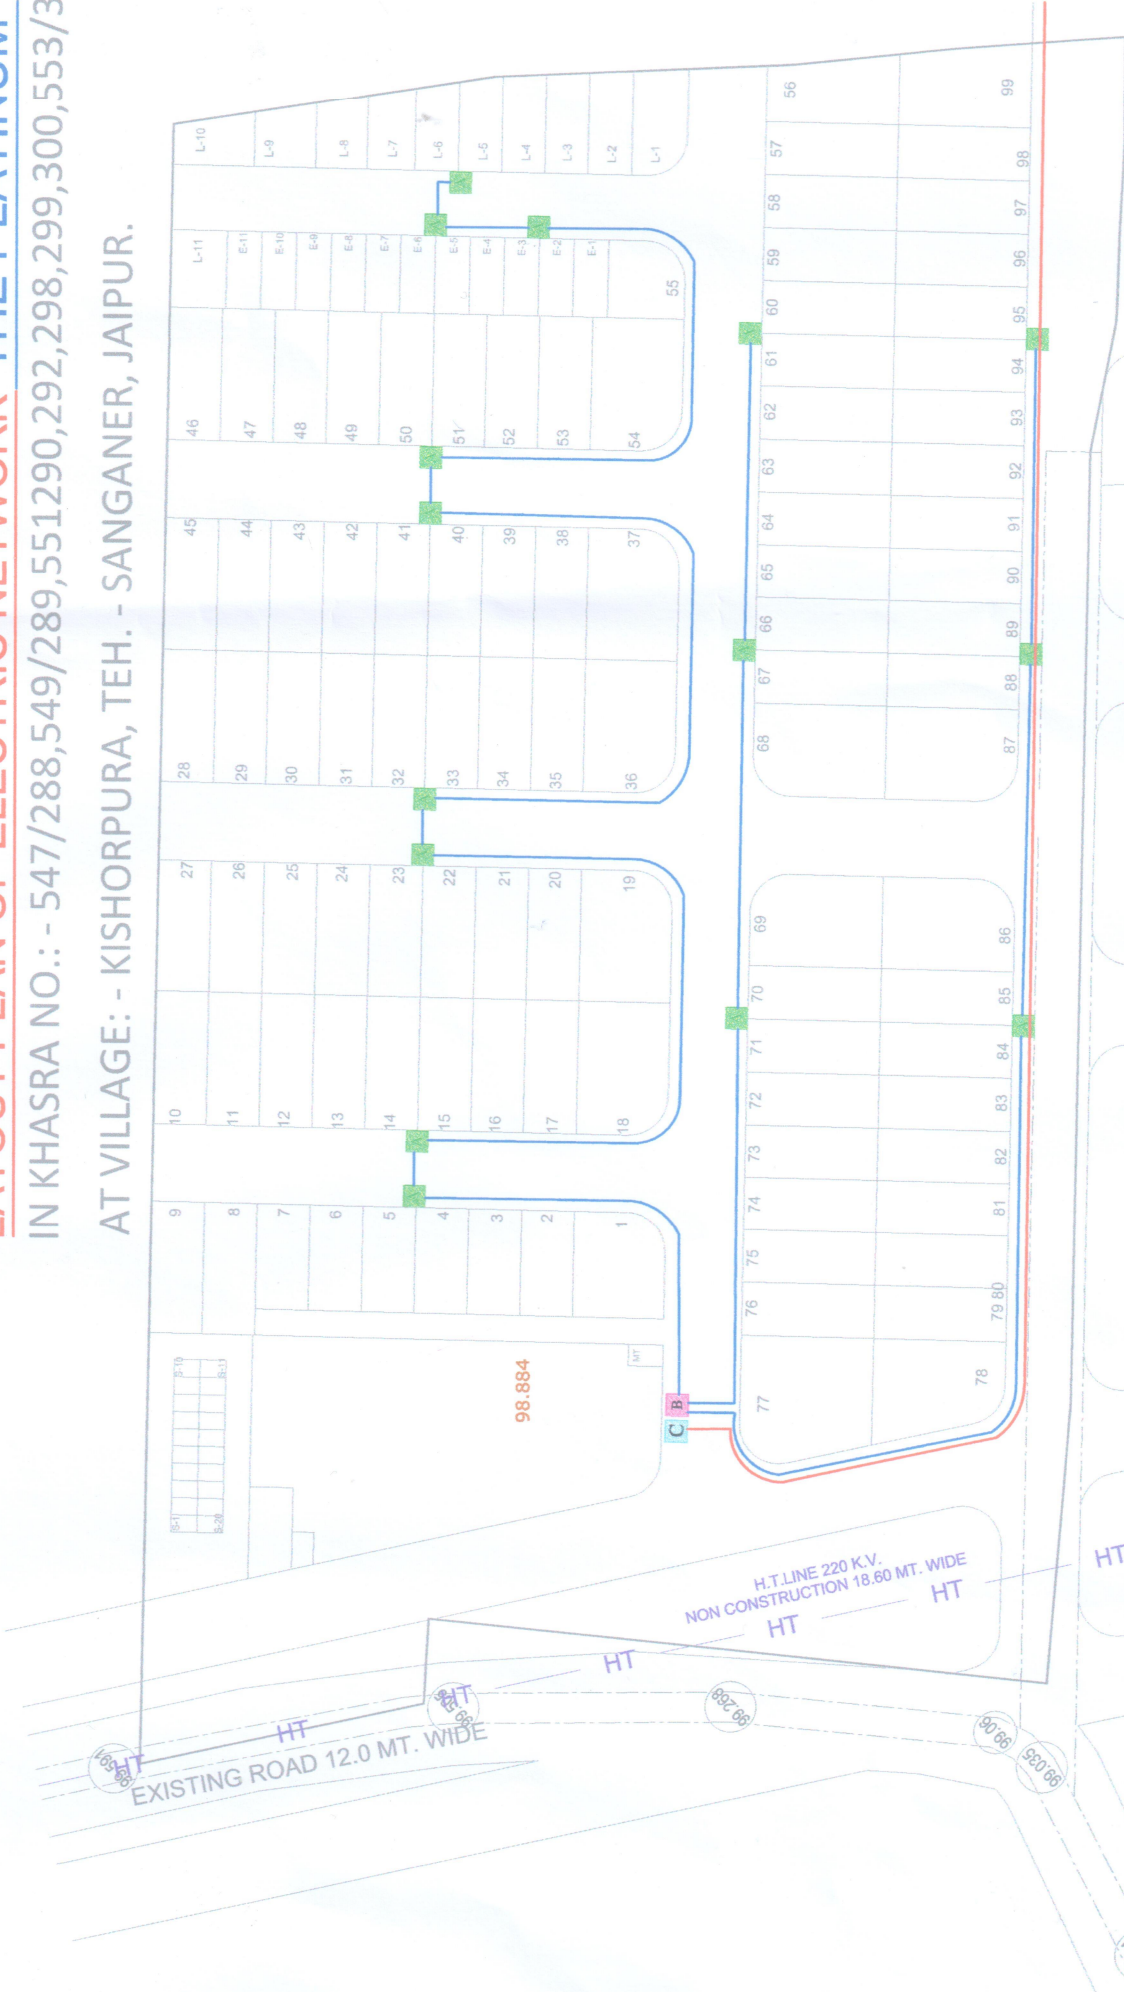

Rain Water Harvesting Legends:-

Symbols	Relation To	NOS./LEN.
A	100 AMP. PANNEL BOX	15 NOS
B	400 AMP. BOX	1 NOS
C	DP STRUCTURE	2 NOS
	LT CABLES	850 Mtr.
	HT CABLES	500 Mtr.

JDA APPROVED SCHEME
"AASIYANA GREEN-PHASE-II"

Kasida
HARIDAS KHANDELWAL
CHARTERED ENGINEER (0210)
The Institution of Civil Engineer
(India)

NOTES:-

1. ALL DIMENSIONS & LEVELS ARE IN METERS, UNLESS OTHERWISE MENTIONED.
2. THE PLOT BOUNDARY LIMIT/BOUNDARY WALL LOCATIONS HAVE BEEN CONSIDERED AS PER EXISTING SITE CONDITION AND IN LINE WITH DETAILS AS INDICATED BY SITE INCHARGE.



SHIV TECH SURVEYORS

LAND SURVEY/PS SURVEY/SCHEME PLANNING/CAD DESIGNING/3D/4D SIMULATIONS

13, Kuber Complex, Lal Khoti Scheme, Jaipur.
☎ 0950647911, 9680134403
Email:-shivtechjpr@gmail.com

"THE PLATINUM"

DRAWING NOs:-

RW /KISHOR/ JPR/ 03

SCALE:-

AS SHOWN