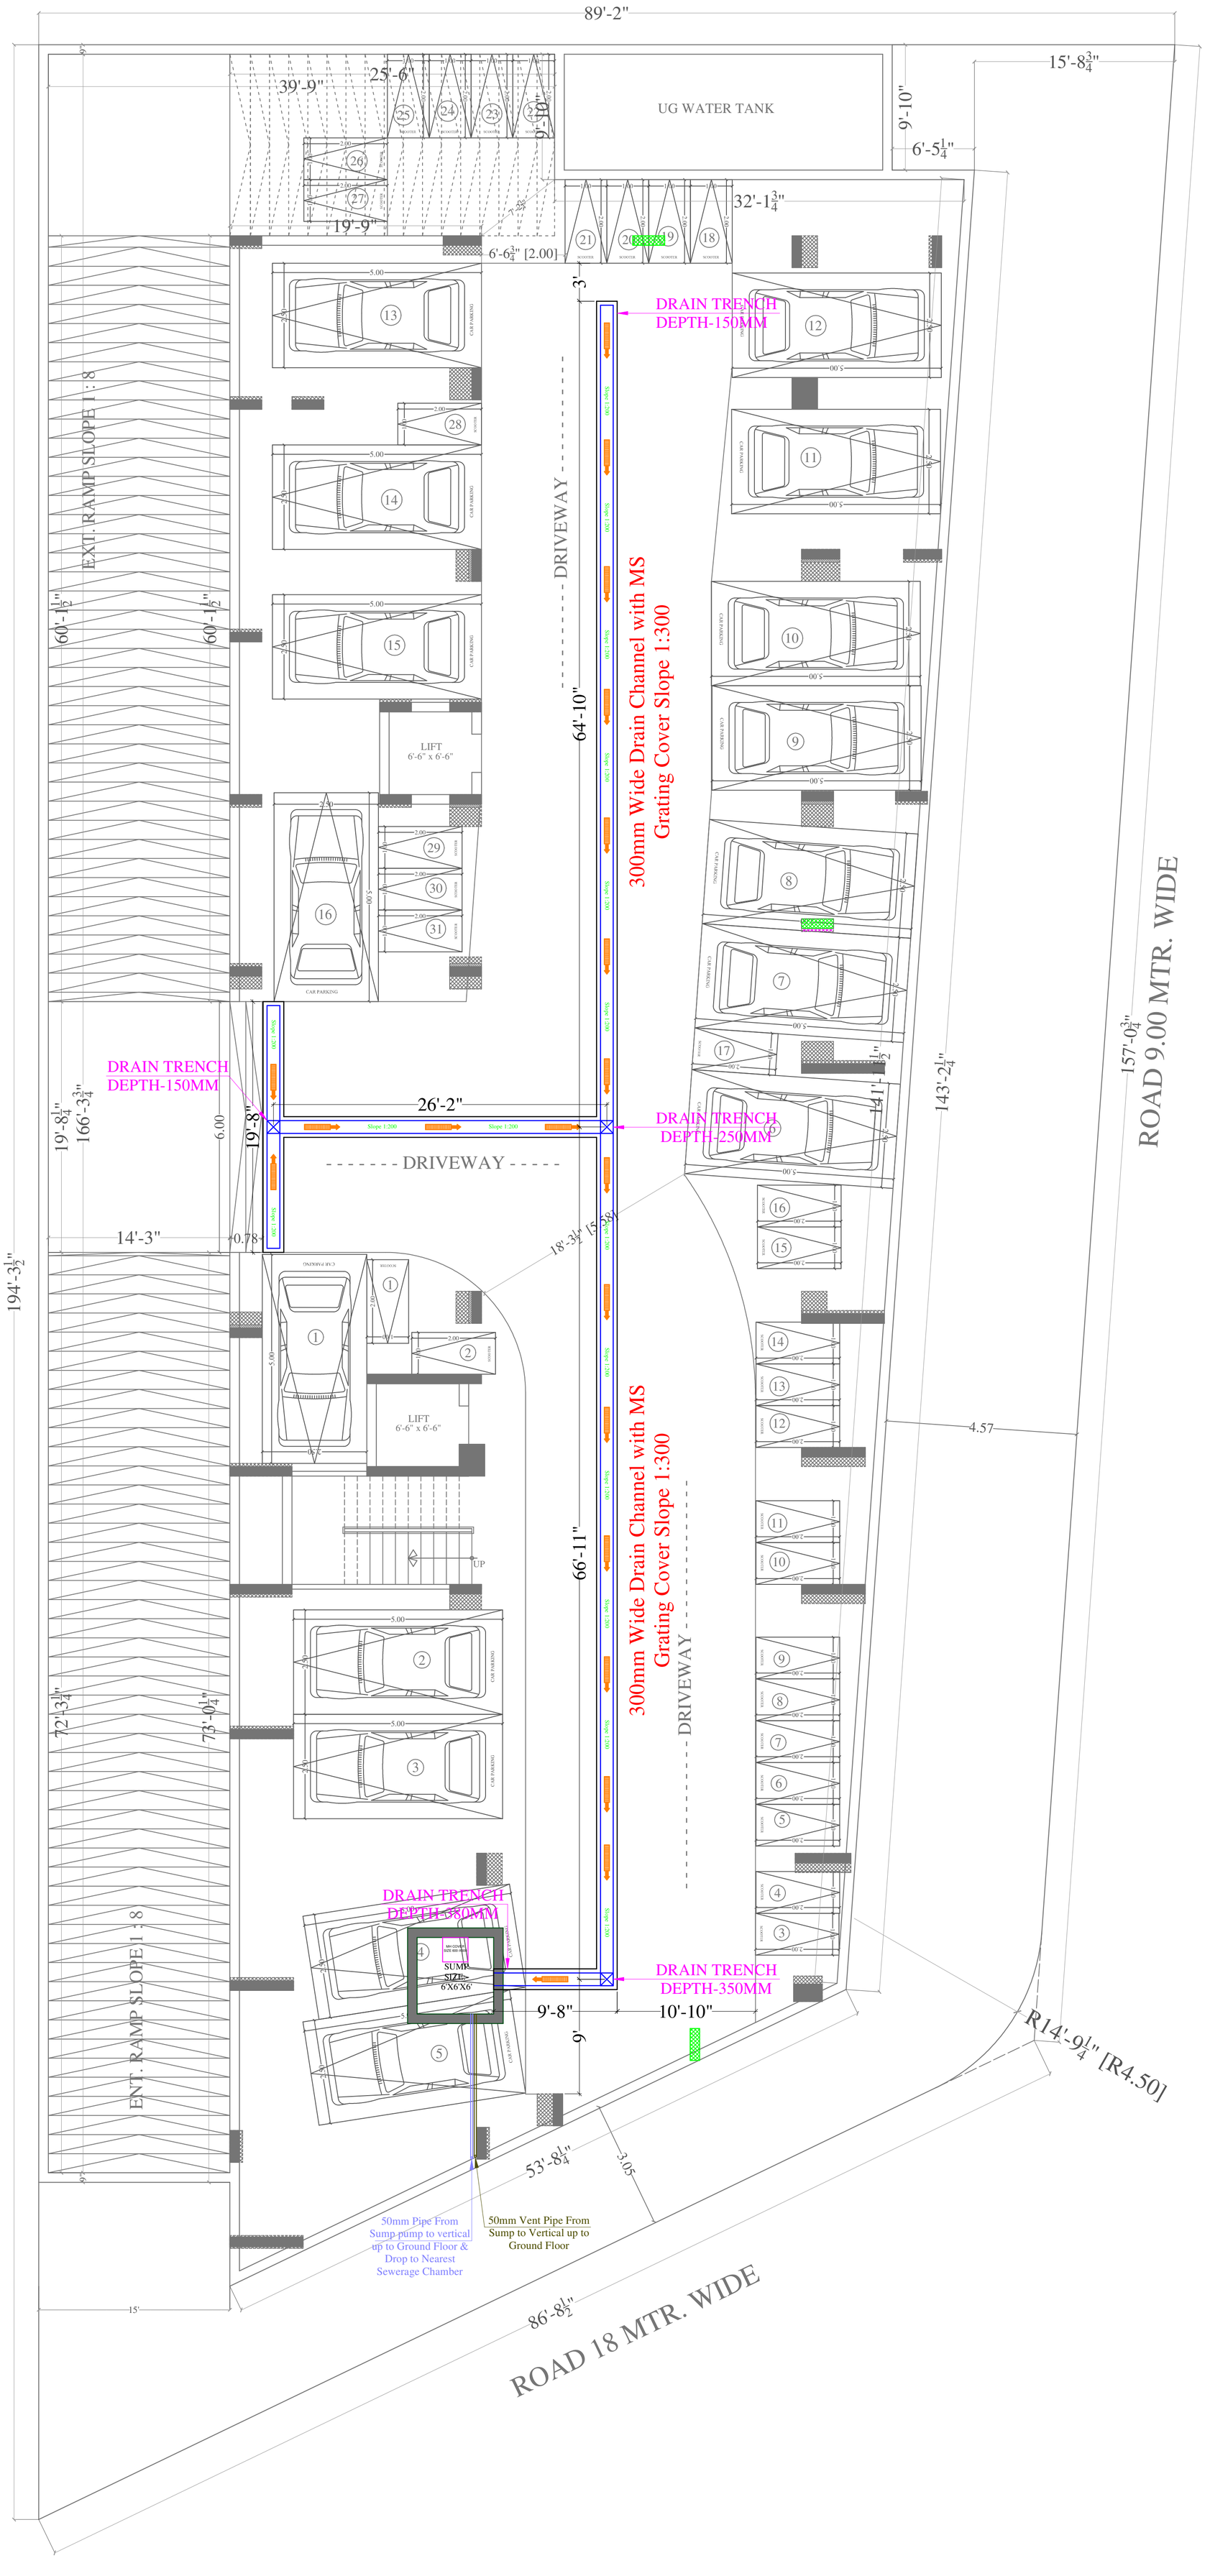

VIPUL AGARWAL
M.E.P. CONSULTANT
B.E. ELECTRICAL

SERVICES CONSULTANT:
ASHI ASSOCIATES
F 9 / 440 , Keshav Marg Chitrakut Scheme,Jaipur
PH:91-0-93146-10438 ,0141-2440946 Mail:vipul8599@yahoo.com

ARCHITECTS:-
SPACE GRID
C-49,VIDYA
APARTMENT,PARAS MARG,
BAPU NAGAR,NEAR JANTA
STORE CIRCLE, JAIPUR-302015
PH-09314918766,0141-4005506 (O)
Email:-info.spacegrid@gmail.com

PROJECT NAME:-
FRANKFURT BY R. R. HOMES

FIRM:-
RAJ RAJESHWARI
REAL ESTATES LLP

PROJECT ADDRESS:-
PROPOSED RESIDENTIAL
BUILDING AT PLOT NO. 05, "R R
HOMES KANAKPURA-III", JAIPUR

DRAWING:-
BASEMENT FLOOR DRAIN
TRENCH PLAN

SCALE:-
1:100

DATE:-
03-09-2024

REV.:-
00

E
N
S
W

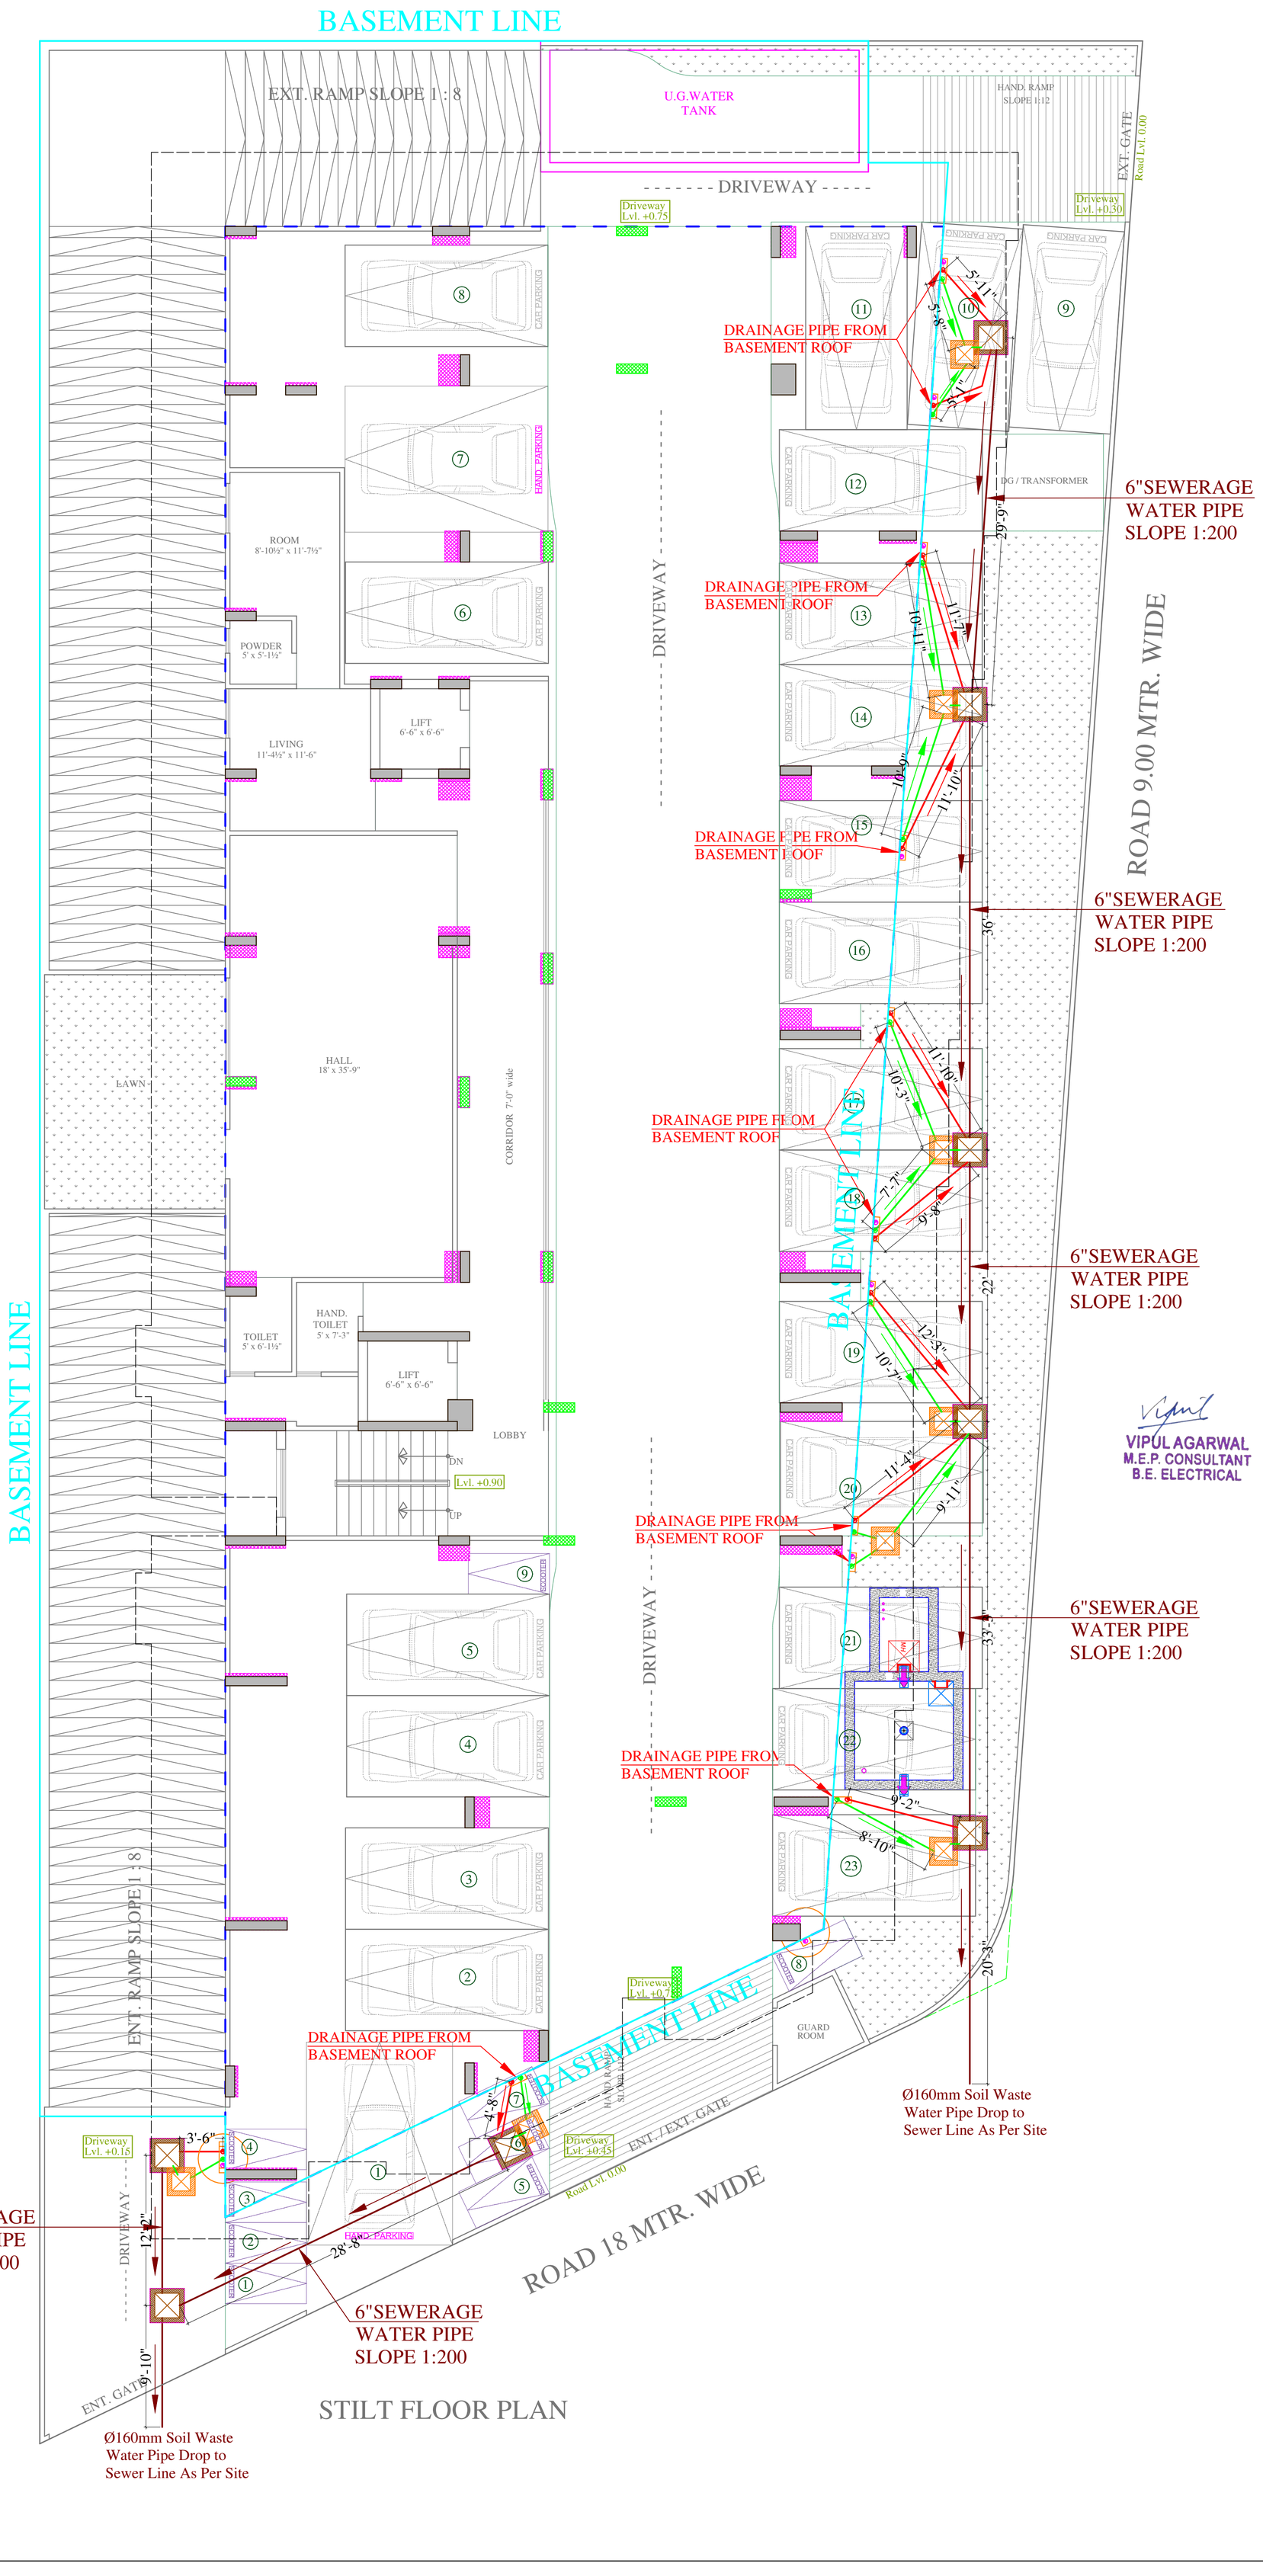

SYMBOL	DESCRIPTION
	110 mm Soil Waste Water Pipe
	110 mm Waste Water Pipe
	110 mm Rain Water Pipe
	160 mm Soil Waste Water Pipe Slope 1:200
	110 mm Soil Waste Water Pipe Slope 1:150
	110 mm Waste Water Pipe Slope 1:150
	Gully Trap Depth Acording to Slope
	Main Hole Depth Acording to Slope
	Flow Direction

SERVICES CONSULTANT:

ASHI ASSOCIATES

F 9 / 440 , Keshav Marg Chitrakut Scheme,Jaipur

PH:91-0-93146-10438 ,0141-2440946 Mail:vipul8599@yahoo.com

VIPUL AGARWAL
M.E.P. CONSULTANT
B.E. ELECTRICAL

ARCHITECTS:-

SPACE GRID

C-49,VIDYA APARTMENT,PARAS MARG, BAPU NAGAR,NEAR JANTA STORE CIRCLE, JAIPUR-302015

PH-09314918766,0141-4005506 (O)

Email:-info.spacegrid@gmail.com

PROJECT NAME:-

FRANKFURT BY R. R. HOMES

FIRM:-

RAJ RAJESHWARI REAL ESTATES LLP

PROJECT ADDRESS:-

PROPOSED RESIDENTIAL BUILDING AT PLOT NO. 05, "R R HOMES KANAKPURA-III", JAIPUR

DRAWING:-

STILT FLOOR EXTERNAL SEWERAGE PIPE ROUTE PLAN

SCALE:- 1:100

DATE:- 28-08-2024

REV.:- 00

E N S W

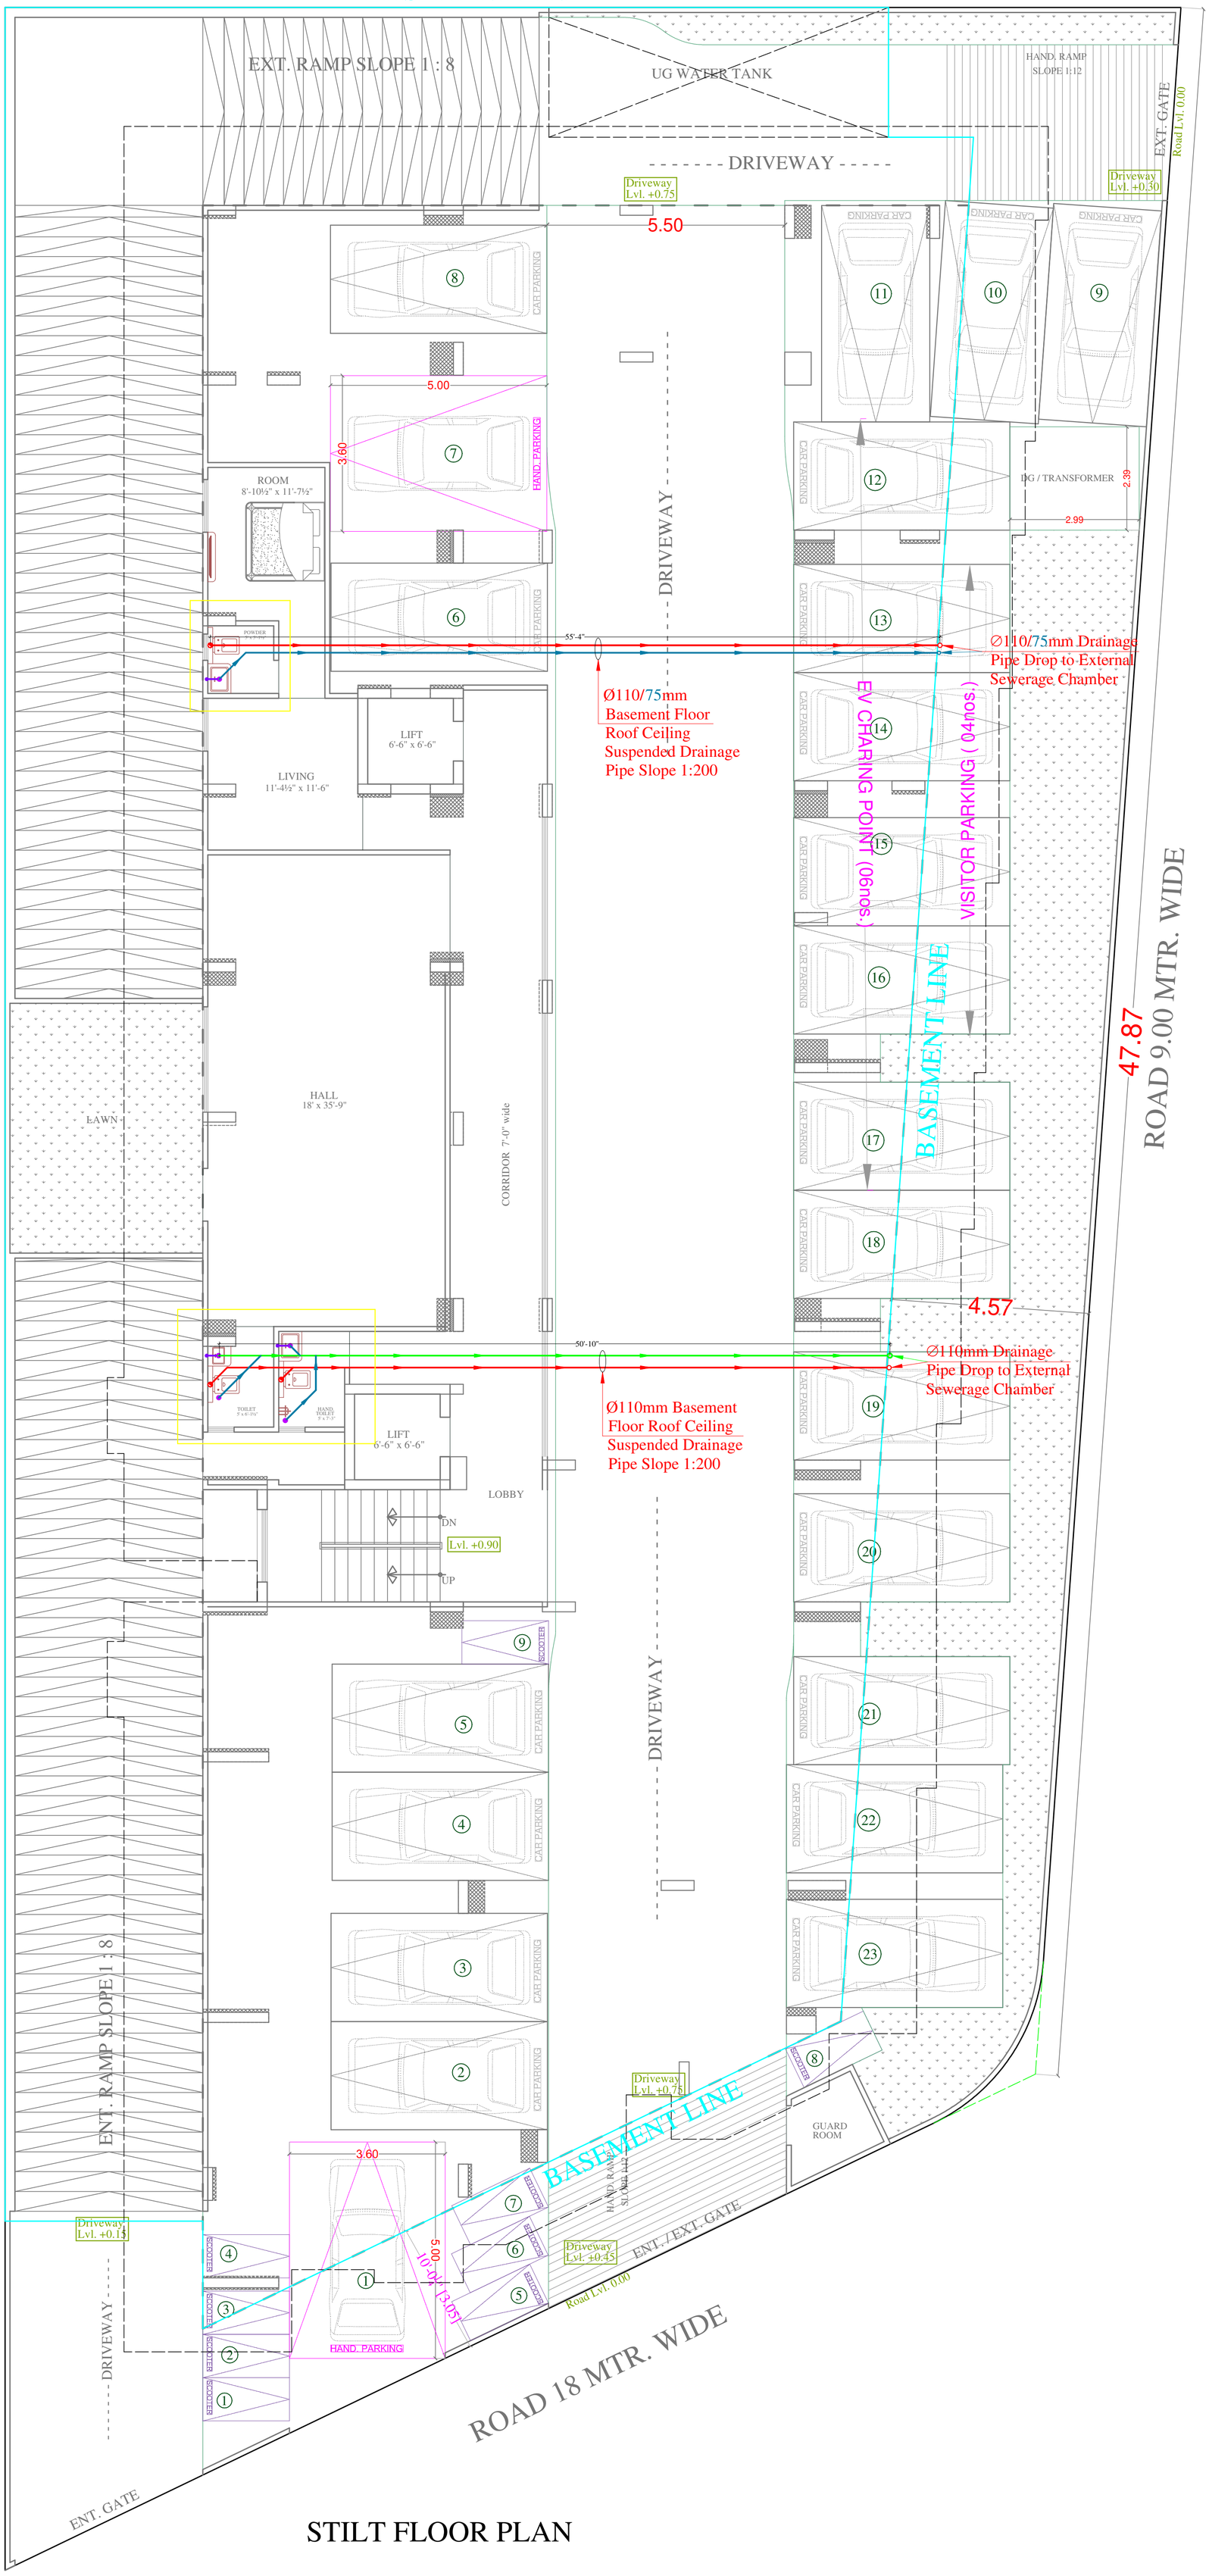

STILT FLOOR PLAN

VIPUL AGARWAL
M.E.P. CONSULTANT
B.E. ELECTRICAL

SYMBOL	DESCRIPTION
	∅110 mm Soil Waste Water Pipe
	∅110 mm Waste Water Pipe
	∅110 mm Rain Water Pipe
	∅110 mm Soil Waste Water Pipe Slope 1:150
	∅110 mm Waste Water Pipe Slope 1:150
	∅75 mm Waste Water Pipe Internal Toilet Slope 1:150
	∅40mm Waste Water Pipe Bottle Trap
	Floor Trap
	Flow Direction

SERVICES CONSULTANT:
ASHI ASSOCIATES
F 9 / 440 , Keshav Marg Chitrakut Scheme,Jaipur
PH:91-0-93146-10438 ,0141-2440946 Mail:vipul8599@yahoo.com

ARCHITECTS:-
SPACE GRID
C-49,VIDYA APARTMENT,PARAS MARG, BAPU NAGAR,NEAR JANTA STORE CIRCLE, JAIPUR-302015
PH-09314918766,0141-4005506 (O)
Email:-info.spacegrid@gmail.com

PROJECT NAME:-
FRANKFURT BY R. R. HOMES

FIRM:-
RAJ RAJESHWARI REAL ESTATES LLP

PROJECT ADDRESS:-
PROPOSED RESIDENTIAL BUILDING AT PLOT NO. 05, "R R HOMES KANAKPURA-III", JAIPUR

DRAWING:-
STILT FLOOR INTERNAL DRAINAGE PLAN

SCALE:- 1:100

DATE:- 03-09-2024

REV.:- 00

E N S W

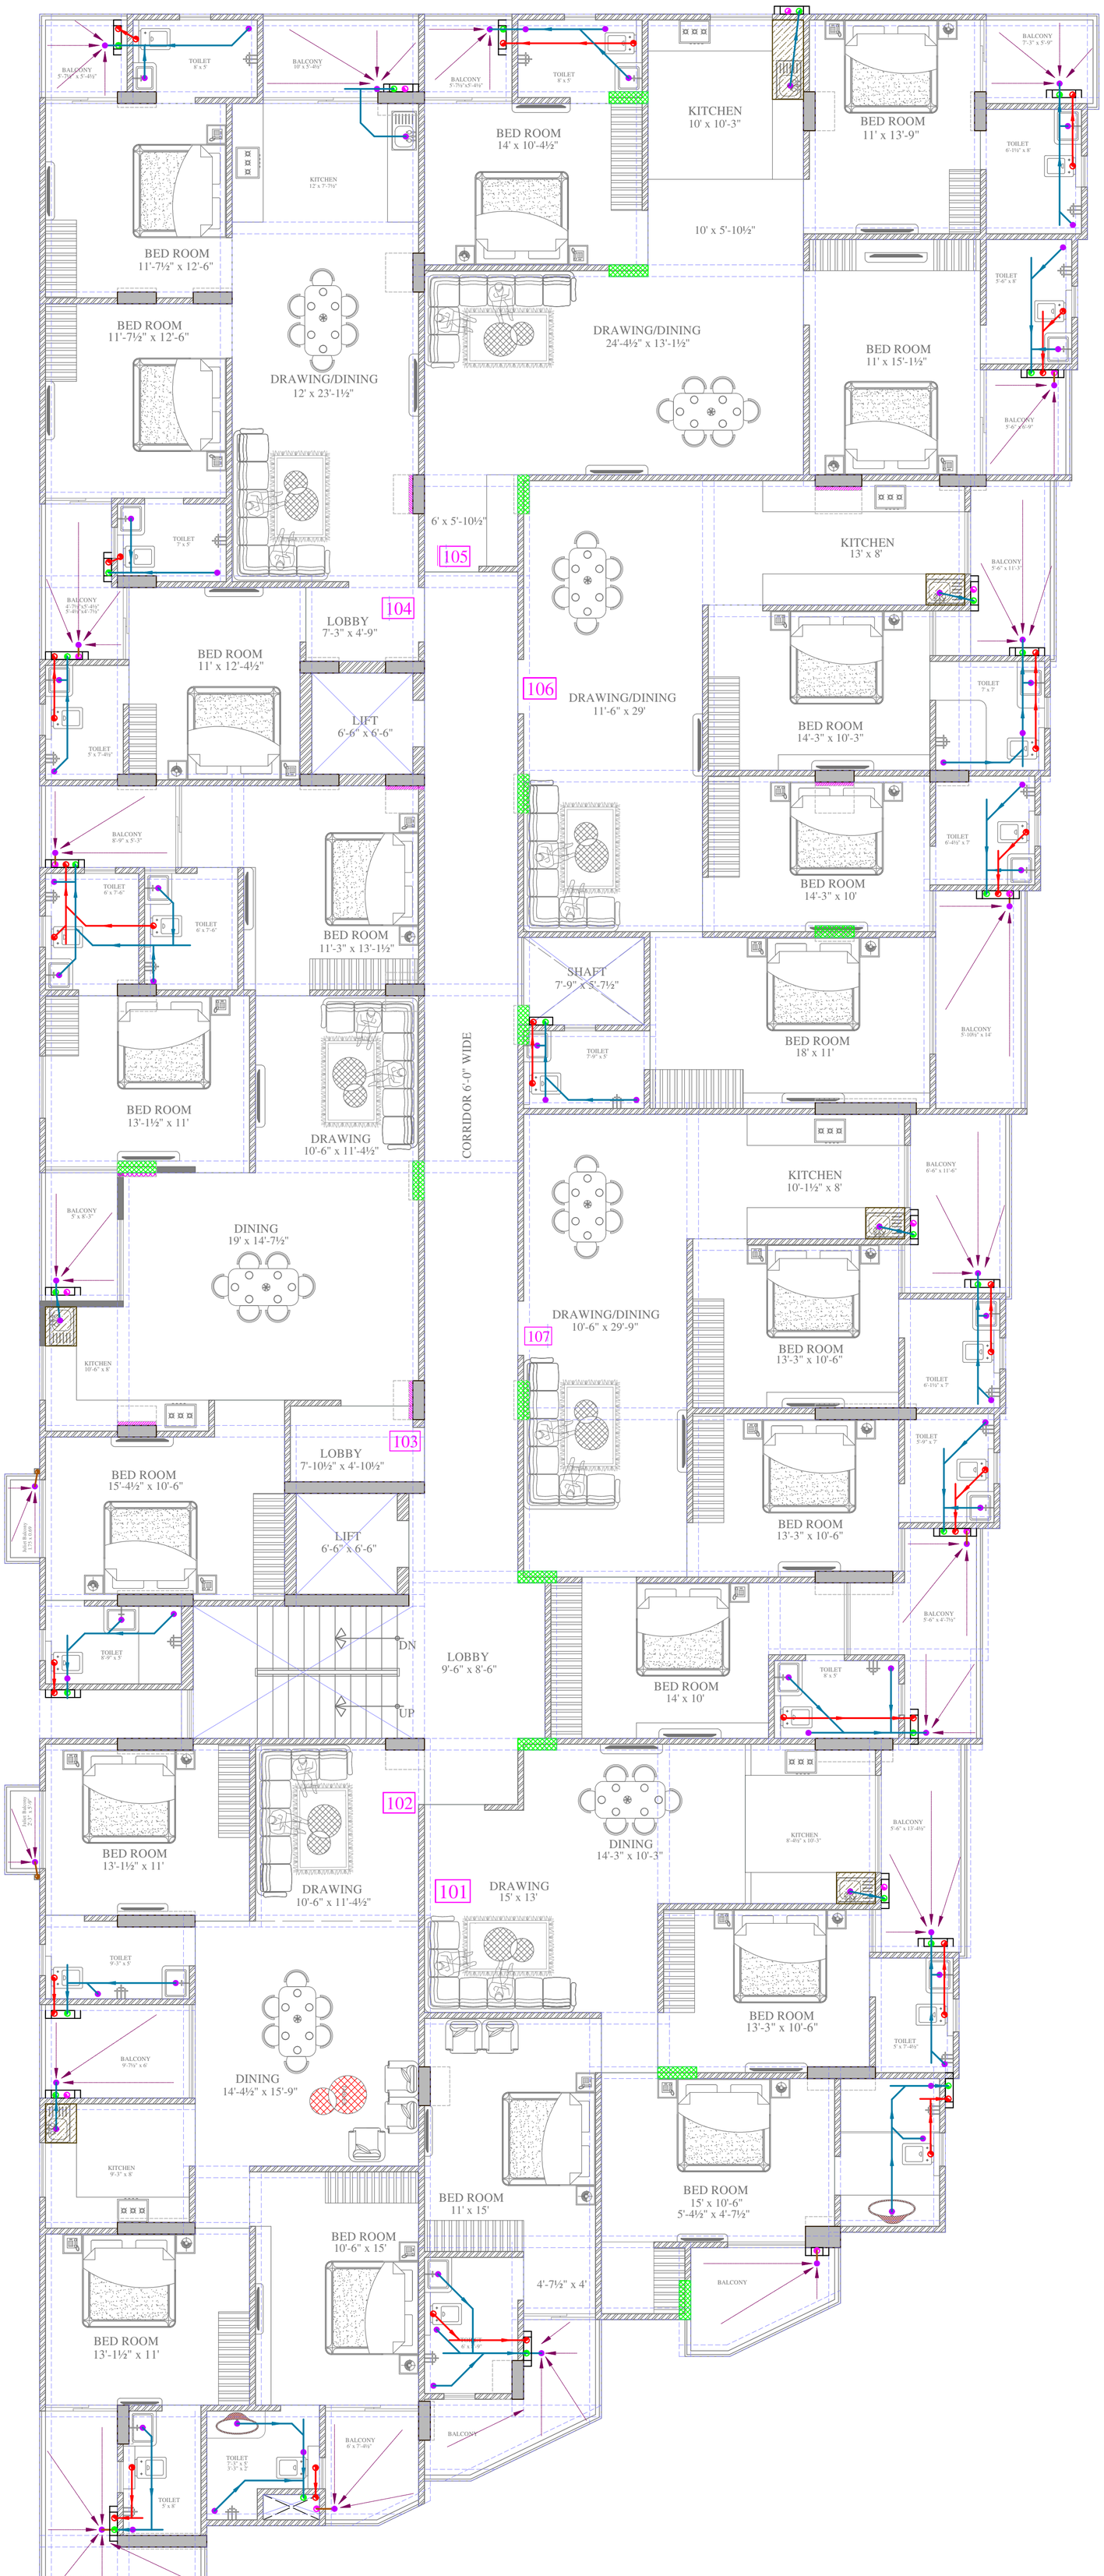

VIPUL AGARWAL
M.E.P. CONSULTANT
B.E. ELECTRICAL

SYMBOL	DESCRIPTION
	∅110 mm Soil Waste Water Pipe
	∅110 mm Waste Water Pipe
	∅110 mm Rain Water Pipe
	∅110 mm Soil Waste Water Pipe Slope 1:150
	∅110 mm Waste Water Pipe Slope 1:150
	∅110 mm Rain Water Pipe Slope 1:200
	∅75 mm Waste Water Pipe Internal Toilet Slope 1:150
	∅75 mm Rain Water Pipe
	∅40mm Waste Water Pipe Bottle Trap
	∅50mm Waste Water Pipe
	Floor Trap
	Flow Direction
	6" Platform Raise

SERVICES CONSULTANT:
ASHI ASSOCIATES
F 9 / 440 , Keshav Marg Chitrakut Scheme,Jaipur
PH:91-0-93146-10438 ,0141-2440946 Mail:vipul8599@yahoo.com

ARCHITECTS:-
SPACE GRID
C-49,VIDYA APARTMENT,PARAS MARG, BAPU NAGAR,NEAR JANTA STORE CIRCLE, JAIPUR-302015
PH-09314918766,0141-4005506 (O)
Email:-info.spacegrid@gmail.com

PROJECT NAME:-

FRANKFURT BY R. R. HOMES

FIRM:-

RAJ RAJESHWARI REAL ESTATES LLP

PROJECT ADDRESS:-

PROPOSED RESIDENTIAL BUILDING AT PLOT NO. 05, "R R HOMES KANAKPURA-III", JAIPUR

DRAWING:-

TYPICAL 1st TO 5th FLOOR INTERNAL DRAINAGE PLAN

SCALE:- 1:100

DATE:- 28-08-2024

REV.:- 00

E N S W

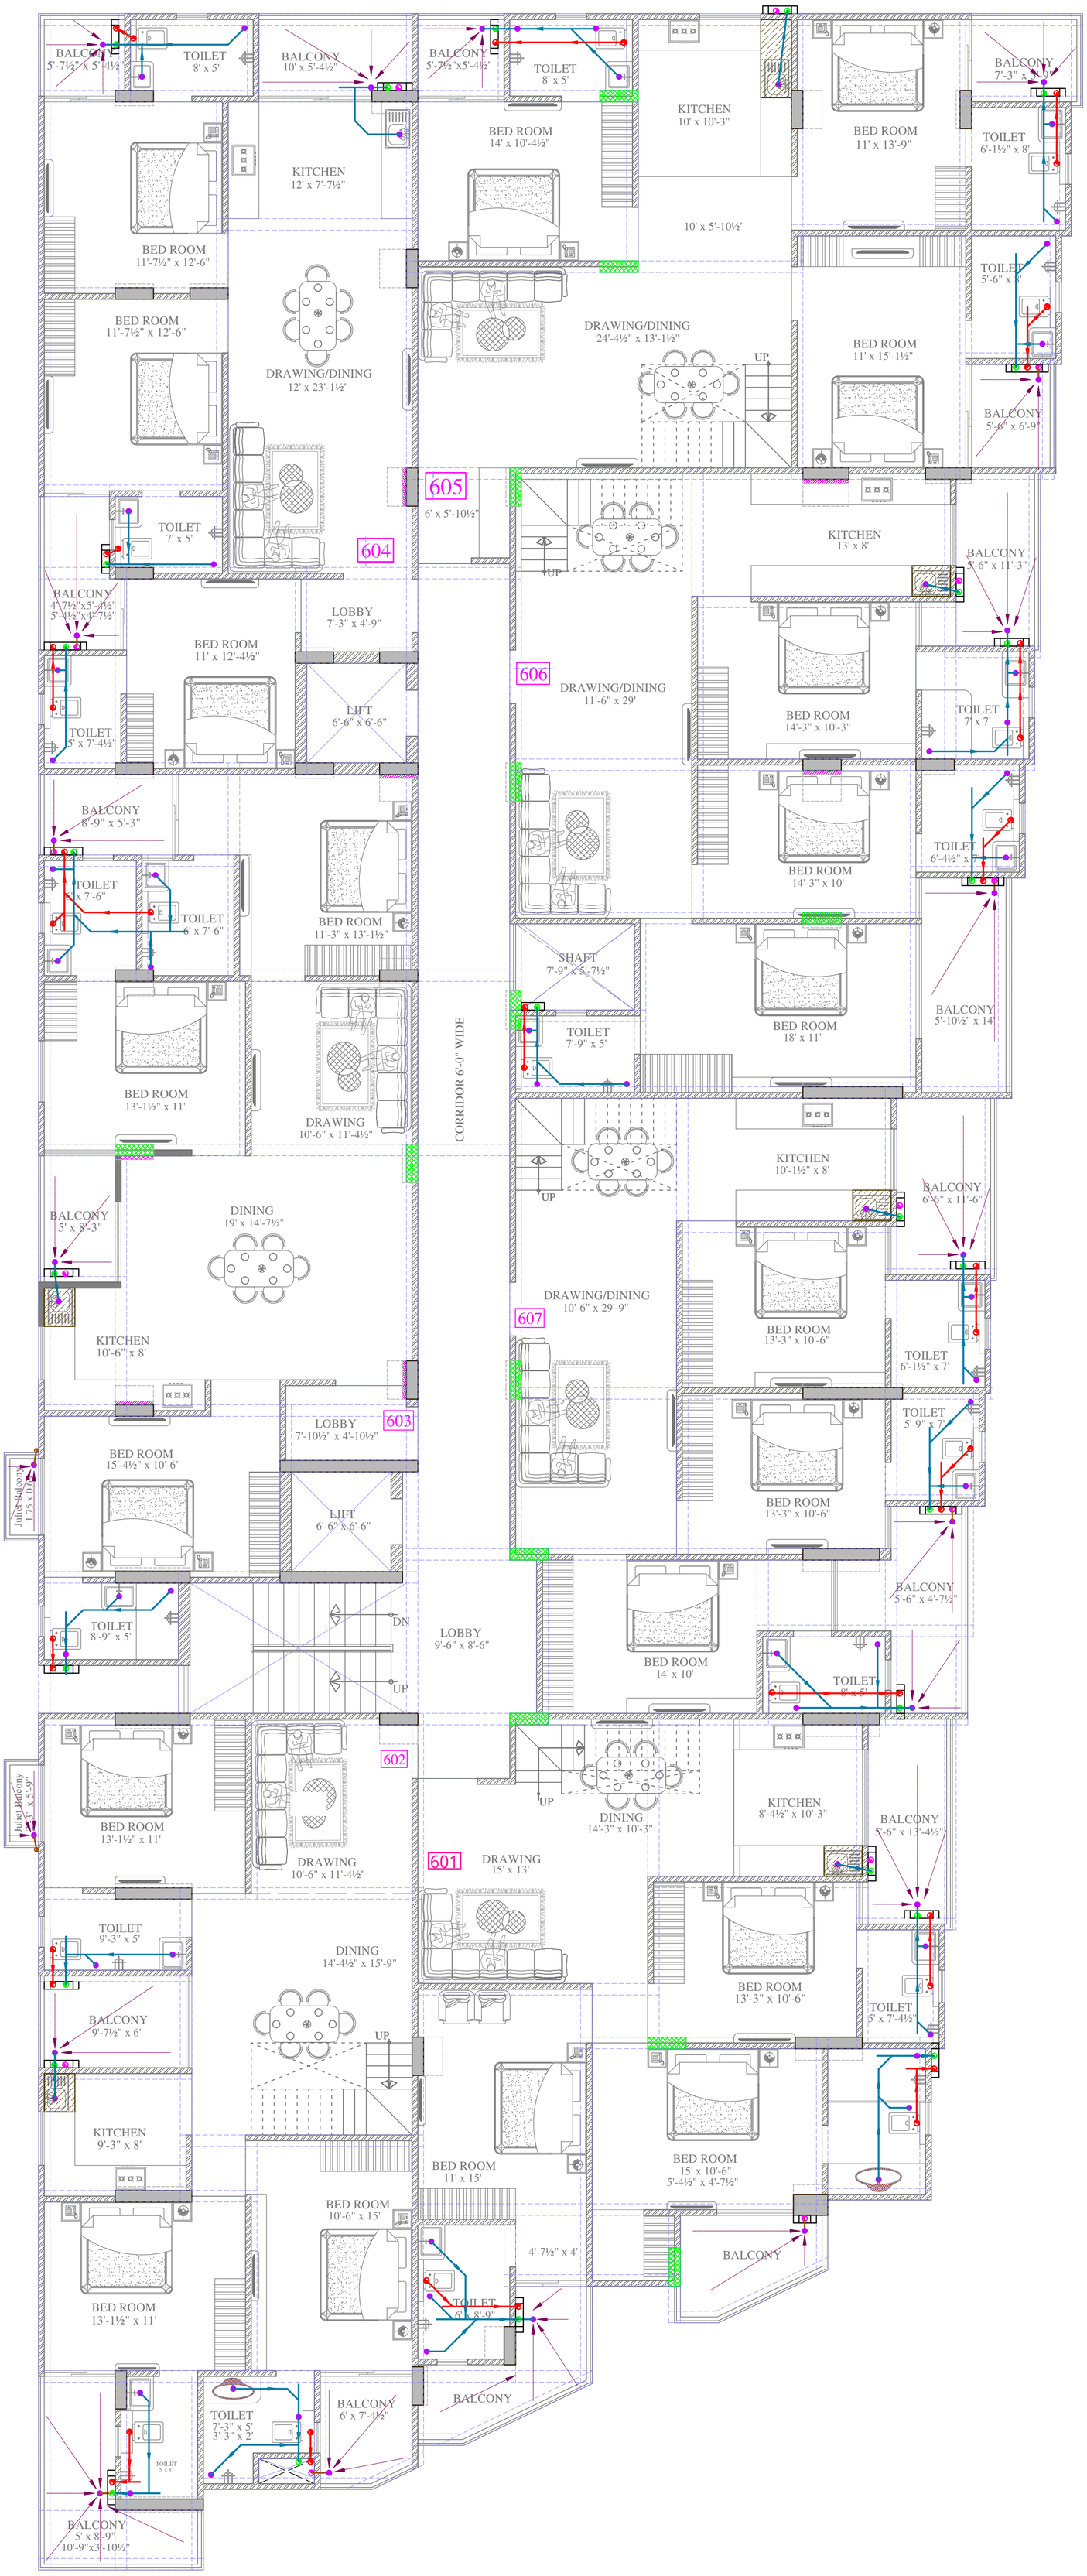

VIPUL AGARWAL
M.E.P. CONSULTANT
B.E. ELECTRICAL

SYMBOL	DESCRIPTION
	∅110 mm Soil Waste Water Pipe
	∅110 mm Waste Water Pipe
	∅110 mm Rain Water Pipe
	∅110 mm Soil Waste Water Pipe Slope 1:150
	∅110 mm Waste Water Pipe Slope 1:150
	∅110 mm Rain Water Pipe Slope 1:200
	∅75 mm Waste Water Pipe Internal Toilet Slope 1:150
	∅75 mm Rain Water Pipe
	∅40mm Waste Water Pipe Bottle Trap
	∅50mm Waste Water Pipe
	Floor Trap
	Flow Direction
	6" Platform Raise

SERVICES CONSULTANT:
ASHI ASSOCIATES
F 9 / 440 , Keshav Marg Chitrakut Scheme,Jaipur
PH:91-0-93146-10438 ,0141-2440946 Mail:vipul8599@yahoo.com

ARCHITECTS:-

SPACE GRID
C-49,VIDYA APARTMENT,PARAS MARG, BAPU NAGAR,NEAR JANTA STORE CIRCLE, JAIPUR-302015
PH-09314918766,0141-4005506 (O)
Email:-info.spacegrid@gmail.com

PROJECT NAME:-

FRANKFURT BY R. R. HOMES

FIRM:-

RAJ RAJESHWARI REAL ESTATES LLP

PROJECT ADDRESS:-

PROPOSED RESIDENTIAL BUILDING AT PLOT NO. 05, "R R HOMES KANAKPURA-III", JAIPUR

DRAWING:-

6th FLOOR INTERNAL DRAINAGE PLAN

SCALE:- 1:100

DATE:- 28-08-2024

REV.:- 00

E N S W