


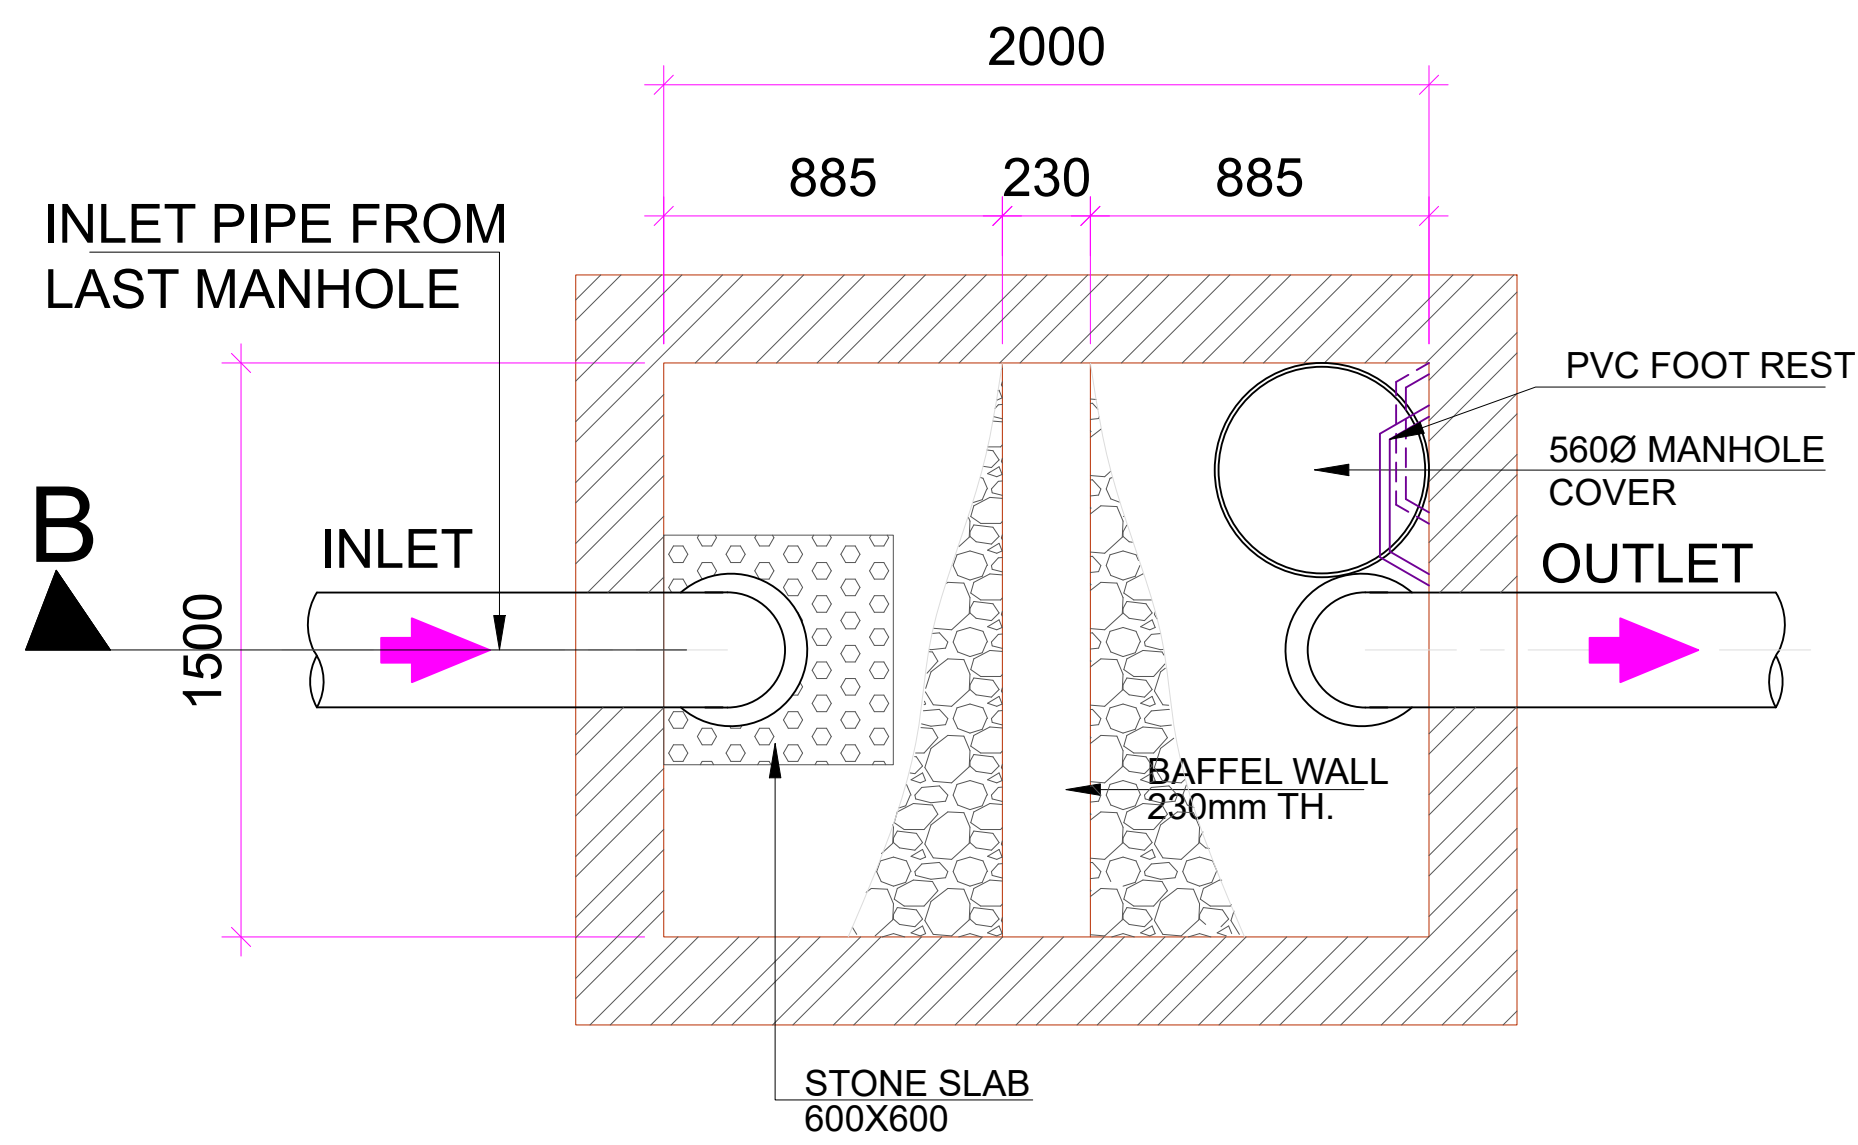


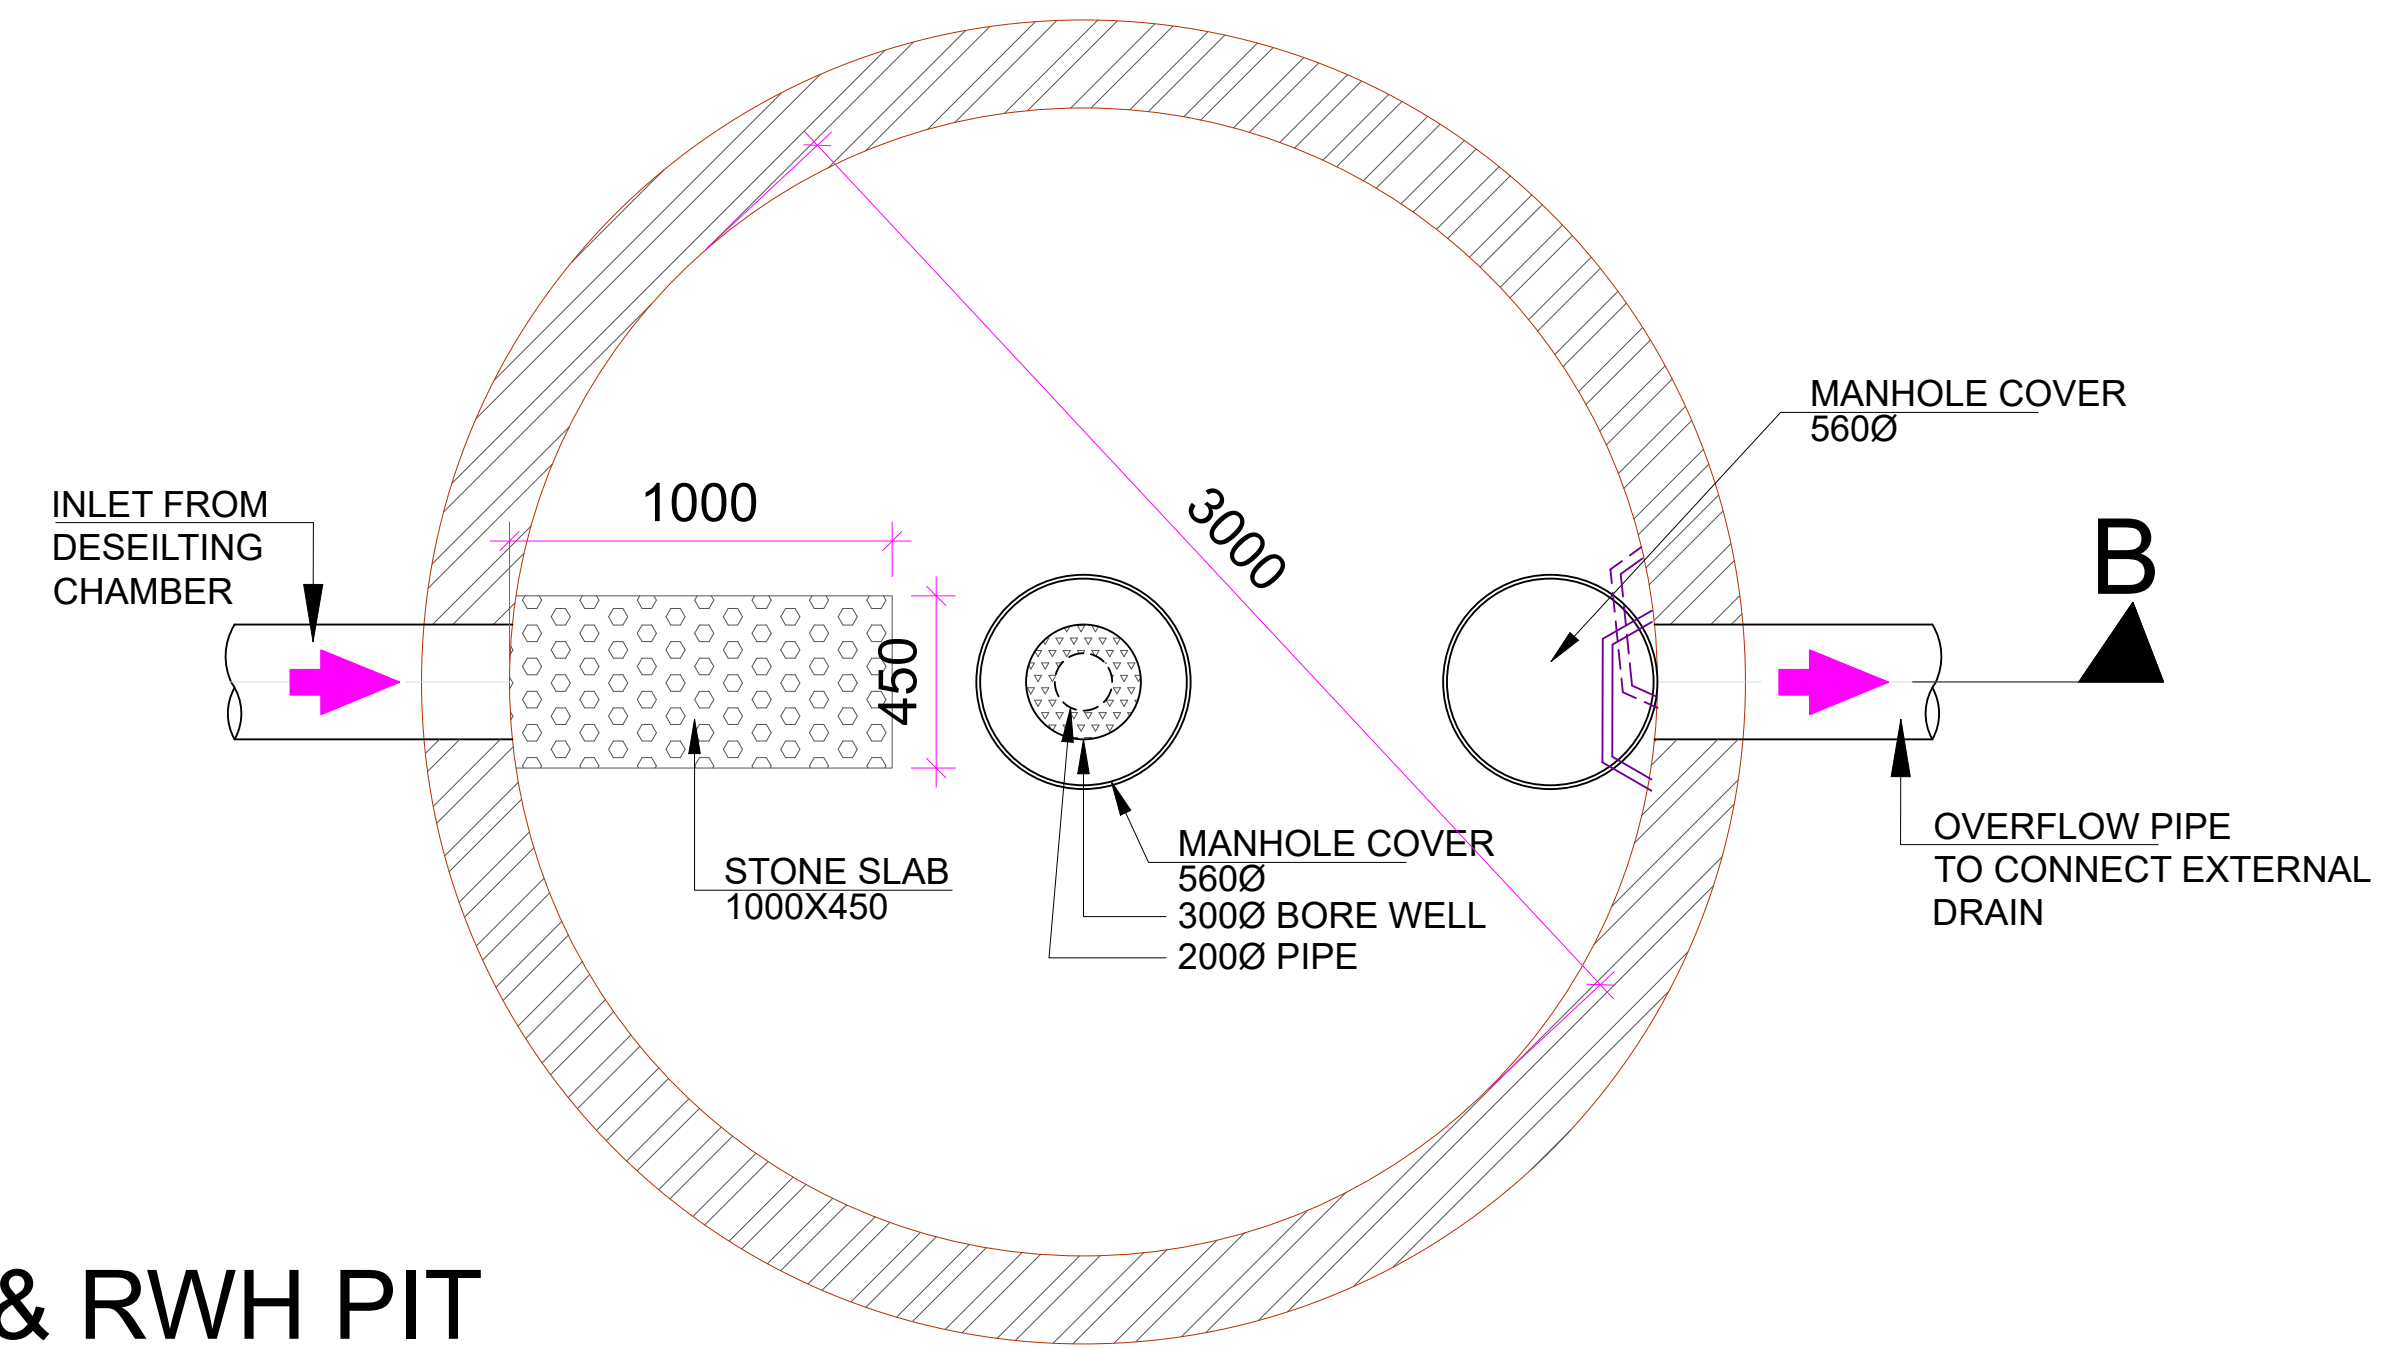

PLAN OF DESILTING CHAMBER & RWH PIT

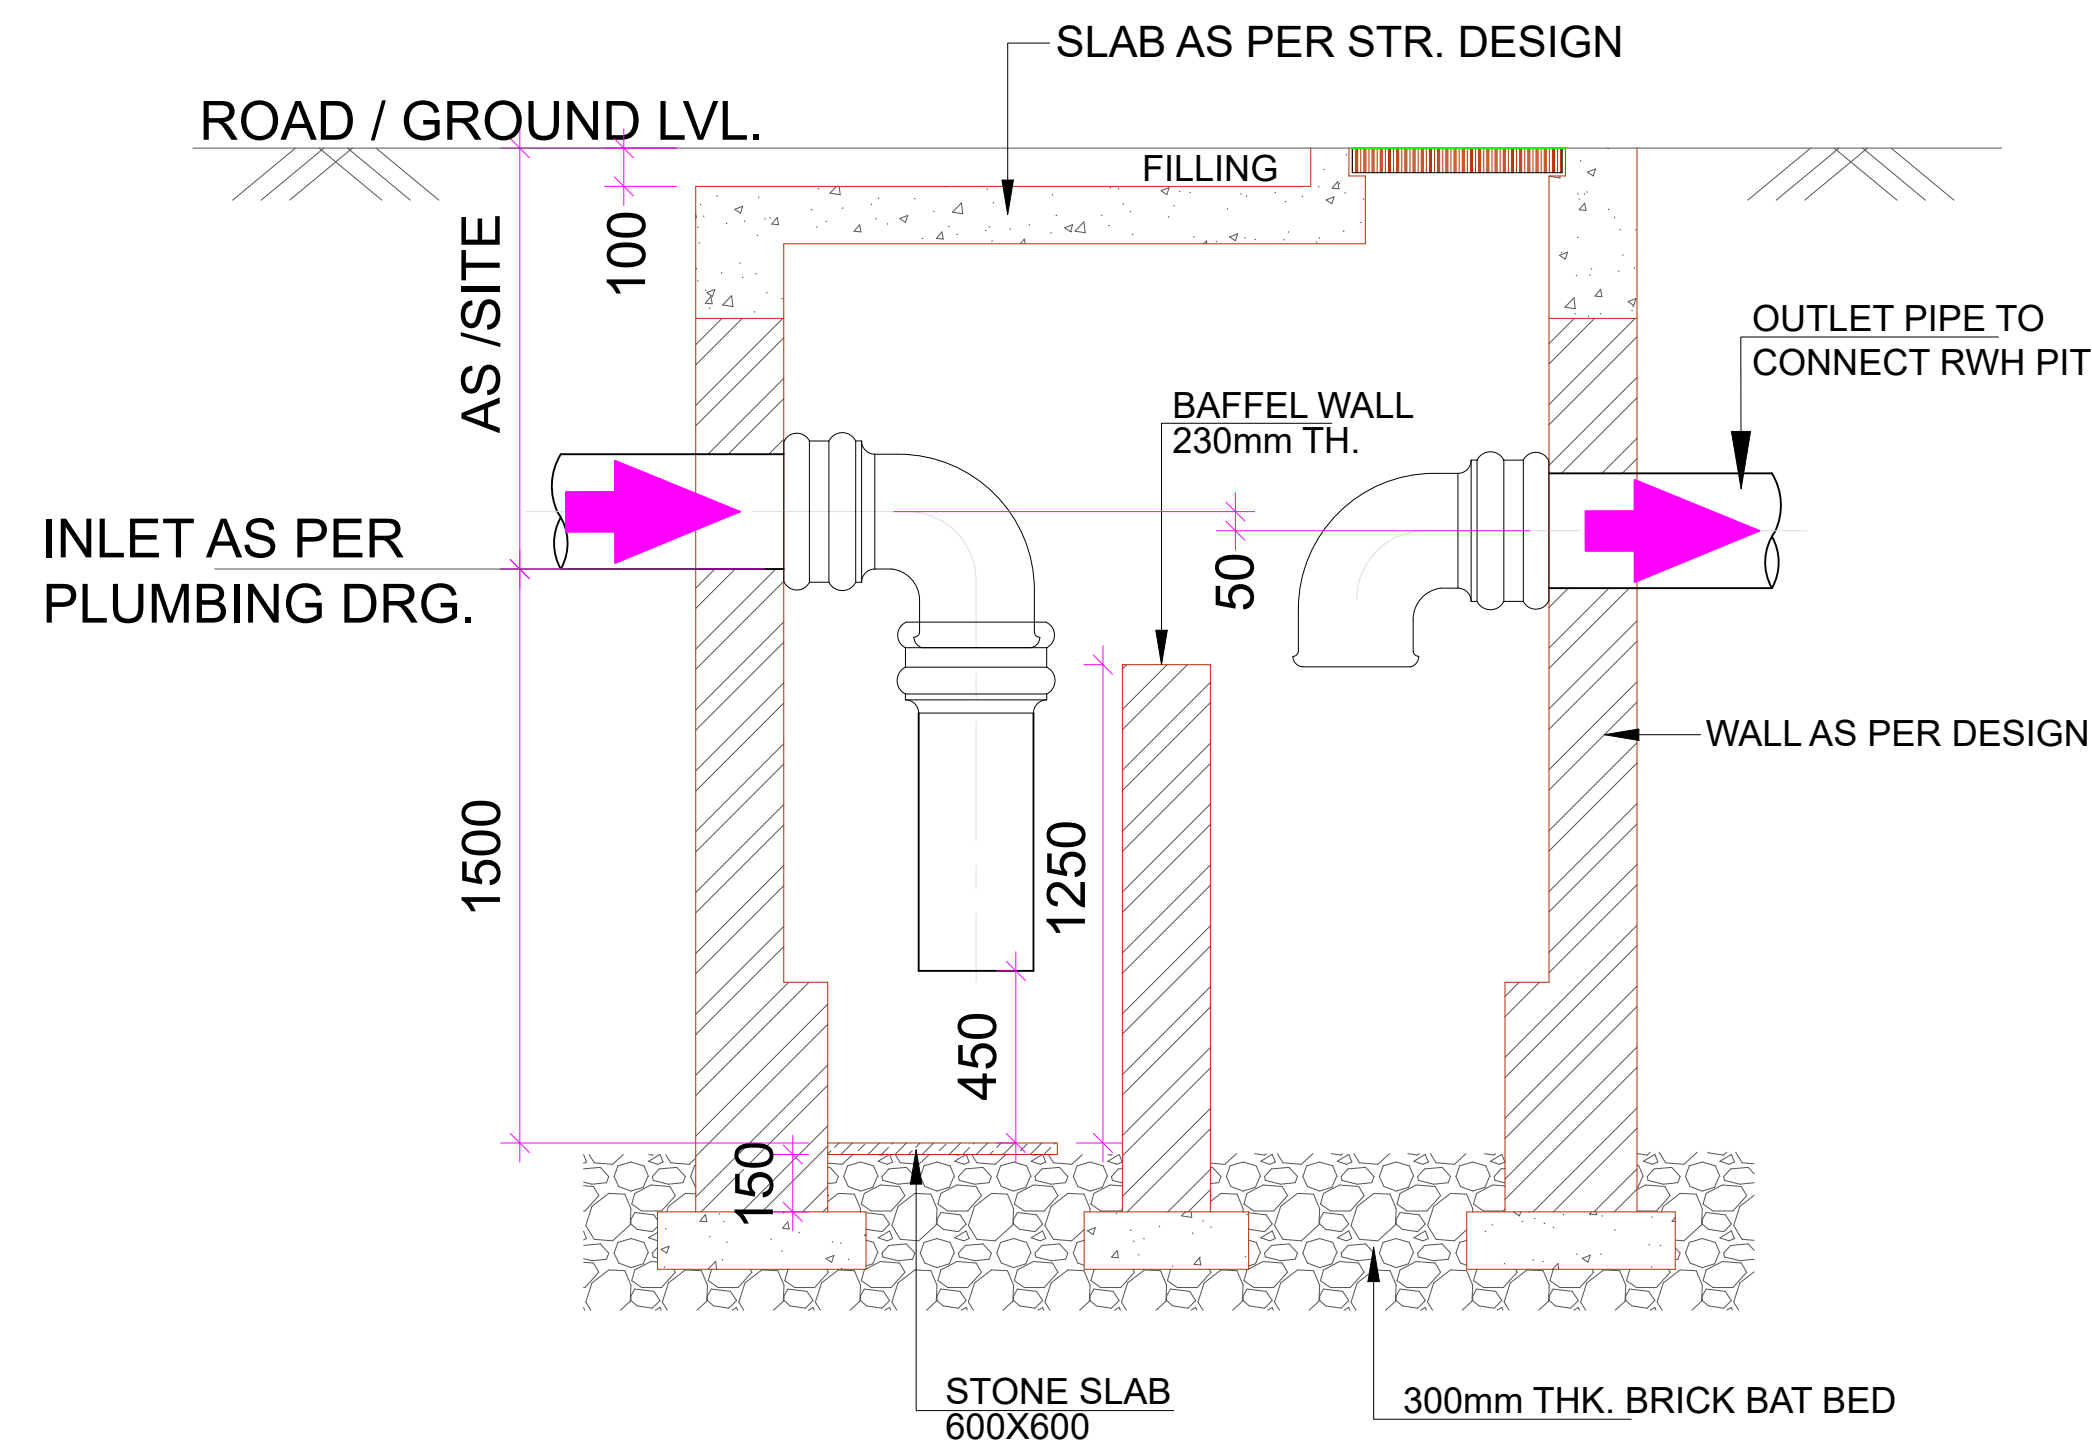

SECTION-B B

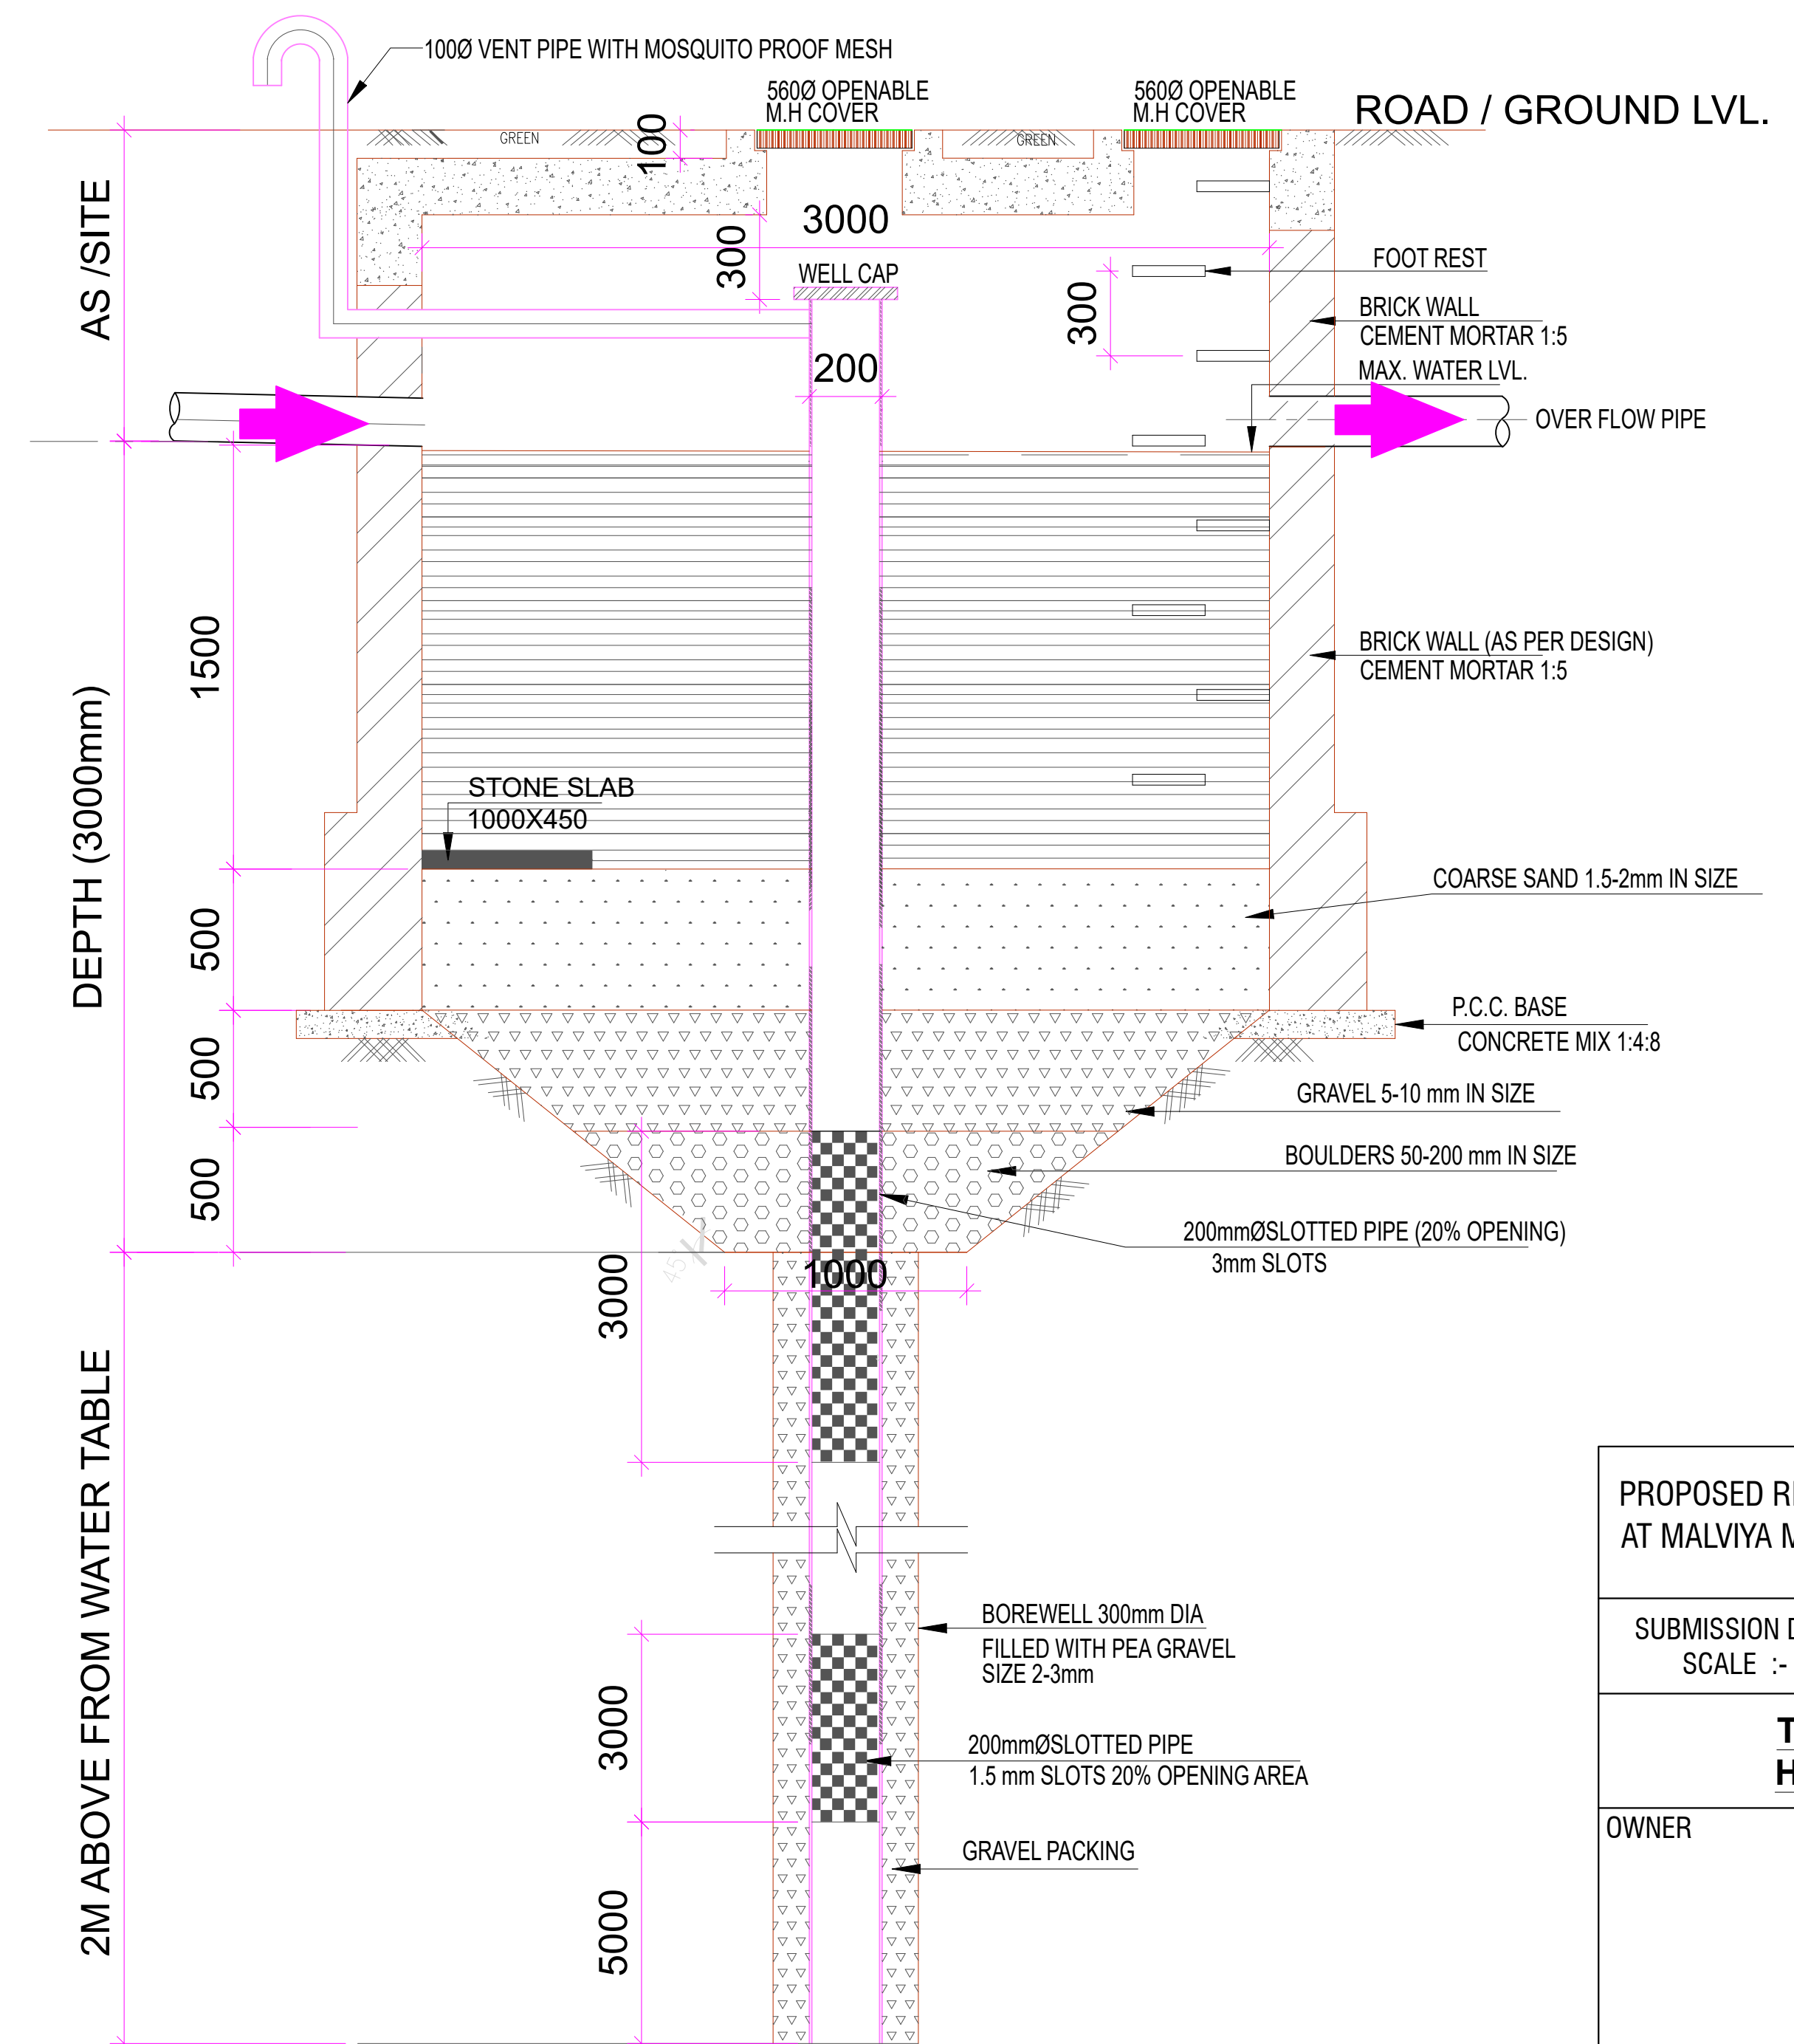

SOMANATH BEHARA
BTECH (CIVIL)

PROPOSED RESIDENTIAL BUILDING AT PLOT NO. C-33
AT MALVIYA MARG C-SCHEME, JAIPUR.

SUBMISSION DRAWING
SCALE :- 1 : 100

NORTH:-
N

**TYPICAL RAIN WATER
HARVESTING PIT DRG.**

OWNER

ARCHITECT