



PROPOSED LAYOUT PLAN OF
" ROYAL GREEN VALLEY BLOCK - AB "

IN KHASRA NO. - 793/459
AT VILLAGE - KOTJEWAR, TEH.- MOJMABAD, JAIPUR.

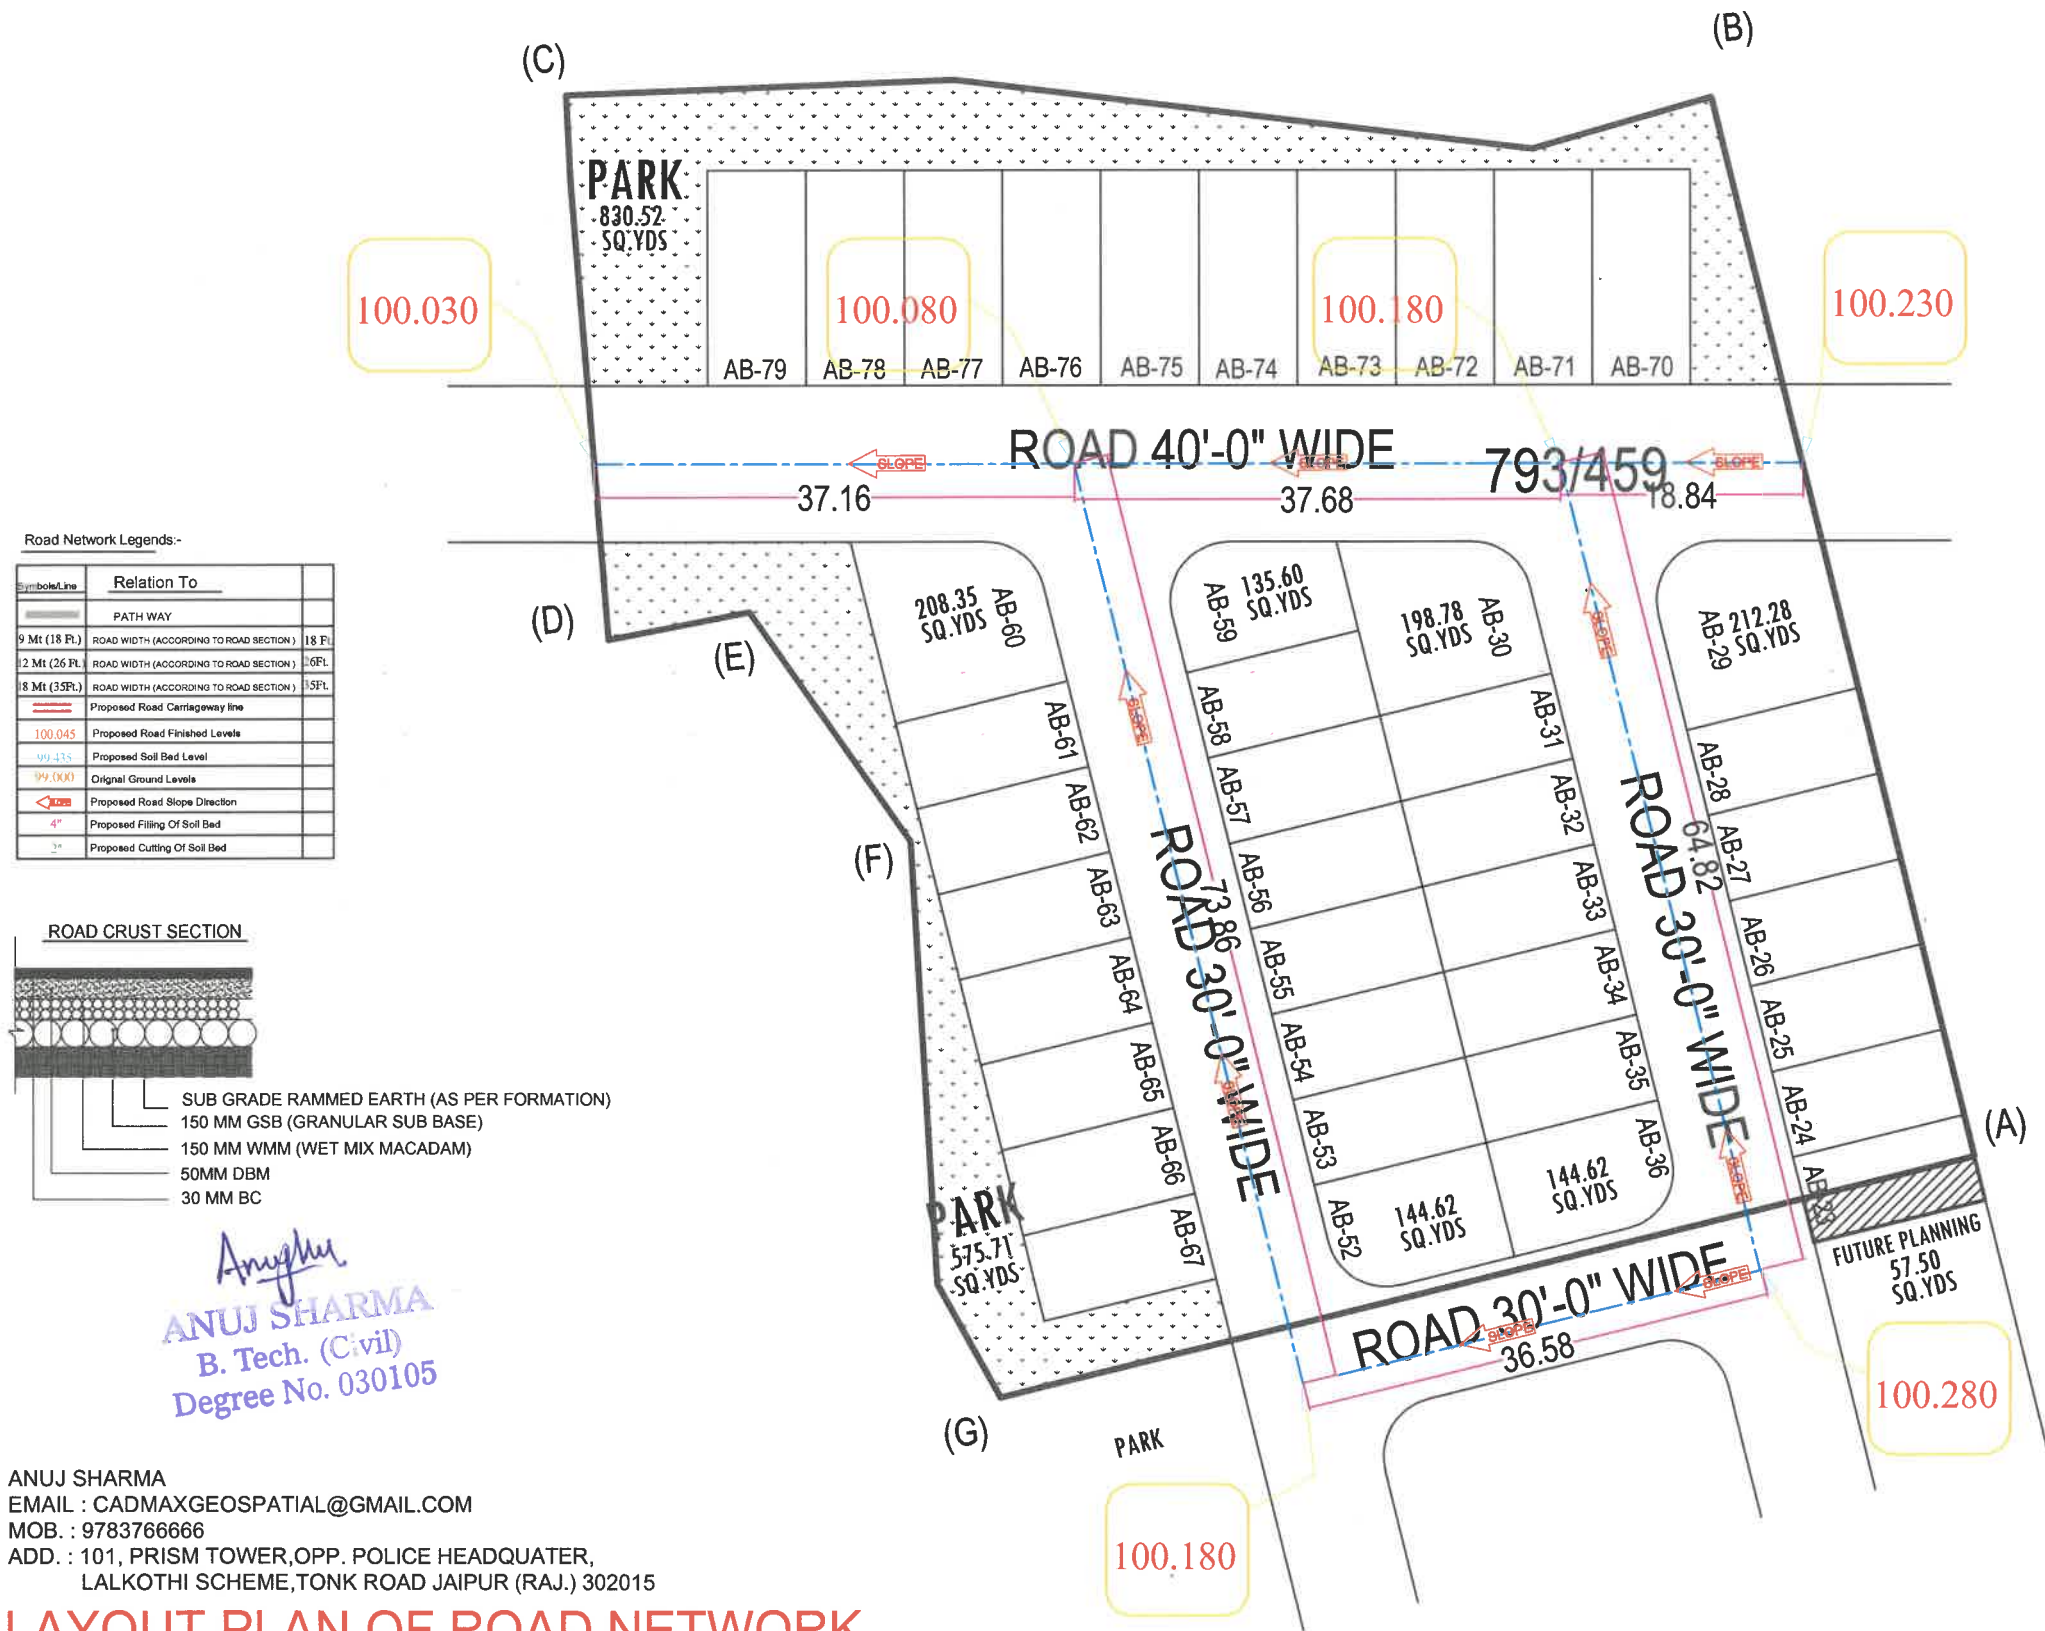

Road Network Legends:-

Symbol/Line	Relation To
—	PATH WAY
9 Mt (18 Ft)	ROAD WIDTH (ACCORDING TO ROAD SECTION) 18 Ft
12 Mt (26 Ft)	ROAD WIDTH (ACCORDING TO ROAD SECTION) 26 Ft
18 Mt (35 Ft)	ROAD WIDTH (ACCORDING TO ROAD SECTION) 35 Ft
—	Proposed Road Carriageway line
100.045	Proposed Road Finished Levels
99.435	Proposed Soil Bed Level
99.000	Original Ground Levels
—	Proposed Road Slope Direction
4"	Proposed Filling Of Soil Bed
2"	Proposed Cutting Of Soil Bed

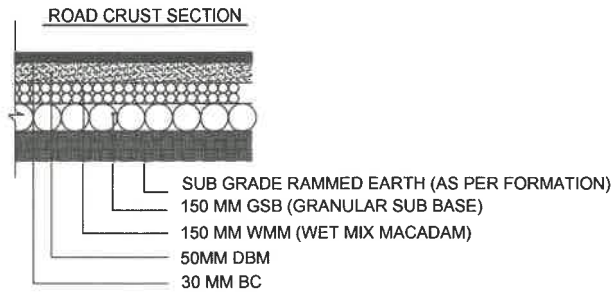

Anuj Sharma
ANUJ SHARMA
B. Tech. (Civil)
Degree No. 030105

ANUJ SHARMA
EMAIL : CADMAXGEOSPATIAL@GMAIL.COM
MOB. : 9783766666
ADD. : 101, PRISM TOWER, OPP. POLICE HEADQUATER,
LALKOTHI SCHEME, TONK ROAD JAIPUR (RAJ.) 302015

LAYOUT PLAN OF ROAD NETWORK

AREA ANALYSIS :-

S.No.	LAND USED	AREA IN (SQ.YDS.)	(%)
1	RESIDENTIAL	5272.07	60.00 %
2	PARK	1406.24	09.76 %
3	ROAD	2109.99	30.24 %
SCHEME AREA		8788.30	100.00 %
FUTURE PLANNING AREA		+ 57.50 SQ.YDS.	
TOTAL AREA		8730.80 SQ.YDS. (7300.00 SQ.MTR.)	

