


23 24 25 21


MASTER PLAN PROPOSED
ROAD 60'+(10') TOTAL ROAD 70' WIDE

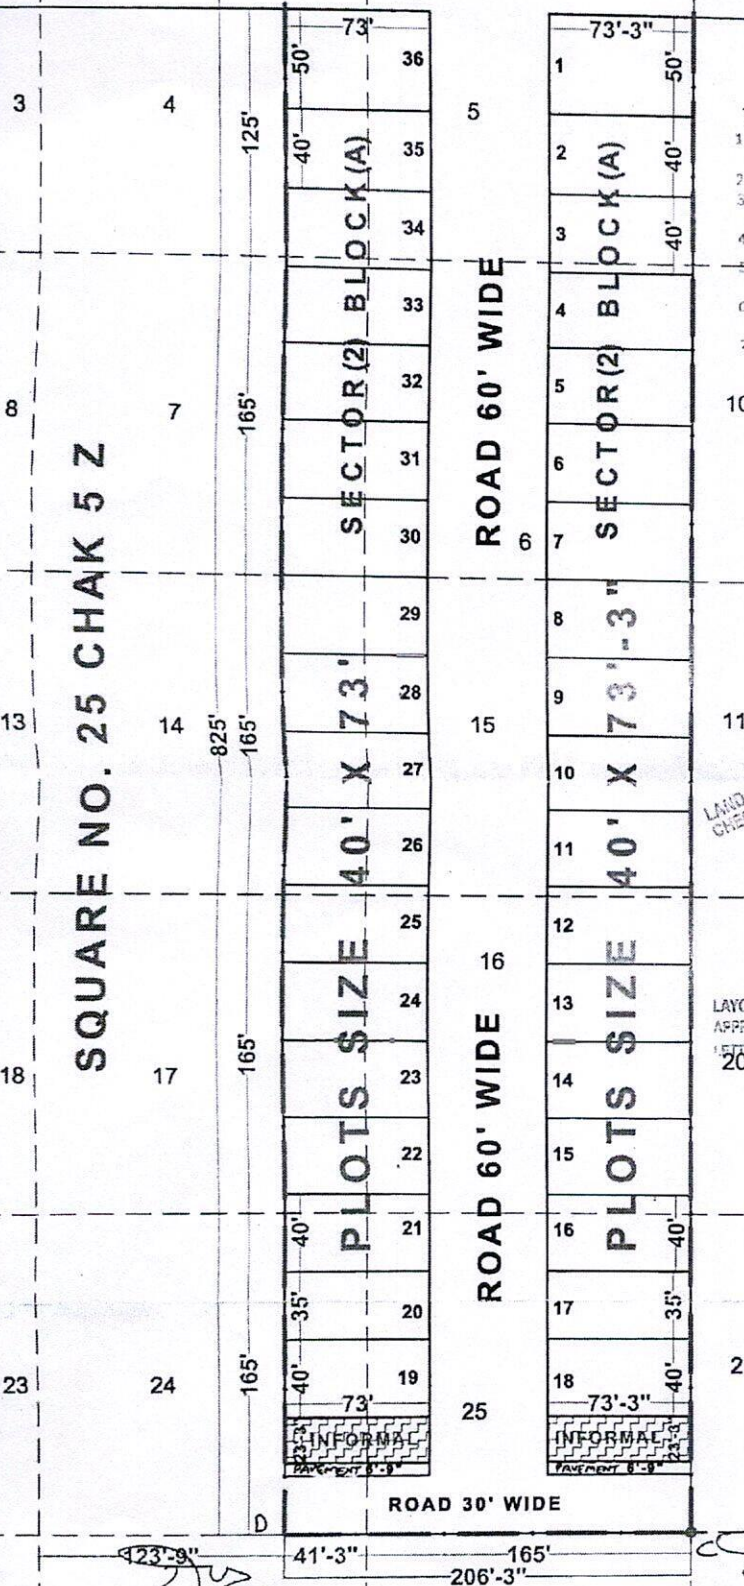

सहायक नगर नियोजक
 नगर विकास न्यास
 श्रीगंगानगर (राज.)

LAY OUT PLAN

LAYOUT PLAN OF KILLA NO. 4,7,14,17,24(EACH PART) 5,6,15,16,25
 SQUARE NO. 25 CHAK 5 Z AT Teh. & Dist. SRI GANGANAGAR

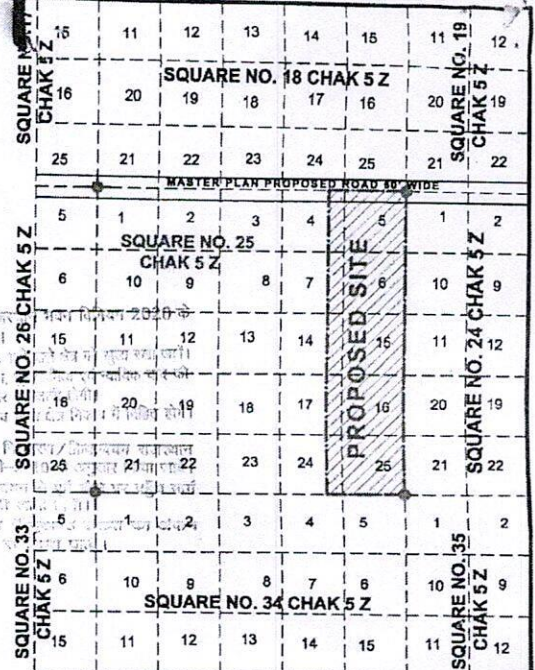

PART OF CHAK PLAN

REFERENCE :-

1. SCHEME AREA SHOWN THUS :-
2. KILLA LINE SHOWN THUS :-
3. SQUARE POINT SHOWN THUS :-
4. SCHEME AREA :- 170156.25 Sq. Ft. OR 1.58 Hect.
5. SCALE 1" = 64'

LAND USE ANALYSIS :-
 TOTAL LAND 170156.25 Sq. Ft.

S. NO.	PARTICULAR	AREA IN Sq.ft.	%TAGE
1	RESIDENTIAL	106031.25 Sq.ft.	62.31 %
2	INFORMAL	3400.31 Sq.ft.	2.00 %
3	ROAD & PAVEMENT	60724.69 Sq.ft.	35.69 %
	TOTAL	170156.25 Sq. Ft.	100.00 %

LAND USE & AREA ANALYSIS
 CHECKED BY:
[Signature]

"A to D"
 LAYOUT PLAN / BUILDING PLAN TECHNICALLY
 APPROVED WITH CONDITIONS VIDE THIS OFFICE
 LETTER NO. 130.8 DATED 18/12/23

THIS DRAWING SUPERSEDES PREVIOUS APPROVAL
 MGF S.T.P. OFFICE LETTER NO. 975 DATED 12/09/23

न्यास स्तर पर गठित ले आउट प्लान समिति की
 बैठक दिनांक 24/12/2023 में साईट प्लान
 आउट प्लान पत्रिक दिनांक 26/12/2023
 द्वारा स्वीकृत/अनुमोदित किया गया।

[Signature]
 (समयवर्धन चौधरी)
 सहायक नगर नियोजक
 कार्य विभाग नगर विकास
 श्रीगंगानगर (राज.)

[Signature]
 (मनीष कुमार)
 सहायक नगर नियोजक
 कार्य विभाग नगर विकास
 श्रीगंगानगर (राज.)

[Signature]
 (सचिव)
 सहायक नगर नियोजक
 कार्य विभाग नगर विकास
 श्रीगंगानगर (राज.)

सचिव
 नगर विकास न्यास
 श्रीगंगानगर (राज.)

