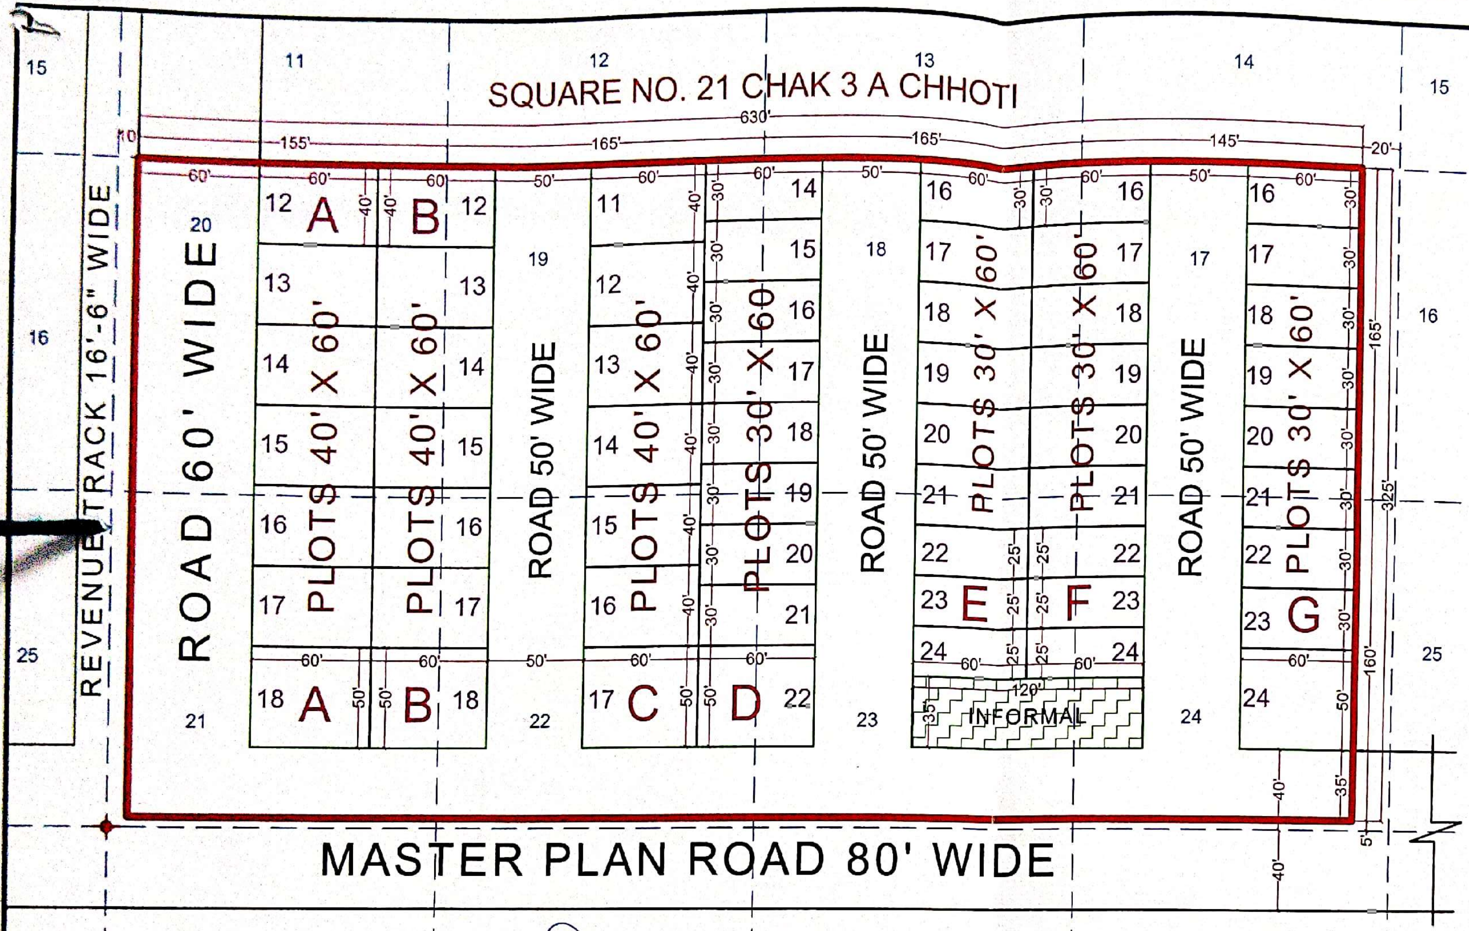

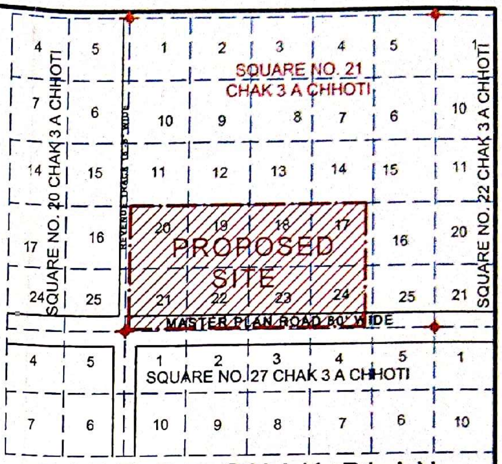
SQUARE NO. 21
CHAK 3 A CHHOTI
SQUARE NO. 20 CHAK 3 A CHHOTI
SQUARE NO. 22 CHAK 3 A CHHOTI
PROPOSED SITE
MASTER PLAN ROAD 80' WIDE
REVENUE TRACK 16'-6" WIDE
SQUARE NO. 27 CHAK 3 A CHHOTI

PART OF CHAK PLAN

REFERENCE :-

1. JAMABANDI AREA SHOWN THUS :- —·—
2. KILLA LINE SHOWN THUS :- – – – –
3. SQUARE POINT SHOWN THUS :- ✛
4. JAMBANDI AREA :- 204750.00 Sq.Ft. OR 1.9027 Hect.
5. SCALE 1" = 64'
6. OWNER :-

LAND USE ANALYSIS :-

TOTAL LAND 204750.00 Sq. Ft.

S. NO.	PARTICULAR	AREA IN Sq.ft.	%TAGE
1	RESIDENTIAL	117600.00 Sq.ft.	57.44 %
2	INFORMAL	4200.00 Sq.ft.	2.05 %
3	ROAD	82950.00 Sq.ft.	40.51 %
	TOTAL	204750.00 Sq.Ft.	100.00 %

सहायक नगर नियोजक
नगर विकास न्यास
श्रीगंगानगर (राज.)

अधिशाषी अभियन्ता
नगर विकास न्यास
श्रीगंगानगर (राज.)

सचिव
नगर विकास न्यास
श्रीगंगानगर (राज.)

न्यास स्तर पर गठित भवन मानचित्र समिति की बैठक दिनांक 21/3/2025 में भवन मानचित्र पत्र नि/यो/न्या/2025/343 दिनांक 21/3/2025 द्वारा [illegible] कृत/अनुमोदित किया गया।

LAYOUT - PLAN

LAYOUT PLAN OF KILLA NO.17(PART) 18,19(COMPLETE)20 TO 24(EACH PART)
SQUARE NO. 21 CHAK 3 A CHHOTI AT Teh. & Dist. SRI GANGANAGAR