
LAYOUT PLAN "CITY HOME MANSUKH MIRACLE"

IN KHASRA NO 336/14 VILLAGE- HIMMATPURA, TEHSIL- KALWAR, JAIPUR

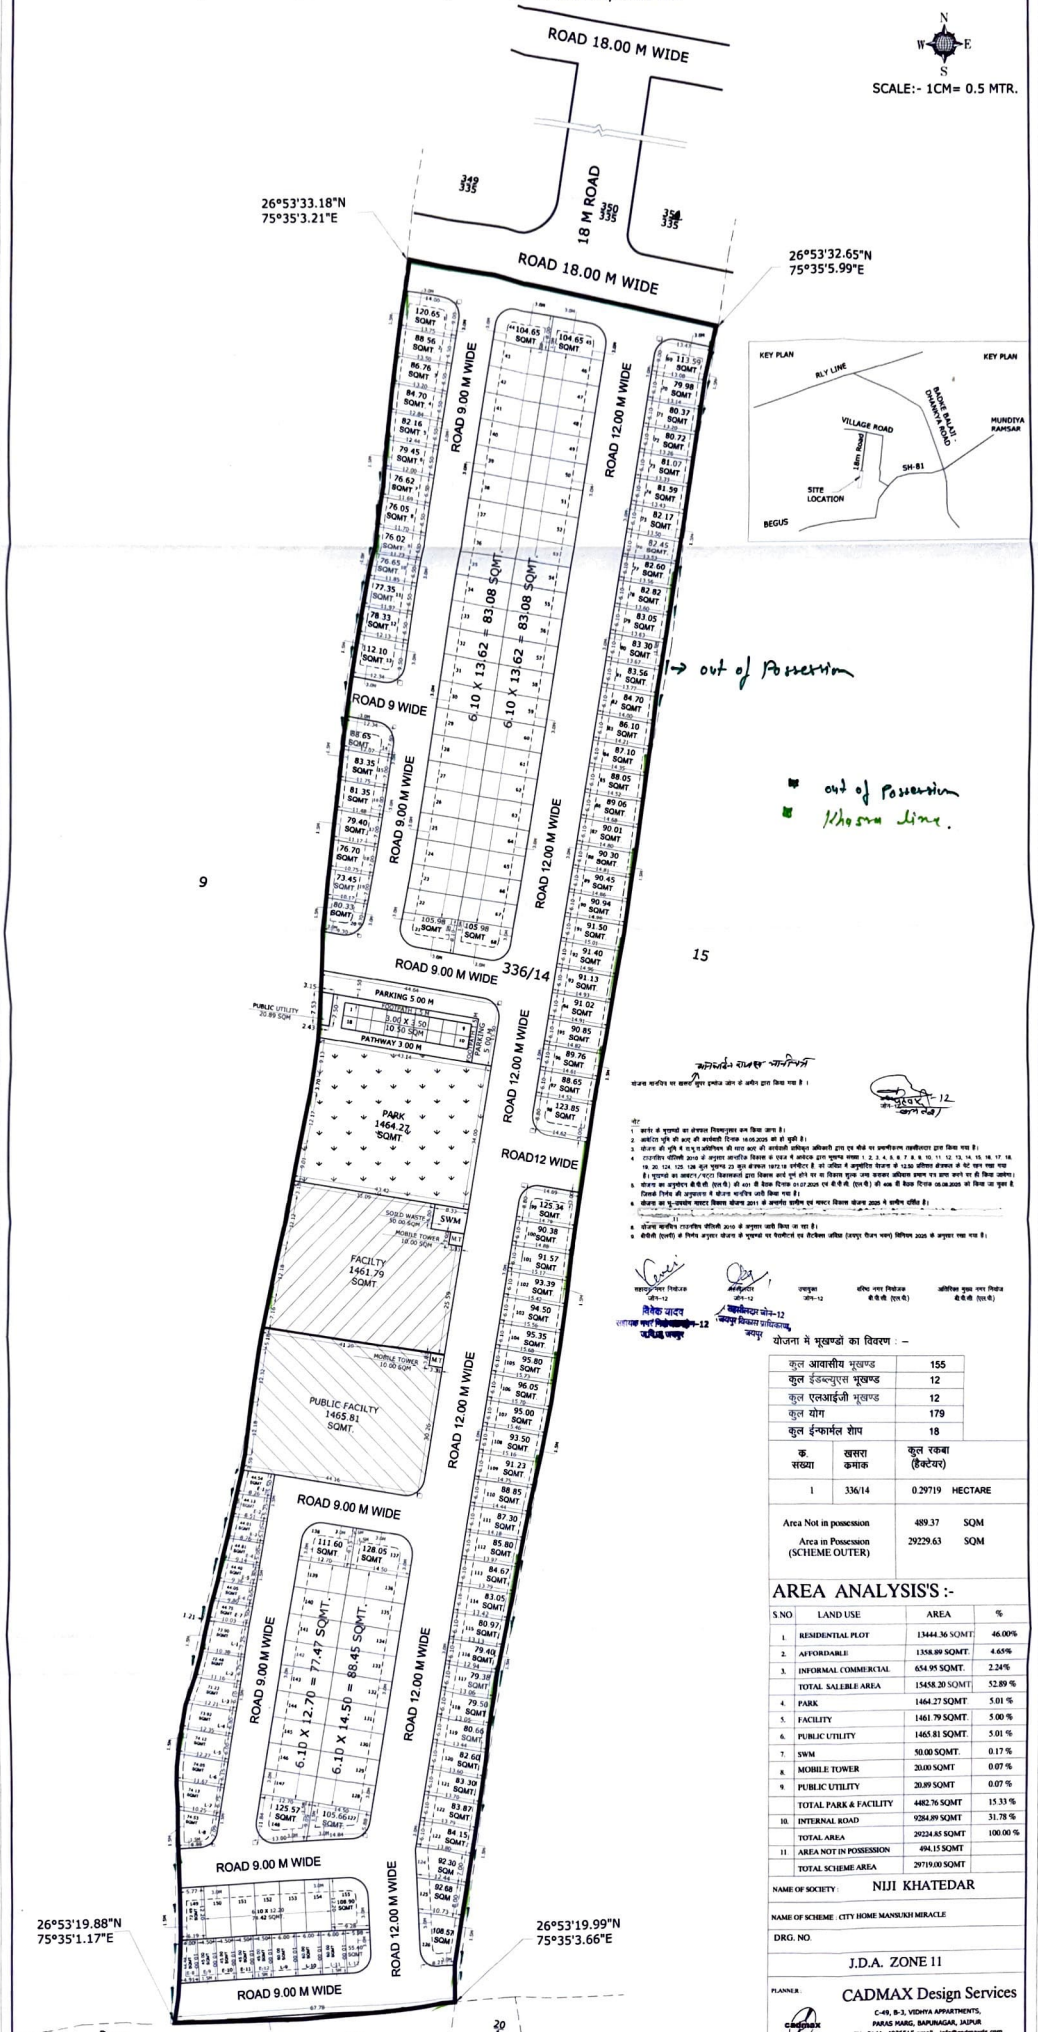

योजना में भूखण्डों का विवरण :-

कुल आवासीय भूखण्ड	155
कुल ईडब्ल्यूएस भूखण्ड	12
कुल एलआईजी भूखण्ड	12
कुल योग	179
कुल ईन्फार्मल शेप	18

क्र संख्या	खसरा क्रमांक	कुल रकबा (हैक्टेयर)
1	336/14	0.29719 HECTARE

Area Not in possession	489.37	SQM
Area in Possession (SCHEME OUTER)	29229.63	SQM

AREA ANALYSIS'S :-

S.NO	LAND USE	AREA	%
1.	RESIDENTIAL PLOT	13444.36 SQMT.	46.00%
2.	AFFORDABLE	1358.89 SQMT.	4.65%
3.	INFORMAL COMMERCIAL	654.95 SQMT.	2.24%
	TOTAL SALEBLE AREA	15458.20 SQMT.	52.89 %
4.	PARK	1464.27 SQMT.	5.01 %
5.	FACILITY	1461.79 SQMT.	5.00 %
6.	PUBLIC UTILITY	1465.81 SQMT.	5.01 %
7.	SWM	50.00 SQMT.	0.17 %
8.	MOBILE TOWER	20.00 SQMT	0.07 %
9.	PUBLIC UTILITY	20.89 SQMT	0.07 %
	TOTAL PARK & FACILITY	4482.76 SQMT	15.33 %
10.	INTERNAL ROAD	9264.89 SQMT	31.78 %
	TOTAL AREA	29224.85 SQMT	100.00 %
11	AREA NOT IN POSSESSION	494.15 SQMT	
	TOTAL SCHEME AREA	29719.00 SQMT	

NAME OF SOCIETY : NIJI KHATEDAR

NAME OF SCHEME : CITY HOME MANSUKH MIRACLE

DRG. NO.

J.D.A. ZONE 11

PLANNER :

CADMAX Design Services
C-49, B-2, VIDHYA APPARTMENTS,
PARAS MARG, BAPUNAGAR, JAIPUR
PH:-0141- 4036515 email - info@cadmaxds.com