

RIICO


(A Rajasthan Government Undertaking)
UNIT: Jaipur South
Office of The Sr. D.G. M
Malviya Industrial Area, JAIPUR
Phone :- 01412750870

REVISED SITE PLAN OF PLOT NO. CP 1 - 231 FOR MULTIPLEX ALLOTTED TO M/s R- TECH CAPITAL HIGHSTREET (JAIPUR) Ltd. AT INDUSTRIAL AREA APPAREL PARK JAIPUR.

TOTAL PLOT AREA = 11890.00 Sqm

PARAMETERS OF PLOT

- | | |
|-------------------------------|--|
| 1. Minimum Set Back | : As Shown In Site Plan |
| 2. Maximum Ground Coverage | : 35% |
| 3. Slandered F.A.R. | : 1.33 |
| 4. Maximum Height Of Building | : 30.00 Mtrs
(Subject to condition NOC from Fire
Fighting & Airport Authority) |
| 5. Parking | : 1 ECS / 50 SqM + 25% Visitor parking
of Total FAR& 1 ECS /10 Seat for Cinema |

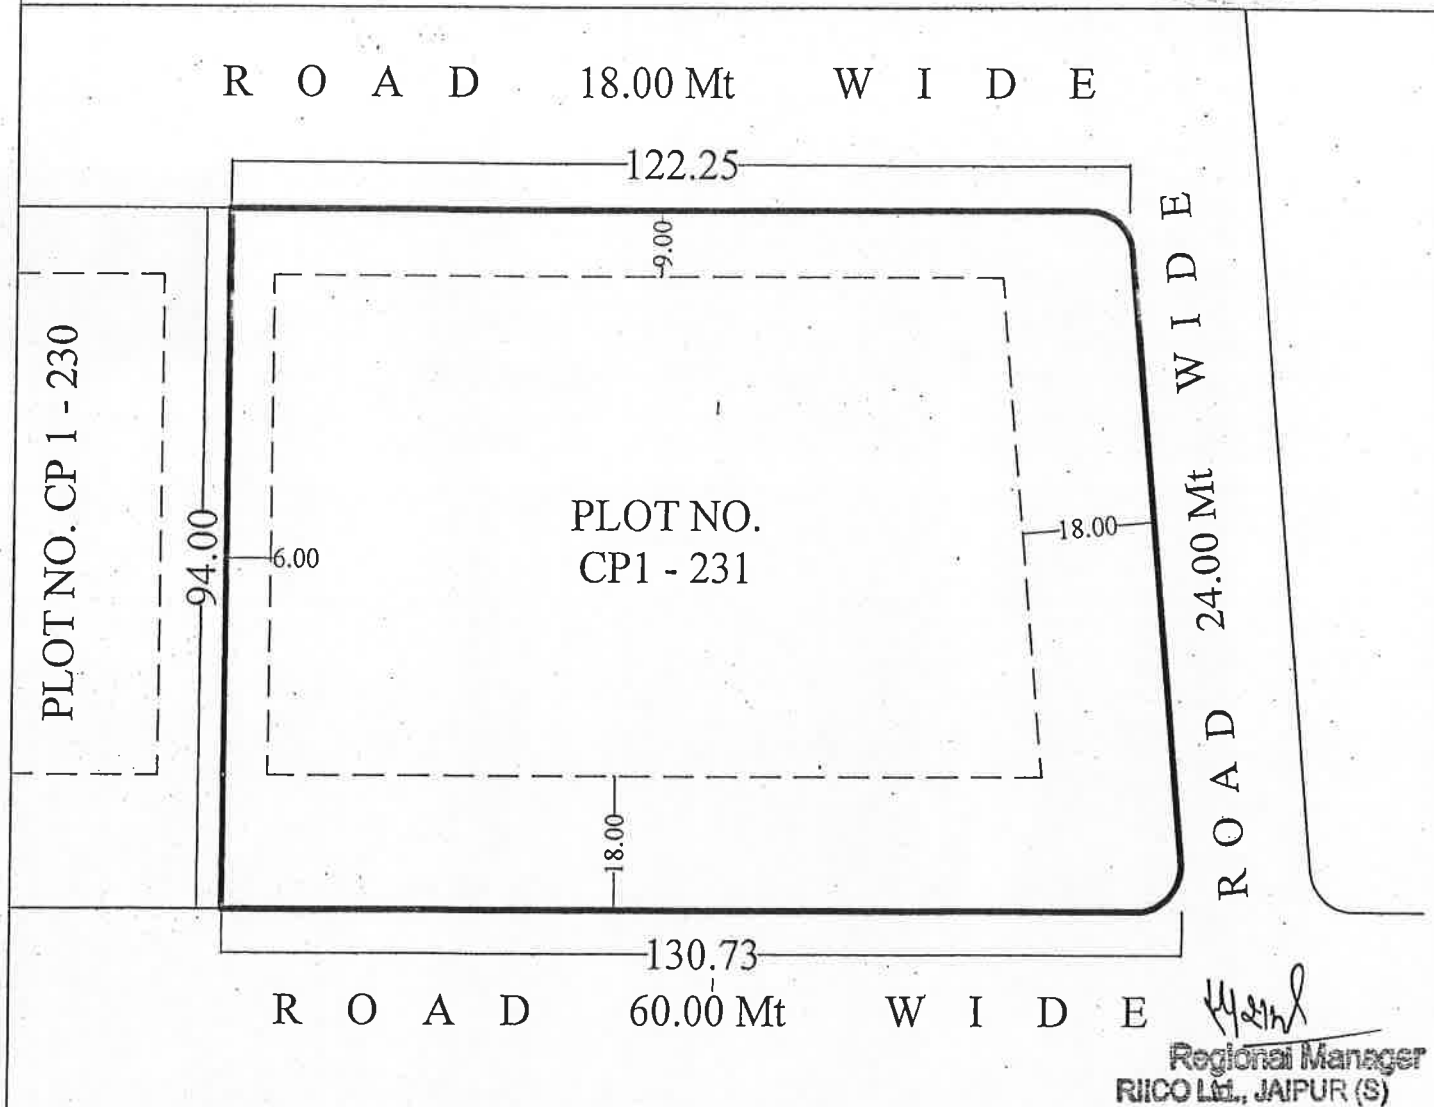

S.N. Kumawat
Sr. D/MAN

S. P. Sharma
Regional Manager

Regional Manager
RIICO Ltd., JAIPUR (S)