


PROPOSED LAYOUT PLAN OF MANGLAM ANAND BAGH KOTPUTLI

UNDER KHASRA NO.- 574,574/706,705,574/1,575/1,572/1,860/573,854/564,572/2,856/564,850/565,848/565,572,572/711,575,
572/2,856/564,850/565,848/565,572,572/711,575,576,571,571/1,852/566,570/1,
570,582,585,586,587,592,594,594/1,583,584,588,356,523/1,524,523/1040
AT VILLAGE-MOLAHEDA & KHERKI VEERBHAN TEH.- KOTPUTLI, DIST.-JAIPUR.

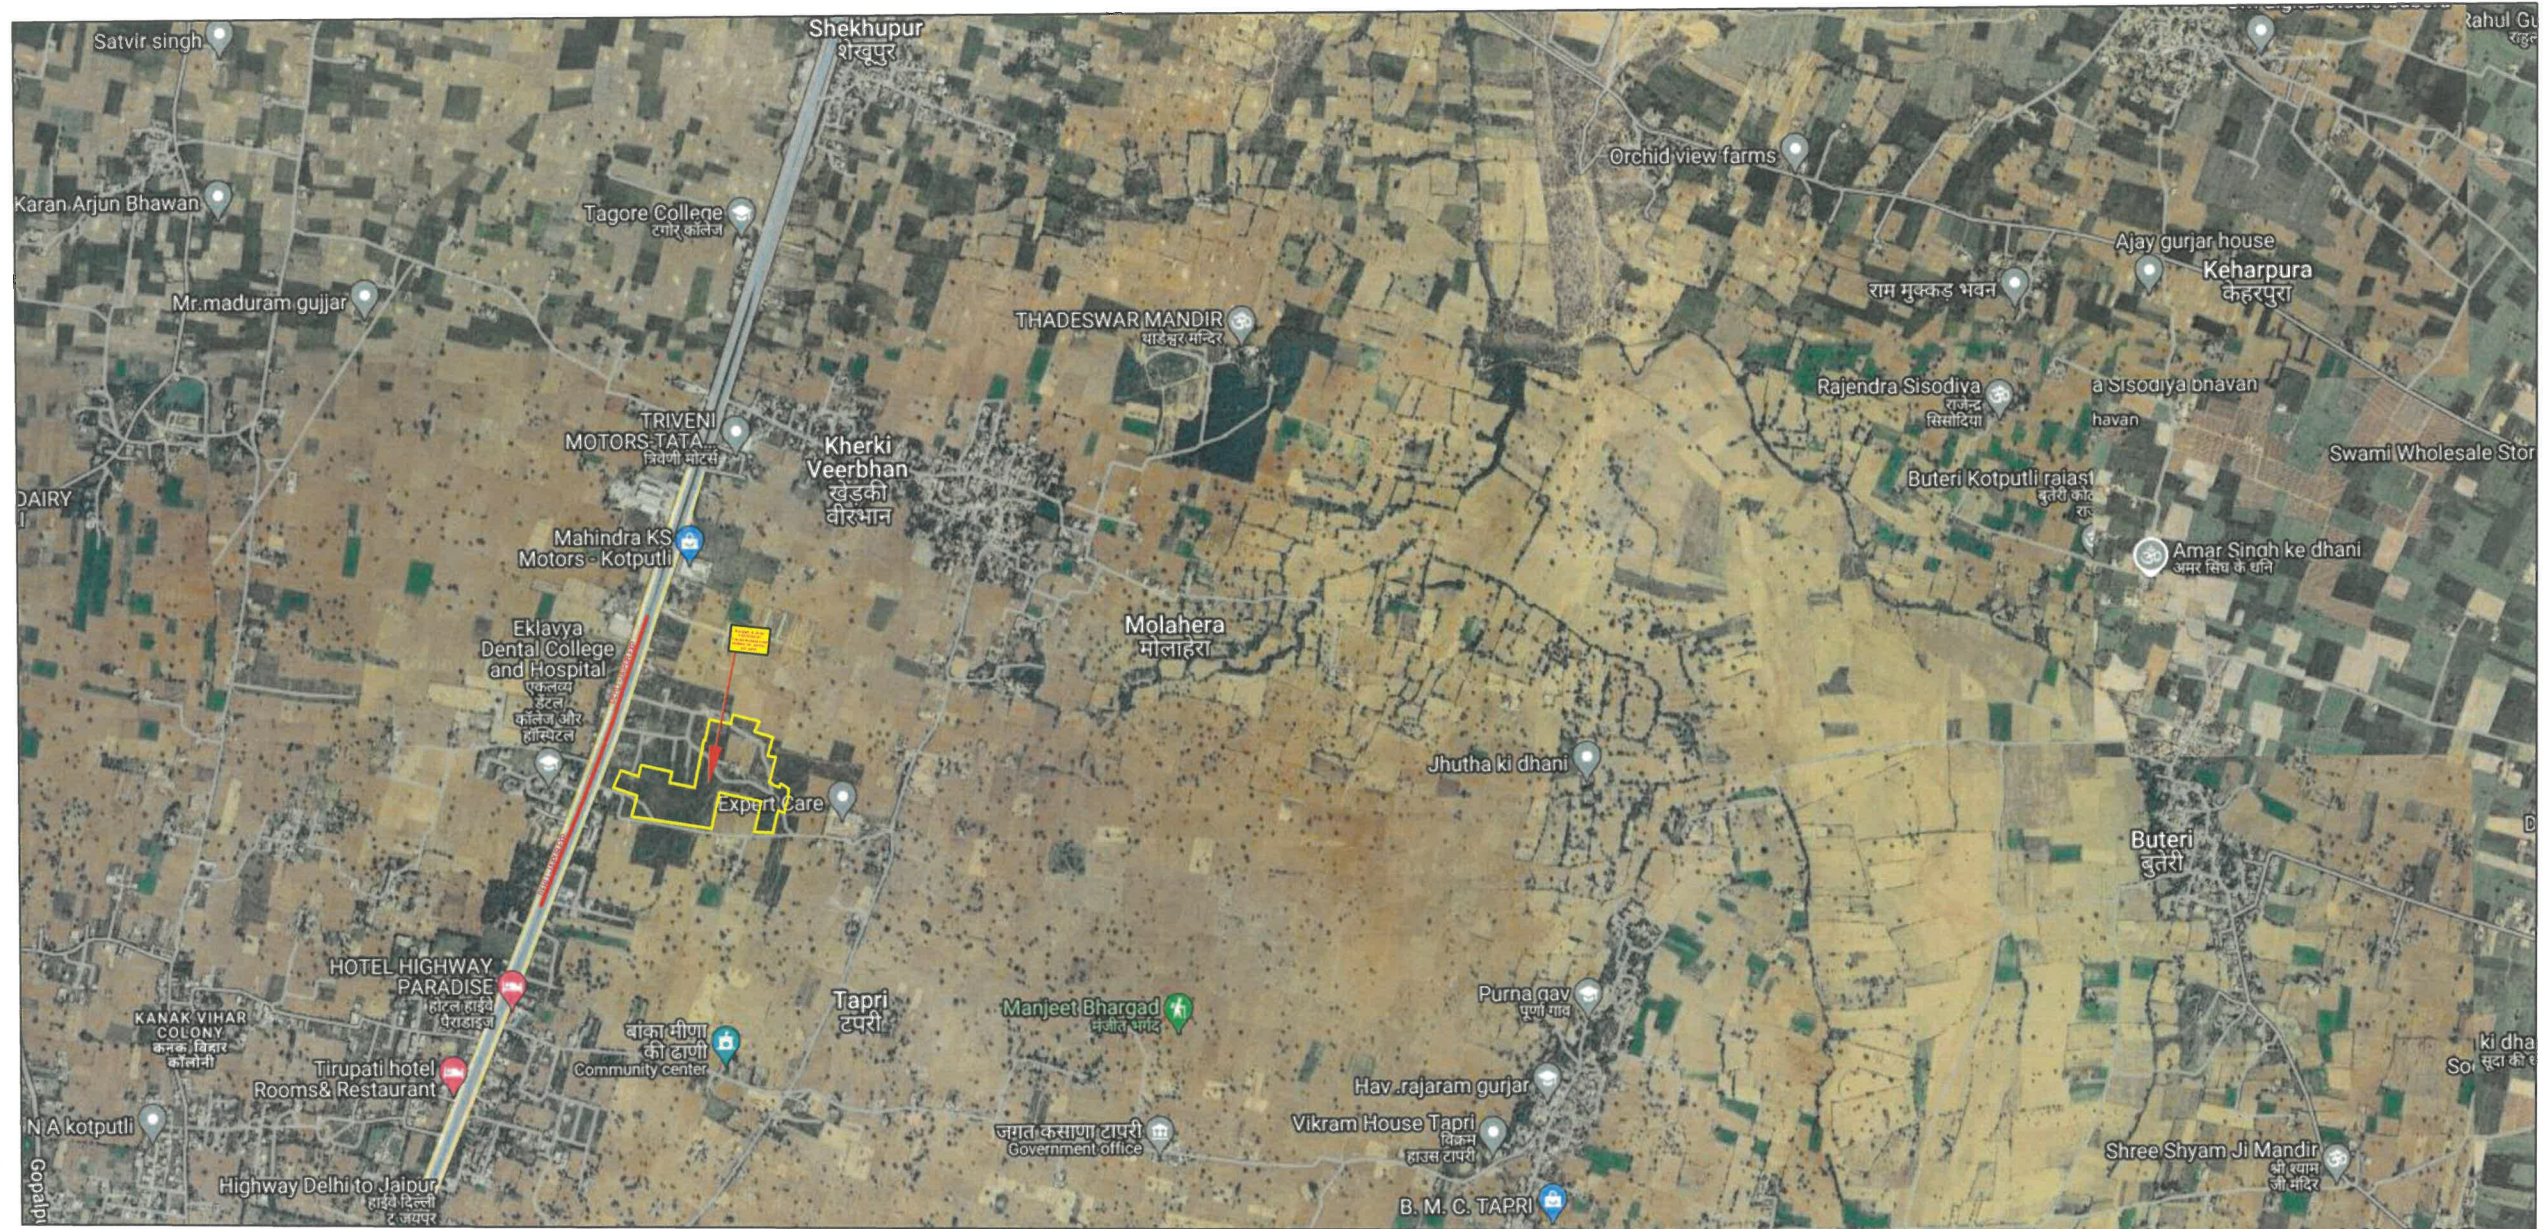

ANUJ SHARMA
EMAIL : SEIANUJ01@GMAIL.COM
MOB. : 9783766666
ADD. : 101, PRISM TOWER,OPP. POLICE HEADQUATER,
LALKOTHI SCHEME,TONK ROAD JAIPUR (RAJ.) 302015

LAYOUT PLAN OF LOCATION MAP

Anuj Sharma
ANUJ SHARMA
B. Tech. (Civil)
Degree No. 030105