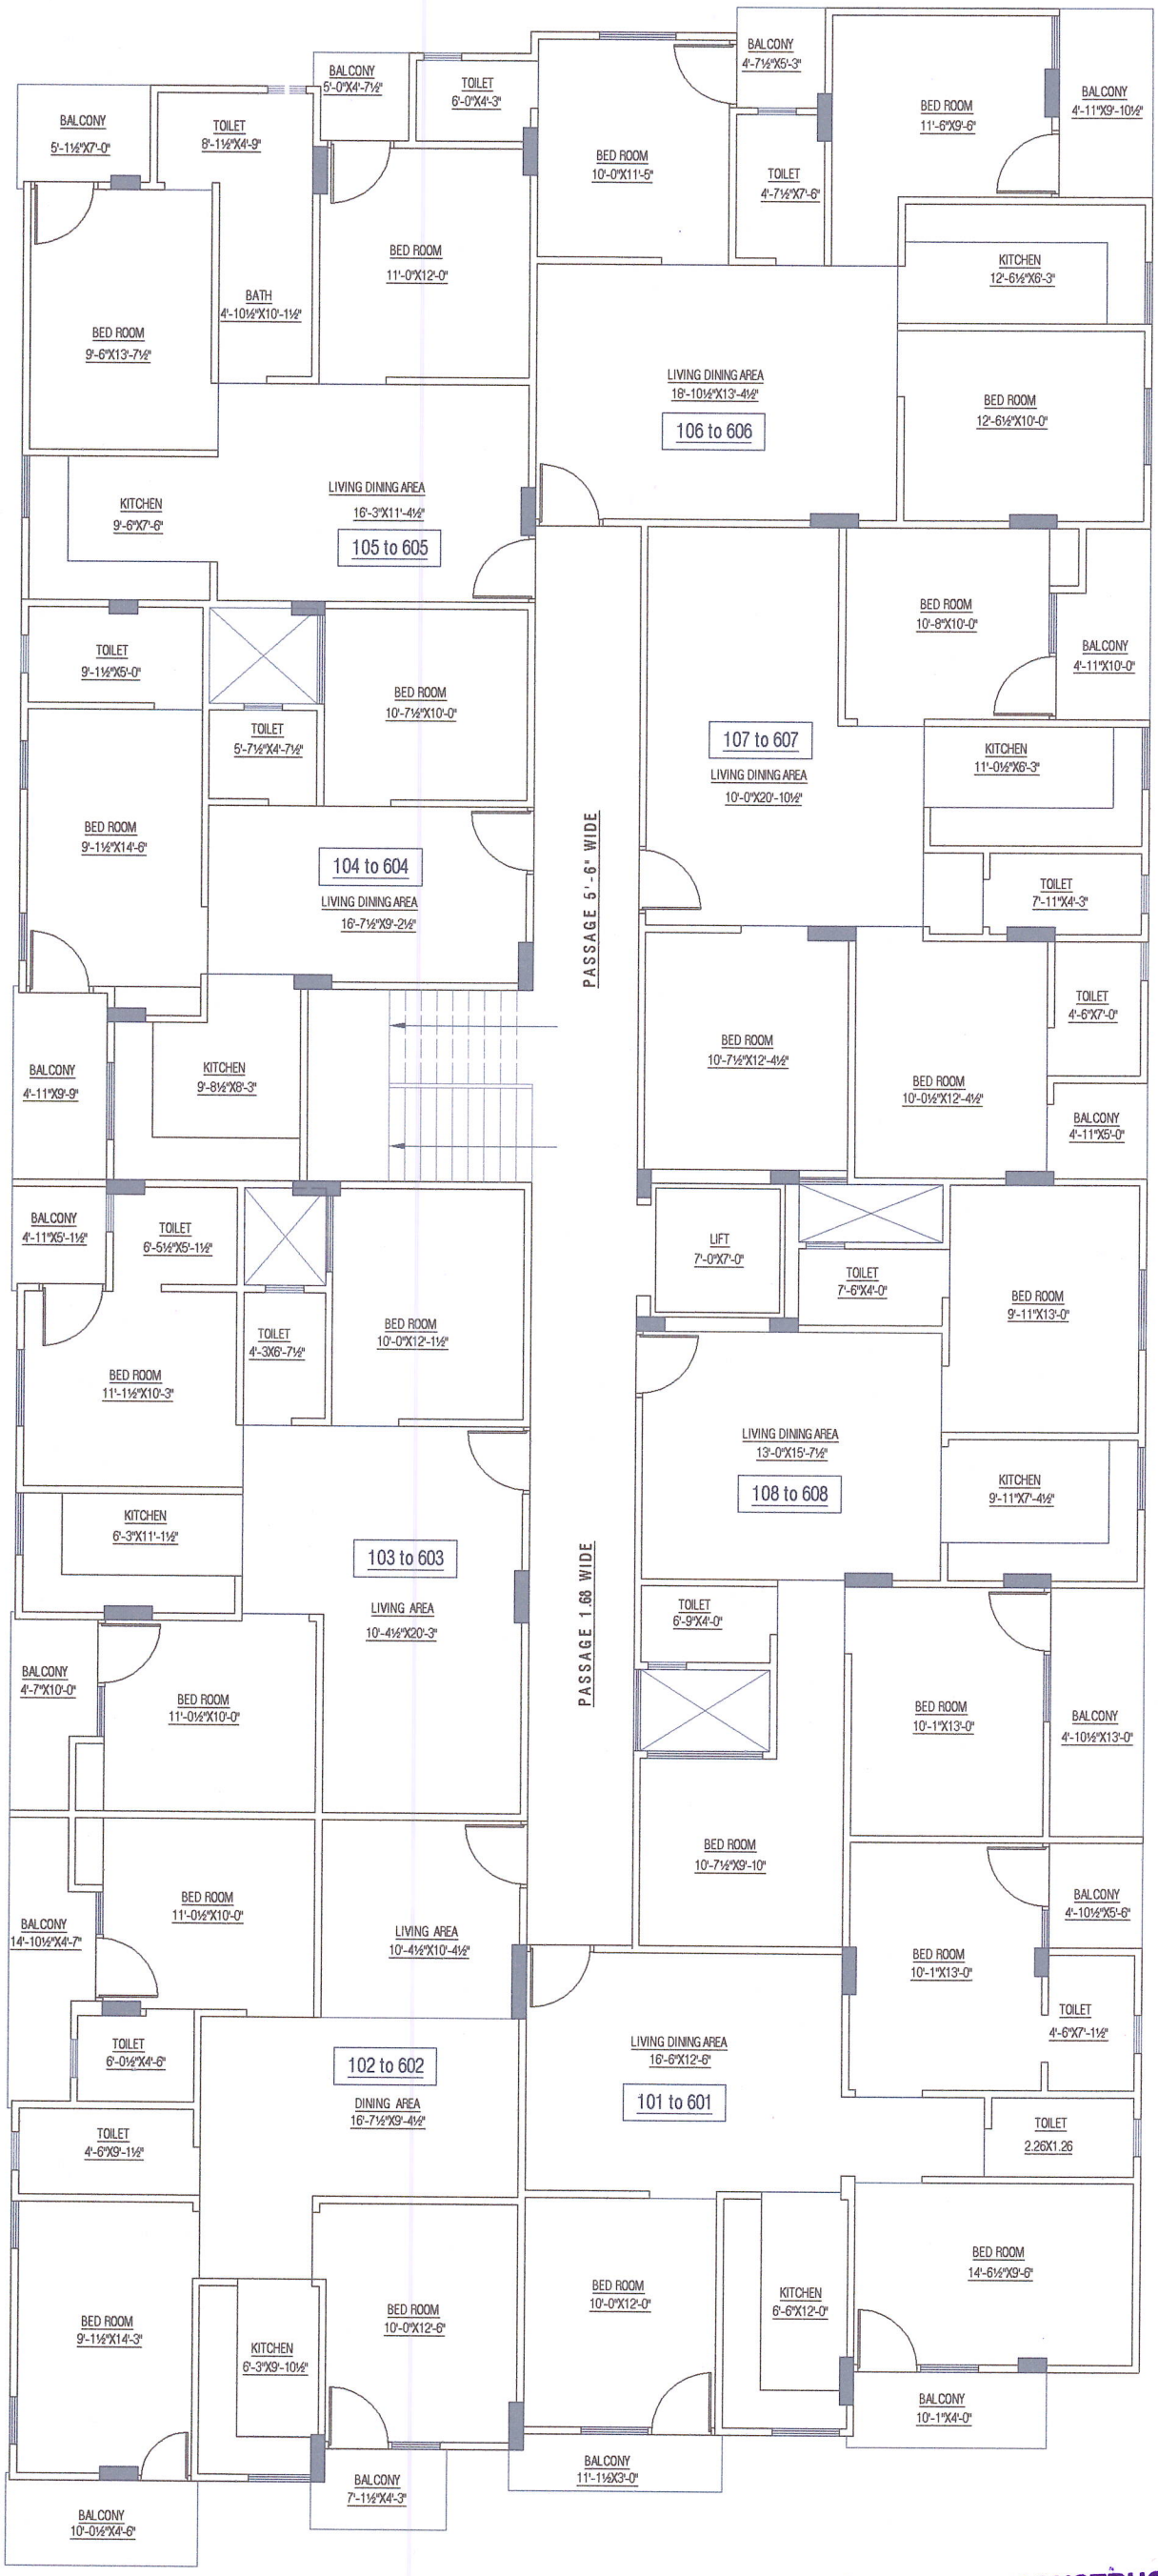

Unit No.	Type	Carpet Area (Sq.Ft.)	Carpet Area (Sq.M.)	Area of Balony (Sq.Ft.)	Area of Balony (Sq.M.)	Total Number Of Villa/Unit	Built Up Area (Sq.Ft.)	Built Up Area (Sq.M.)
101 to 601	3 BHK	768.50	71.39	100.53	9.33	6	837.56	77.81
102 to 602	3 BHK	784.52	72.88	131.03	12.17	6	862.58	80.13
103 to 603	3 BHK	728.51	67.68	65.02	6.04	6	828.77	76.99
104 to 604	2 BHK	545.90	50.71	47.91	4.45	6	649.36	60.32
105 to 605	2 BHK	605.65	56.26	57.66	5.35	6	658.29	61.15
106 to 606	3 BHK	740.11	68.75	72.81	6.76	6	821.45	76.31
107 to 607	3 BHK	765.76	71.14	68.41	6.35	6	850.10	78.97
108 to 608	3 BHK	730.72	67.88	63.22	5.87	6	864.66	80.32
TOTAL			526.69		56.32	48		592.00

BUILDERS :-

SERVICES CONSULTANT:

DATE- 21-02-2024

SCALE-

NORTH:-

PROJECT:-

PROPOSED BUILDING AT PLOT NO:-52 & 53 GANGA VIHAR (MAHVEER SWAMI G.N.S.S.) VILL:-SIRSI ROAD JAIPUR

DRAWING:

FLOOR AREA STATEMENT

ARCHITECT :-

AAYUSH JINDAL ARCHITECTS

DESIGNED BY : AR. AAYUSH JINDAL
CONTACT : +91- 8290271919, 7014844295
ADDRESS : 126, K Group corporate tower, Gopalpura bypass, Jaipur (Raj.)
EMAIL : aayushjindalarchitects@gmail.com

AR. AAYUSH JINDAL
126, Keshav Vihar, Gopalpura Bypass, Jaipur (Raj.) - 302018
CA/2021/129337
CTP Raj./Architect/2021/105

For SATYAM CONSTRUCTION
Proprietor

TYPICAL FLOOR PLAN