
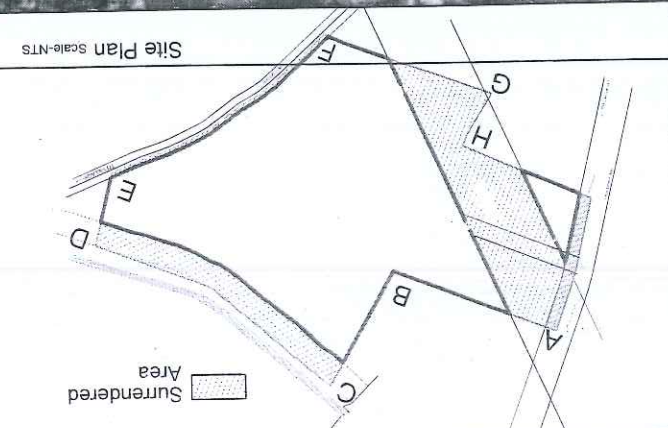
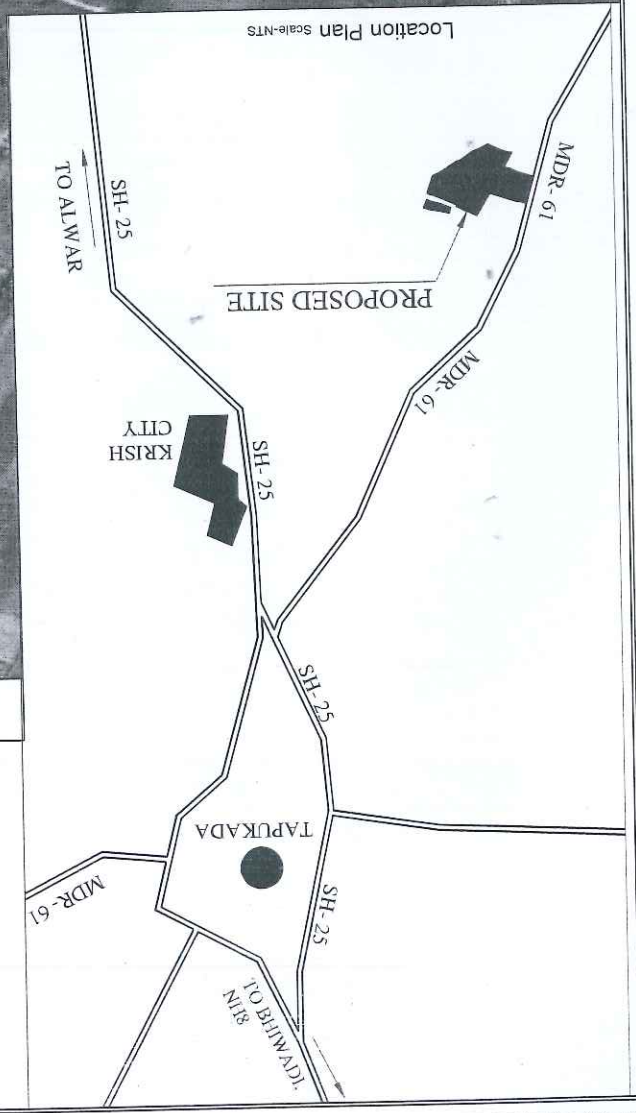


Location details including Longitude & Latitude

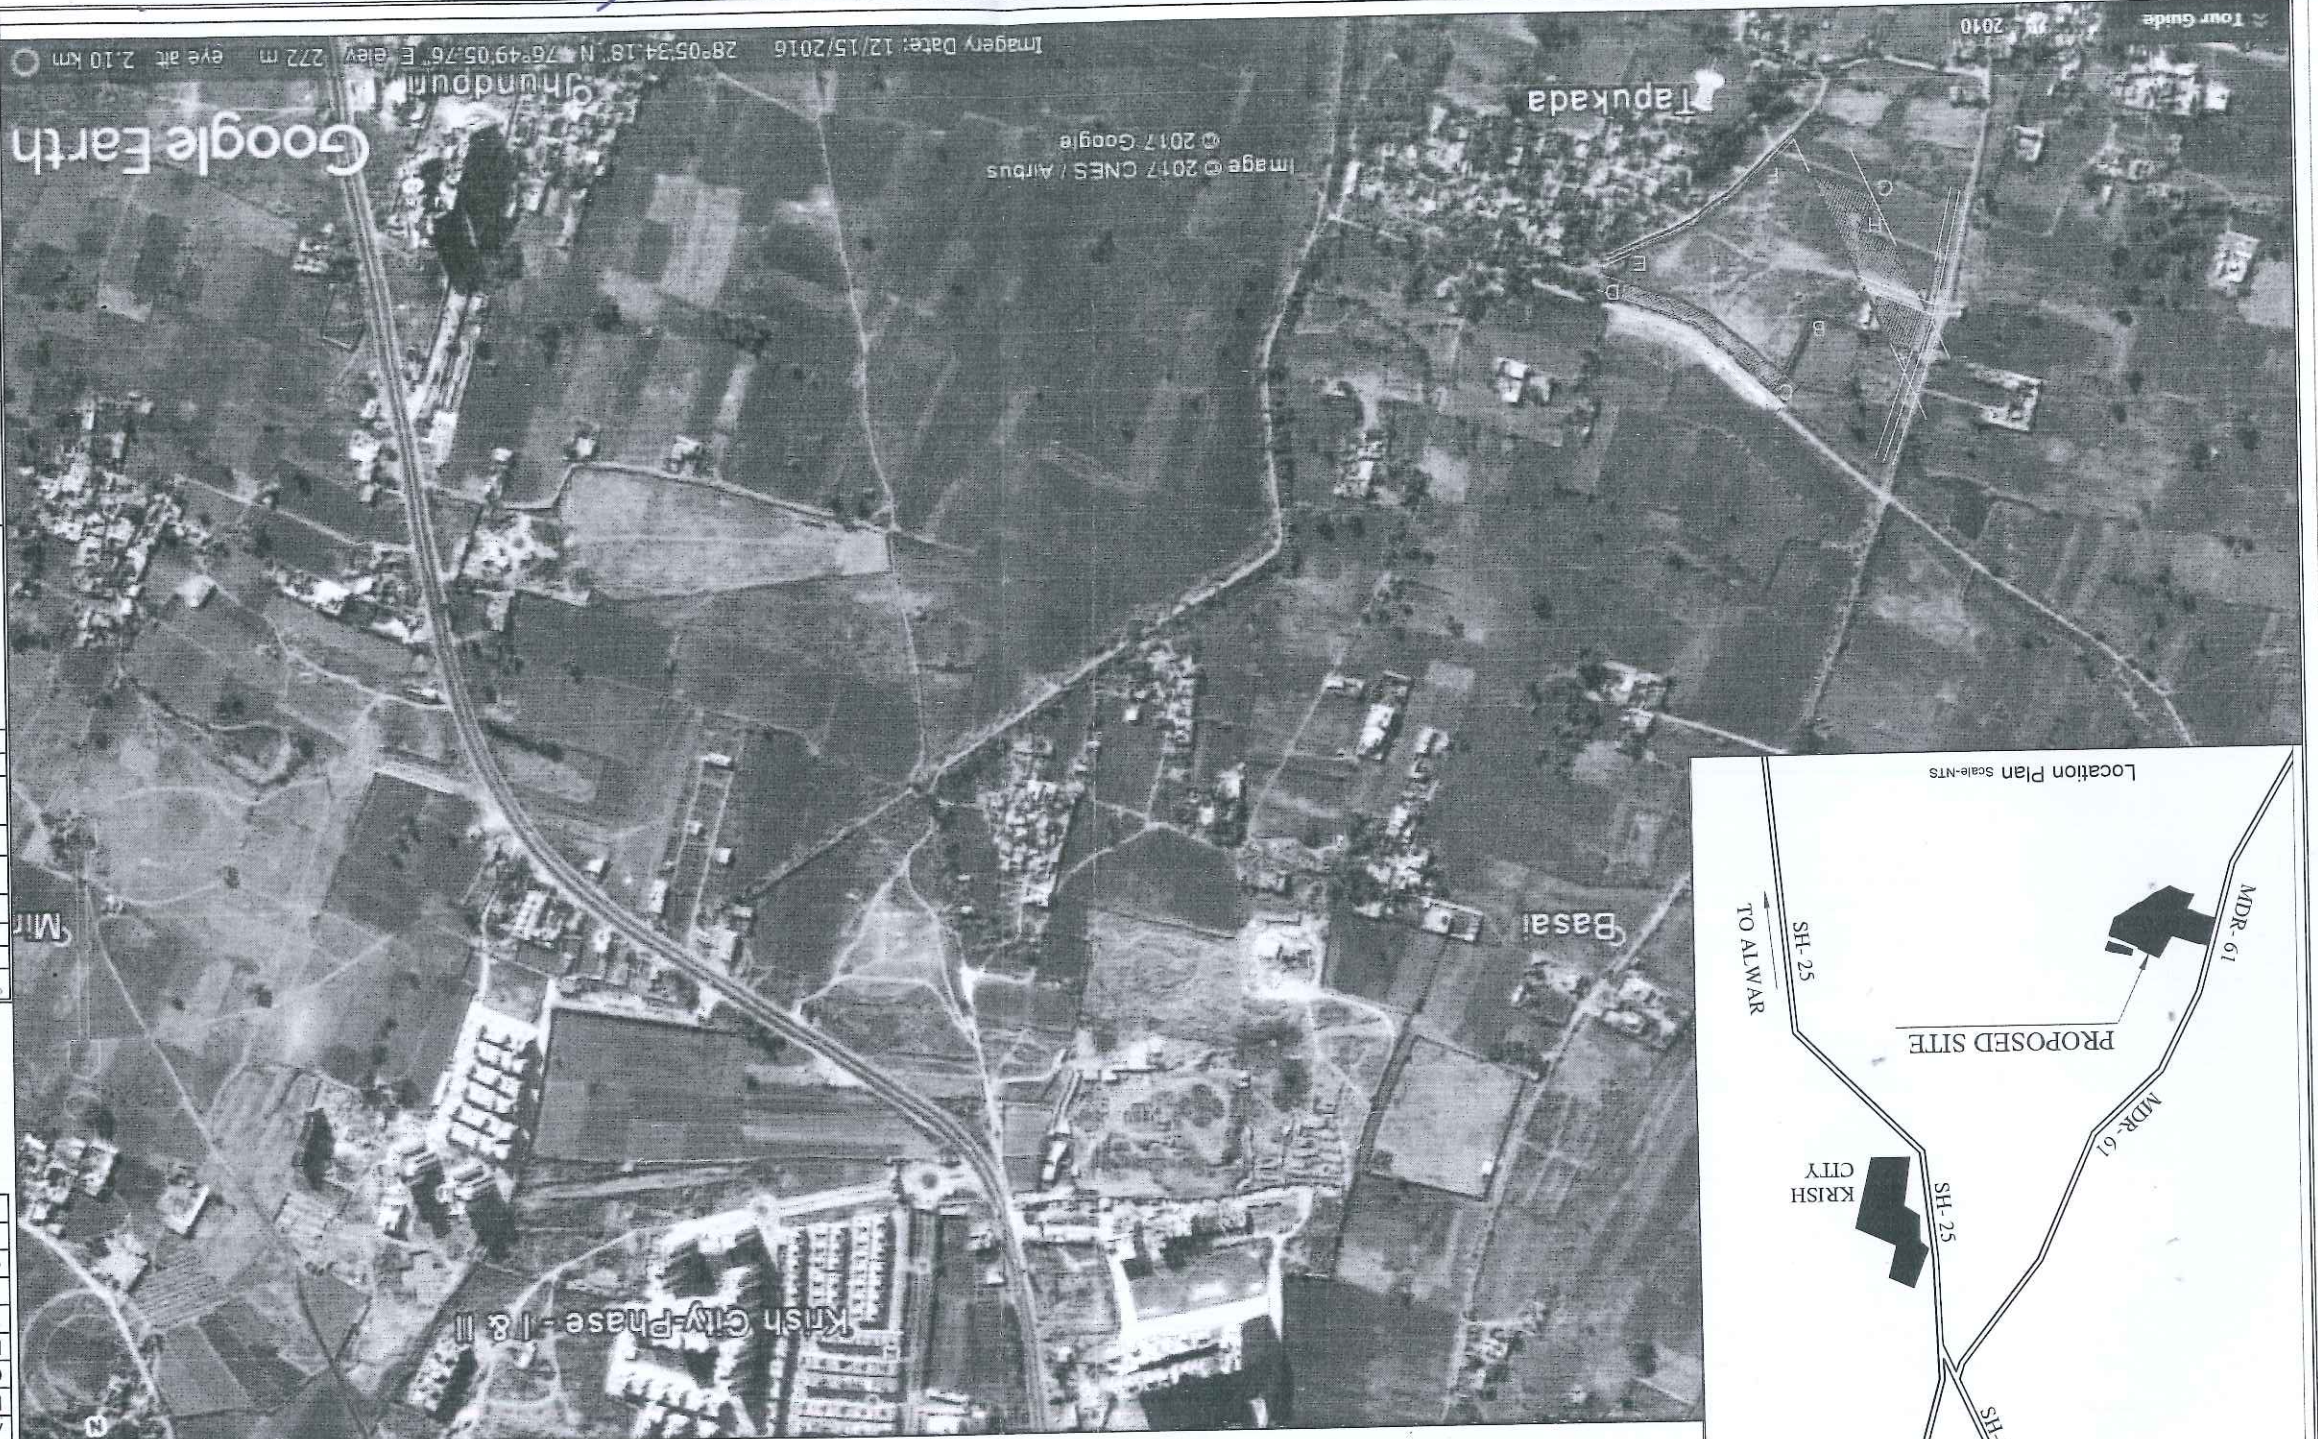

	Latitude	Longitude
A	28° 52' 9.98" N	76° 49' 16.06" E
B	28° 52' 8.54" N	76° 49' 19.34" E
C	28° 53' 0.65" N	76° 49' 20.95" E
D	28° 52' 7.38" N	76° 49' 25.83" E
E	28° 52' 6.03" N	76° 49' 25.28" E
F	28° 52' 3.73" N	76° 49' 20.19" E
G	28° 52' 5.23" N	76° 49' 16.75" E
H	28° 52' 6.20" N	76° 49' 17.46" E
I	28° 52' 7.44" N	76° 49' 14.96" E

NO	DESCRIPTION
1	DO NOT SCALE THIS DRAWING
2	IMMEDIATE NOTICE OF THIS DRAWING BE BROUGHT TO THE
3	THIS DRAWING IS A CONTRACT DOCUMENT AND NOT BE USED FOR ANY OTHER PURPOSE WITHOUT EXPRESS PERMISSION OF ARCHITECTS

PREP BY	CHECKED BY	APPROVED BY

ARCHITECTURE CONSULTANTS

Sandeep Yadav
 1002, 10th Floor Tower-A, Park Centre
 BPT Building, Sec-30, Gurgaon-122002
 E-mail: sandeep@shubhashray.com
 Ph: 8802030032

PROJECT TITLE	KHASRA NO. 744 TO 746, 750 TO 750 VILLAGE DHIRYAWAS TEHSIL-TUWARA, DISTT. ALWAR (RAJ.)
CLIENT	PURE AWAS BUILDERS LLP P-65, 3RD FLOOR, SOUTH EXTENSION, PART - II, NEW DELHI - 110049
DRAWING TITLE	LOCATION PLAN
DRAWING NO.	S-101
DATE	12/15/2016
BY	AS
CHKD BY	AS
APPD BY	AS