


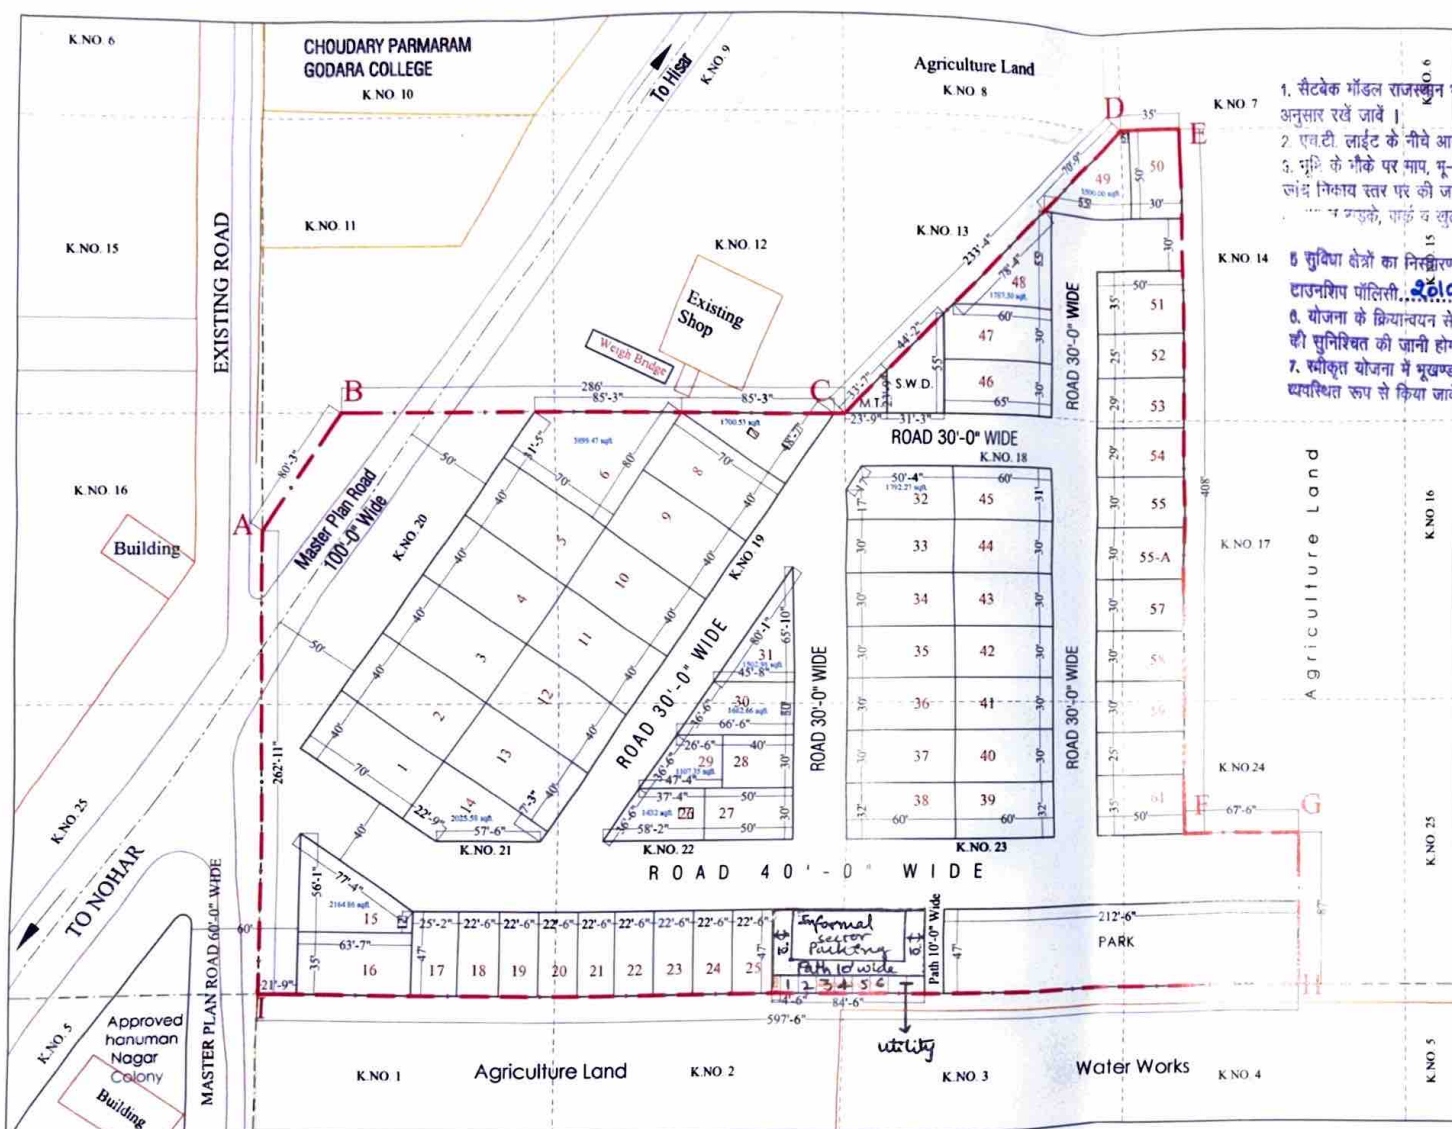

1. सैटबैक मॉडल राजस्थान नवन विनियम 2020 के अनुसार रखे जावें।
2. एचटी लाईट के नीचे आने वाले क्षेत्र को खुला रखा जावें।
3. ग्रीड के ग्रीड पर माप, भू-स्वामित्व एवं न्यायिक वाद की लान्ड निकास्य स्तर पर की जाती होगी।
4. नए बिल्डिंग, पार्क व खुला क्षेत्र निकास्य में निर्मित होंगे।
5. सुविधा क्षेत्रों का निश्चरण/क्रियान्वयन राजस्थान हाउसिंग पॉलिसी 2020 के अनुसार किया जावें।
6. योजना के क्रियान्वयन से पूर्व मौके पर पार्किंग मार्ग की सुनिश्चित की जानी होगी।
7. स्वीकृत योजना में भूखण्ड संख्या का अंकन व्यवस्थित रूप से किया जावें।

LAND USE & AREA ANALYSIS
CHECKED BY: *[Signature]*

Area Analysis		
Particular	Area	%
Residential	111451.24	56.10
Informal Sector	3971.50	02.00
Park	9987.50	05.02
Facility/M.t. & s.w.d.	1512.50	00.76
Roads & Path Open Area	71761.26	36.12
Total	198684.00	100.00

[Signature]
सहायक नगर नियोजक
नगरपरिषद हनुमानगढ़

[Signature]
चरण सिंह मीणा
कनिष्ठ अभियन्ता
नगर पालिका, भादरा

[Signature]
पवन कुमार
अधिसाप्री अधिकारी
नगर पालिका, भादरा

LAYOUT PLAN '17' to '1' TECHNICALLY
APPROVED WITH CONDITIONS VIDE THIS OFFICE
LETTER NO. 2329 DATE 16-12-25

[Signature]
ENGINEERS POINT
BRANCH OFFICE:- SHOP NO. 62-63,
NEAR HEAD POST OFFICE
SRIGANGANAGAR ROAD,
HANUMANGARH JN.
MOB:-80583-35789, 96676-48560

Owner's Name :-
Mr. Ankit Modi s/o Mr. Baldevraj Modi, *[Signature]*
Mr. Ajay Kumar s/o Mr. Ramniwas, *[Signature]*
Mr. Jitender Kumar Bansal s/o Mr. Madanlal Bansal,
Mr. Mukesh Mahipal s/o Mr. Roshan Lal, *[Signature]*
Mr. Rajat Kumar S/O MR. Om Prakash, *[Signature]*
Mr. Suresh Kumar s/o Mr. Banwari Lal *[Signature]*

LAY-OUT PLAN OF RESIDENTIAL COLONY "Riddhi Siddhi Enclave" LAND AT CHAK NO. 5 BHD, MURBBA NO. 48, KILLA NO. 13/2(0.126), 14(0.054), 17(0.054), 18(0.253), 19(0.253), 20/2(0.239), 21(0.253), 22(0.253), 23(0.253), 24(0.108) TOTAL = 1.846 HECTARE AT BHADRA, DISTT:- HANUMANGARH (RAJ.)