


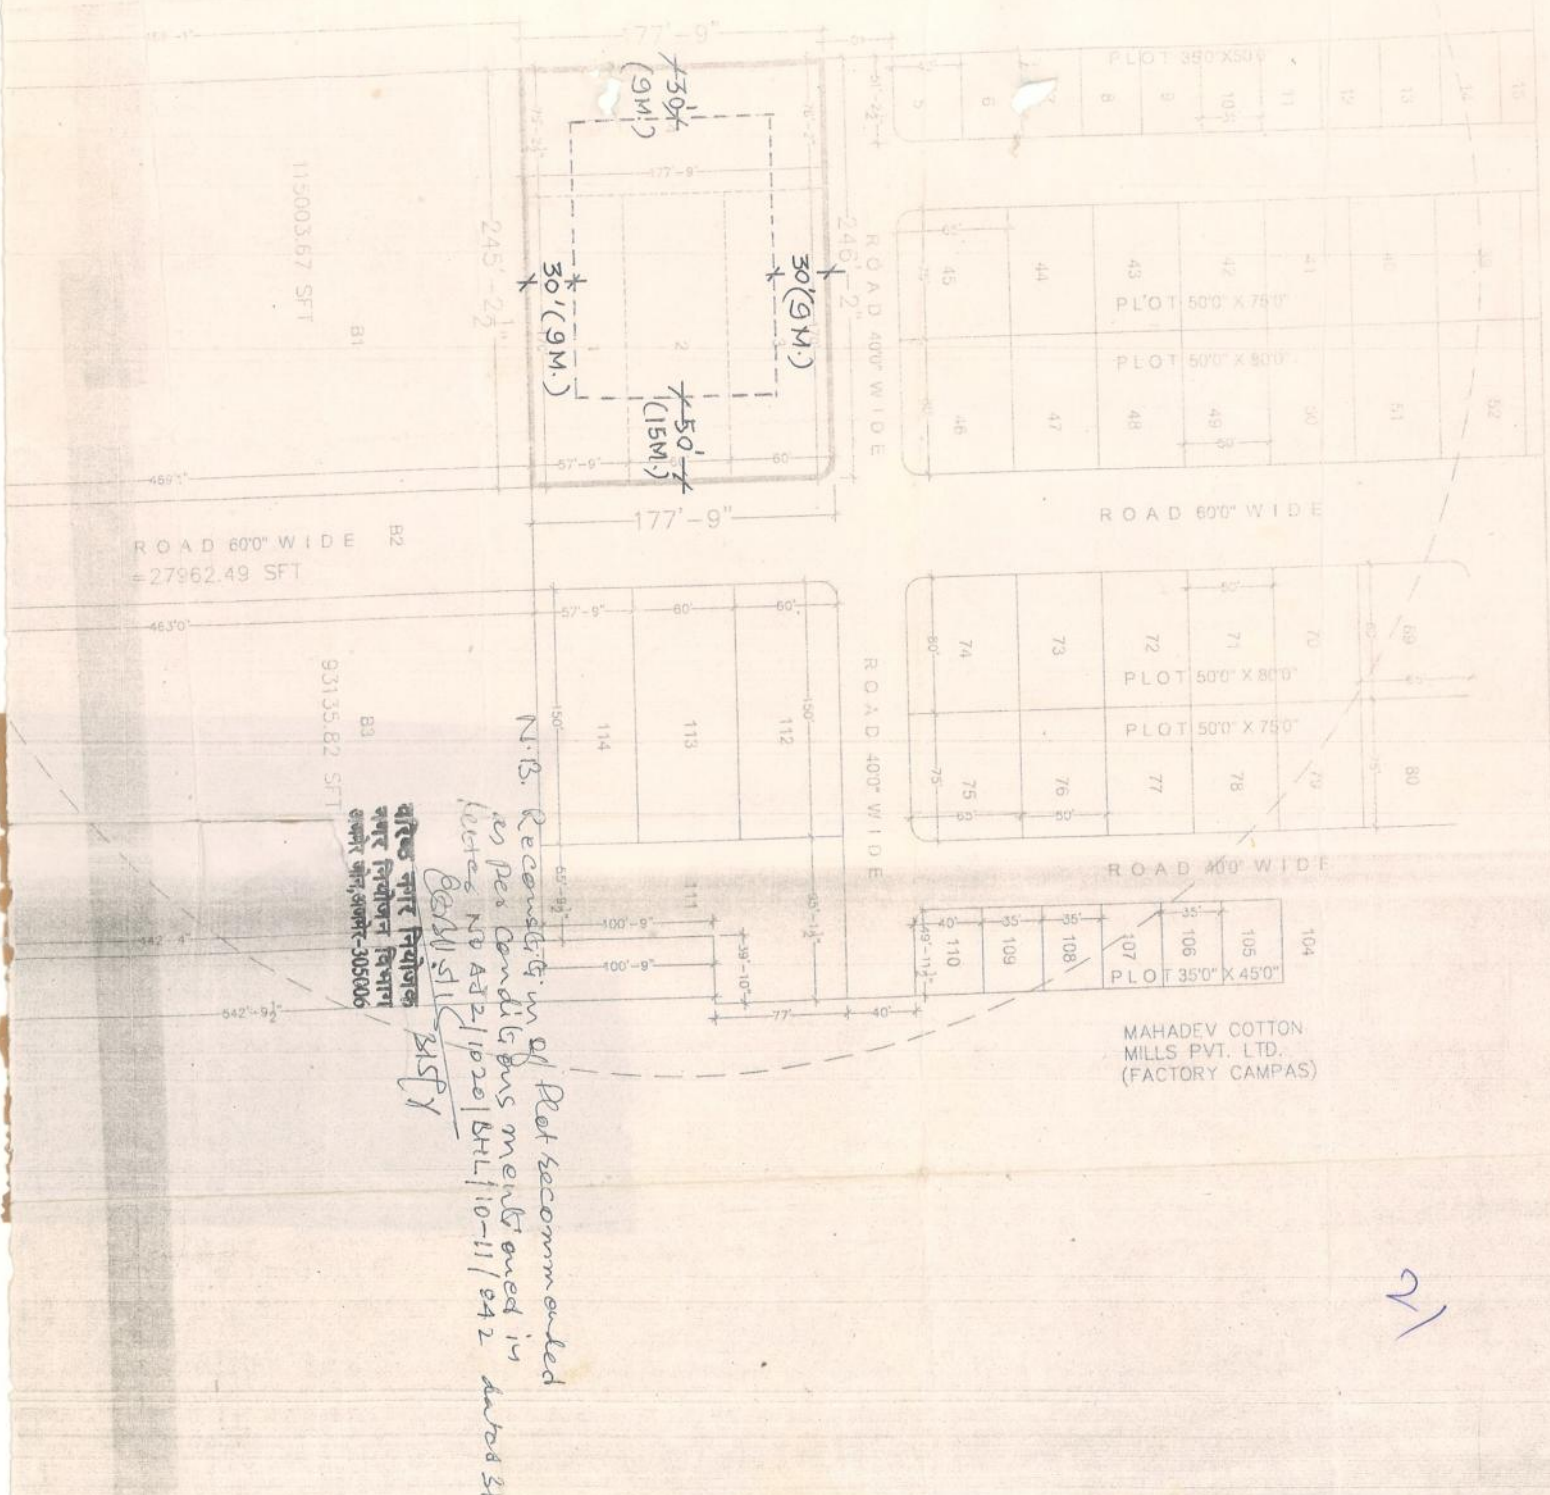

115003.67 SFT

ROAD 600' WIDE B2
= 27962.49 SFT

93135.82 SFT

बनारस नगर निगम
नगर निगम विभाग
दफ्तर अ.नं. 305/006

अनुमति
2457

N.B. Recommendation of Plot recommended as per conditions mentioned in letter No AD2/1020/BL/10-11/242 dated 31/12/2019

MAHADEV COTTON MILLS PVT. LTD. (FACTORY CAMPAS)

21