



राजस्थान-सरकार

कार्यालय नगर विकास न्यास, बाड़मेर

महावीर टाउन हॉल के पास, कलेक्ट्रेट रोड, बाड़मेर राज.344001

फोन नं० 02982-294241(अध्यक्ष), 220141(सचिव)

ई-मेल uitbarmer@gmail.com



क्रमांक : नविन्या / बाड़ / 2025 / 694

दिनांक: 07.08.2025

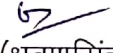
प्रेषित :-

रजिस्ट्रार ,
रेरा, राजस्थान जयपुर।

विषय :- अरावली एन्कलेव आवासीय योजना के संबंध में।

उपर्युक्त विषयान्तर्गत लेख है कि अरावली एन्कलेव आवासीय योजना का ले-आउट प्लान दिनांक 17.09.2020 को अनुमोदन किया गया था परन्तु उक्त योजना अपरिहार्य कारणों से योजना में किसी भी तरह का विकास कार्य, लॉटरी/निलामी द्वारा भूखण्ड आवंटन आदि कार्य नहीं करवाये जा सकें।

अतः अरावली एन्कलेव आवासीय योजना को आज दिनांक 07.08.2025 से सुचारु रूप से प्रारंभ होना माना जावे।

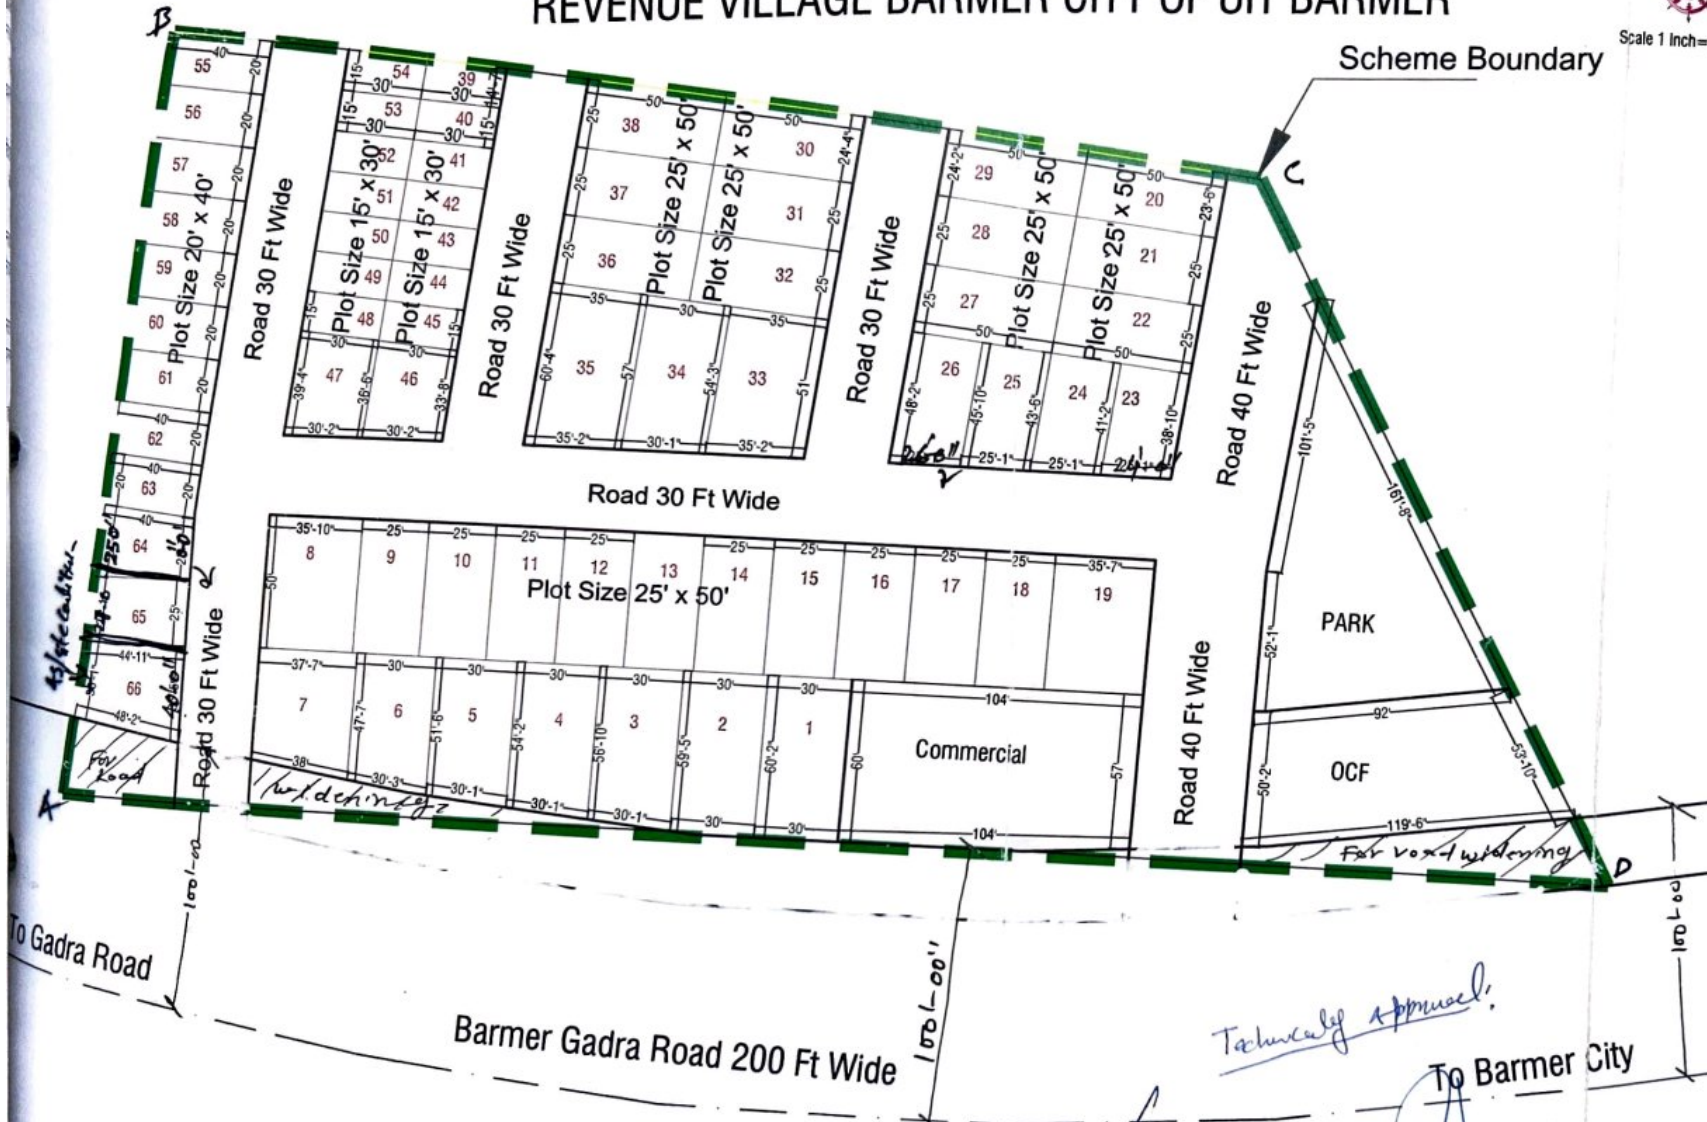

(श्रवणसिंह राजावत)
(आर.ए.एस.)

सचिव
नगर विकास न्यास बाड़मेर

SCHEME LAYOUT PLAN ON KHASRA NO 3903/1431 REVENUE VILLAGE BARMER CITY OF UIT BARMER



Scale 1 Inch = 50 Ft.



URBAN IMPROVEMENT TRUST BARMER RAJASTHAN			
Land Uses Analysis :-			
S No.	Particular	AREA IN Sq.MT	% OF AREA
01.	Plot Area	6735.02	55.24%
02.	Commercial Area	572.52	04.69%
03.	Facility Area	491.17	04.03%
04.	Park	665.12	05.46%
05.	Road	3727.98	30.58%
TOTAL		12191.81	100.00%
Plot Detail :-			
S No.	Plot Size	No Of Plots	
01.	15 x 30	13 nos	
02.	20 x 40	09 nos	
03.	25 x 50	19 nos	
04.	Other Size	25 nos	
Total		66 nos	
Plots 39 to 45 and 48 to 54 are reserved to GIS Category. Plots 55 to 64 are reserved for Lila Category.			
Project :- SCHEME LAYOUT PLAN OF KHASRA NO 3903/1431, UIT LAND BARMER Client :- UIT BARMER Scale :- 1 Inch = 50 Ft. DRG.No.SSS/2017-18/178-2 Approved Consultant By U.D.H. Local Self Govt. Order No.-P.10(228)UDH/3/10 Date-4 May 2011 Surveyed By :- ISO :- 9001:2008 Sidhu Survey Service (A Total Surveying Solution) Office : 205, 2nd FLOOR MODI ARCADE CHOPASNI ROAD JOODHPUR Residence : 17E/390, CHOPASNI HOUSING BOARD OFF - 0291 2634549 (M) 98290-7005 e-mail - gurs 198			

उप नगर नियोजक
जोधपुर क्षेत्र, जोधपुर

शहरी नगर नियोजक
जोधपुर क्षेत्र, जोधपुर