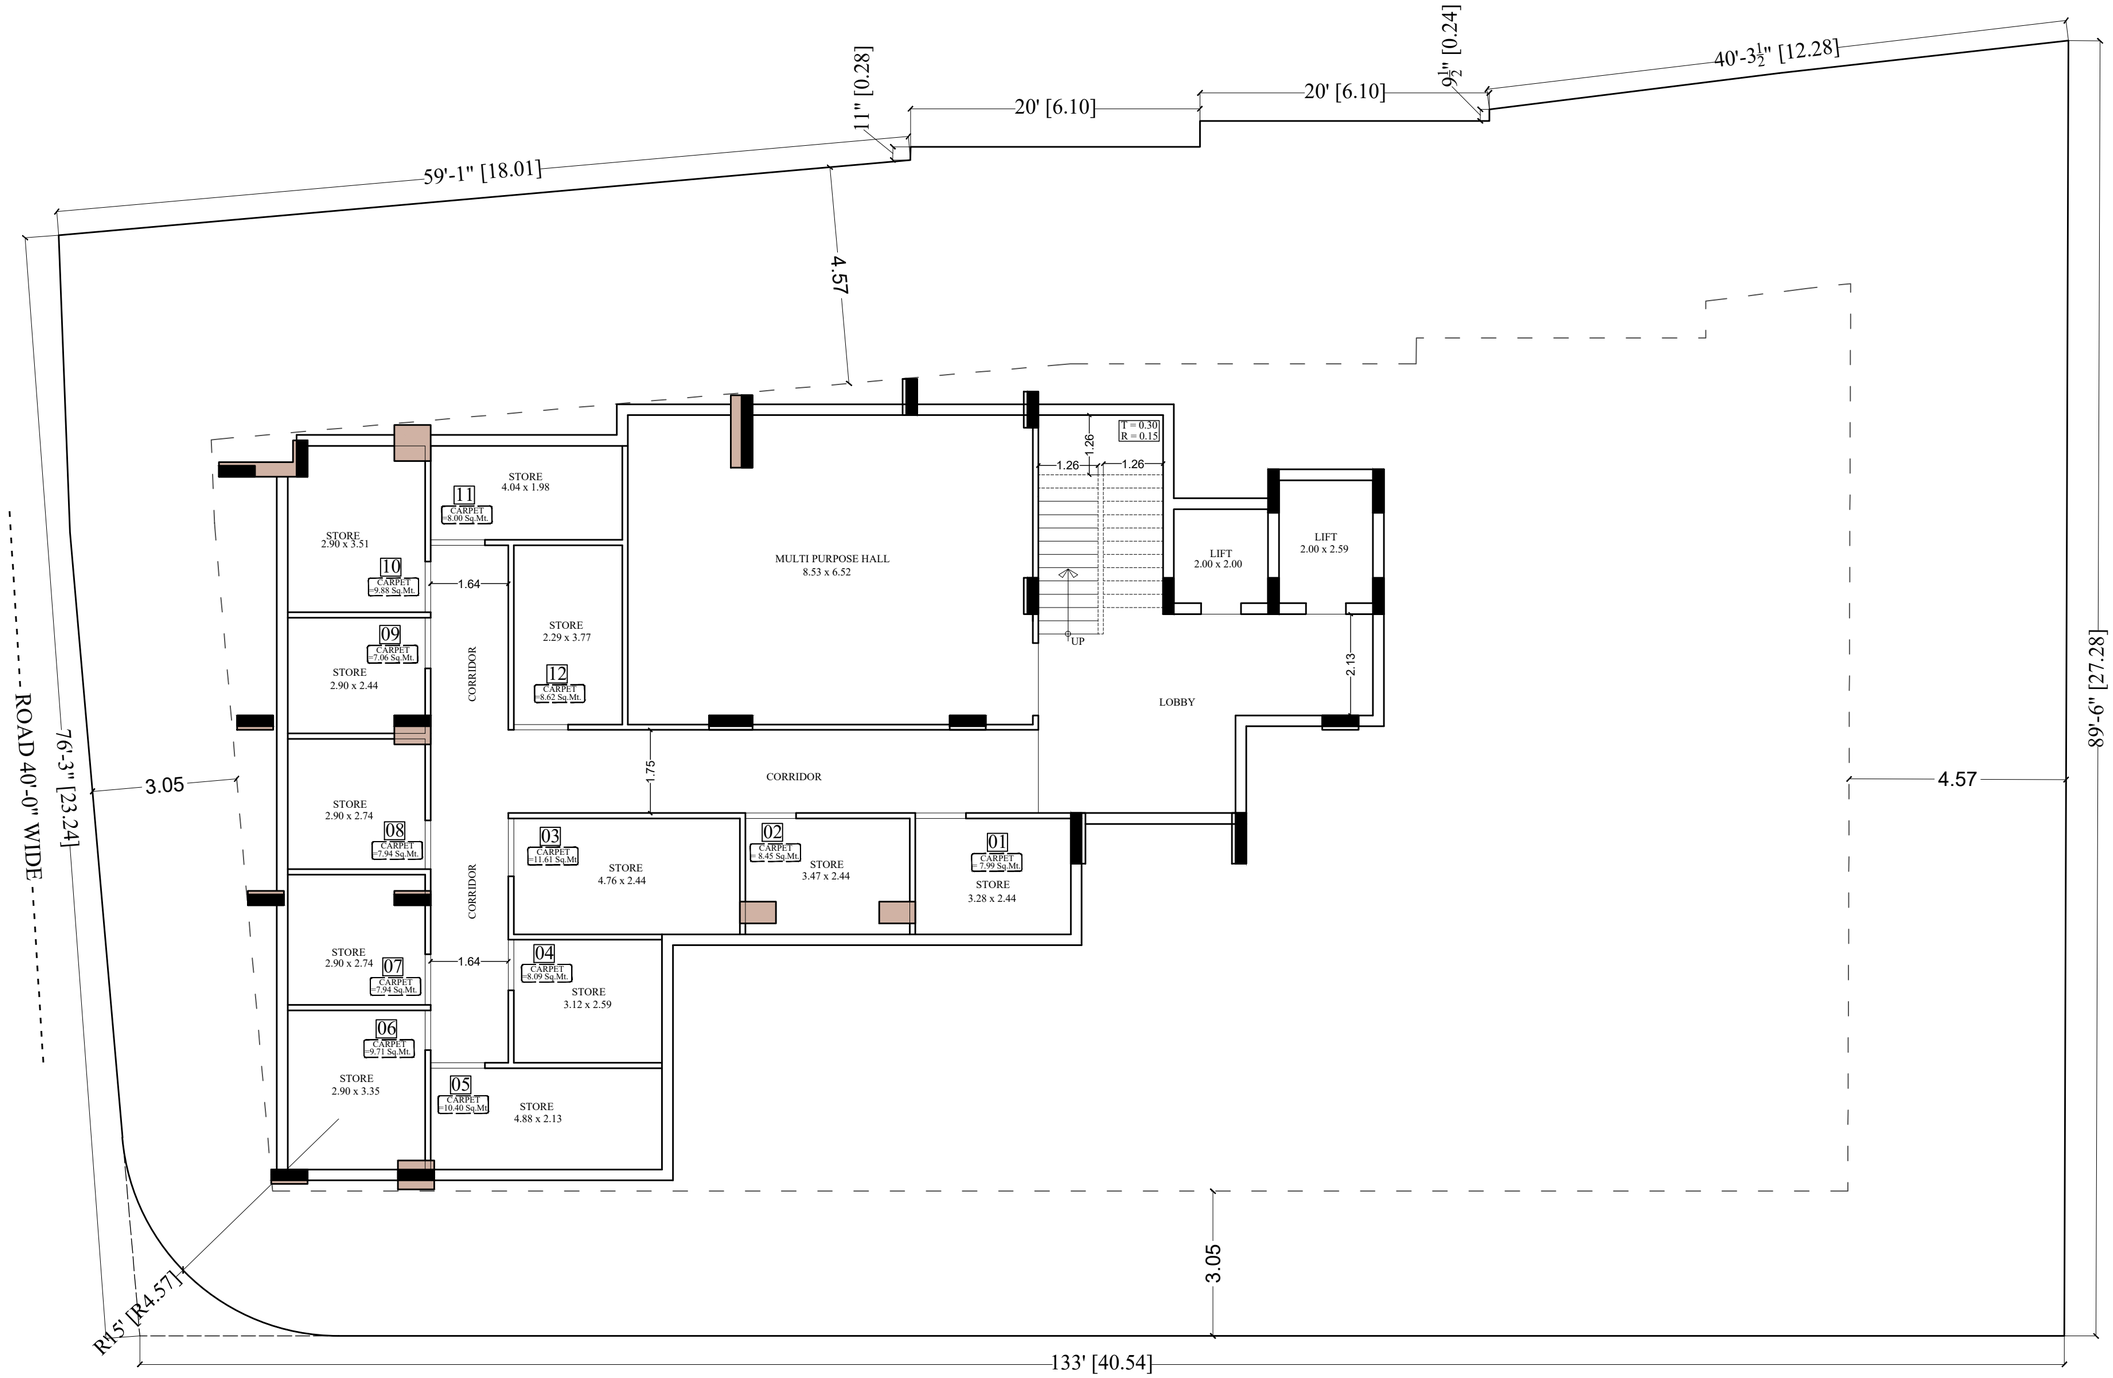

BASEMENT PLAN

E
N S
W

PROJECT :-

PROPOSED RESIDENTIAL BUILDING AT PLOT NO. A-1(E.P.), A-1(W.P.), A-2(N.P.), A-2(S.P.), A-3(N.P.), A-3(S.P.) ACHARYA VINOBHA BHAVE NAGAR, JAIPUR

ARCHITECT :-

SPACE GRID
C-49,VIDYA APARTMENT,PARAS MARG, BAPU NAGAR,NEAR JANTA STORE CIRCLE, JAIPUR-302015
PH-09314918766,0141-4005506 (O)
Email:-info.spacegrid@gmail.com

SHRI KRISHAN
Architect
CA/99/25451

TYPICAL FLOOR PLAN (1st to 5th)

6th Floor Plan

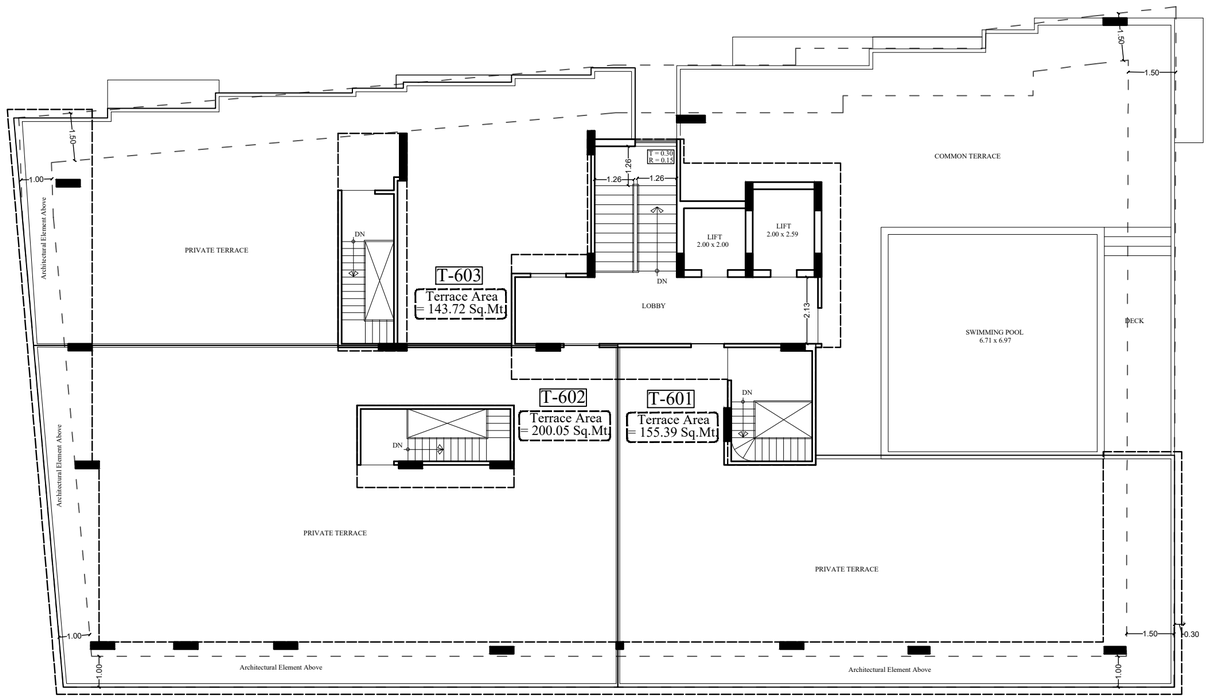

Terrace Plan

SHRI KRISHAN
Architect
CA/99/25451

PROJECT :-

PROPOSED RESIDENTIAL BUILDING AT PLOT NO. A-1(E.P.), A-1(W.P.), A-2(N.P.), A-2(S.P.), A-3(N.P.), A-3(S.P.) ACHARYA VINOBHA BHAVE NAGAR, JAIPUR

ARCHITECT :-

SPACE GRID
C-49,VIDYA APARTMENT,PARAS MARG,
BAPU NAGAR,NEAR JANTA STORE CIRCLE,
JAIPUR-302015
PH-09314918766,0141-4005506 (O)
Email:-info.spacegrid@gmail.com