


PROPOSED LAY-OUT PLAN OF "NIRMAL VIJAYA RESIDENCY" CHAK 30 GB, STONE NO 176/419, SQUARE NO. 08, KILLA NO 212(0.186), 3(0.253), 4(0.202), 7(0.202), 8(0.253), 9(1(0.186), 12(4(0.093), 13(1(0.126) & 14(1(0.101) TOTAL = 1.602 HECT. AT SRIVIJAYNAGAR DISTT. SRIGANGANAGAR (RAJ.)

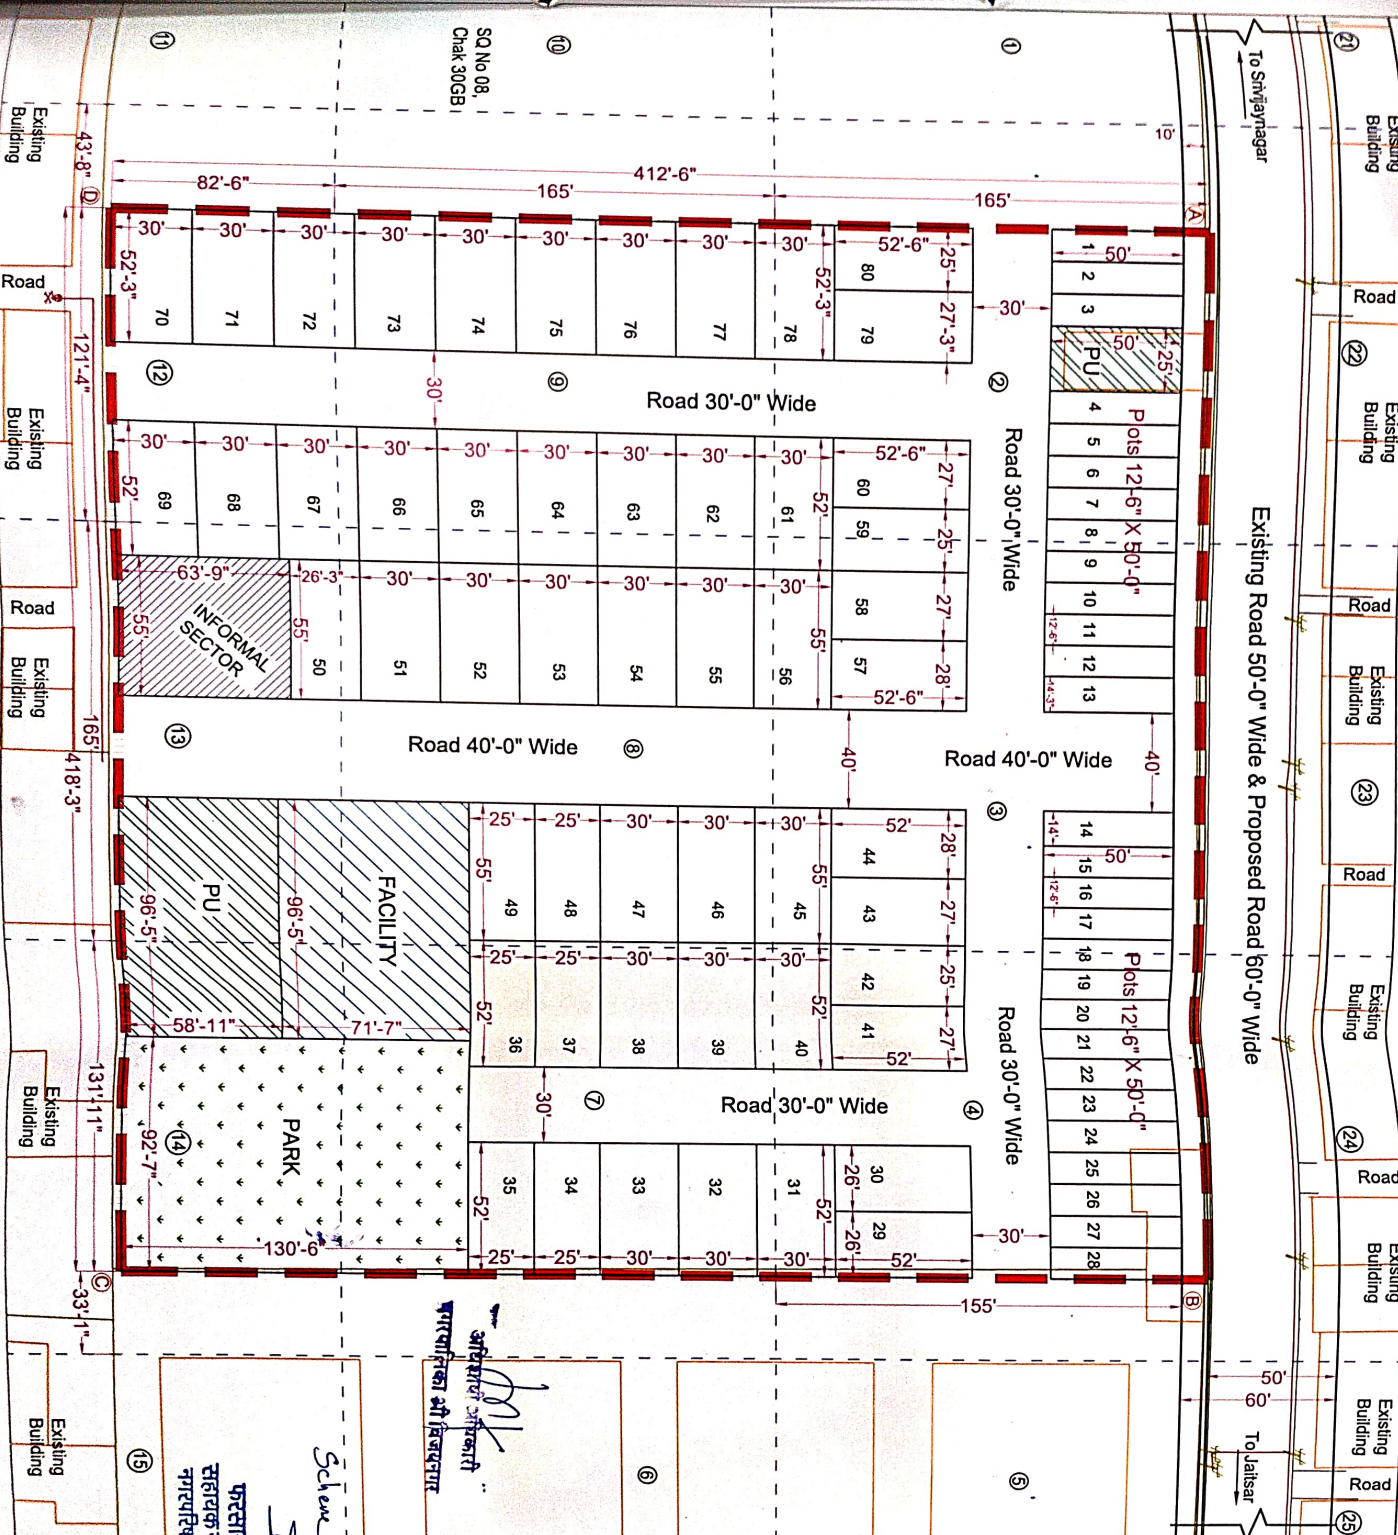

Legend:- SCALE :- 1" = 52'-0"

Particular	Symbols
Proposed Site:-	
Master Plan Road	
Existing Road :-	
Boundary Wall:-	
Building Line:-	
Killa Line:-	
Square Line :-	
Broomstick :-	
LT Line :-	
Electric Pole :-	
Transformer :-	

Area Analysis :-

Particulars	Area in Sq.Ft.	Area in % Age
Residential (01 To 80)	96042.38	8922.47
Area Under Master Plan Road	4182.50	388.56
Internal Roads	42882.50	3983.84
Public Utility (PU)	6930.55	643.86
Park	12082.13	1122.45
Facility	6901.82	641.19
Informal Sector	3506.25	325.74
TOTAL	172528.13	16028.11
(A To D)		100.00

NOTE :- KILLA LINE AS PER GIVEN BY OWNER

Plots Size:-

Particulars	Size
Plots 1 To 12 & 15 To 28	12'-6" X 50'-0"
Plot 13	14'-3" X 50'-0"
Plot 14	14'-0" X 50'-0"

नगरपालिका श्री विजयनगर

अधिकांश अधिकारी

Scale 1" = 52'-0"

फरसनाम विस्नोई
सहायक नगर निवाजक
नगरपालिका, श्रीगंगानगर

अध्यक्ष
नगरपालिका श्री विजयनगर



PREPARED BY:-
E. L. SARSWA
SIRIO CONSTRUCTIONS
PADAMPUR