Type Plan of Villa - 53 located in Royal Exotica

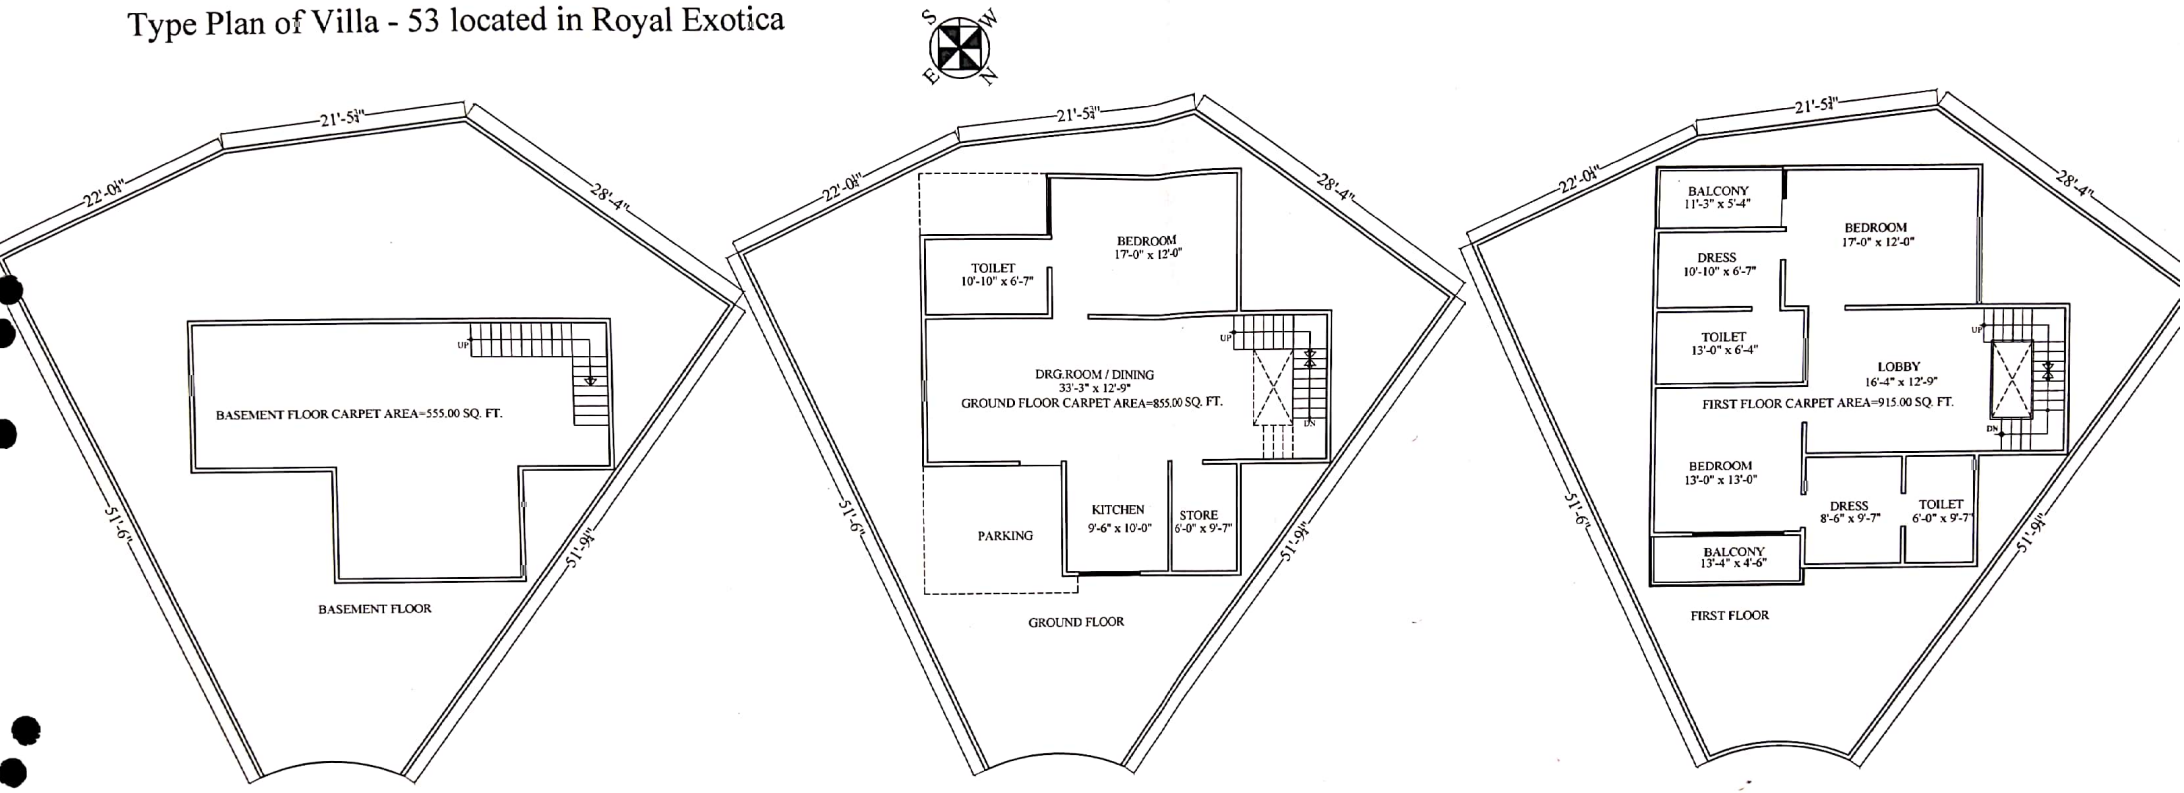

Total Carpet Area = 2325.00 Sq. Ft; Exclusive Balcony Area = 115.00 Sq. Ft.

Note - The promoter, at its sole discretion, may sell the individual units either as villas/rowhouses or as plots of land. Further, the plan indicated above is tentative in nature as the promoter may construct villas as per the standard plans or may customize them in terms of layout, design & specifications, as per the client requirements and in accordance with the building bylaws and construction permission. Basement may or may not be constructed in the rowhouse and if constructed, the sizes may vary in different rowhouses.

For RIDHI SIDHI PRIME ESTATE LLP

Designated Partner

SHRI KRISHAN
ARCHITECT
CA/99/2545

Scanned by CamScanner

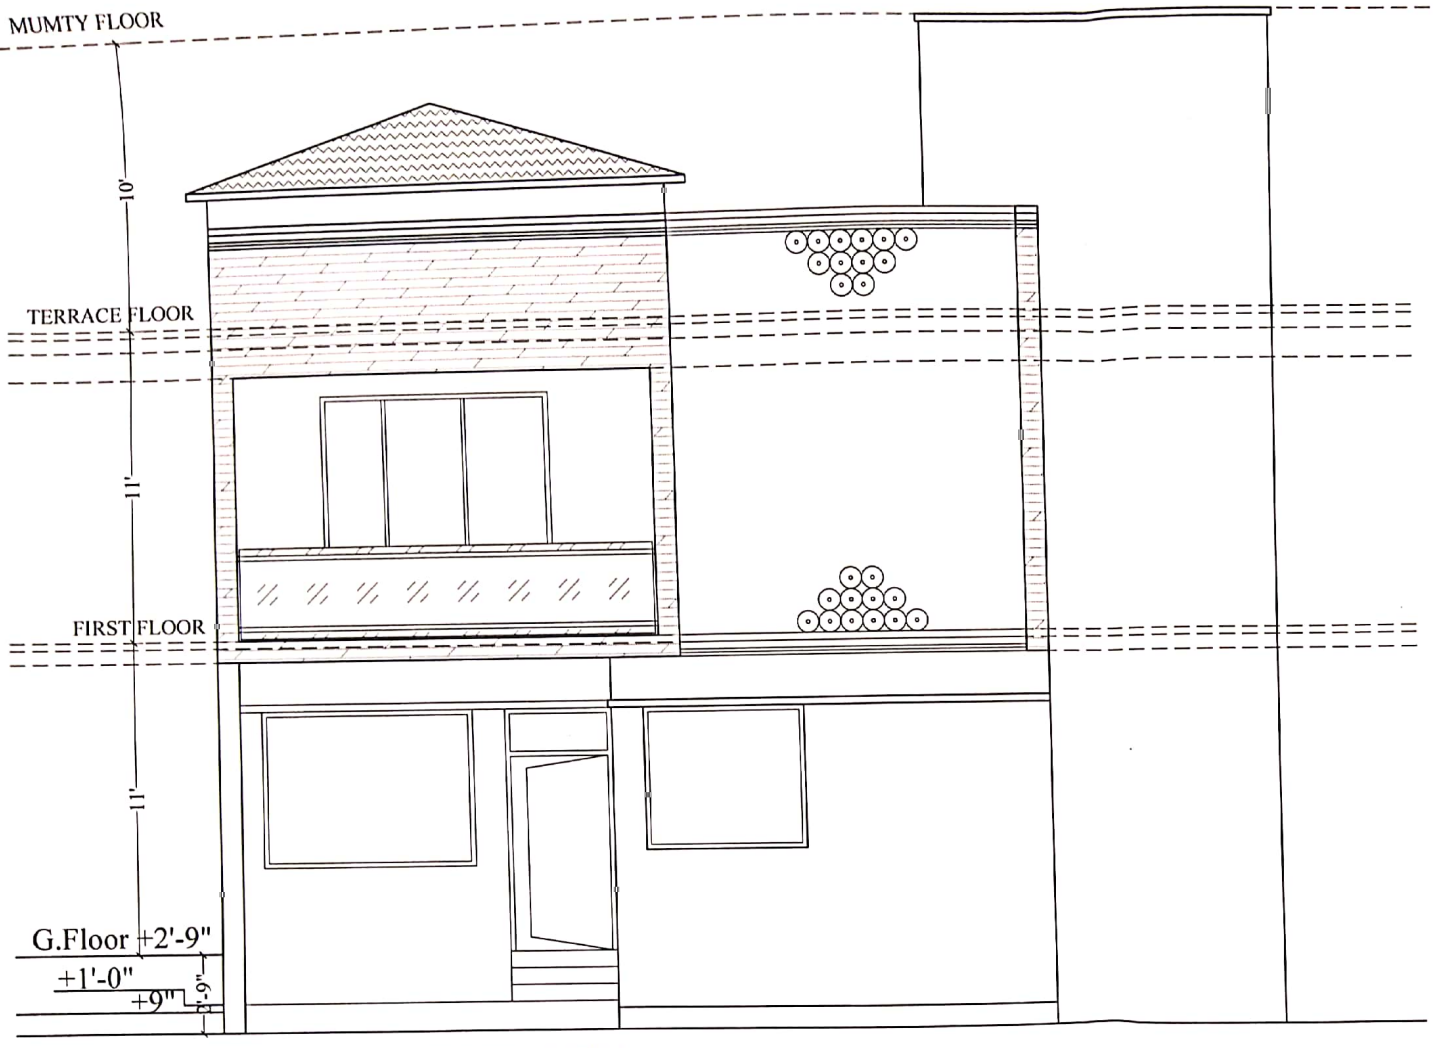

FRONT ELEVATION

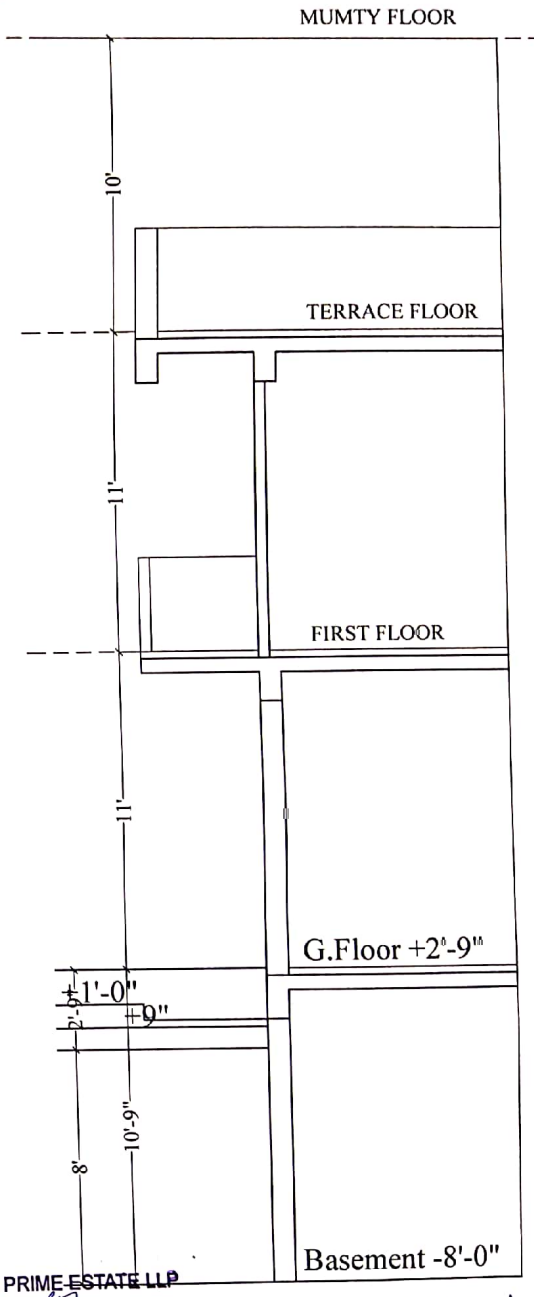

HEIGHT SECTION

For RIDHI SIDHI PRIME ESTATE LLP

Designated Partner

Note - The promoter, at its sole discretion, either construct the villas with standard elevation features as shown above or customize the same with regards to the features, elements and sizes as per the customization requirements of the clients in accordance with the building bylaws and construction permission.

SHRI KRISHAN
ARCHITECT
A/99/25451

Scanned by CamScanner