



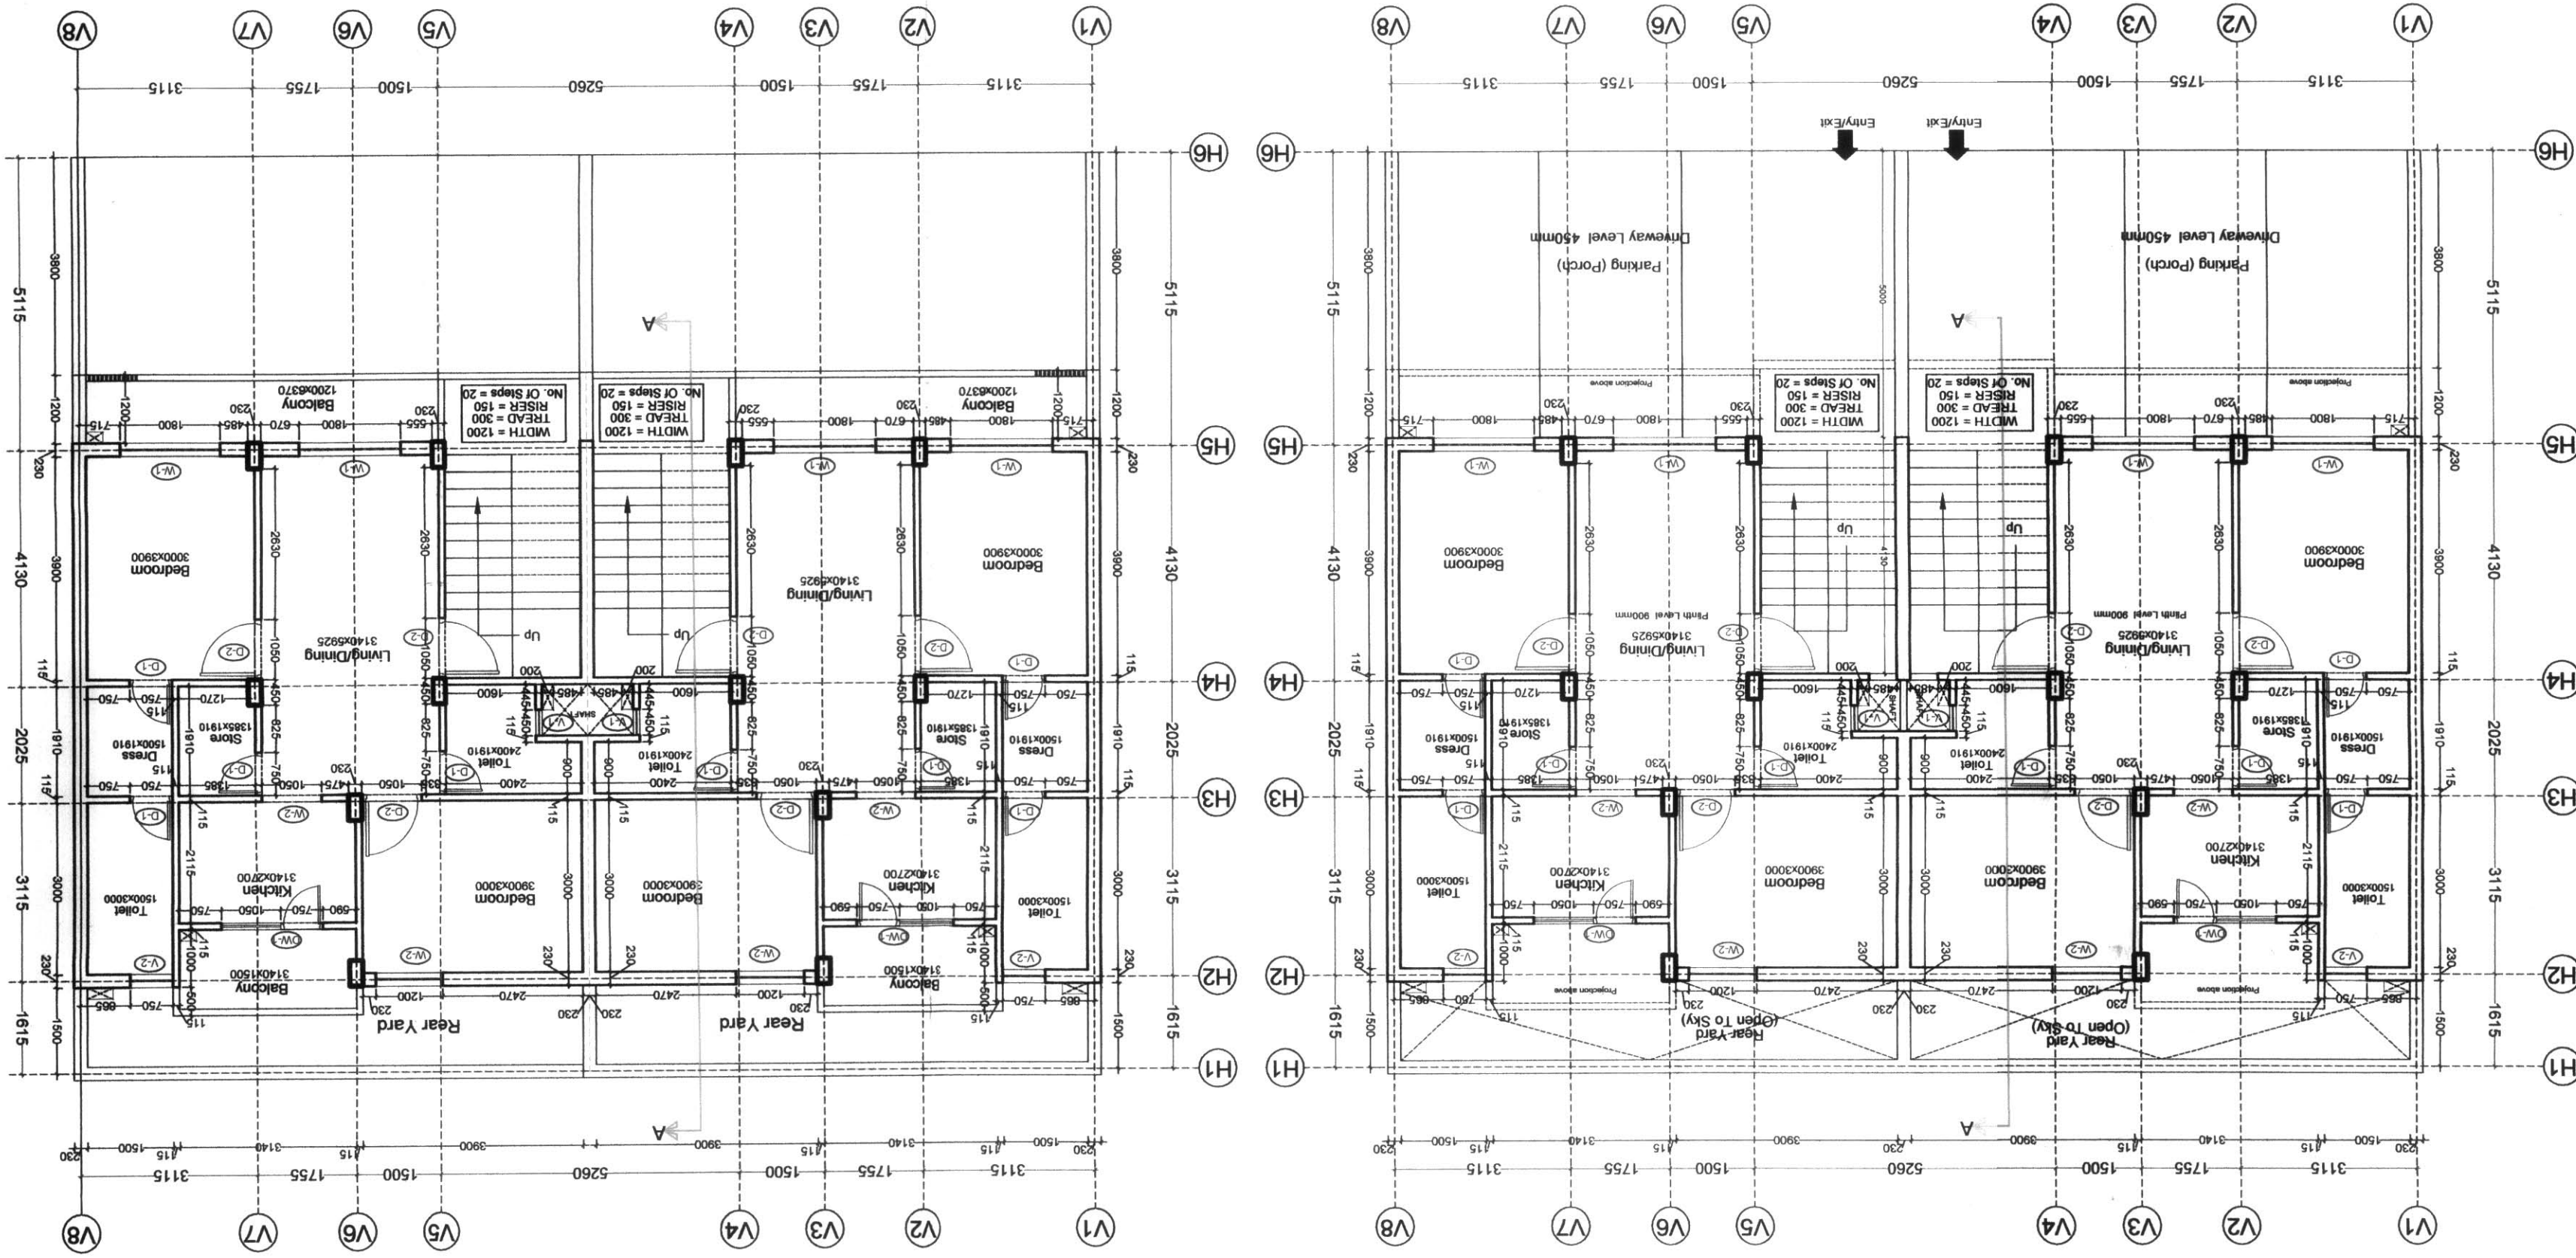


UNIT DESIGN 9.00X16.00 M

NOTES:-


1. PLOT AREA = 144.00 SQ. M.
2. PLINTH AREA = 102.39 SQ. M.
3. AVERAGE PLINTH LEVEL 0.60 TO 0.75 M.
4. ALL DIMENSIONS ARE IN MILLIMETERS

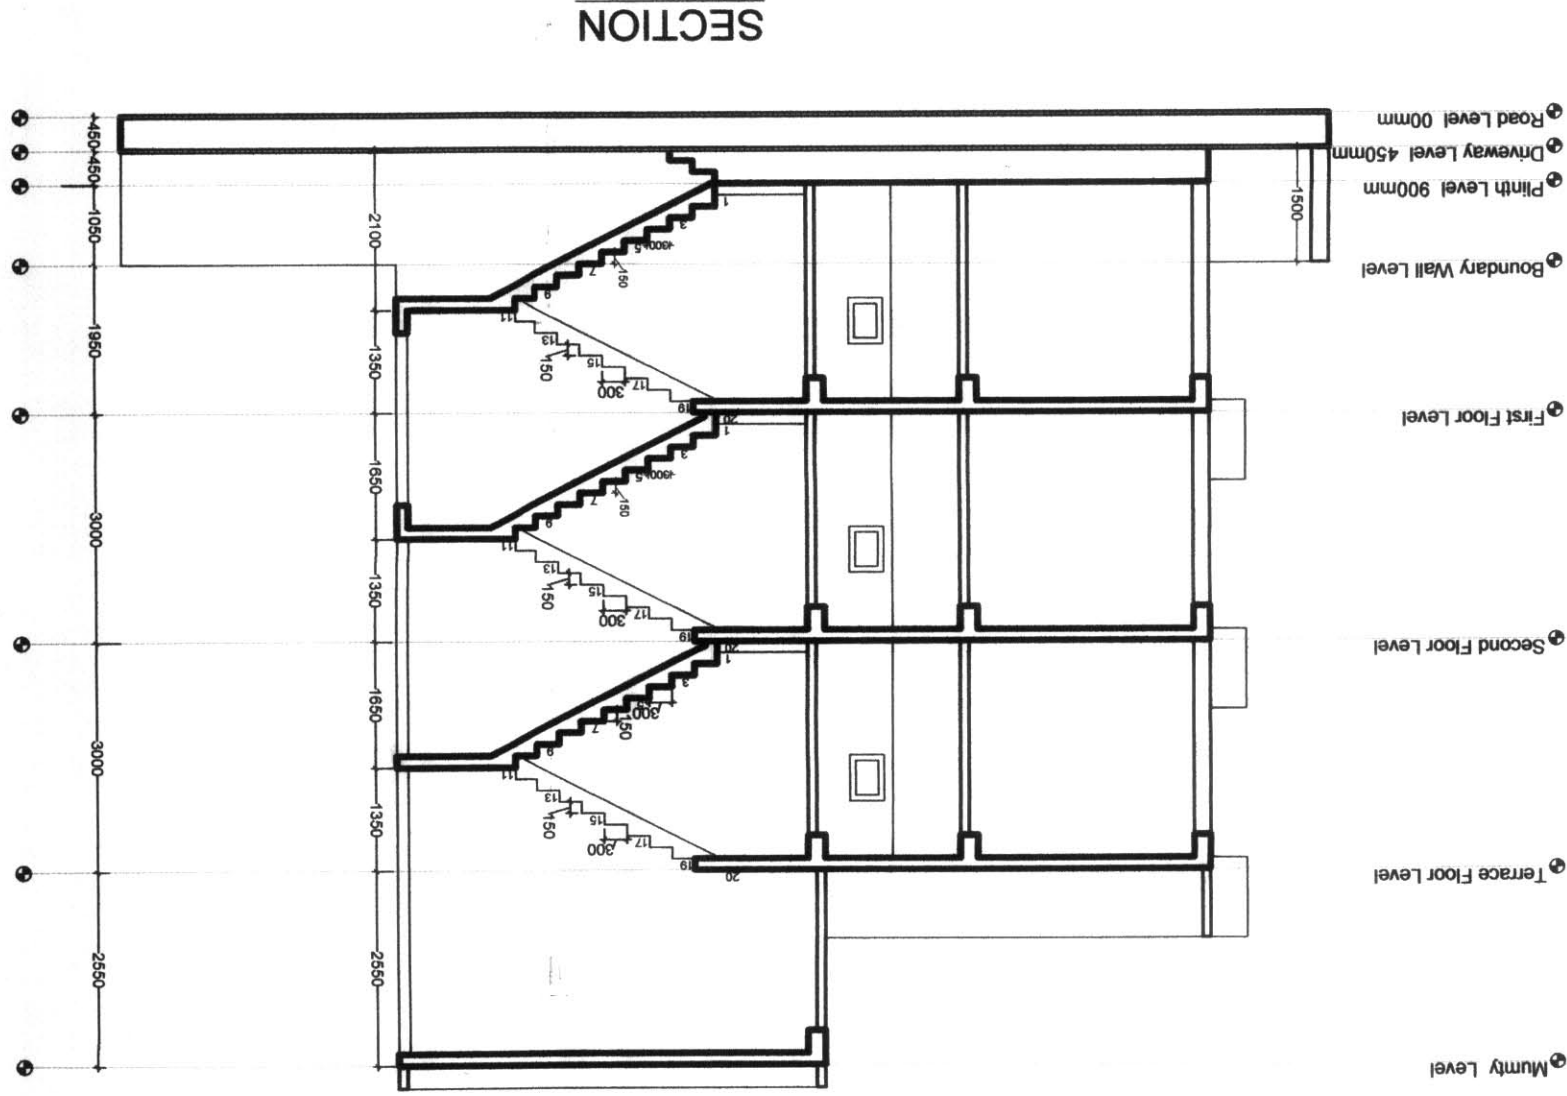

SECTION

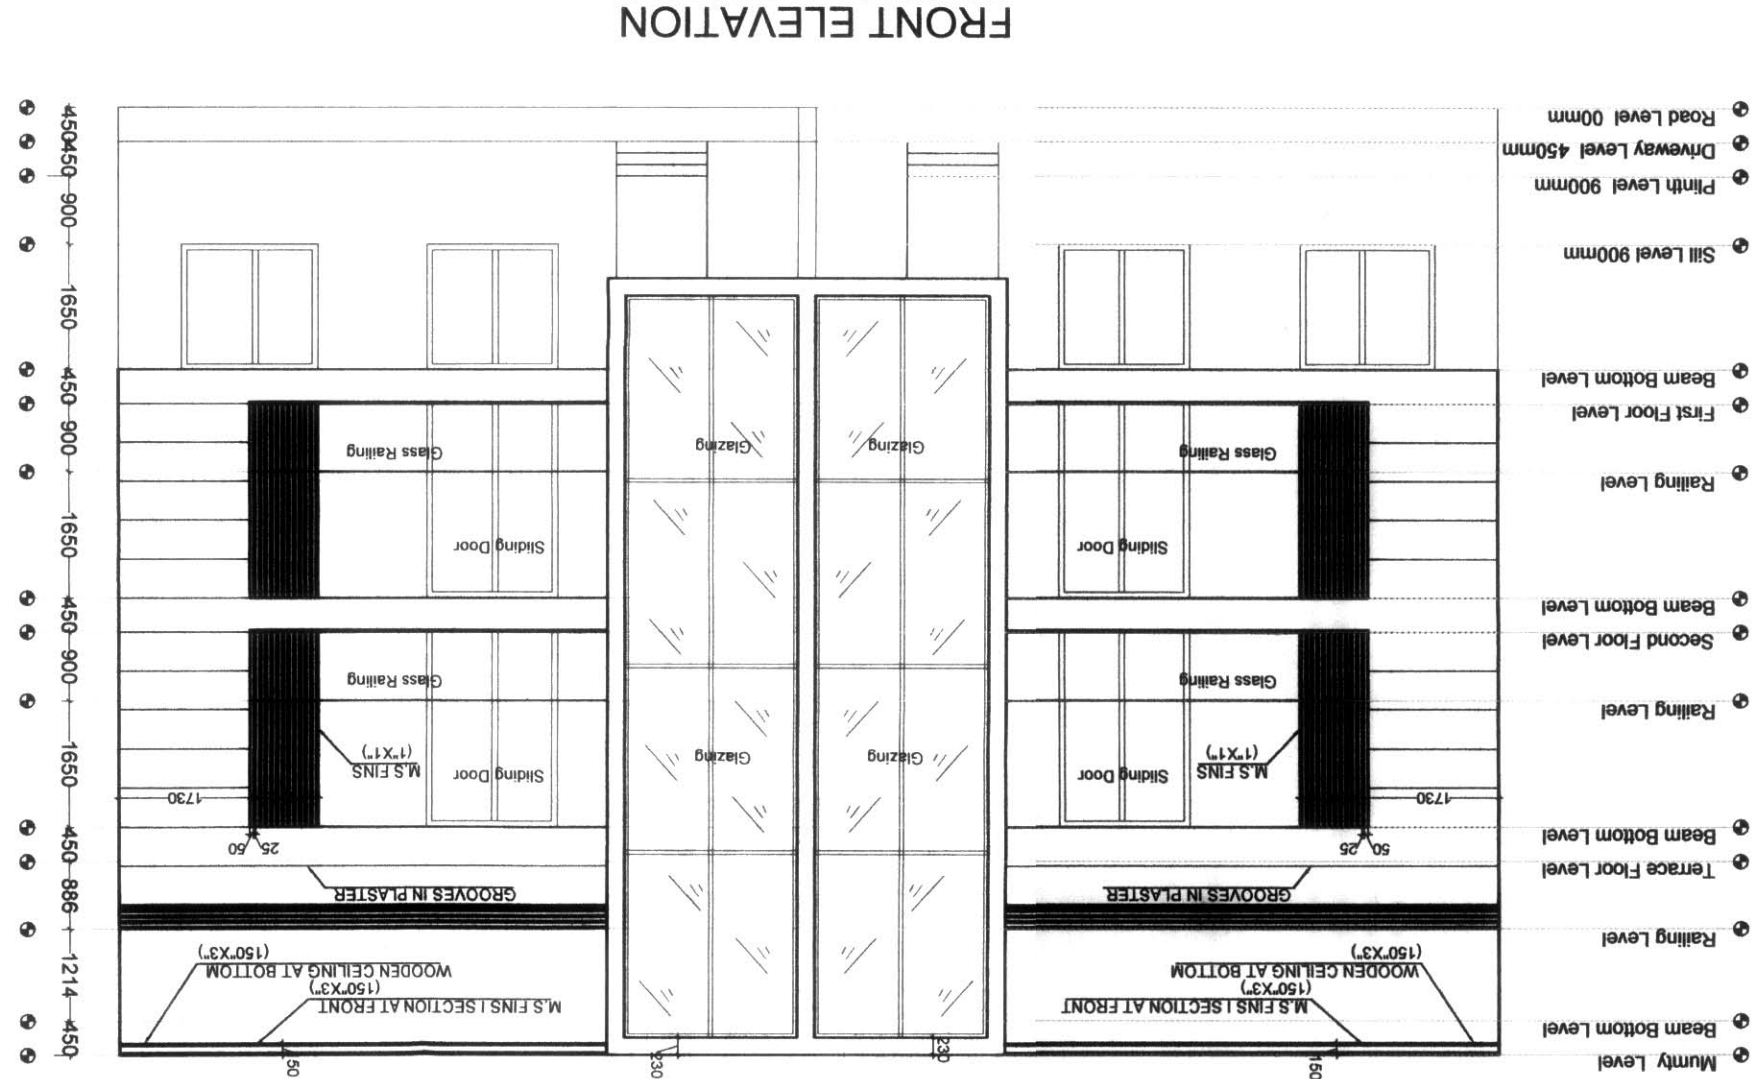

FRONT ELEVATION

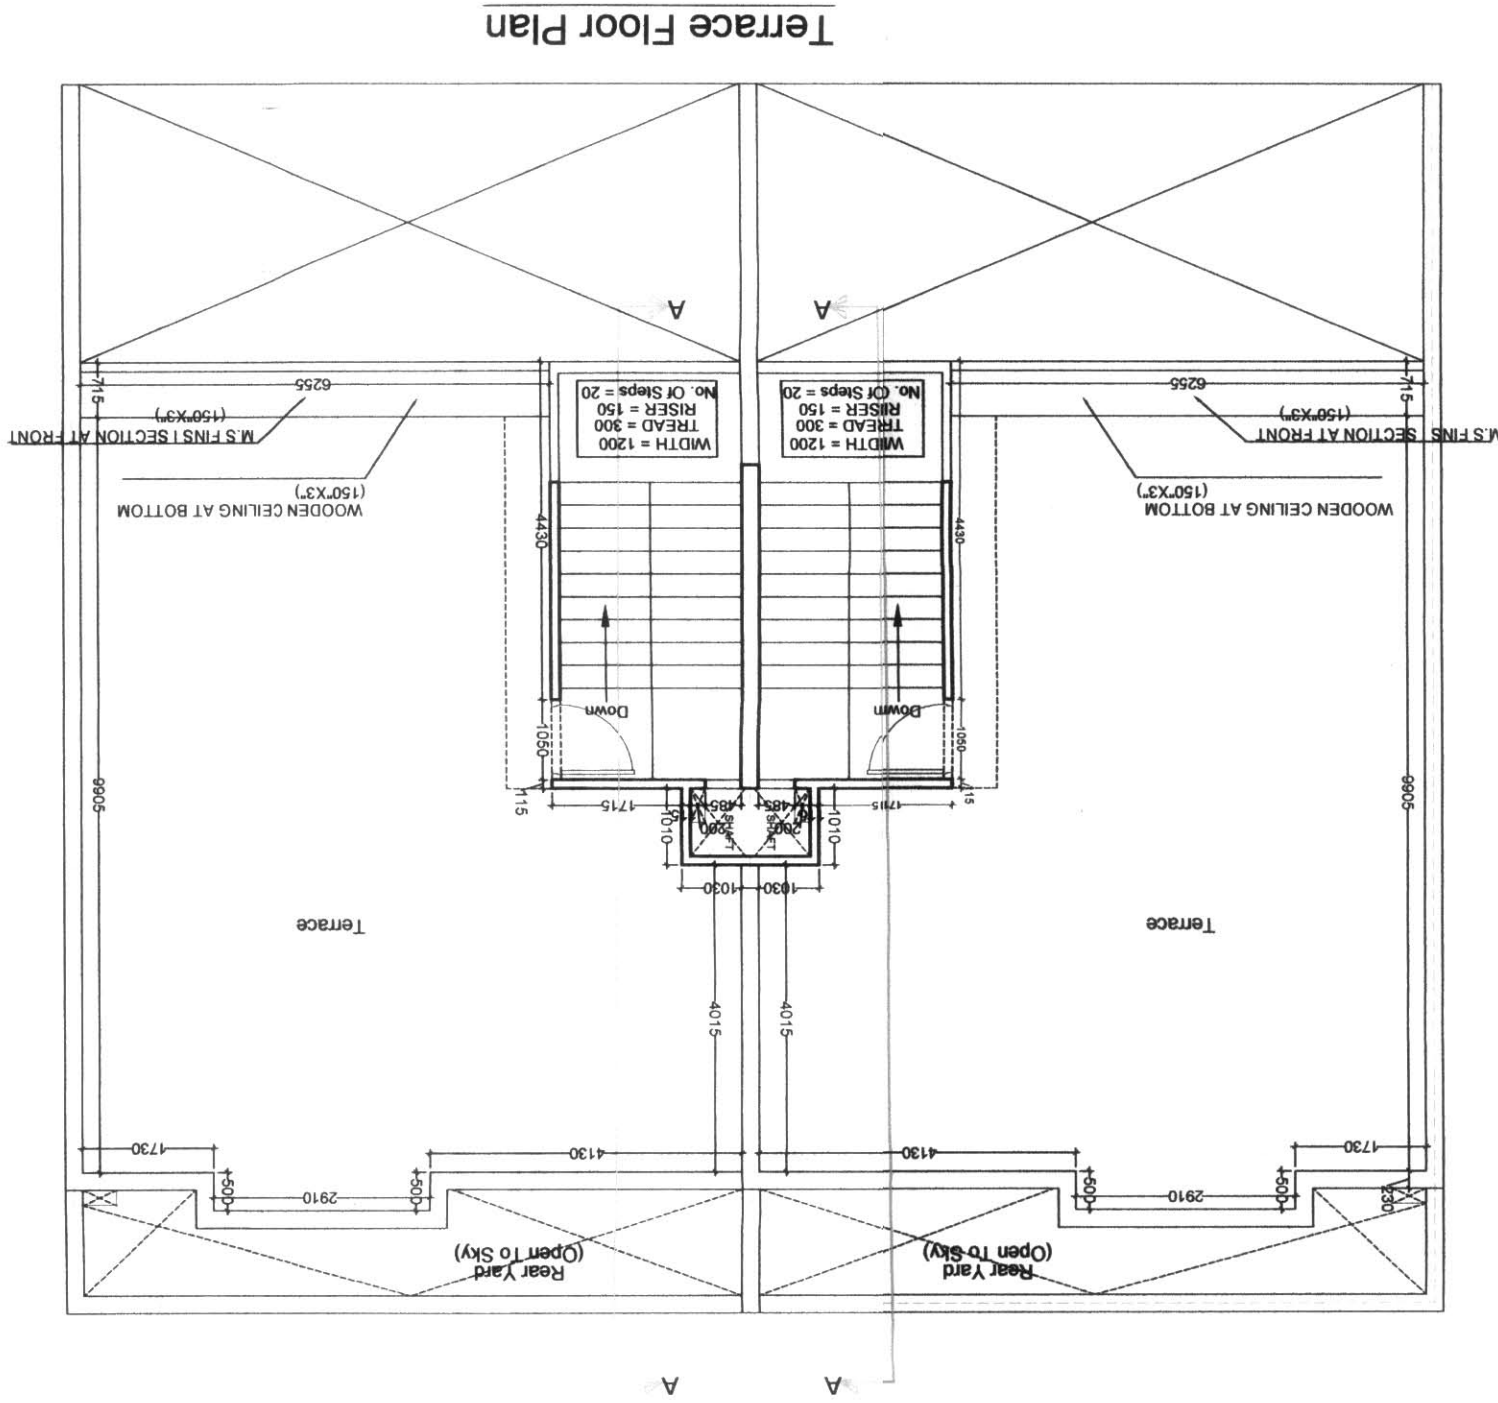

Terrace Floor Plan


SCHEDULE OF OPENINGS:-

DRAWING APPROVED IN PC NO. - 170, DATED :- 12-01-2023
AGENDA ITEM NO. :- 11

UNIT DESIGN OF PLOT SIZE 9.00X16.00 M

DRG:- RHB/HO/2022/
SCALE:- 1:100

DATE:-

FILE NO:-

DEALT BY:-


CHECKED BY:- ISHWAR LAL KUMAWAT

(SANJAY RAJOURYA)
ASSISTANT TOWN PLANNER

(MOHD. RASHEED)
DEPUTY TOWN PLANNER

ADDITIONAL CHIEF TOWN PLANNER
(ANIL MATTHUR)

RAJASTHAN HOUSING BOARD