



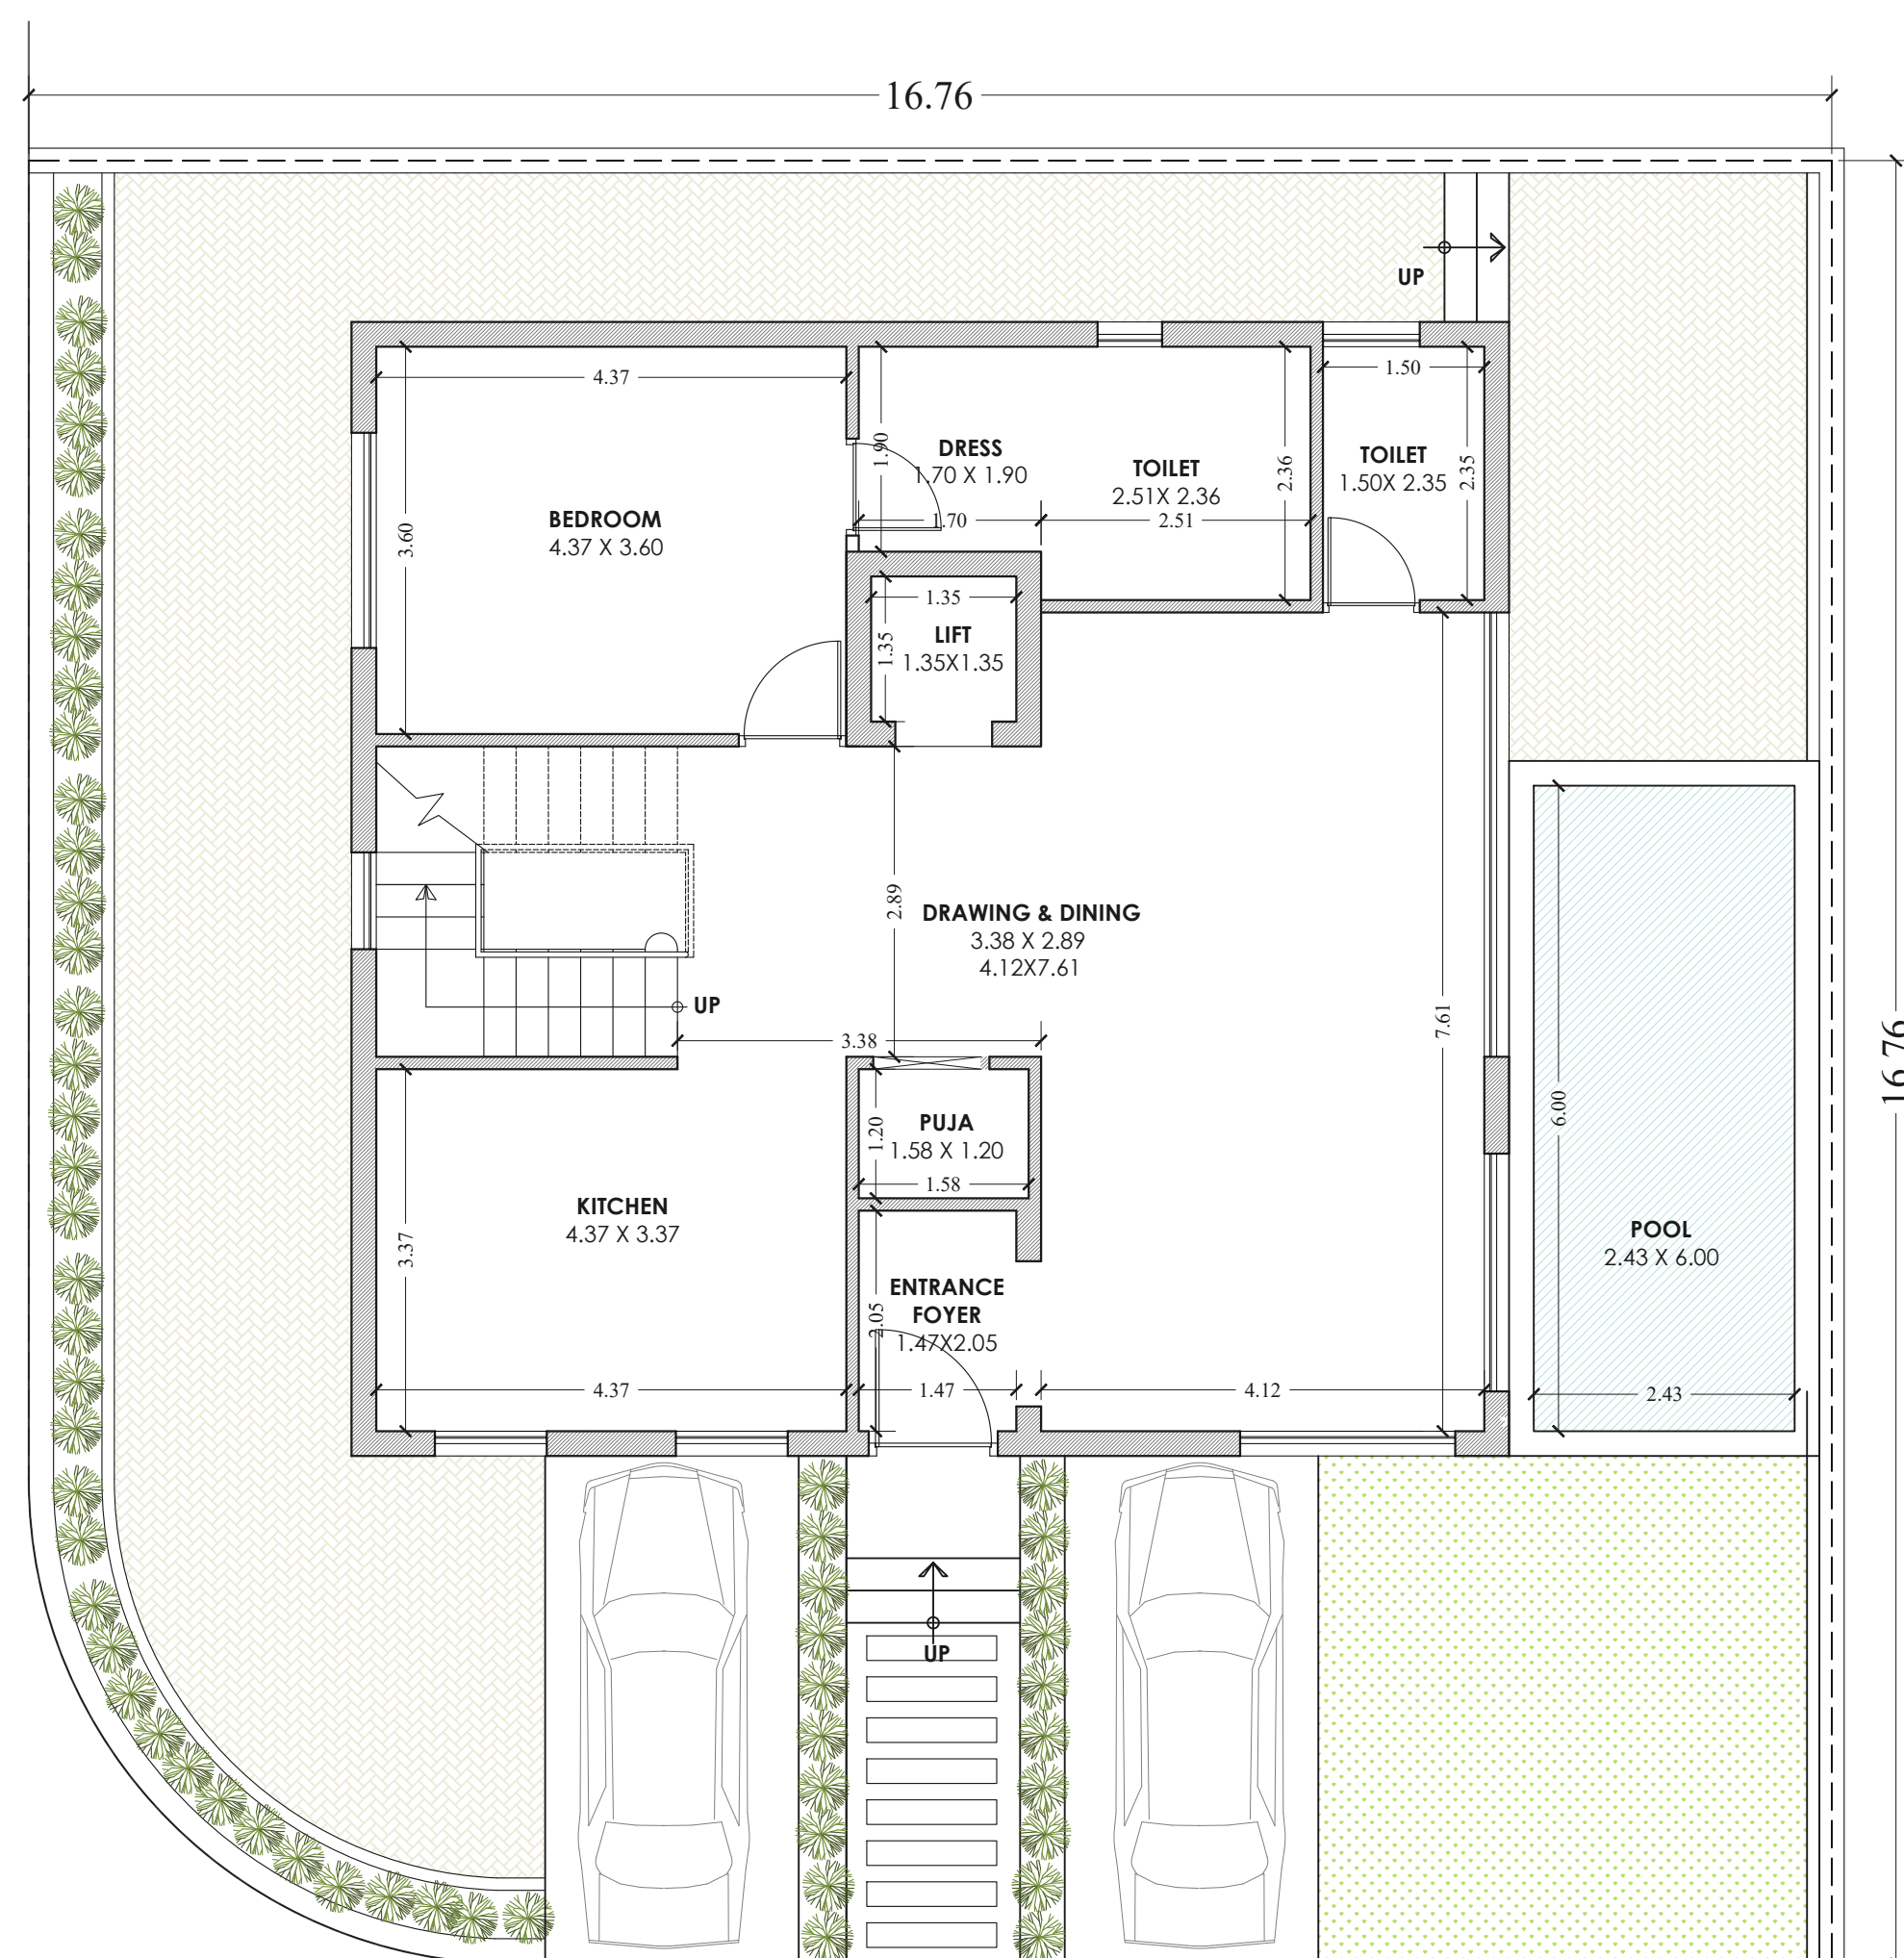

PLOT NO. -A1 &A2

GROUND FLOOR

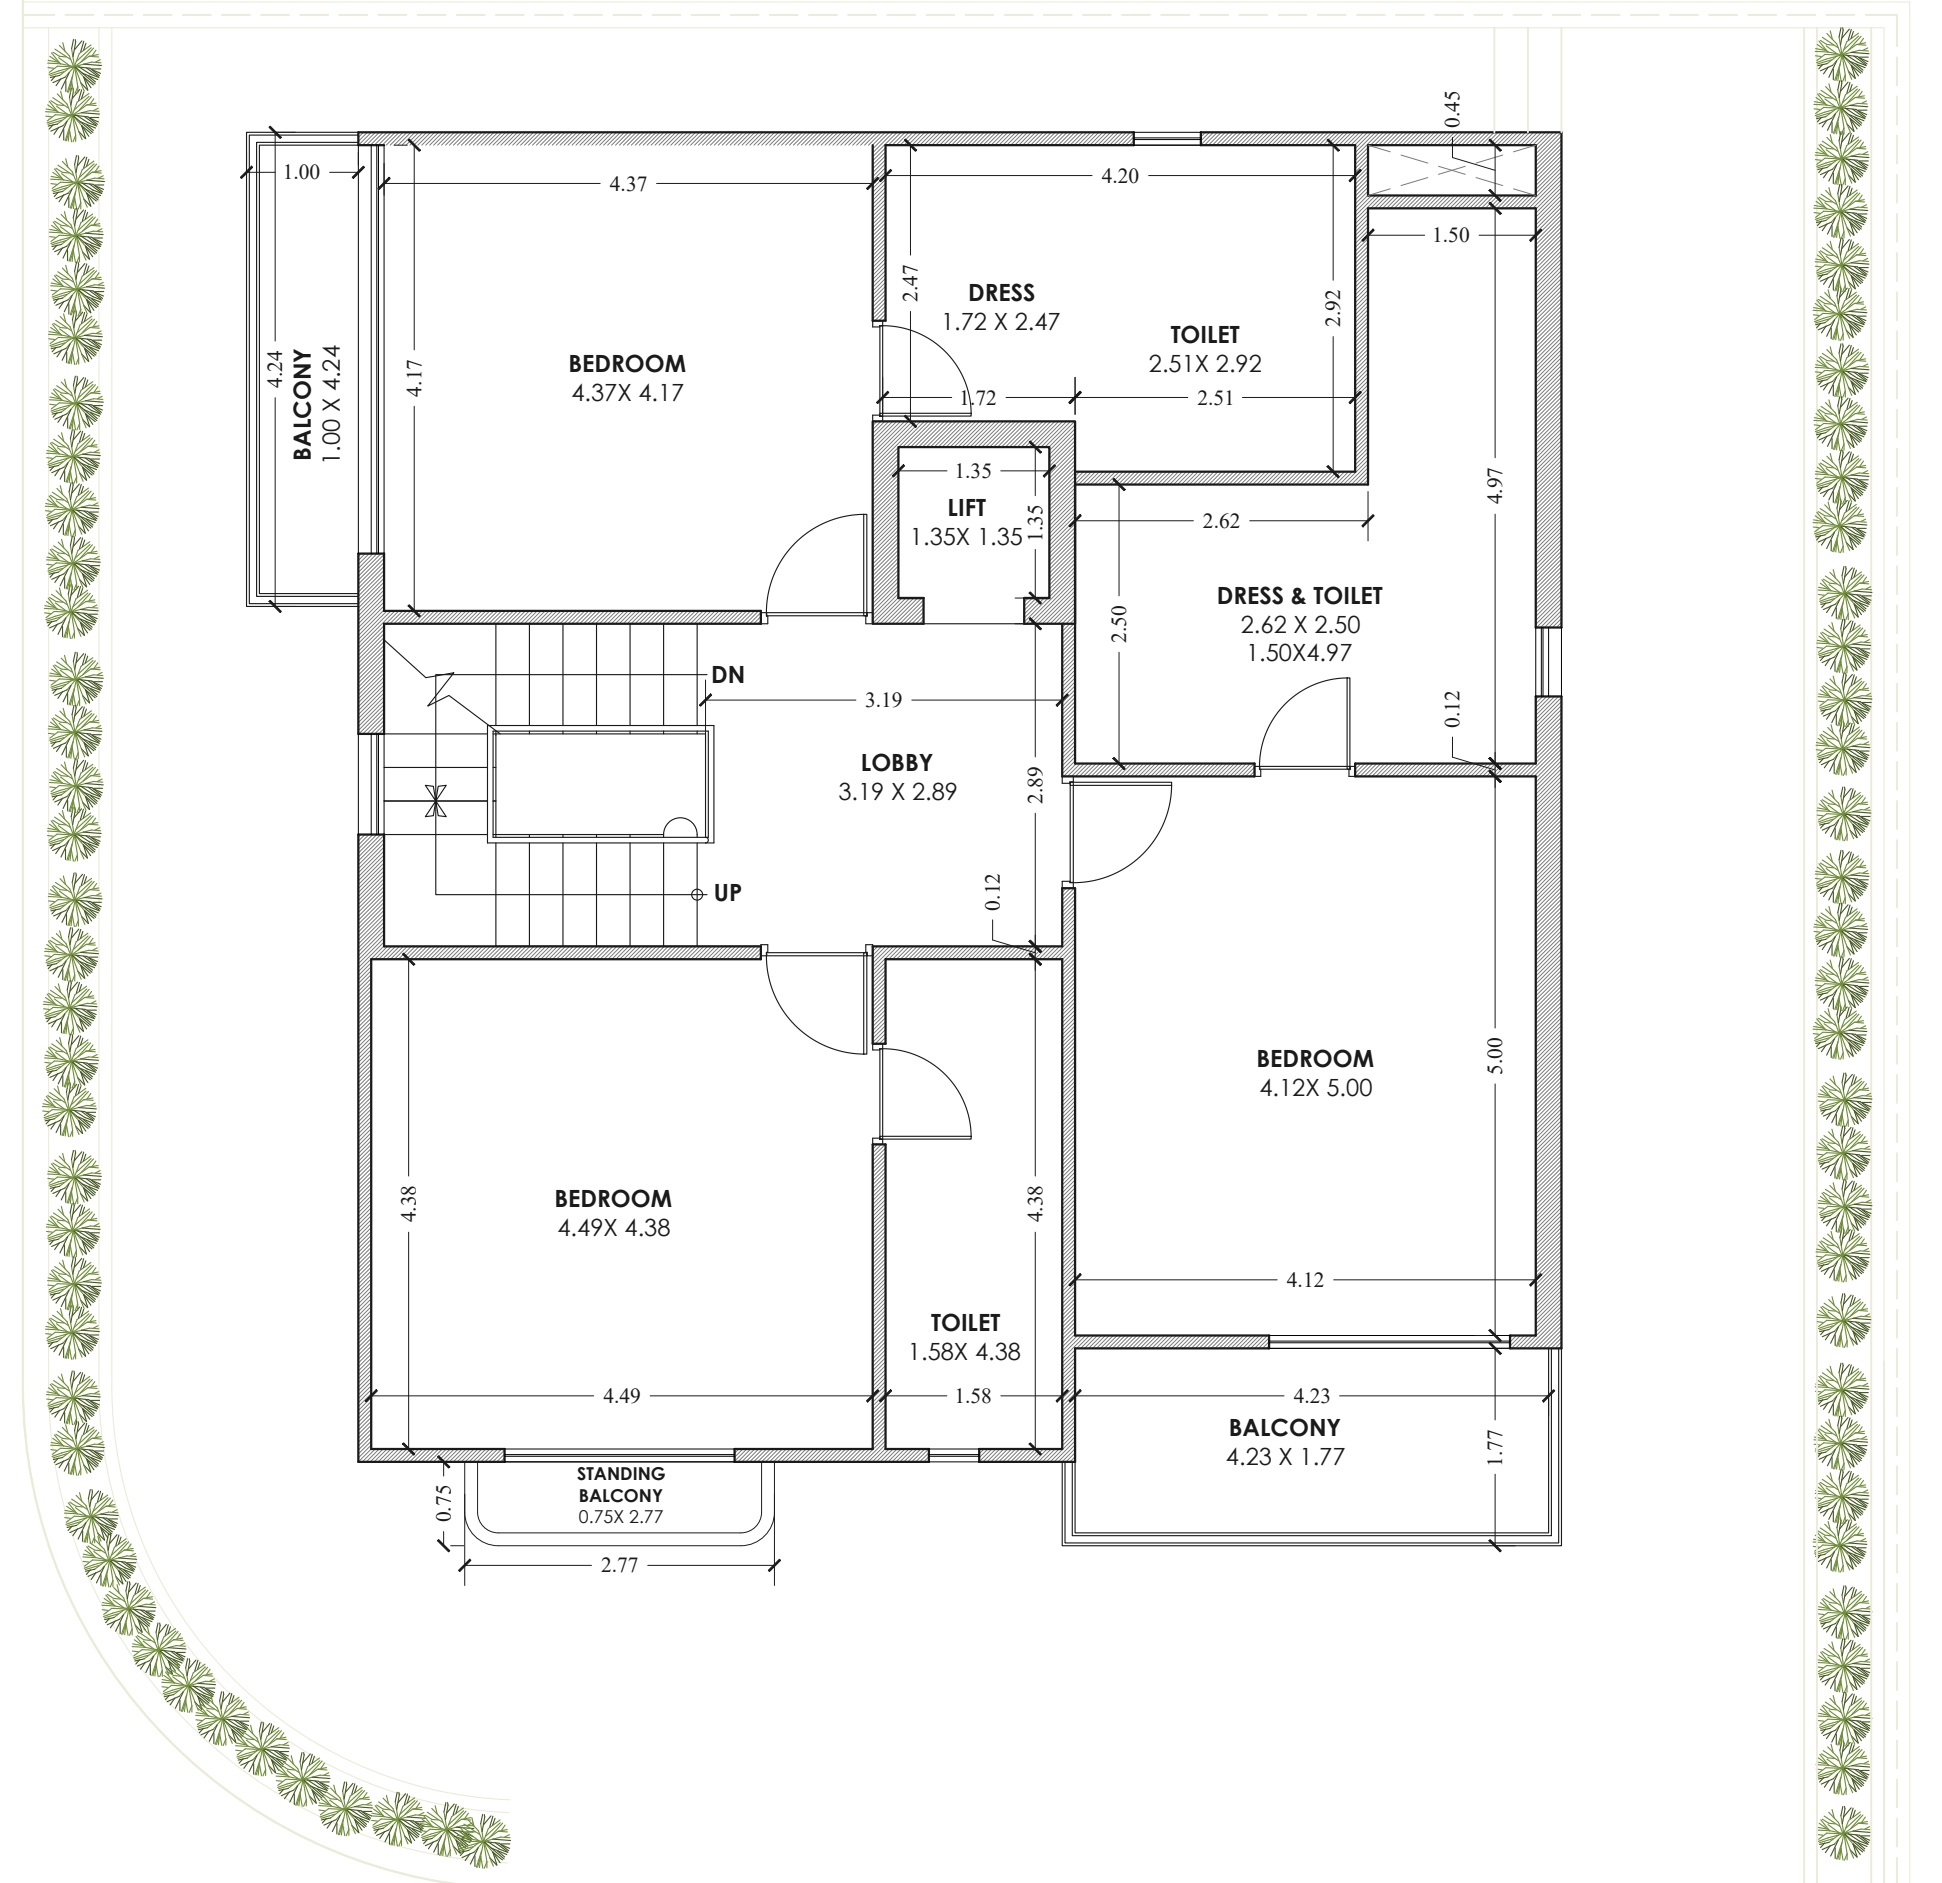

FIRST FLOOR



SECOND FLOOR

**BUILT UP AREA = 349.74 SQ.MT.
CARPET AREA = 283.63 SQ.MT.
BALCONY = 18.28 SQ.MT.**


***This plan is only tentative in nature as the promoter may either sell the villas as per the standard specification and plans or customize them as per the requirements of clients in term of layout, design and specification, as the discretion of the promoter.**

gyal
GYANENDRA SINGH SHEKHAWAT
Architect
CA/97/22030

VILLA LAYOUT
TIMES ESTATE JAIPUR

PLOT NO. A1&A2, A25&26 , A49&50

DATE :
30.04.25

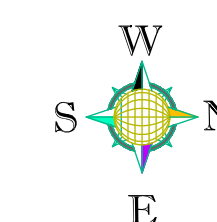

SCALE - 1:100
IDEAS ARCHITECTS

EAST FACING