


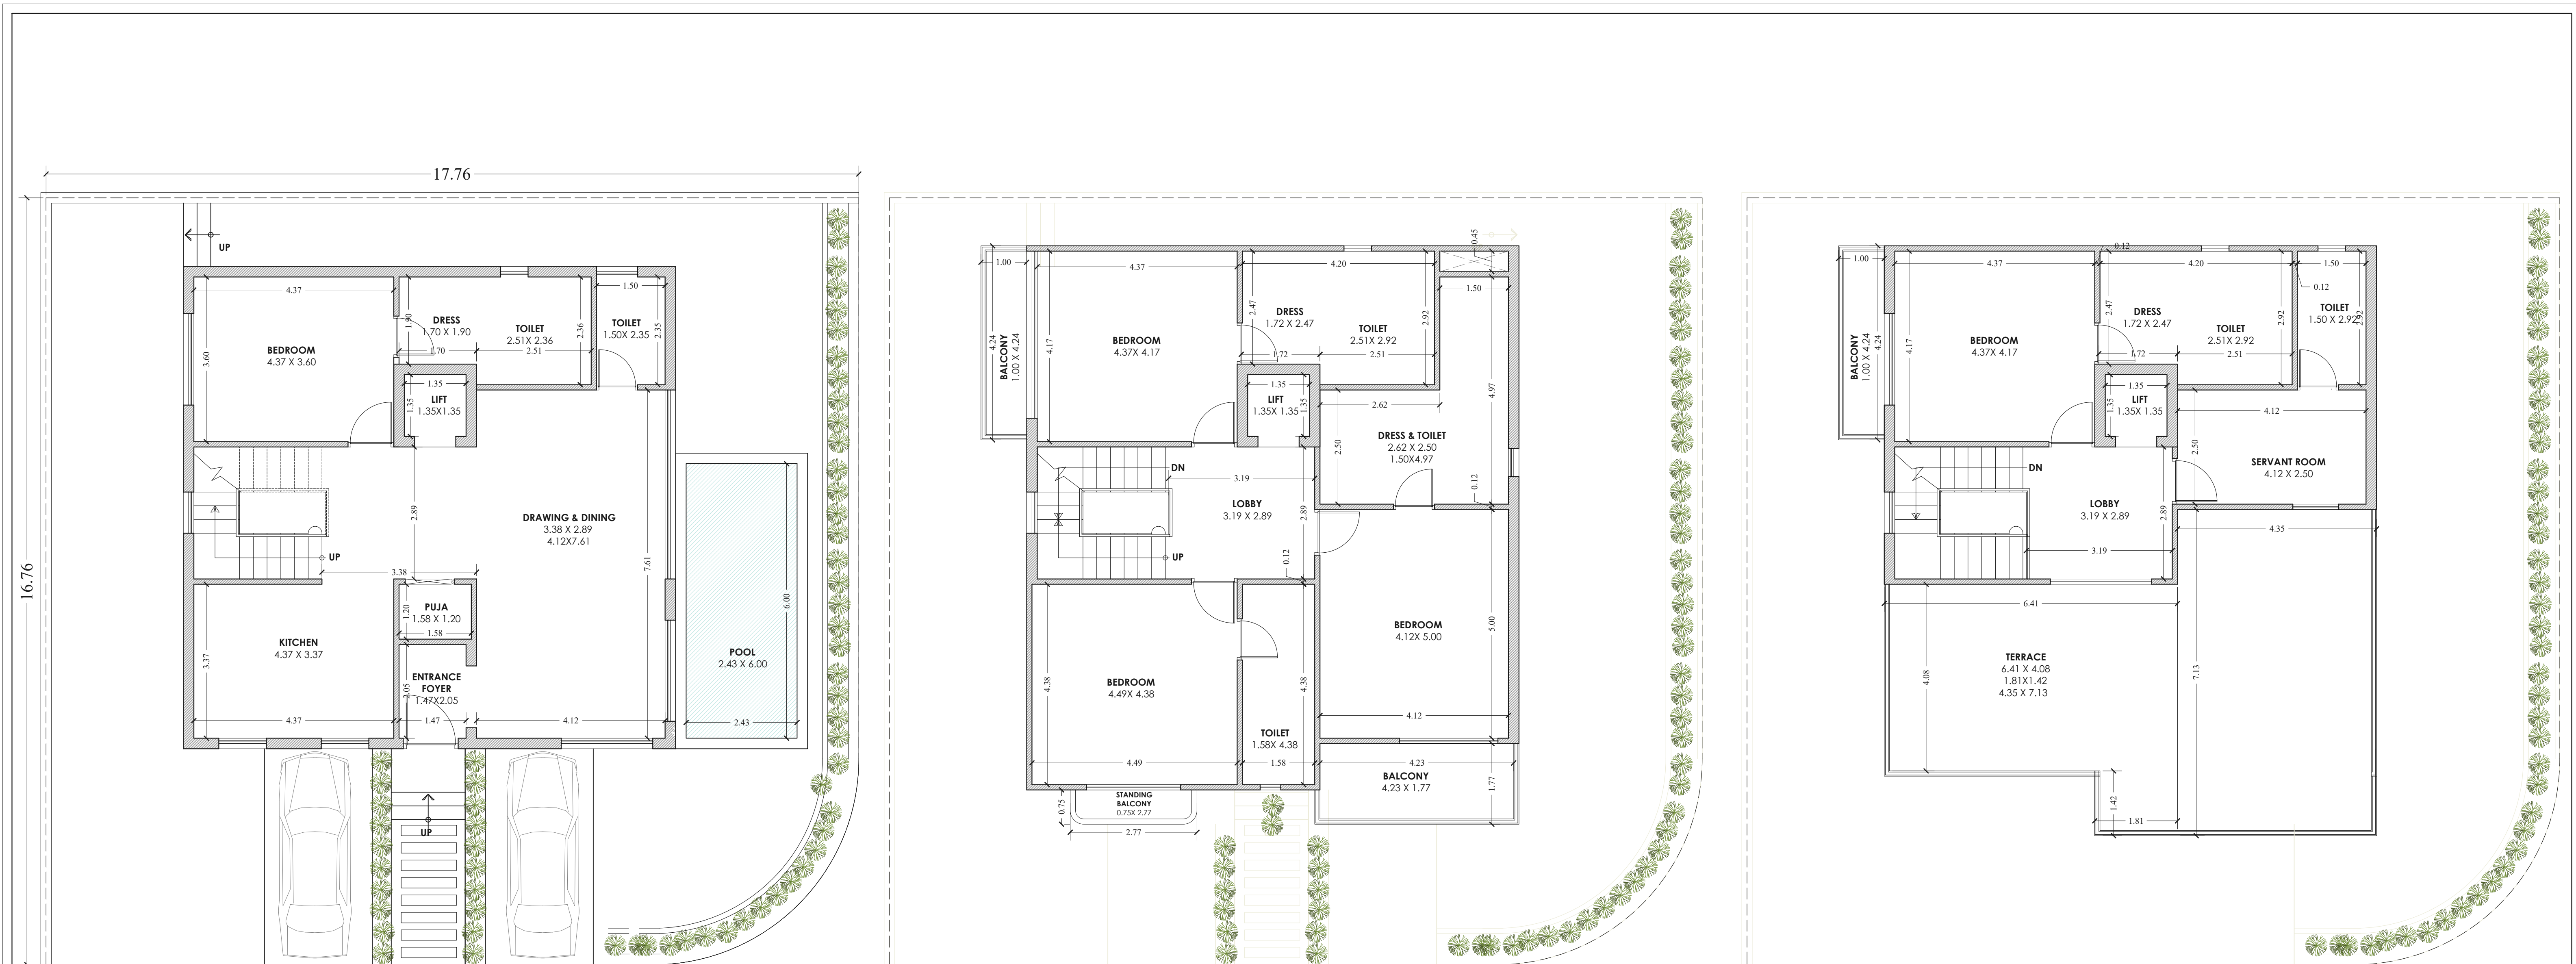

GROUND FLOOR

PLOT NO. -A59 &A60

BUILT UP AREA = 349.74 SQ.MT.
CARPET AREA = 283.63 SQ.MT.
BALCONY = 18.28 SQ.MT.

gyal
GYANENDRA SINGH SHEKHAWAT
Architect
CA/97/22030

*This plan is only tentative in nature as the promoter may either sell the villas as per the standard specification and plans or customize them as per the requirements of clients in term of layout, design and specification, as the discretion of the promoter.

FIRST FLOOR

SECOND FLOOR

VILLA LAYOUT
TIMES ESTATE JAIPUR

PLOT NO. A59 & A60

DATE :
30.04.25



SCALE - 1:100
IDEAS ARCHITECTS

EAST FACING