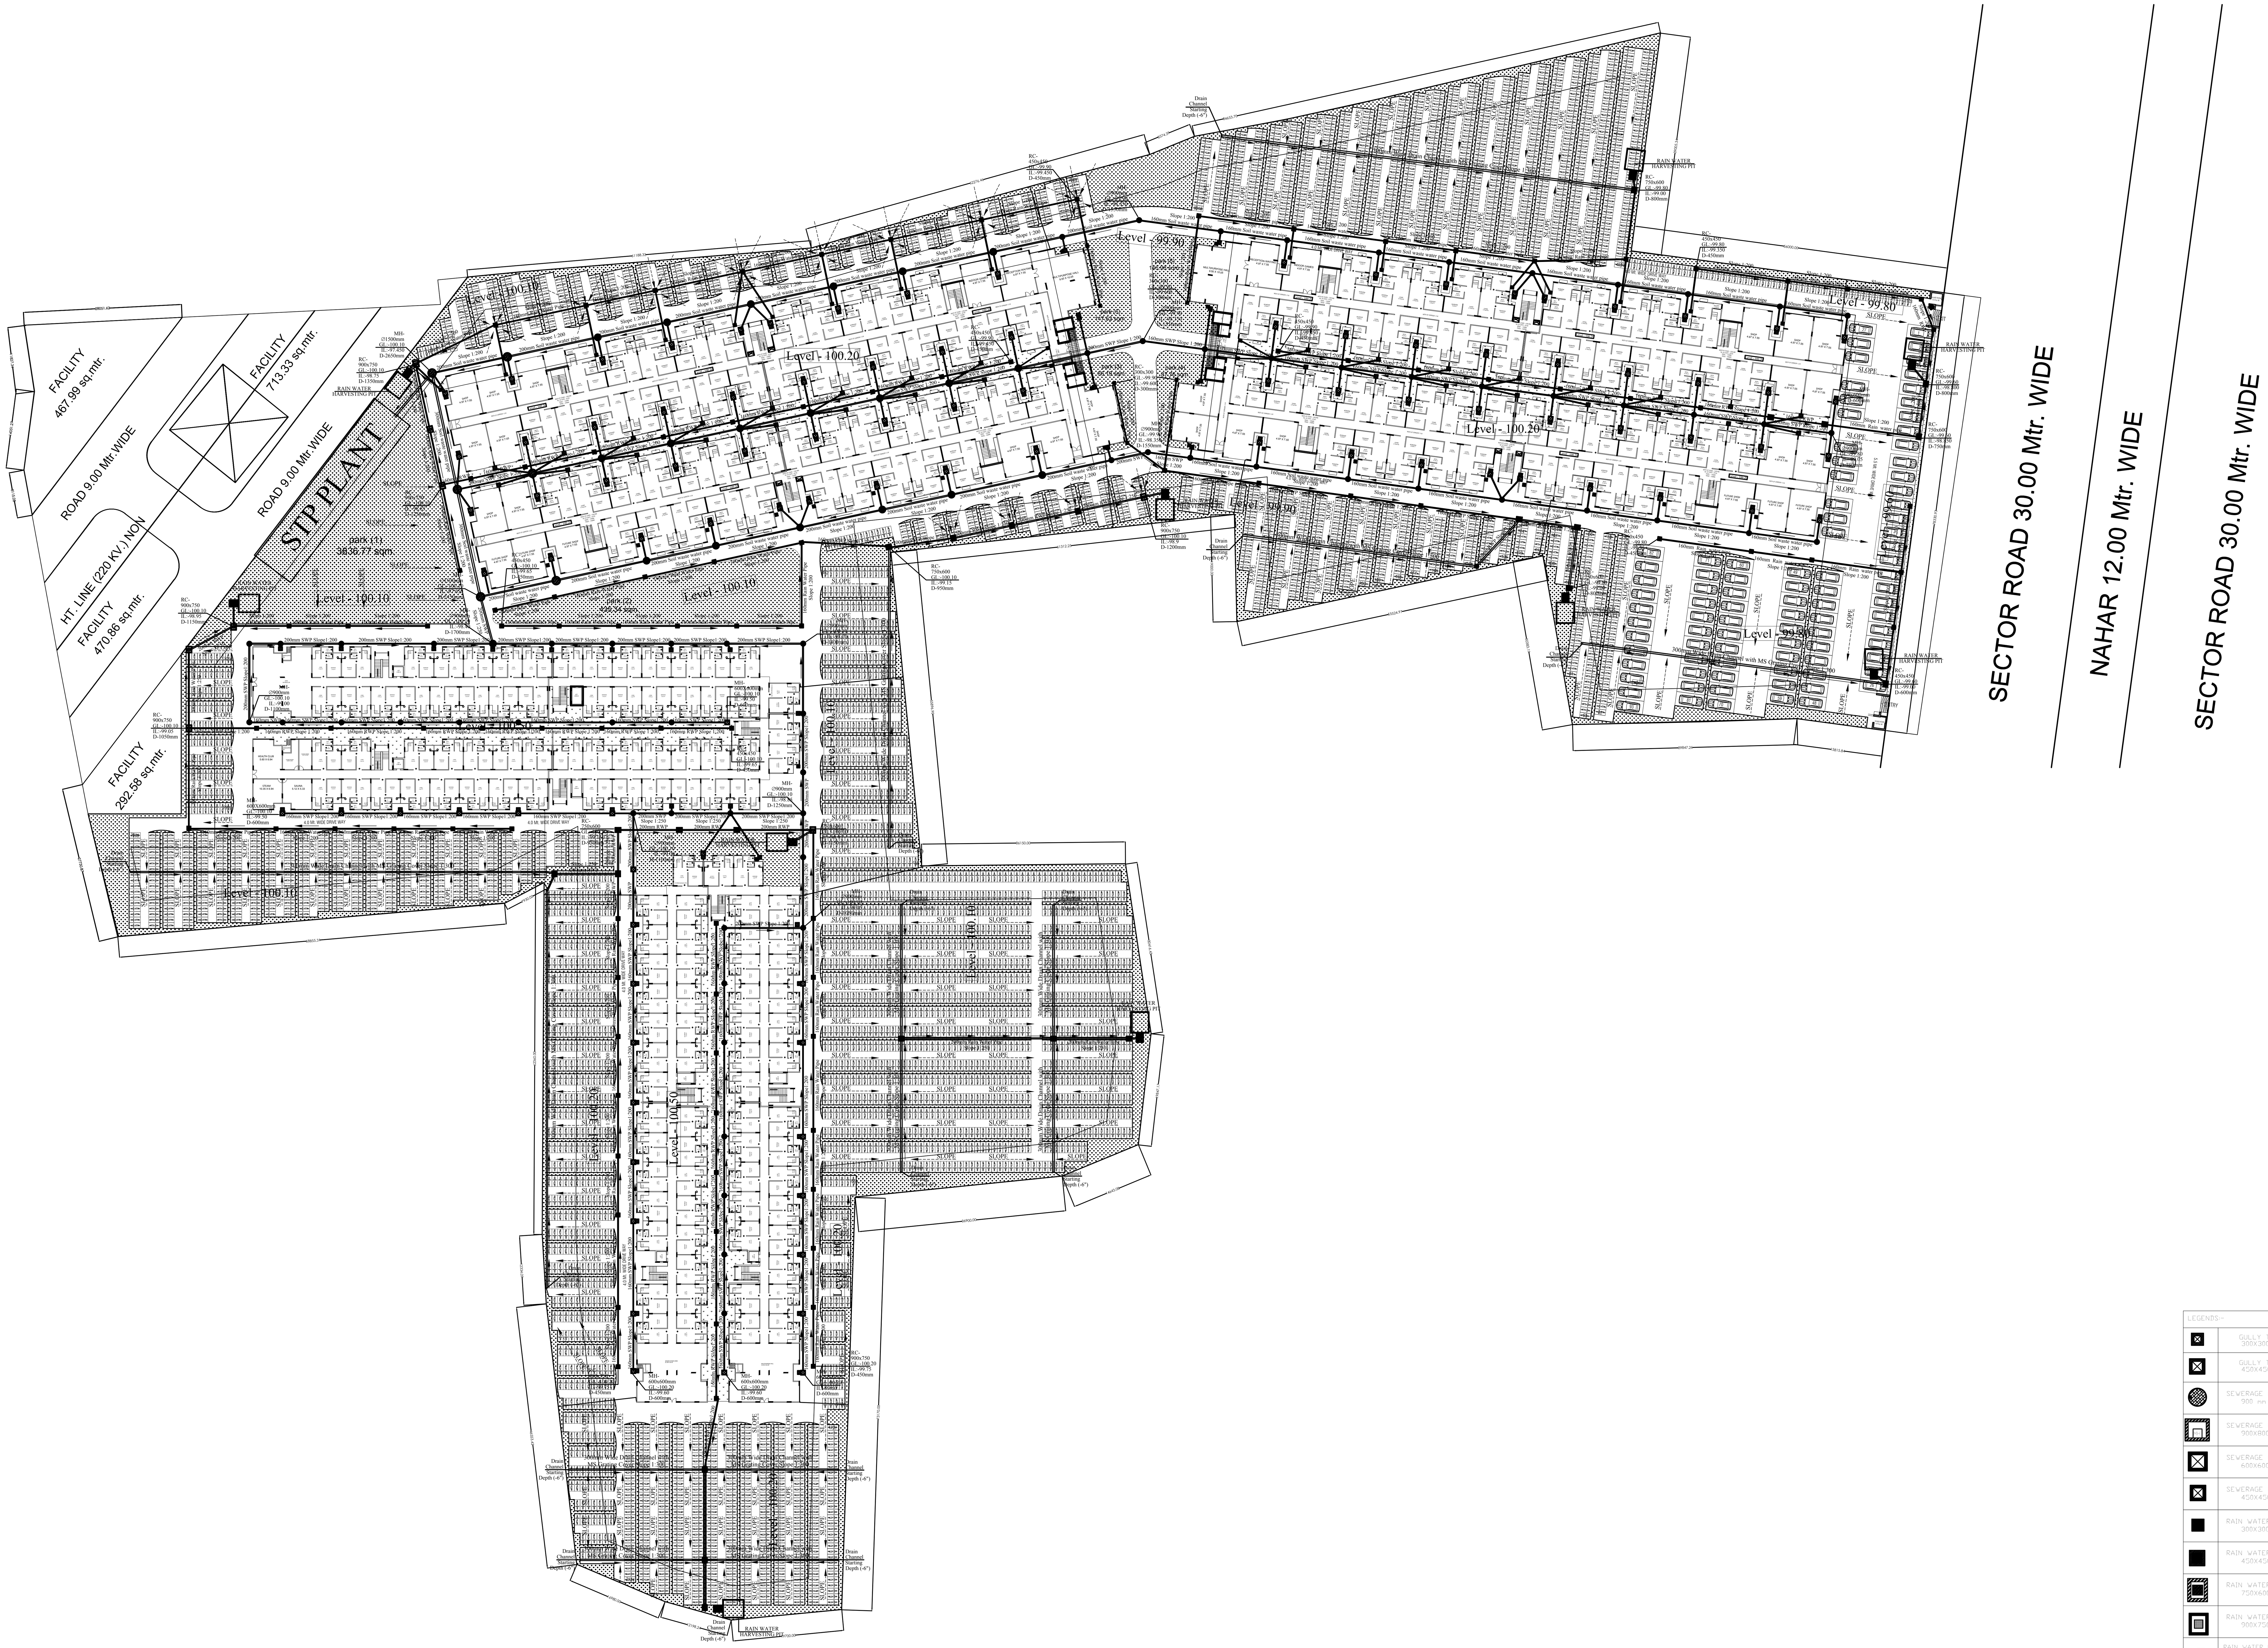

SITE PLAN

PROJECT:-

VASUNDHARA KUTUMB, BILWA

GENERAL NOTES:

1.0	All dimensions are in m unless noted otherwise
2.0	The dimensions are to be read and not scaled off the drawing.
3.0	Any discrepancy in the drawing shall be brought to the notice of the ARCHITECTS and shall not be changed or altered without the permission of the architect/engineer concerned.
4.0	This drawing is to be read in conjunction with other relevant drawings and specification given.
5.0	See enlarged floor plans and plan details for additional dimensions and partition types.

AREA ANALYSIS:

TOTAL PLOT AREA :- 41506.73 SQ MT.
AREA UNDER SERVICE 9.0 MTR ROAD OF 220 KV HT LINE:- 2138.49 SQM.
AREA UNDER 30.0 MTR. WIDE ROAD :- 475.0 SQM.
FACILITY AREA:- (713.33+467.99+470.86+292.58)=1944.76 SQM.
NET PLOT AREA:- 36948.48 SQM. (100 %)

KEY PLAN:

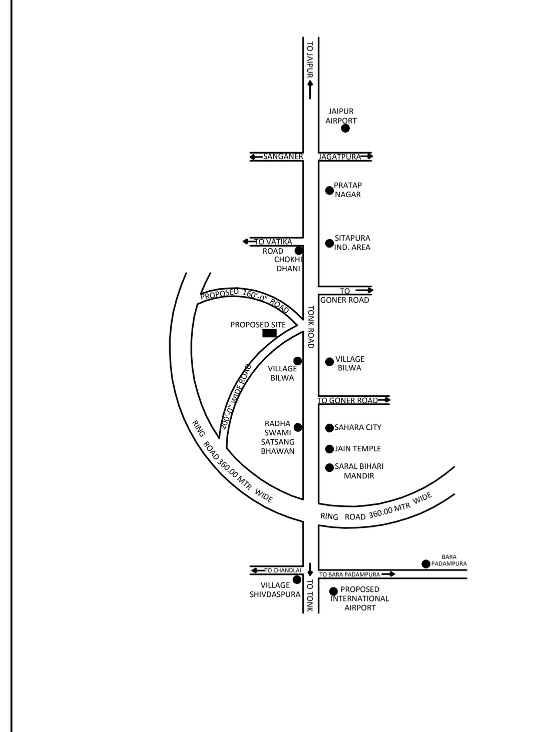

LEGENDS:-

Symbol	Description
	GULLY TRAP 300X300MM
	GULLY TRAP 450X450MM
	SEWERAGE MANHOLE 900 mm Dia.
	SEWERAGE MANHOLE 900X800MM
	SEWERAGE MANHOLE 600X600MM
	SEWERAGE MANHOLE 450X450MM
	RAIN WATER CHAMBER 300X300 MM
	RAIN WATER CHAMBER 450X450 MM
	RAIN WATER CHAMBER 750X600 MM
	RAIN WATER CHAMBER 900X750 MM
	RAIN WATER HARVESTING TANK SIZE-3.5M(L) x 3.0M(W) x 5.0M(D) EFFECTIVE DEPTH; SILTING PIT SIZE-1.5M .L.& 1M. WIDTH

PIPES & SLOPE DETAIL :-

Symbol	Description
	Ø 200mm RAIN WATER PIPE SLOPE 1:250
	Ø 160mm RAIN WATER PIPE SLOPE 1:200
	Ø110mm RAIN WATER PIPE SLOPE 1:200
	Ø300mm SOIL WATER PIPE SLOPE 1:200
	Ø250mm SOIL WATER PIPE SLOPE 1:200
	Ø200mm SOIL WATER PIPE SLOPE 1:200
	Ø160mm SOIL WATER PIPE SLOPE 1:200
	Ø110mm SOIL WATER PIPE SLOPE 1:200
	Ø160mm WASTE WATER PIPE SLOPE 1:200
	Ø110mm WASTE WATER PIPE SLOPE 1:200

SERVICES CONSULTANT:
VIPUL CONSULTING,
F 9 / 440 , Keshav Marg Chitrakut Scheme,Jaipur
PH:91-0-93146-10438 ,0141-2440946 Mail:vipul8599@yahoo.com
REV. NO. 00 DATE: 11-07-2017

REVISION	DESCRIPTION	DATE

PURPOSE OF SENDING

○	FOR REFERENCE	●	FOR TENDER
○	FOR APPROVAL	○	FOR CONSTRUCTION
○	FOR ESTIMATION	○	AS BUILT

FOR TENDER

PROJECT:

PROPOSED HOUSING AT VILLAGE BILWA KALAN,TH.SANGANER, JAIPUR KHASRANO.78/2111,79,79/1,80,81,82/2112,83,87,164/2117, 169,171,172,173,174/1,175/1,176/1

DRAWING TITLE:	EXTERNAL SEWERAGE & STORME WATER DRAINAGE PLAN		
CLIENT:	MUKHYA MANTRI JAN AWAS YOJNA		
DEVELOPER:	ABP AFFORDABLE HOUSING		
PROJECT CODE			
SCALE	1:300	DATE	11.07.2017
APPROVED BY	VIPUL AGARWAL	REVISION No.	NORTH:
CHECKED BY	SANJAY	R0	N
DRAWN BY	WASEEM		

ARCHITECT STAMP:

NOTE:-
This drawing is the sole property of ABP Affordable Housing.The drawing should not be reproduced, translated of transmitted in any from without prior permission from the proprietors.

ABP Affordable Housing
201.-202, Geeta Enclave, Vinoba marg, C-Scheme, Jaipur