


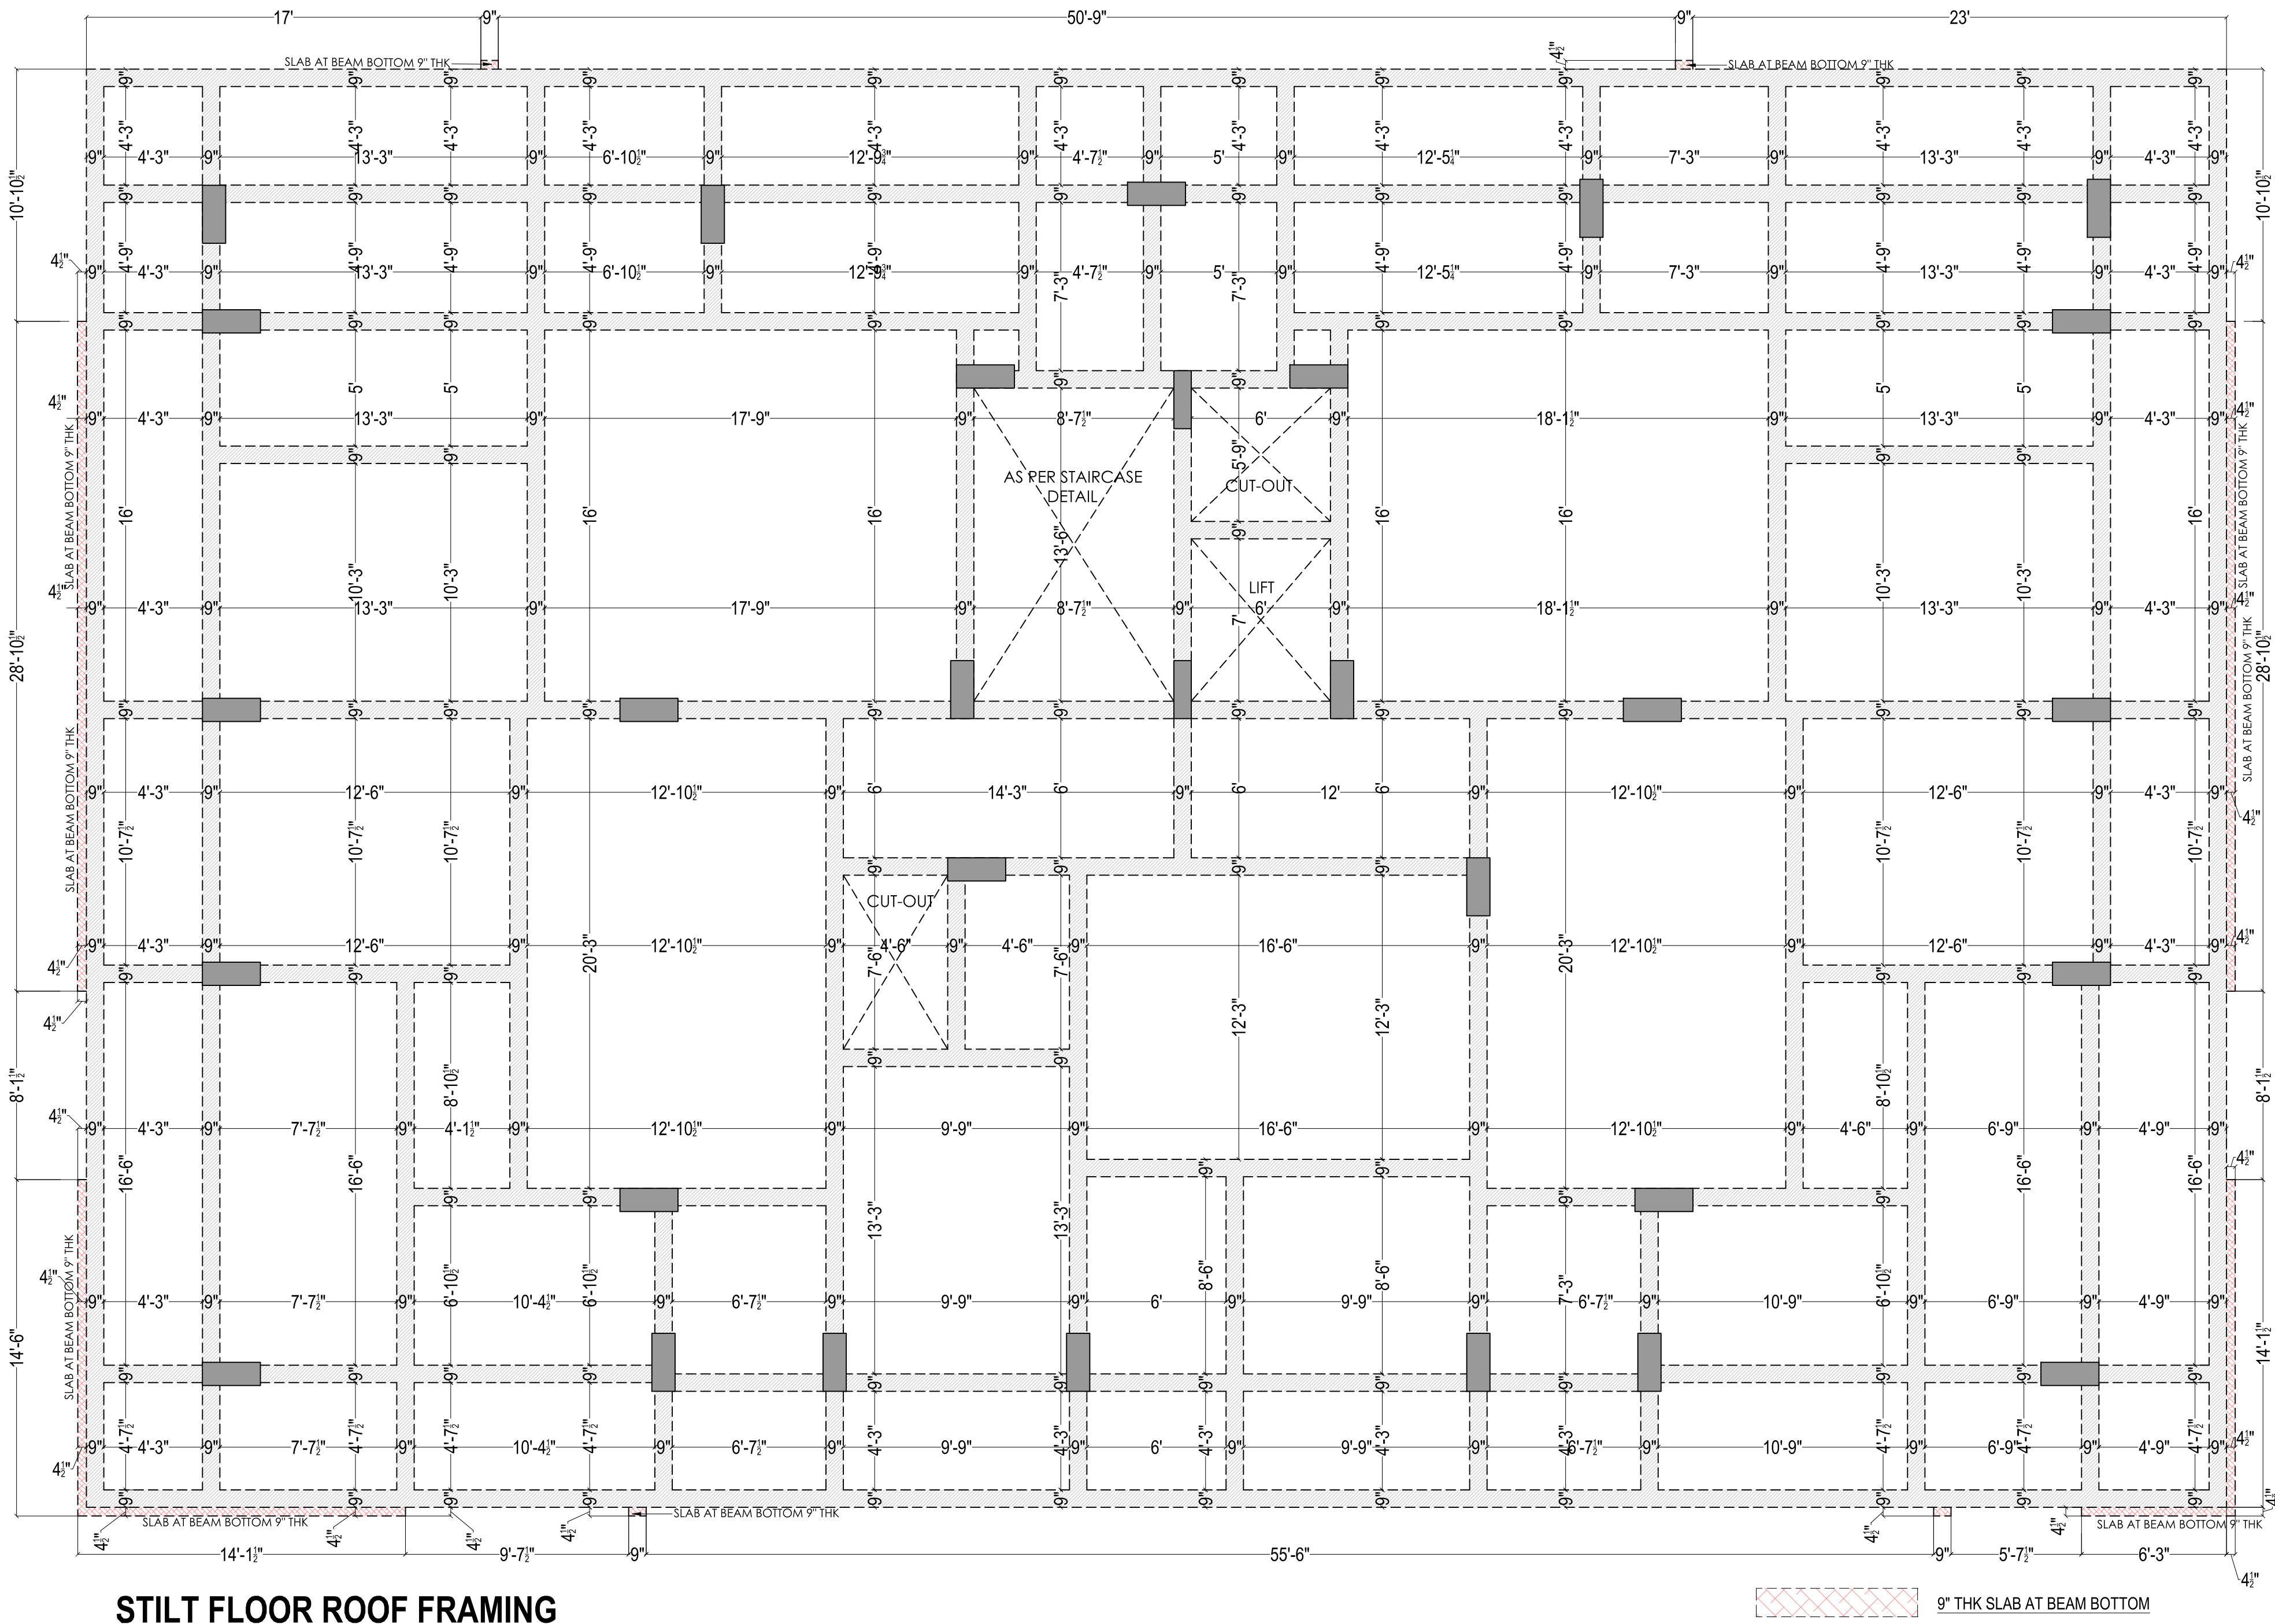
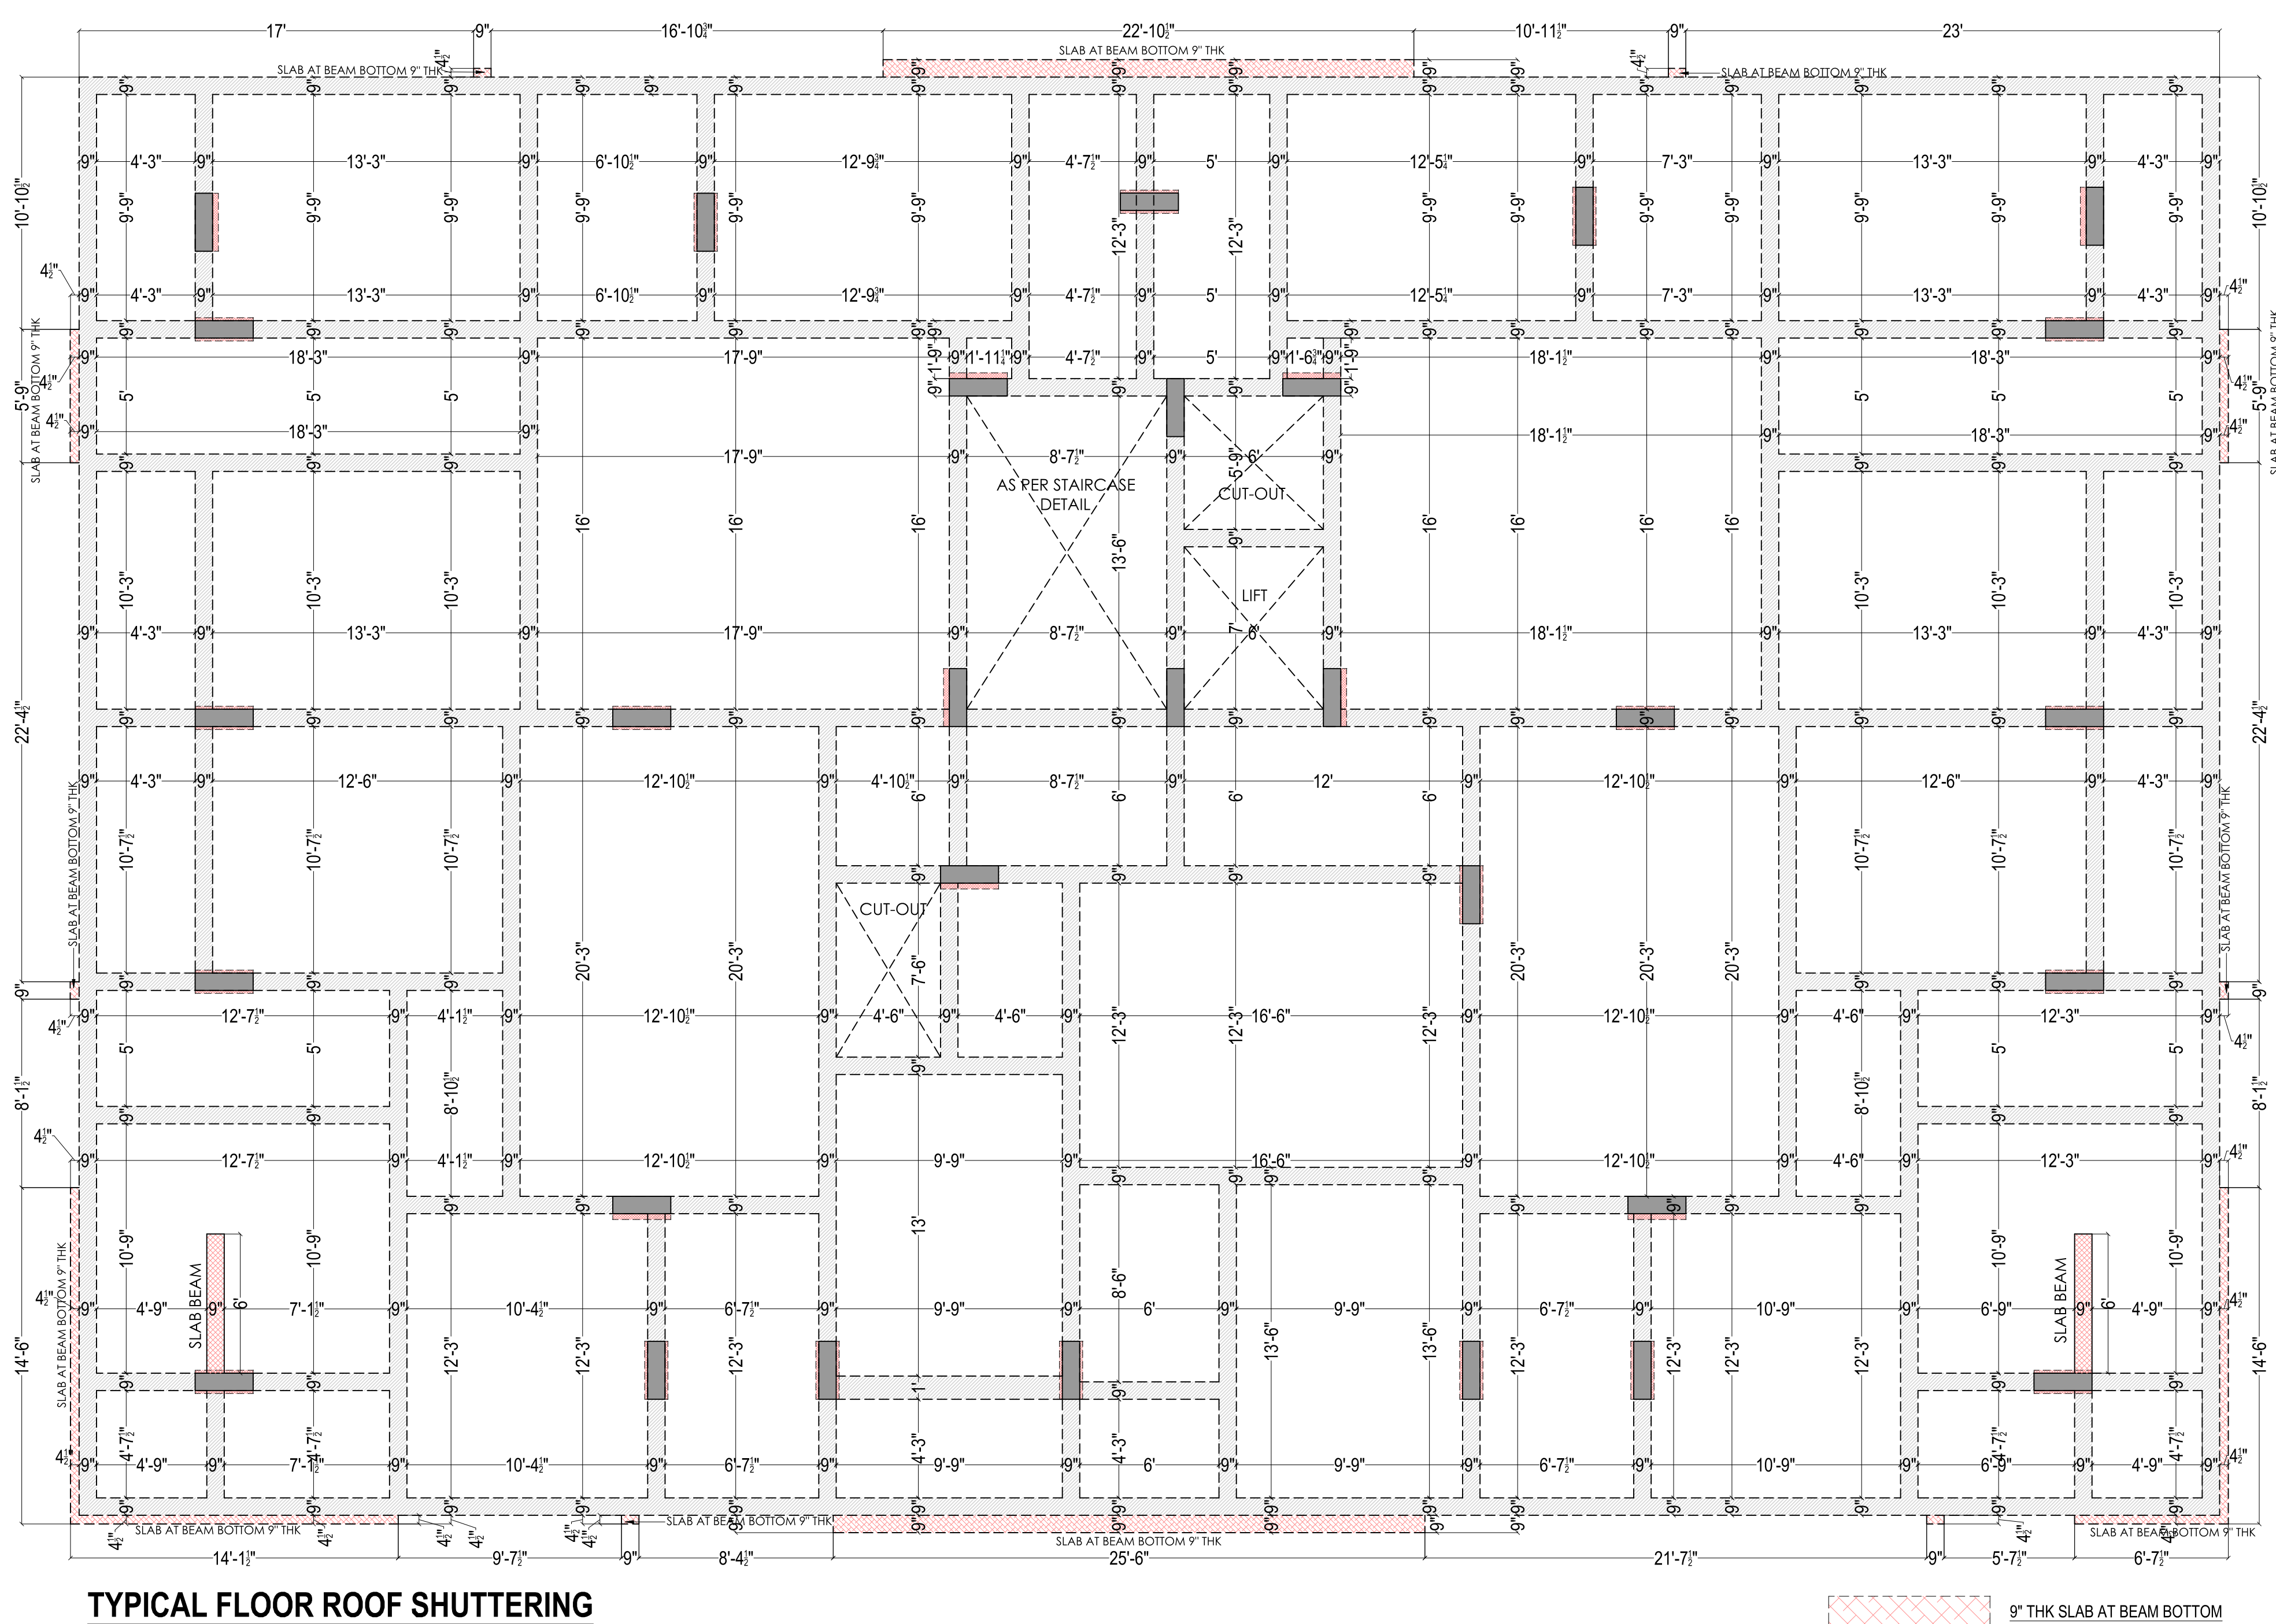


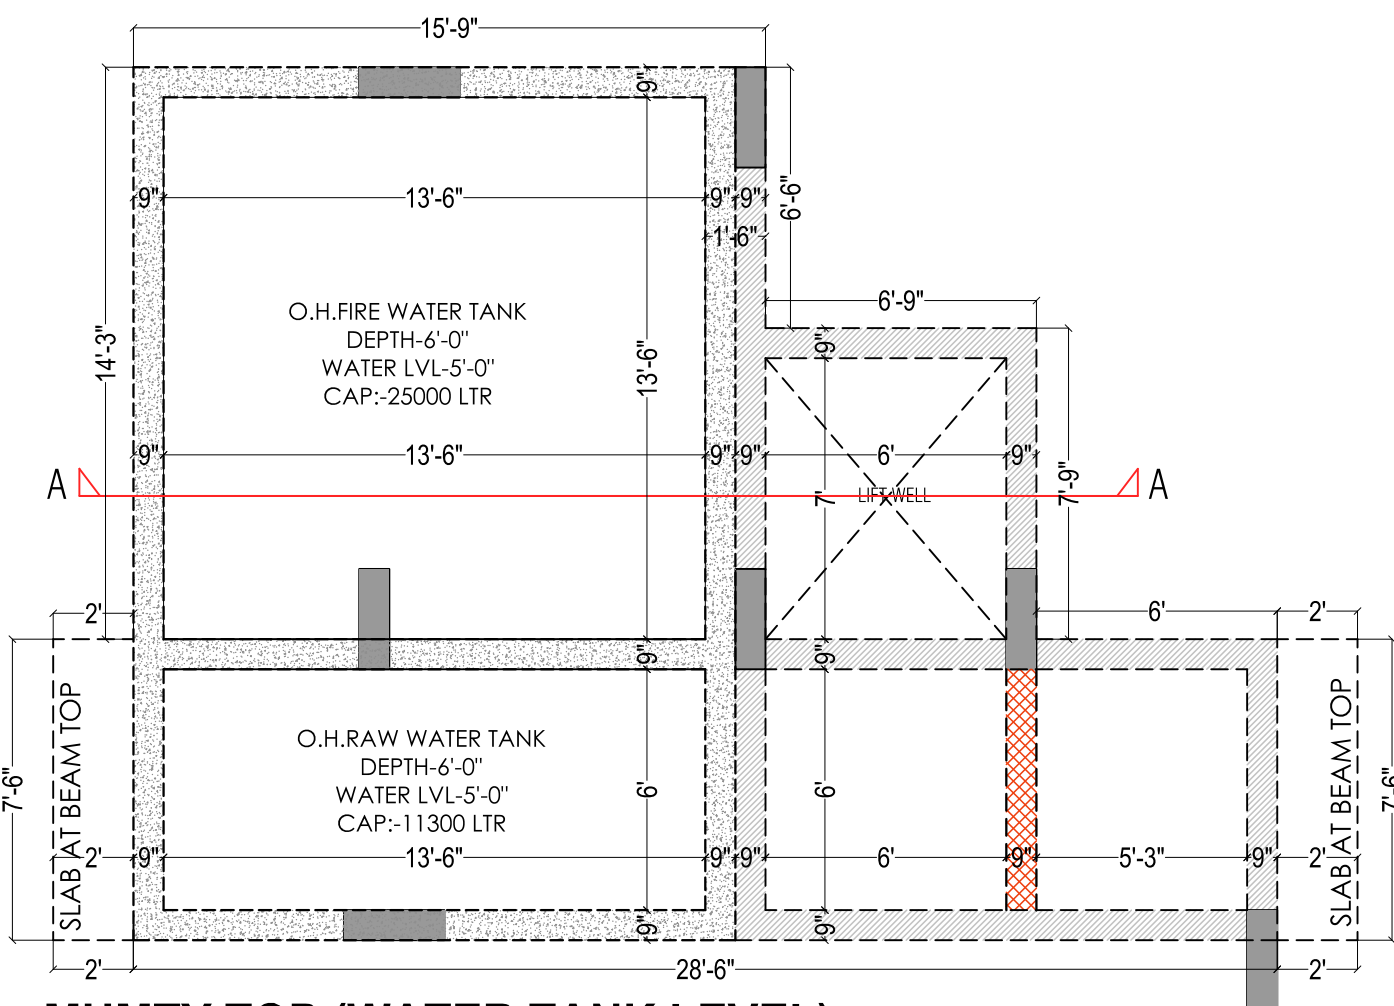

MUMTY TOP (WATER TANK LEVEL)
FRAMING PLAN (MAIN STAIRCASE)

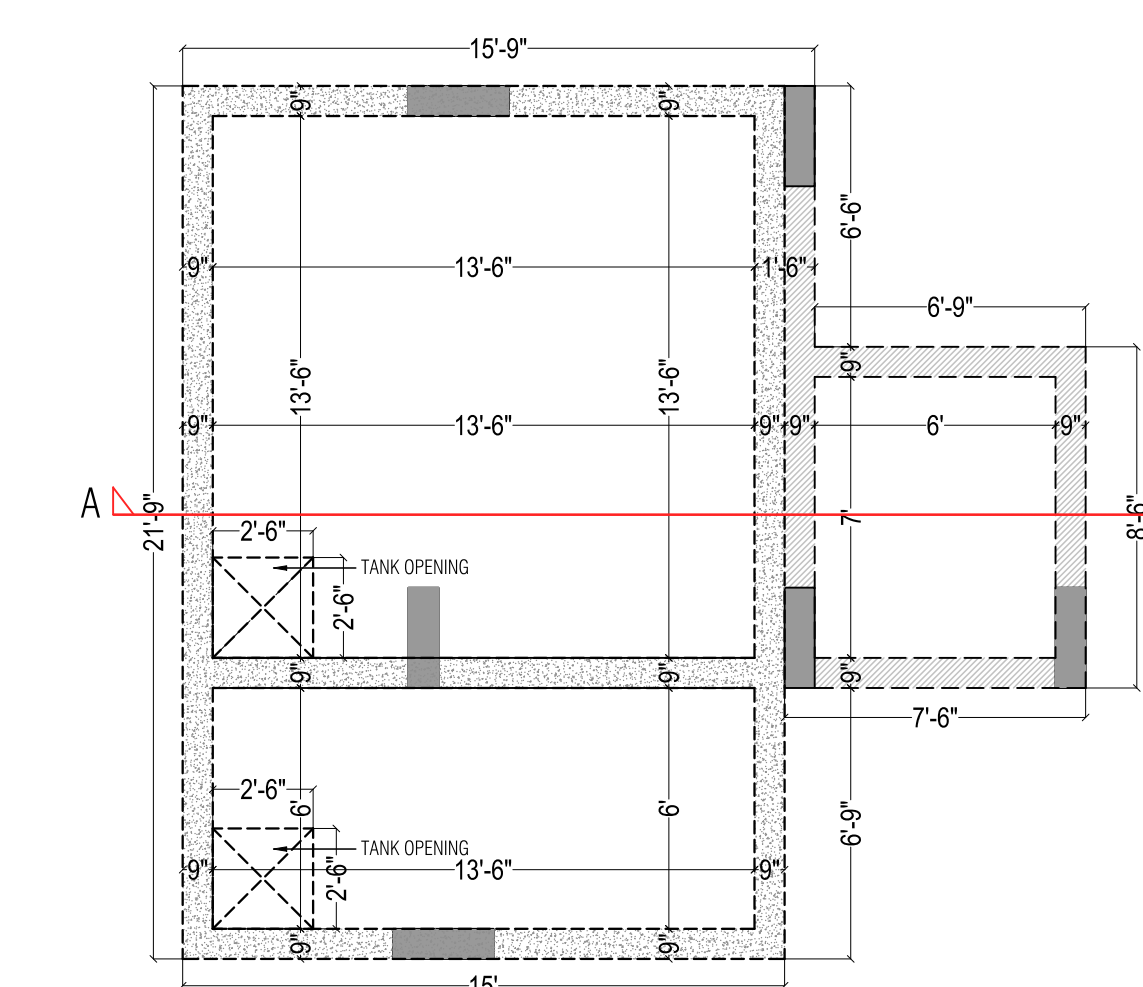

WATER TANK TOP LEVEL FRAMING
PLAN (MAIN STAIRCASE)

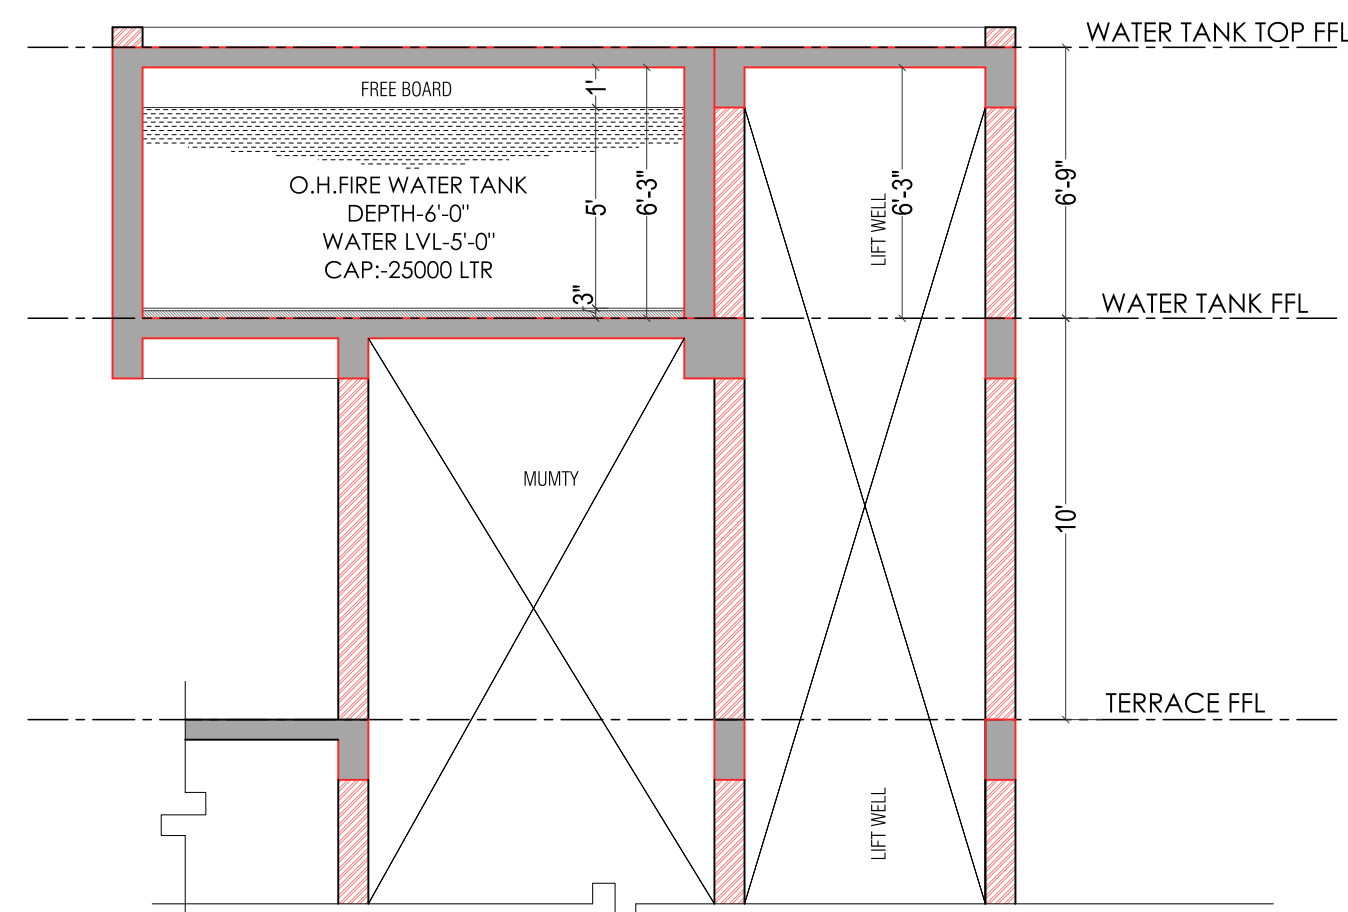

SECTION AT 'A'

FLOOR FRAMING PLANS


PROJECT:-

PROPOSED RESIDENTIAL BUILDING AT
PLOT NO. - A-23, A-22 & A-21, AT ROSHAN
NAGAR A & B, SIRSI ROAD, JAIPUR.

SCALE:-

1:100

NORTH:-

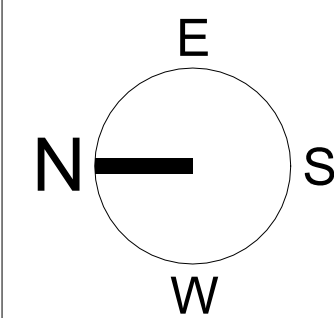

ARCHITECT:-


SPACE
Architects
B-6, GANESH KRIPA, MOTI MARG,
BAPU NAGAR JAIPUR - 302015.
TEL. 9314510603, 0141-4062903

KUMAR
S. KUMAR
ARCHITECT
CA / 2000 / 26300


OWNER:-



FRONT SIDE ELEVATION

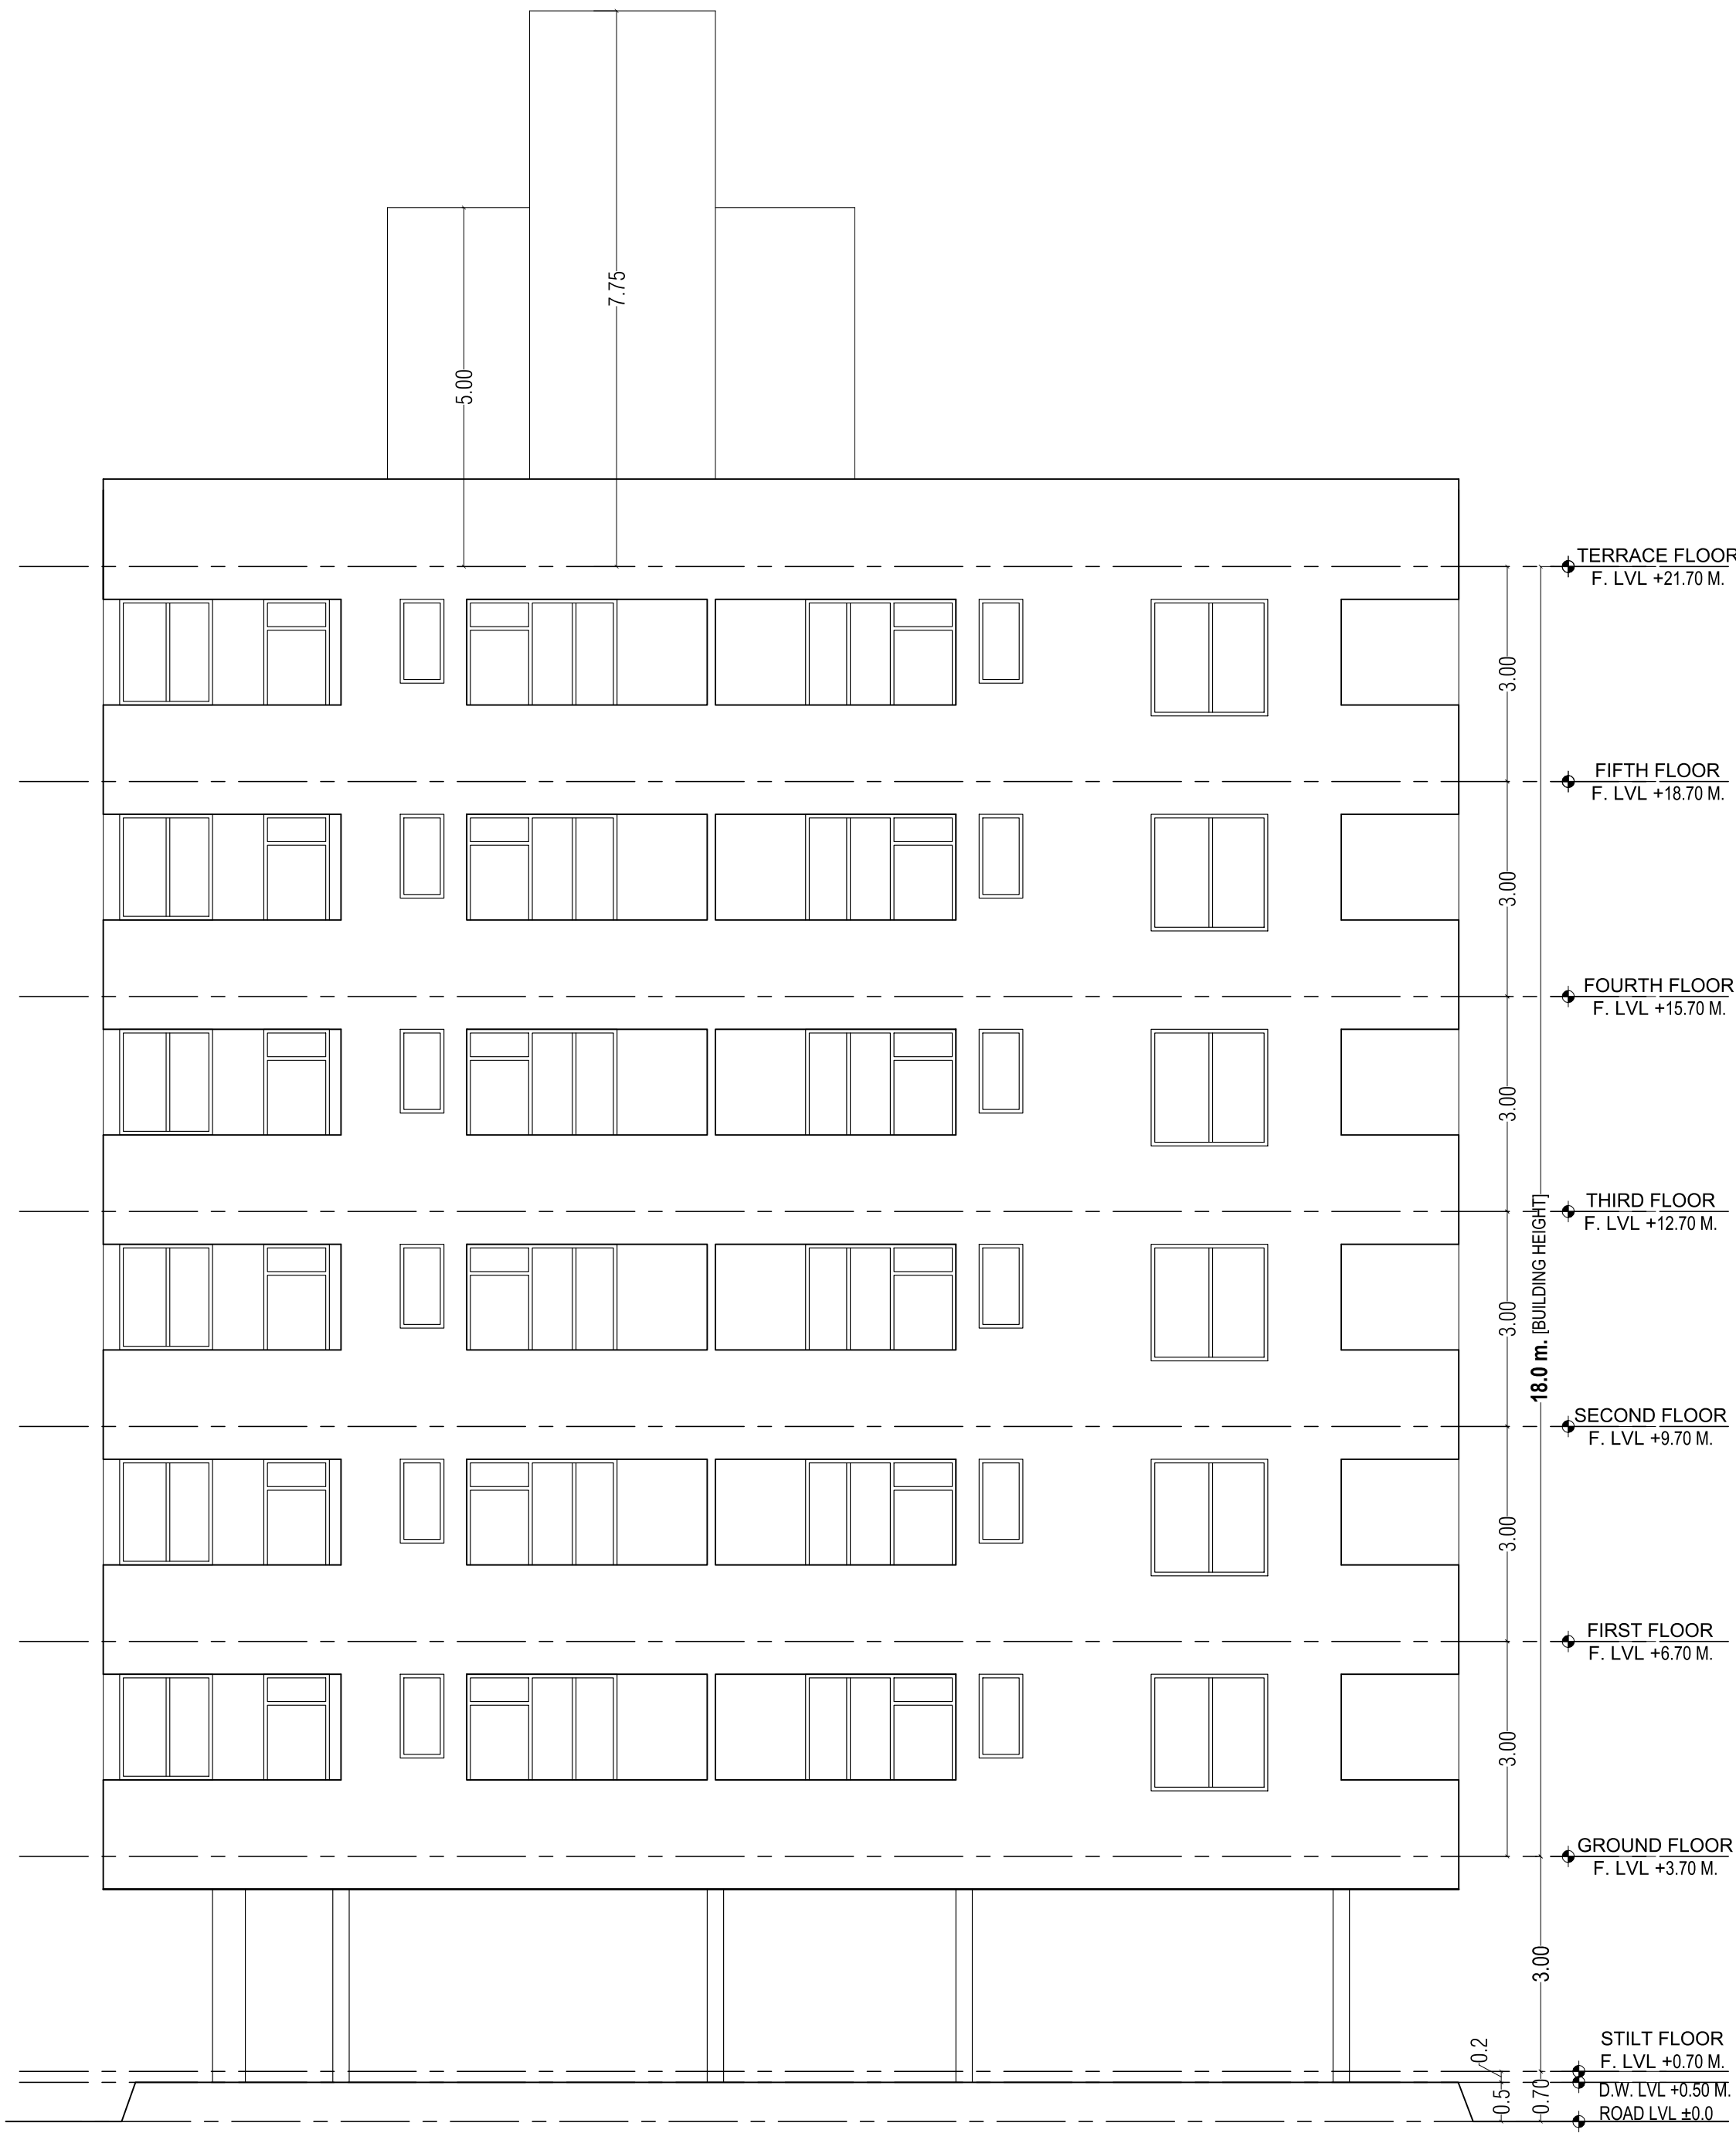

LEFT SIDE ELEVATION

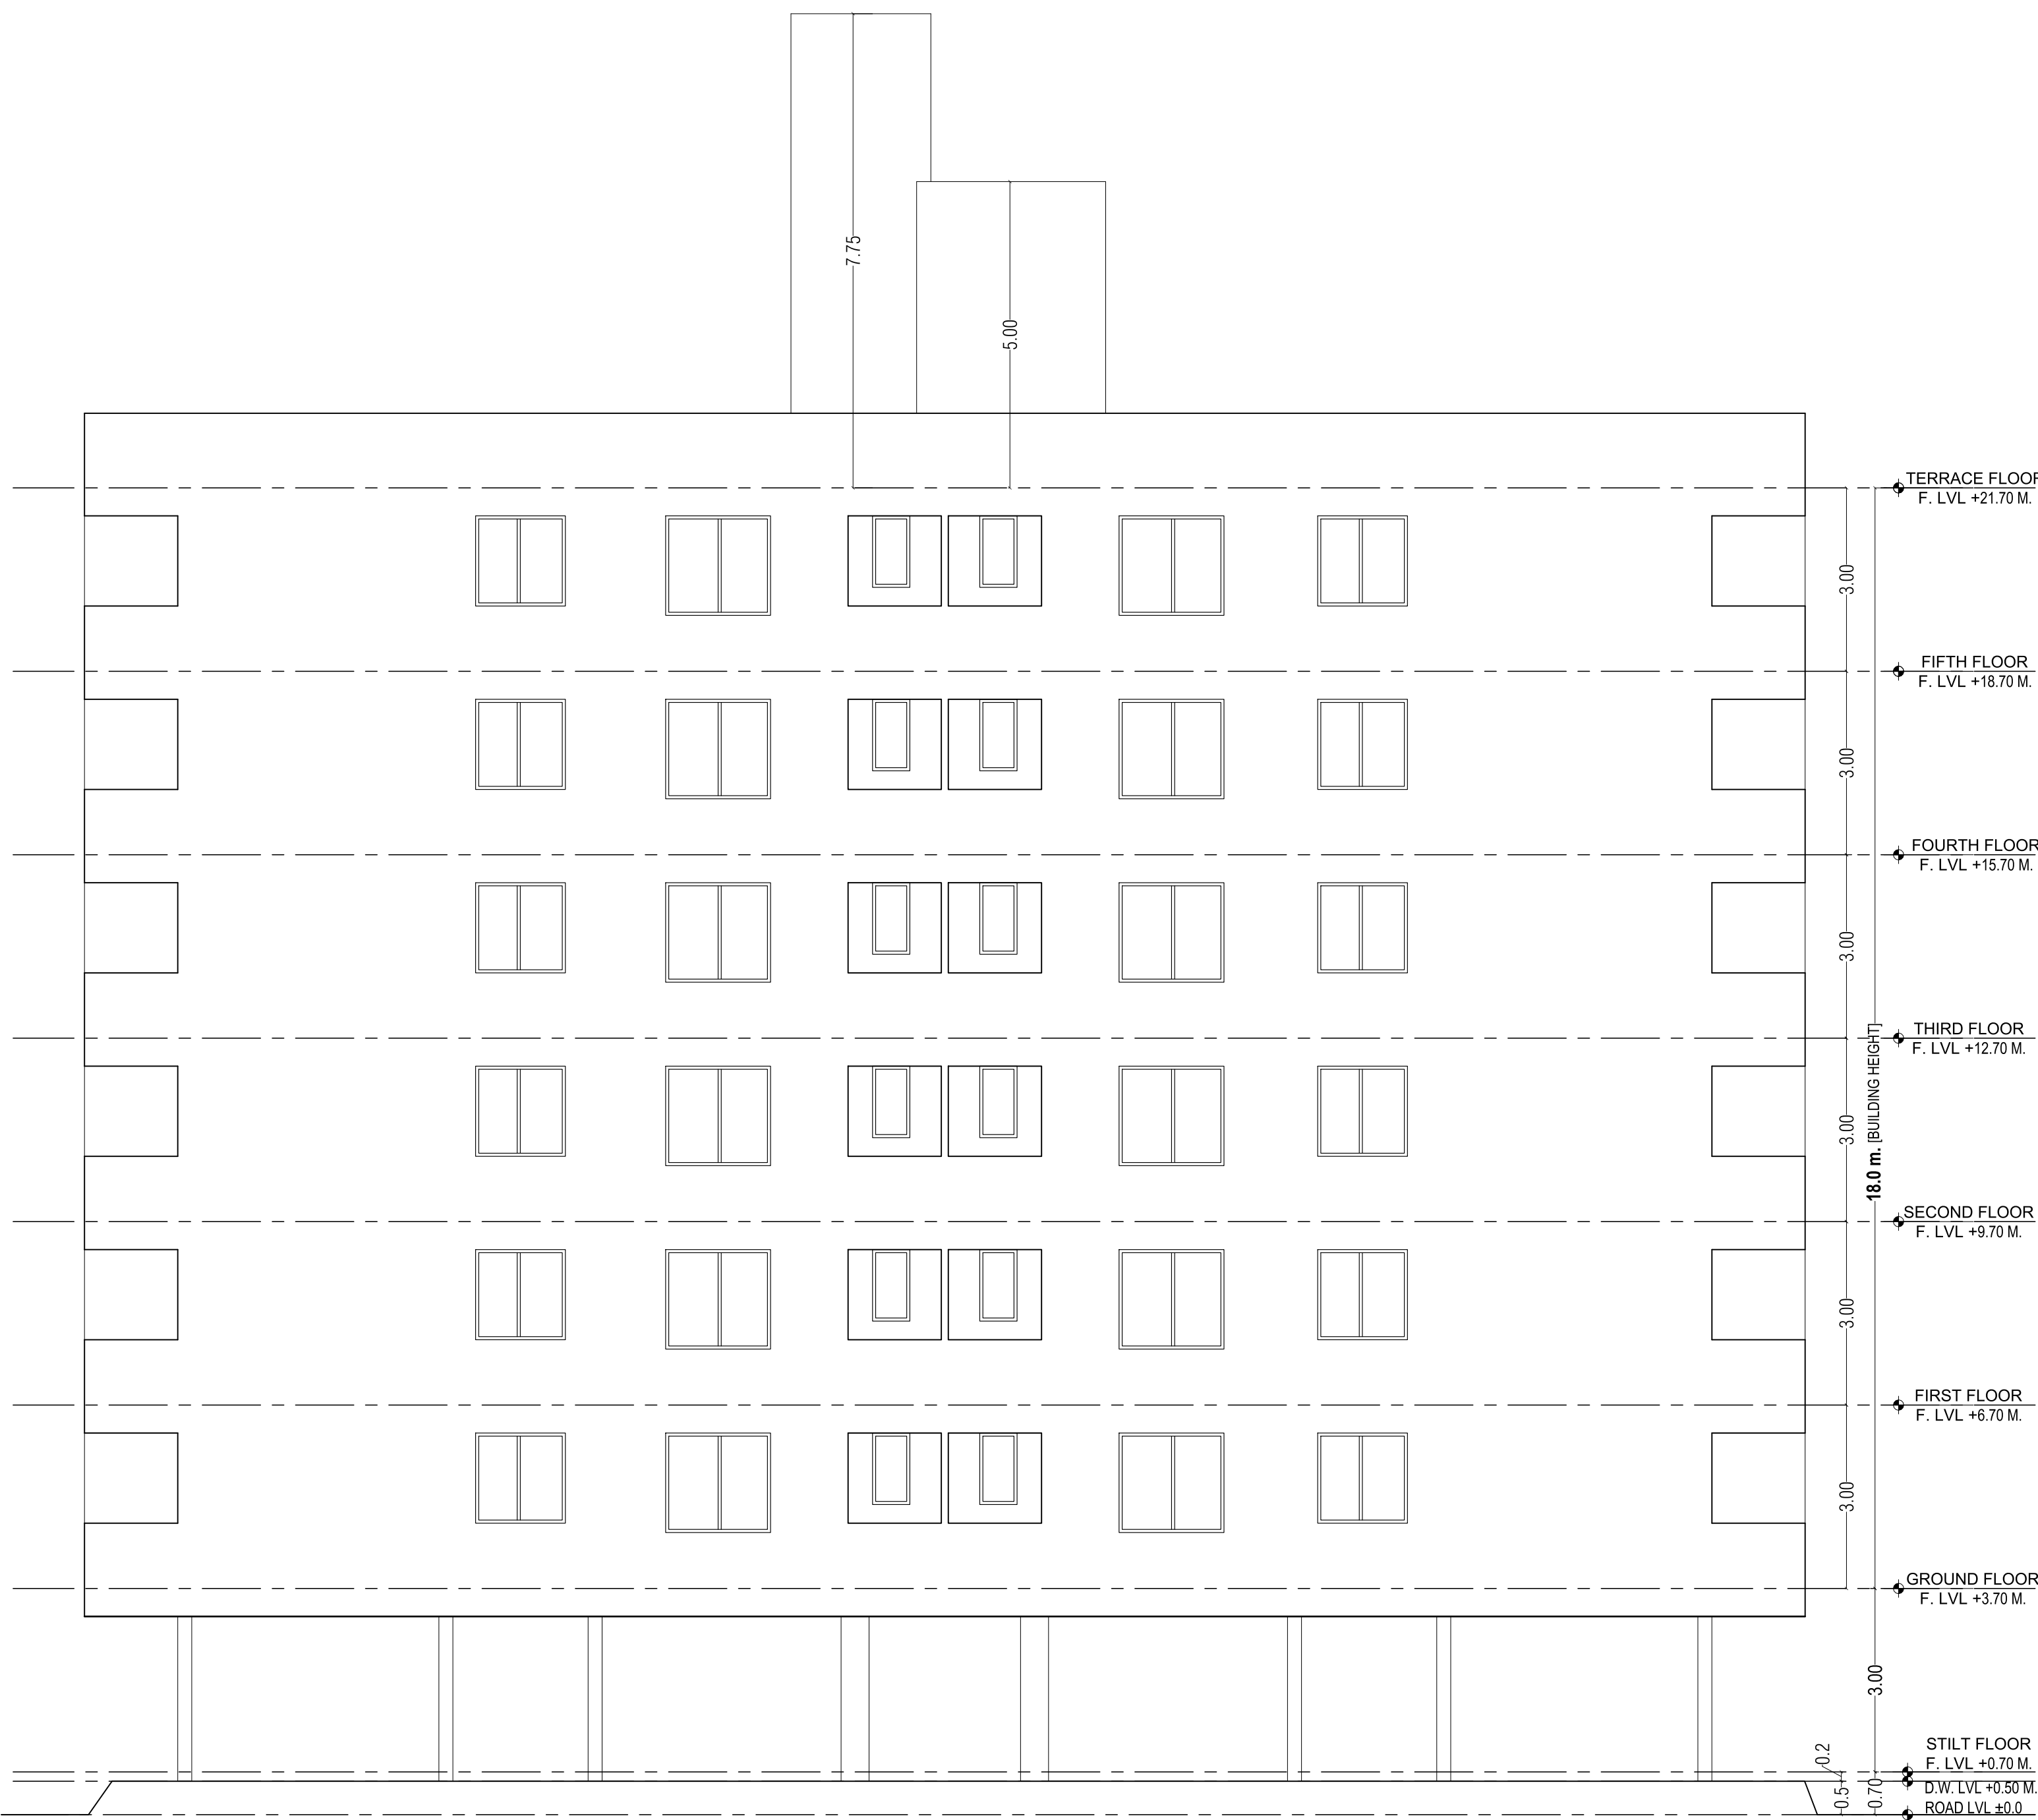

REAR SIDE ELEVATION




RIGHT SIDE ELEVATION

BUILDING ELEVATIONS

PROJECT:-
PROPOSED RESIDENTIAL BUILDING AT
PLOT NO. - A-23, A-22 & A-21, AT ROSHAN
NAGAR A & B, SIRSI ROAD, JAIPUR.


SCALE:-
1:100

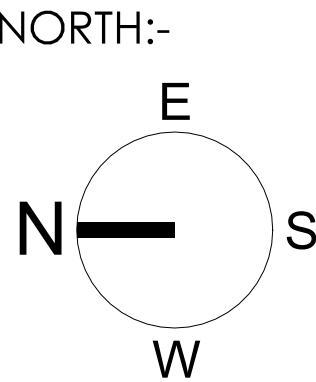


ARCHITECT:-
B-6, GANESH KRIPA, MOTI MARG,
BAPU NAGAR JAIPUR - 302015.
TEL. 9314510603, 0141-4062903

KUMAWAT S. KUMAR
ARCHITECT
CA / 2609 / 26300

OWNER:-

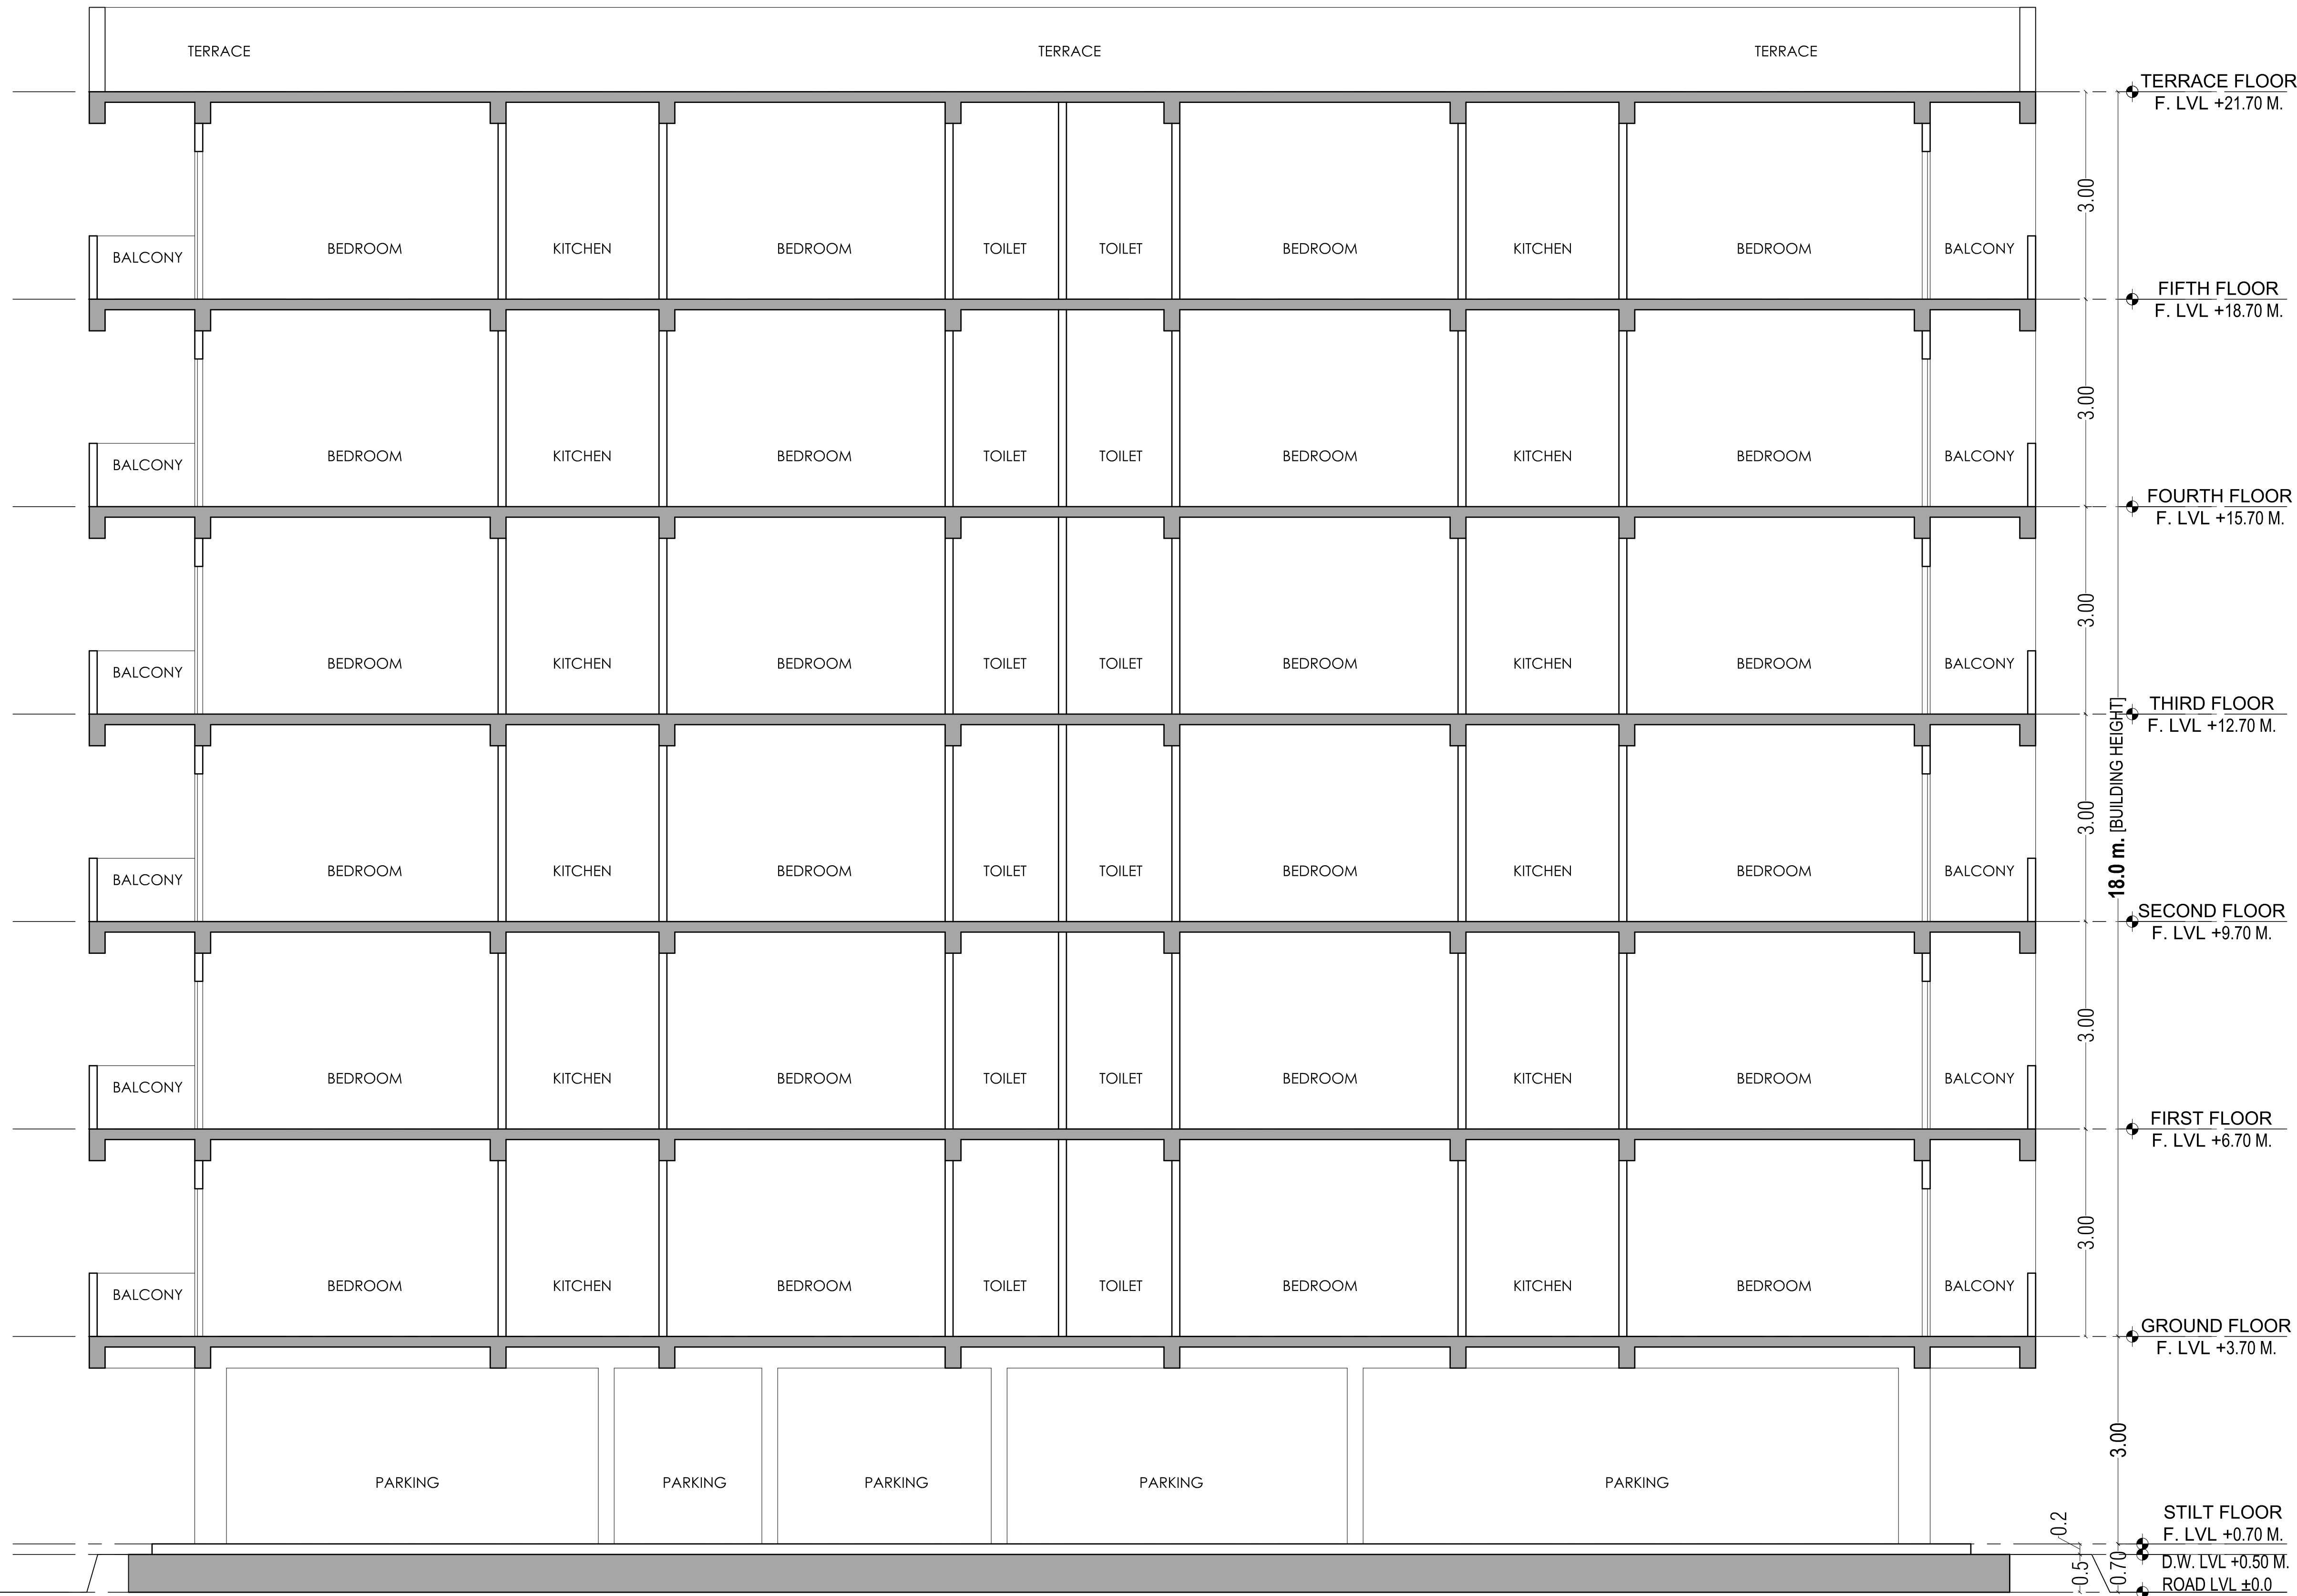

BUILDING SECTIONS

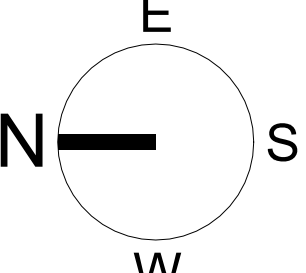PROJECT:- PROPOSED RESIDENTIAL BUILDING AT PLOT NO. - A-23, A-22 & A-21, AT ROSHAN NAGAR A & B, SIRSI ROAD, JAIPUR.	SCALE:- 1:100	NORTH:- 	ARCHITECT:-  B-6, GANESH KRIPA, MOTI MARG, BAPU NAGAR JAIPUR - 302015. TEL. 9314510603, 0141-4062903	OWNER:-
--	------------------	--	---	---------




PROJECT:-

PROPOSED RESIDENTIAL BUILDING AT
PLOT NO. - A-23, A-22 & A-21, AT ROSHAN
NAGAR A & B, SIRSI ROAD, JAIPUR.


SCALE:-

1:100

NORTH:-

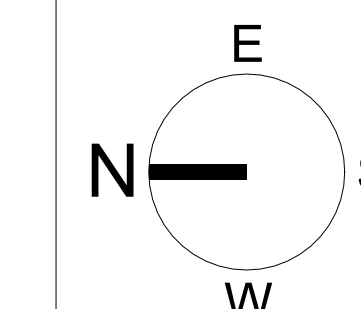

ARCHITECT:-

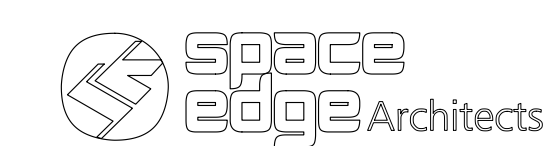

B-6, GANESH KRIPA, MOTI MARG,
BAPU NAGAR JAIPUR - 302015.
TEL. 9314510603, 0141-4062903


KUMAWAT S. KUMAR
ARCHITECT
CA / 2000 / 2E3CO

OWNER:-

