



1st TO 4th FLOOR PLAN

For BALAJI BUILDTECH
Enr 2102
Partner

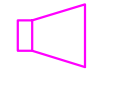
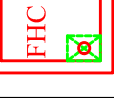
RAMESH KUMAWAT
M.E.P. CONSULTANT
B.E. CIVIL

PROJECT TITLE :- PROPOSED BUILDING AT KHASRA NO. 314/308, DHAWAS, JAIPUR	BUILDING NAME THE VELOCITY II	5TH FLOOR FHC LOCATION FIRE FIGHTING LAYOUT	SPACE CONSULTANT PLOT-A-173, JAGDAMBA NAGAR, HEERAPURA POWER HOWER, JAIPUR (RAJ) 302024	DRN. BY		DATE
	DEVELOPER NAME BALAJI BUILDTECH			APPD. BY		REVISION
				N.T.S SCALE	N.T.S	

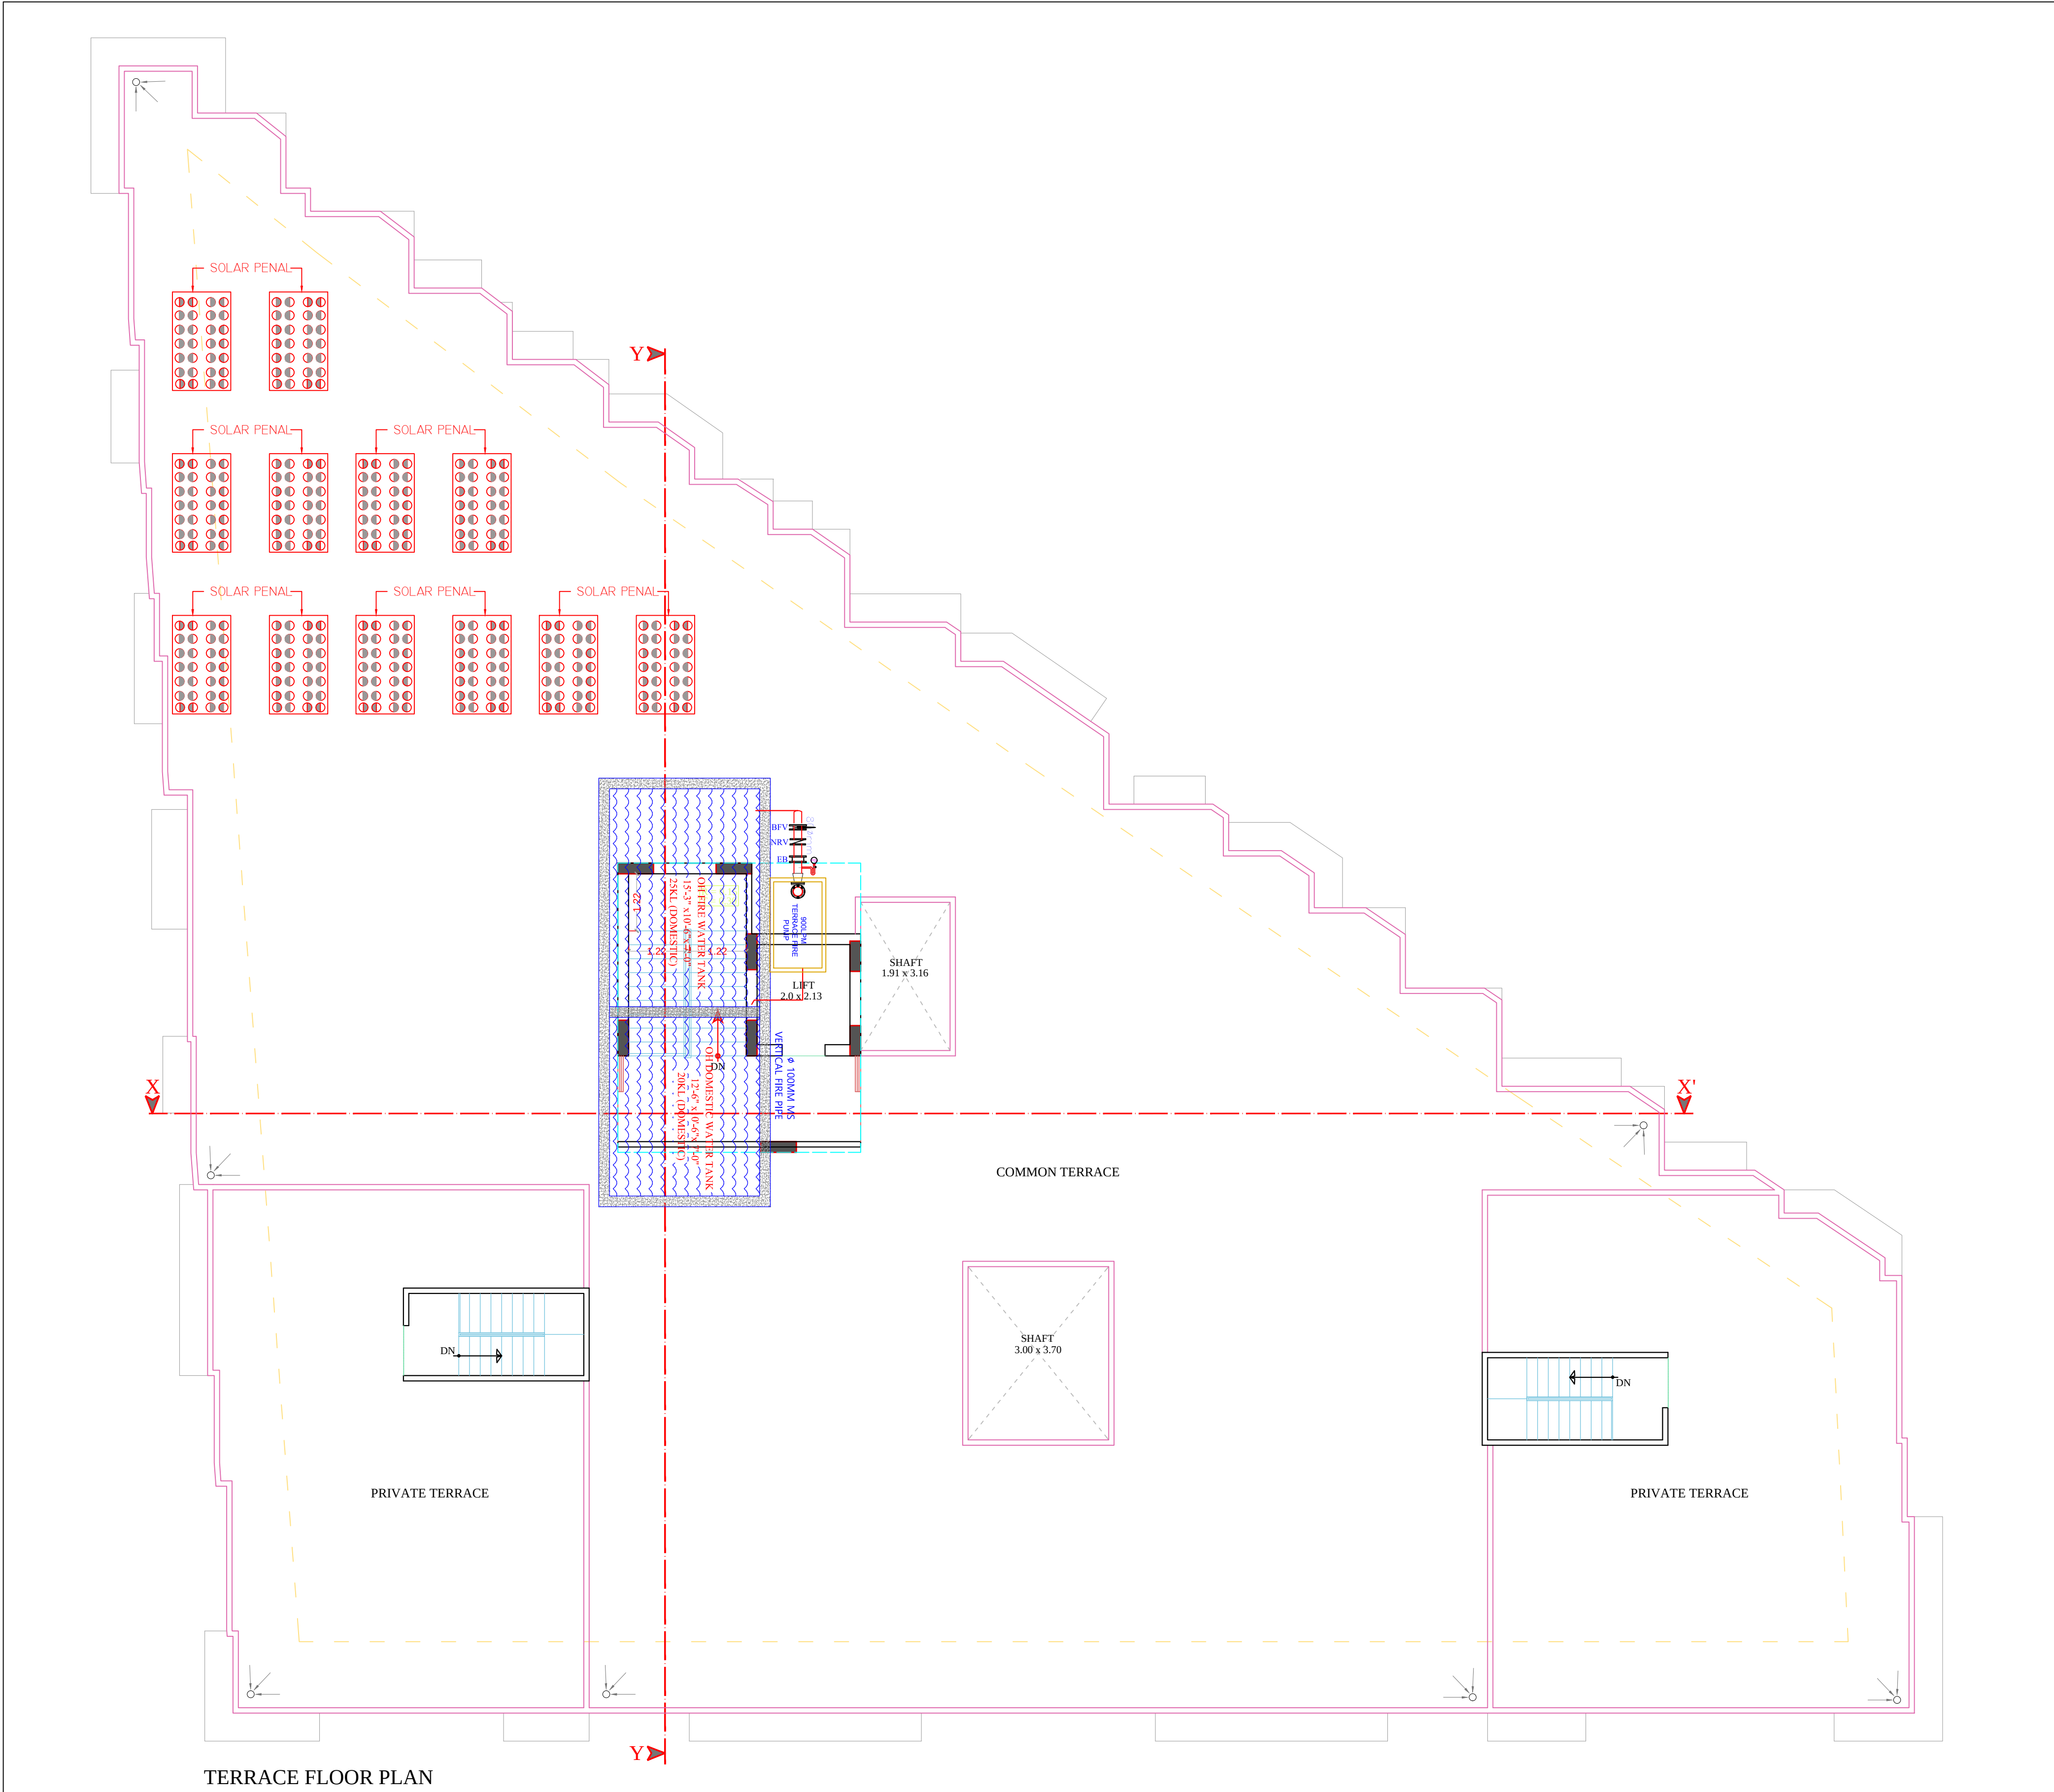


1st TO 4th FLOOR PLAN

For BALAJI BUILDTECH
RAMESH KUMAR
M.E.P. CONSULTANT
B.E. CIVIL

SYMBOL	QTY.	DESCRIPTION
	01	MANUAL CALL POINT
	01	HOOTER POINT
	01	FIRE HOSE CABINET

PROJECT TITLE :- PROPOSED BUILDING AT KHASRA NO. 314/308, DHAWAS, JAIPUR	BUILDING NAME THE VELOCITY II	TYPICAL FLOOR MCP, HOOTER, FIRE SHAFT MARKED PLAN	SPACE CONSULTANT PLOT-A-173, JAGDAMBA NAGAR, HEERAPURA POWER HOWER, JAIPUR (RAJ) 302024	DRN. BY		DATE	
	DEVELOPER NAME BALAJI BUILDTECH			APPD. BY		REVISION	
				N.T.S SCALE	N.T.S		



TERRACE FLOOR PLAN

LEGENDS:			
SR NO.	Symbol	Description	Qty.
1.		HYDRANT	00
2.		HOSE REEL	00
3.		HOSE BOX	01
4.		FOUR WAY	00
5.		FIRE PUMP	01
6.		WATER TANK	01

BALAJI BUILDTECH
Enr
Partner

RAMESH KUMAWAT
M.E.P. CONSULTANT
B.E. CIVIL

PROJECT TITLE :- PROPOSED BUILDING AT KHASRA NO. 314/308, DHAWAS, JAIPUR	BUILDING NAME THE VELOCITY II	DRAWING TITLE :- TARRACE FLOOR O.H. FIRE WATER TANK	SPACE CONSULTANT PLOT-A-173, JAGDAMBA NAGAR, HEERAPURA POWER HOWER, JAIPUR (RAJ) 302024	DRN. BY		DATE	NORTH
	DEVELOPER NAME BALAJI BUILDTECH			APPD. BY		REVISION	
				SCALE			