


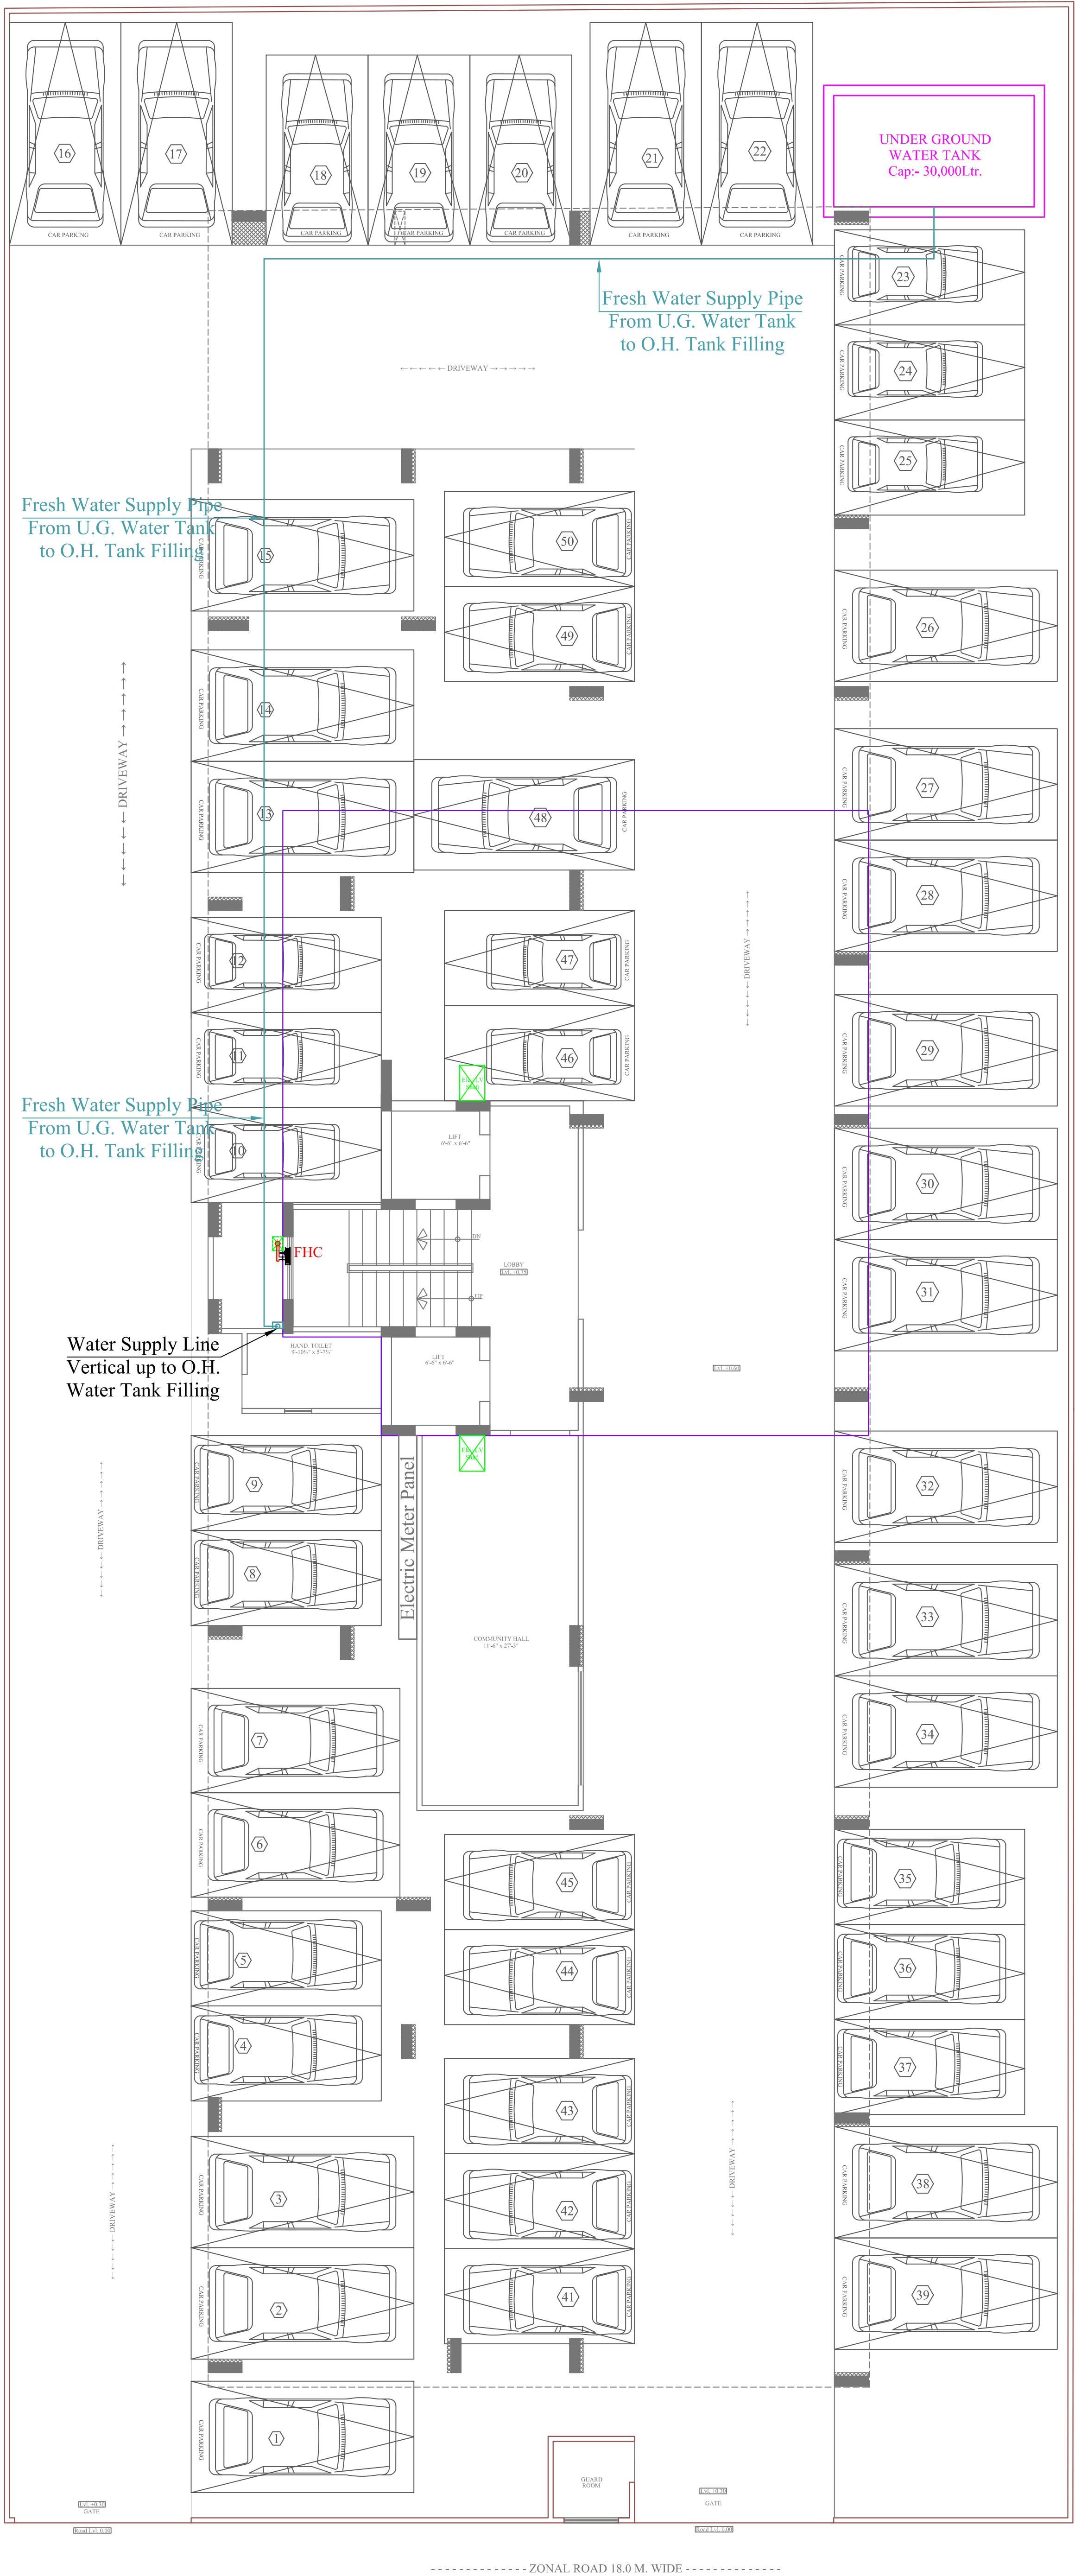

Vipul
VIPUL AGARWAL
M.E.P. CONSULTANT
B.E. ELECTRICAL

SERVICES CONSULTANT:
ASHI ASSOCIATES

F 9 / 440 , Keshav Marg Chitrakut Scheme,Jaipur
PH:91-0-93146-10438 ,0141-2440946 Mail:vipul8599@yahoo.com

ARCHITECTS:-

SPACE GRID
C-49,VIDYA
APARTMENT,PARAS MARG,
BAPU NAGAR,NEAR JANTA
STORE CIRCLE, JAIPUR-302015
PH-09314918766,0141-4005506 (O)
Email:-info.spacegrid@gmail.com

PROJECT NAME:-

ALTURA VII

PROMOTER:-

SHRI BALAJI INFRATECH

PROJECT ADDRESS:-

PROPOSED RESIDENTIAL BUILDING AT KHASRA
NO- 2532/760 , 2535/2479, 2541/2471 , 2543/2481 , IN
VILLAGE- SIRSI, JAIPUR

DRAWING:-

STILT FLOOR
UGWT TO OHT FILLING
LINE ROUTE PLAN



