

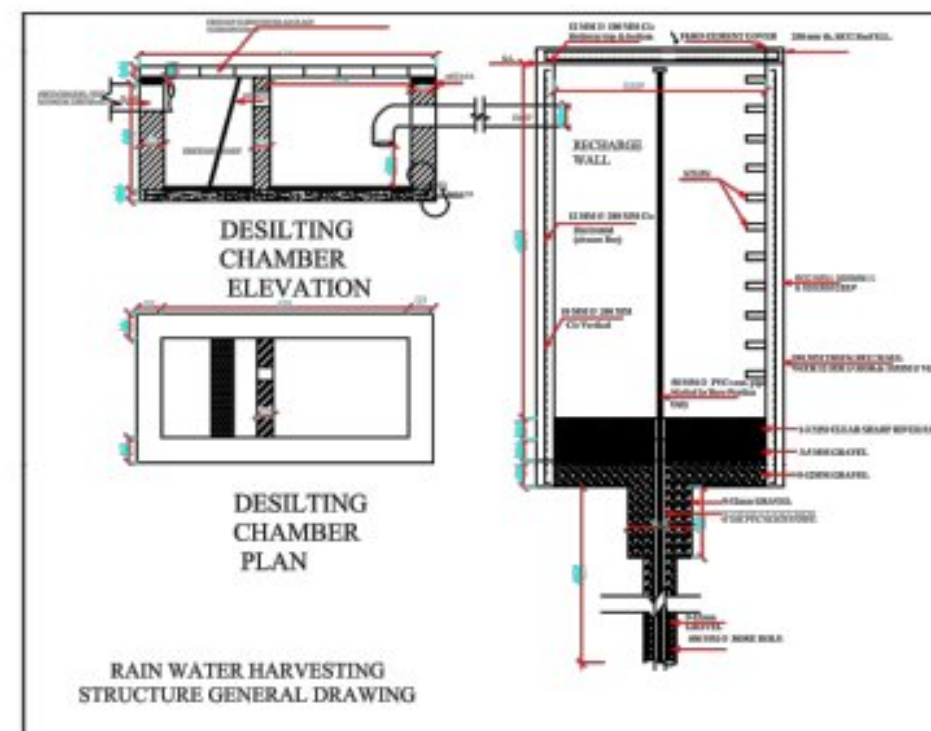


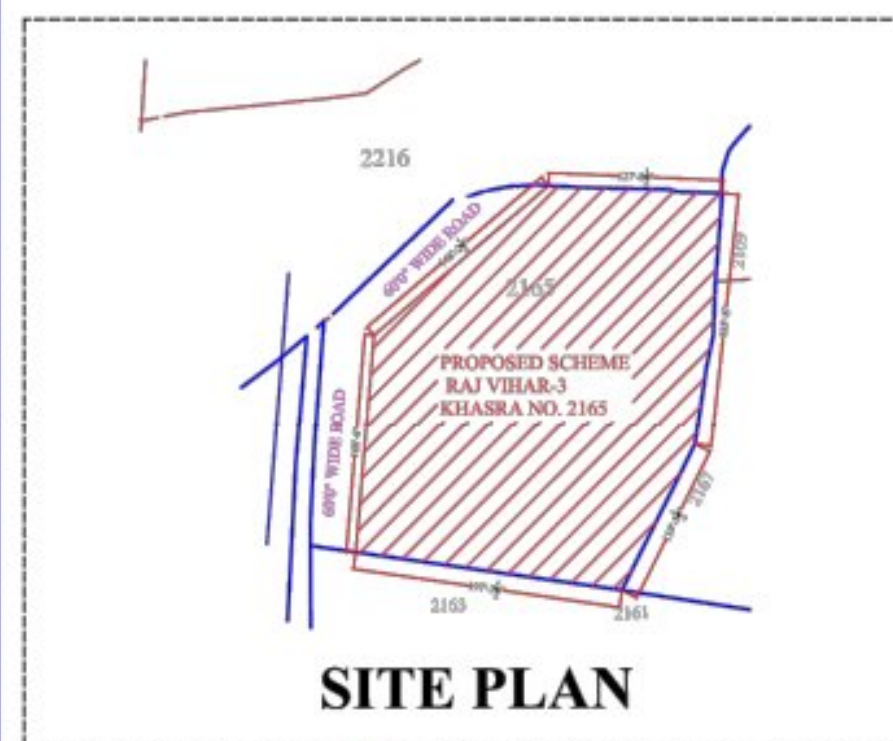

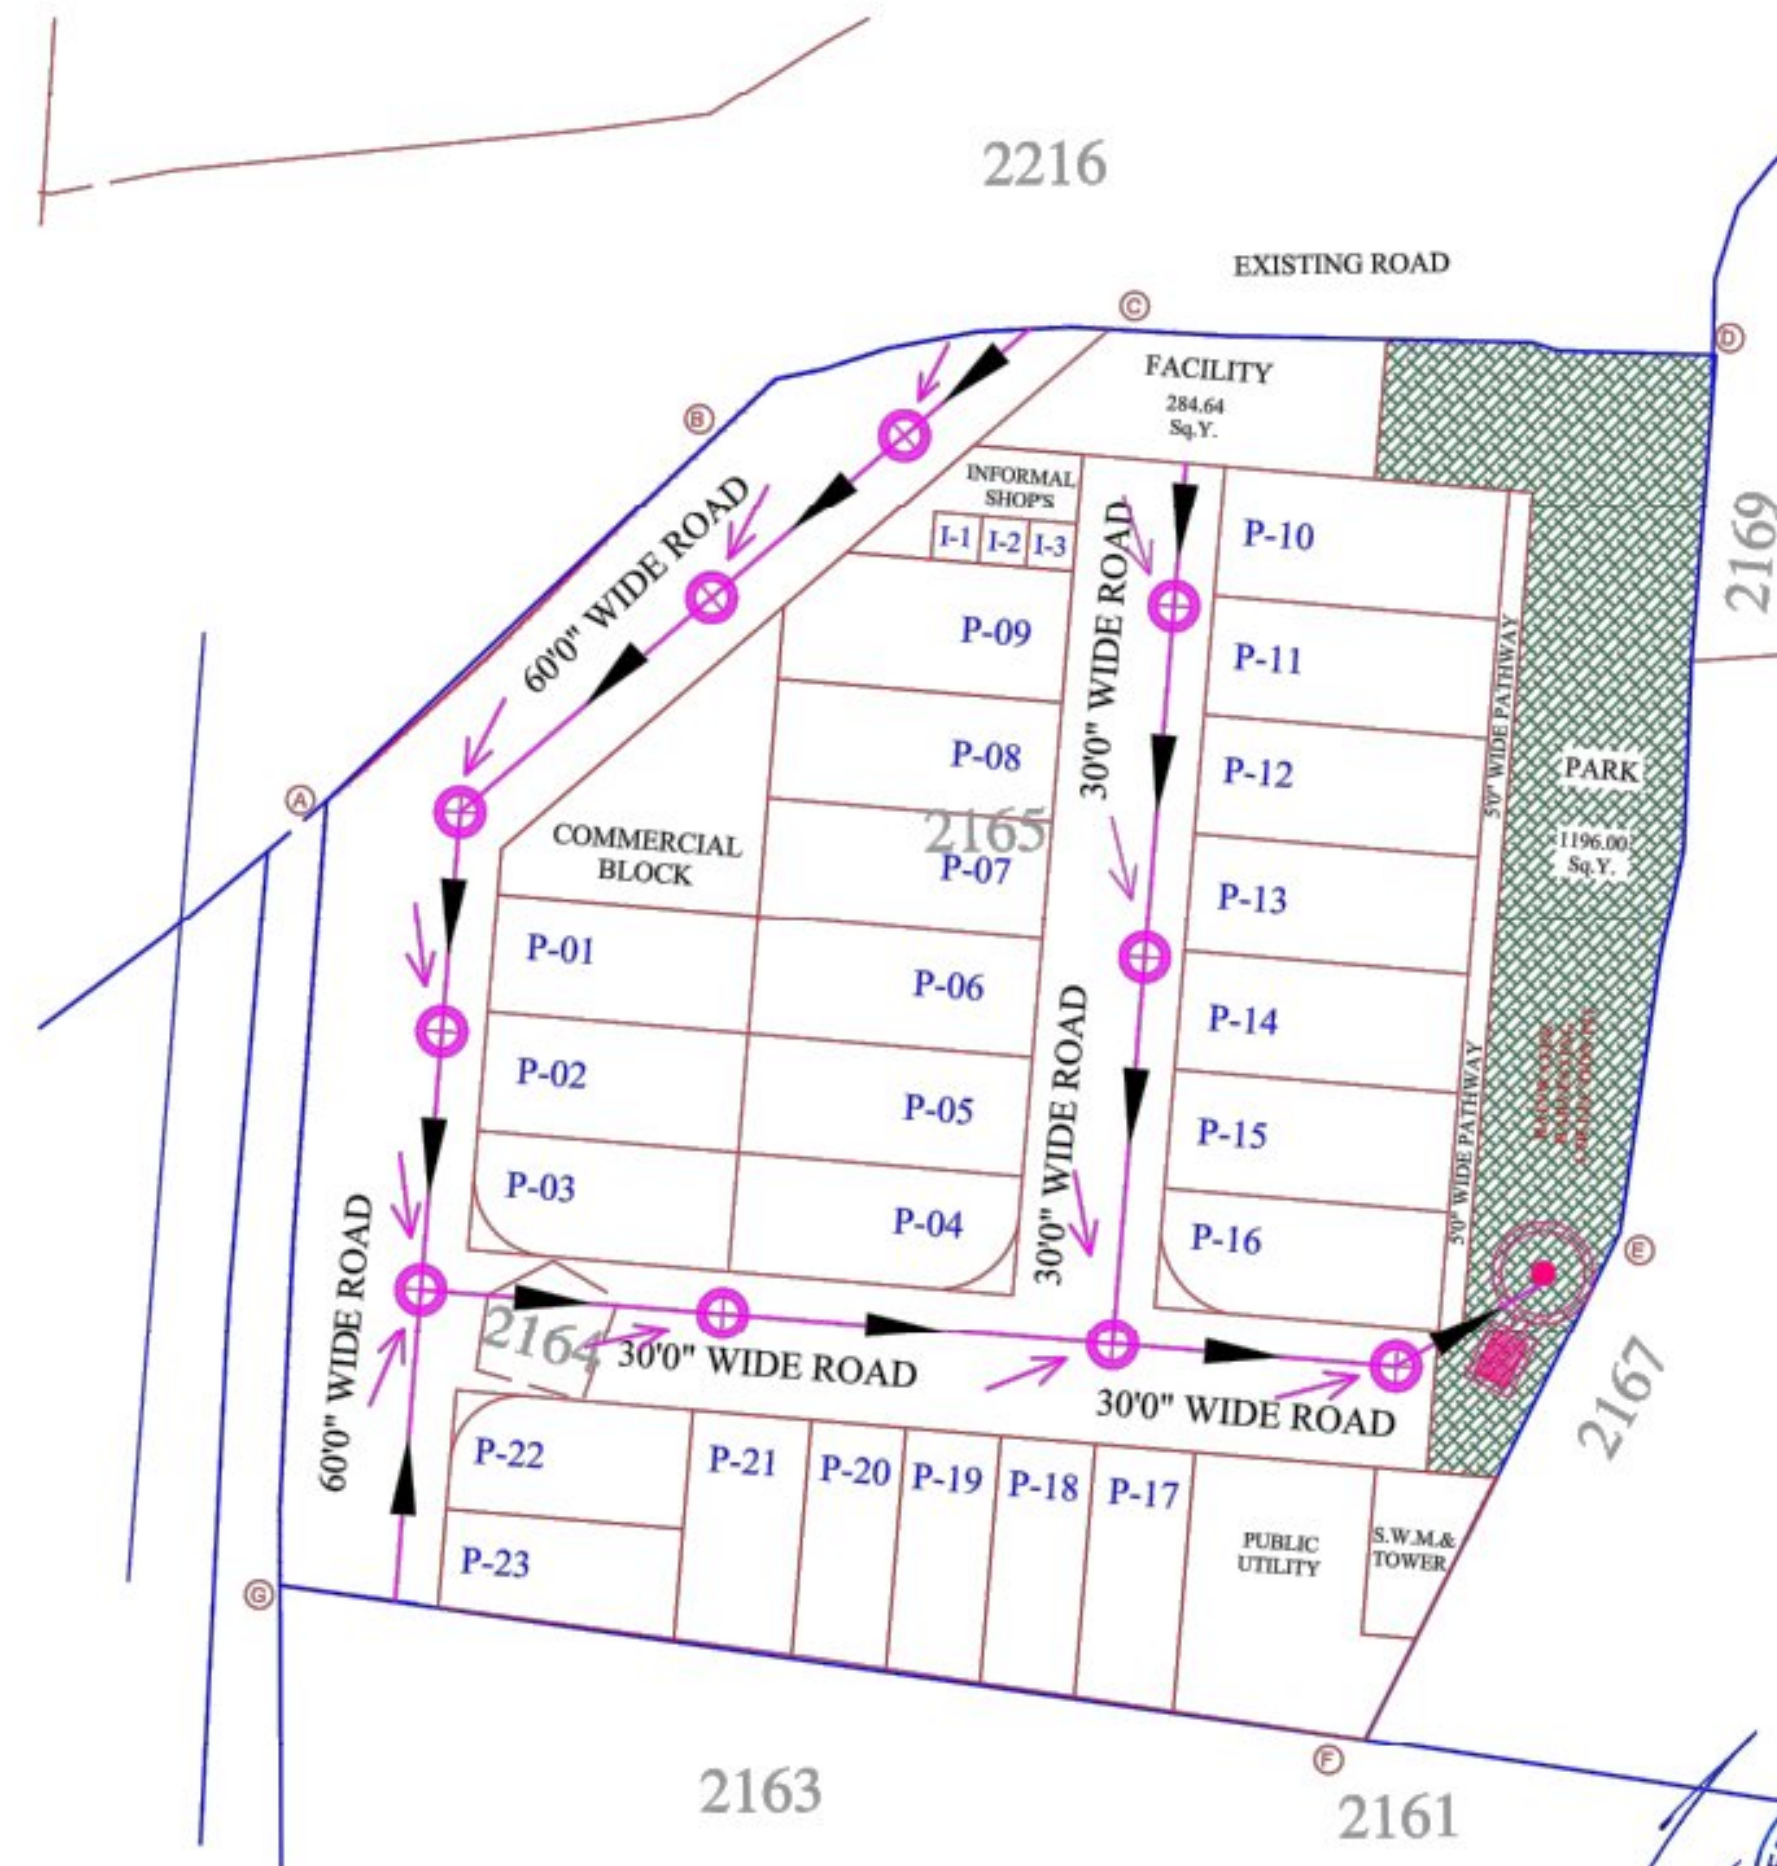

KGR ENGINEERS AND APPRAISERS
 PROP. ER. RAHUL KUMAR
 CHARTERED ENGINEER
 MOB. 9799801708

