
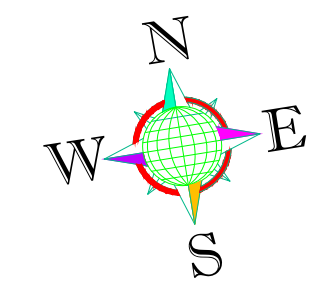
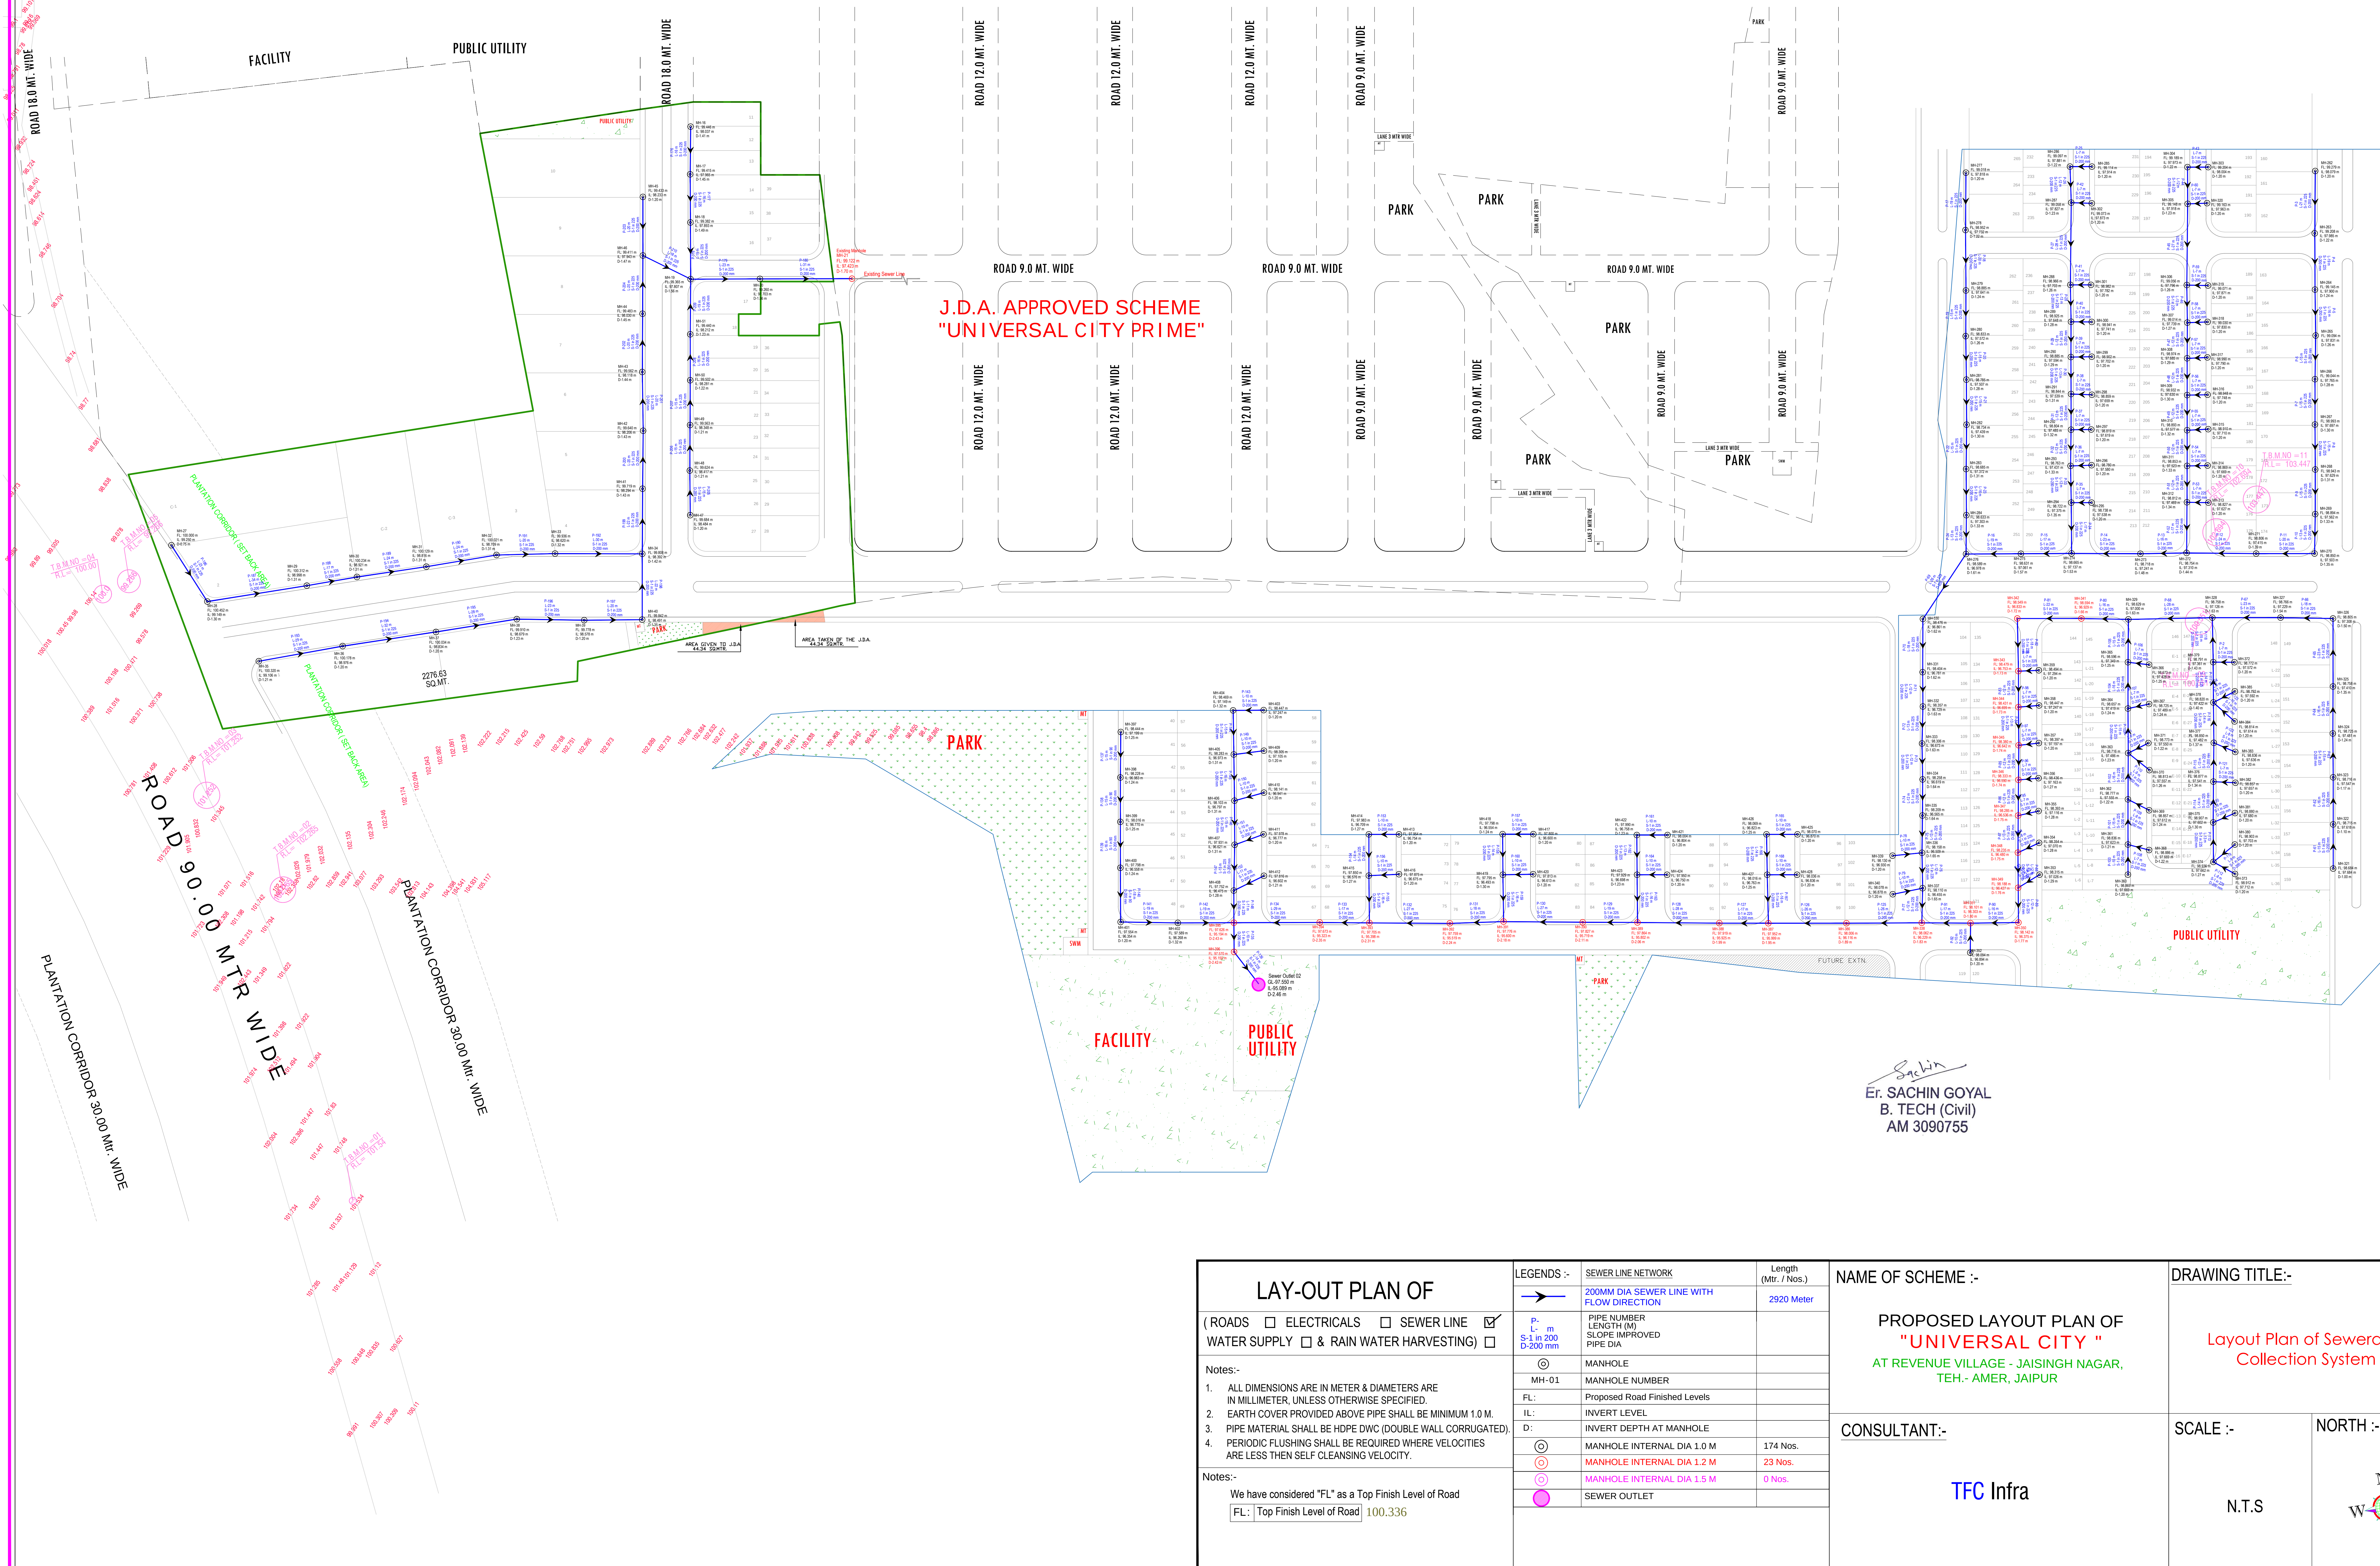
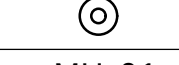
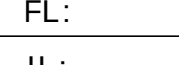
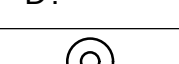
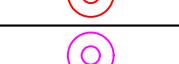


Layout Plan of Sewerage Collection System For
"UNIVERSAL CITY"

UNDER KHASRA NO.- 203,204,205,213,214,383/211,261,268,269,270,271,272,
273,274,275,279,280,282,284,409/258,407/257,405/206
AT REVENUE VILLAGE - JAISINGH NAGAR, TEH.- AMER, JAIPUR

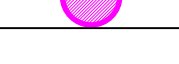

Er. SACHIN GOYAL
B. TECH (Civil)
AM 3090755

LAY-OUT PLAN OF		LEGENDS :-		NAME OF SCHEME :-		DRAWING TITLE:-	
(ROADS ☐ ELECTRICALS ☐ SEWER LINE ☒ WATER SUPPLY ☐ & RAIN WATER HARVESTING) ☐		 200MM DIA SEWER LINE WITH FLOW DIRECTION		PROPOSED LAYOUT PLAN OF "UNIVERSAL CITY" AT REVENUE VILLAGE - JAISINGH NAGAR, TEH.- AMER, JAIPUR		Layout Plan of Sewerage Collection System	
Notes:- 1. ALL DIMENSIONS ARE IN METER & DIAMETERS ARE IN MILLIMETER, UNLESS OTHERWISE SPECIFIED. 2. EARTH COVER PROVIDED ABOVE PIPE SHALL BE MINIMUM 1.0 M. 3. PIPE MATERIAL SHALL BE HDPE DWC (DOUBLE WALL CORRUGATED). 4. PERIODIC FLUSHING SHALL BE REQUIRED WHERE VELOCITIES ARE LESS THEN SELF CLEANSING VELOCITY.		 PIPE NUMBER  S-1 in 200 D-200 mm		CONSULTANT:-		SCALE :-	
Notes:- We have considered "FL" as a Top Finish Level of Road FL: Top Finish Level of Road 100.336		 MANHOLE  MANHOLE NUMBER FL: Proposed Road Finished Levels IL: INVERT LEVEL D: INVERT DEPTH AT MANHOLE  MANHOLE INTERNAL DIA 1.0 M  MANHOLE INTERNAL DIA 1.2 M  MANHOLE INTERNAL DIA 1.5 M		NORTH :-		TFC Infra	
		 SEWER OUTLET		174 Nos. 23 Nos. 0 Nos.		N.T.S.	