


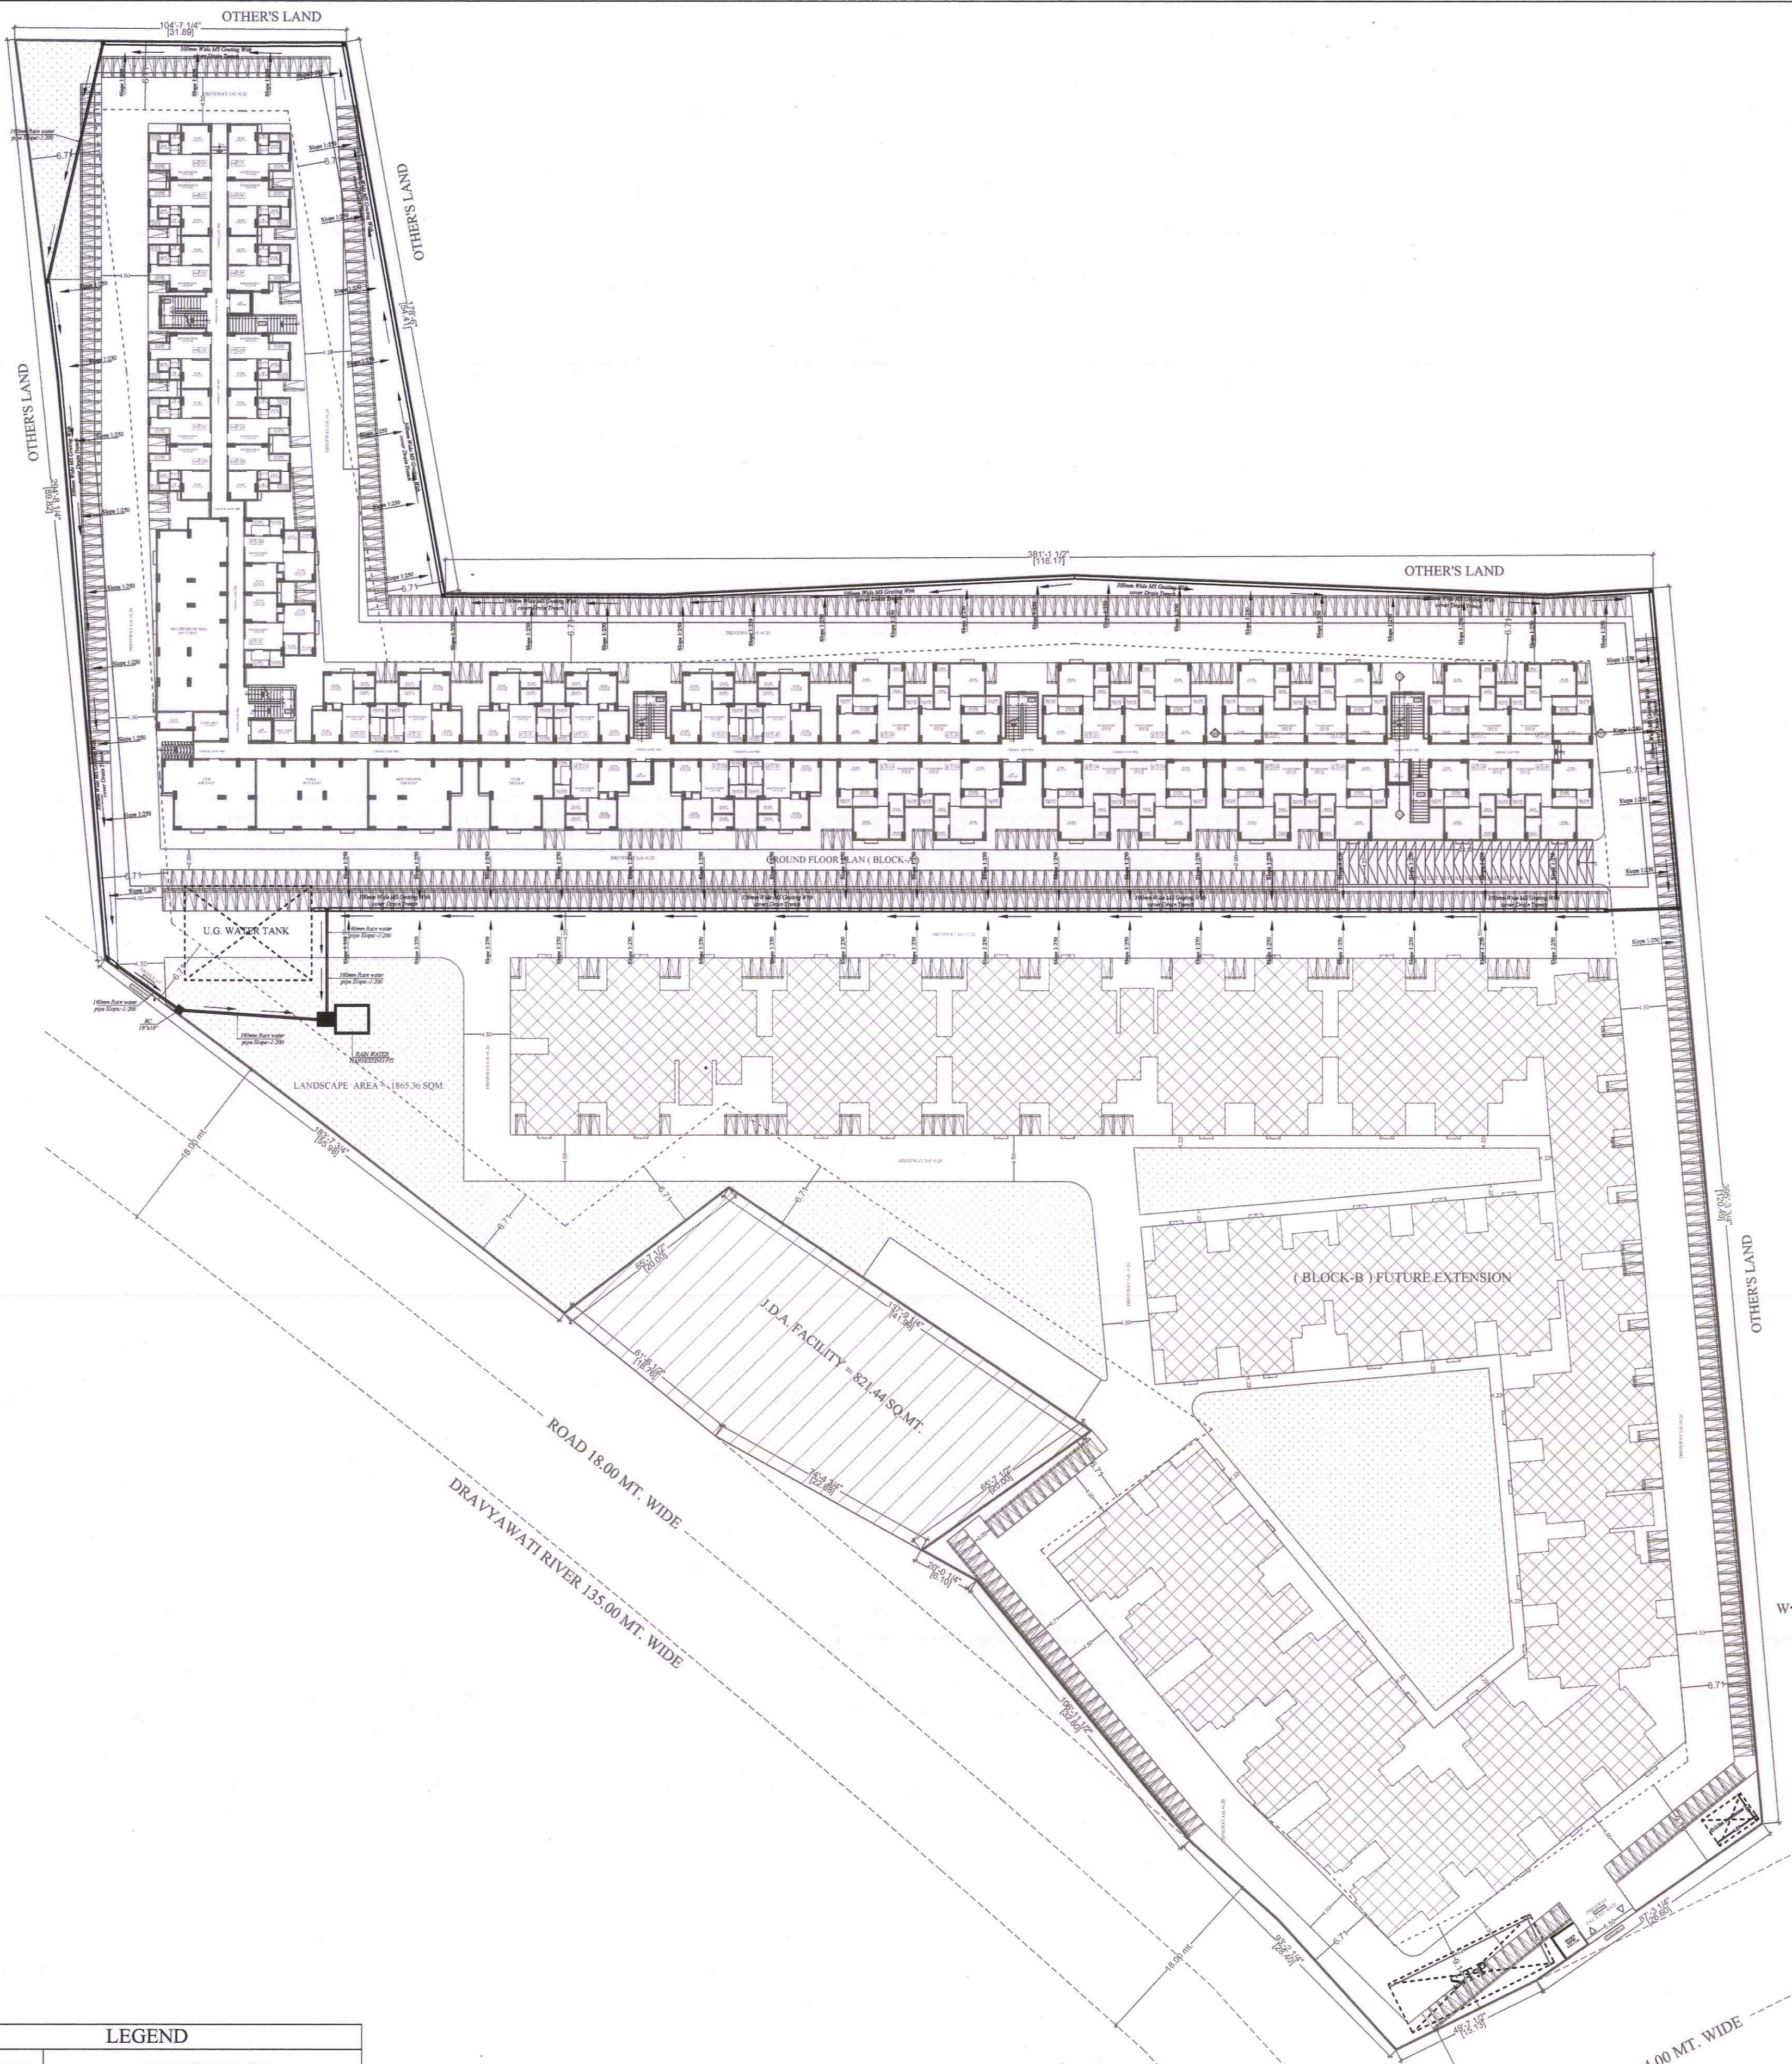

LEGEND

SYMBOL	DESCRIPTION
	160 mm Rain Water Pipe
	300mm Wide Drain Trench
	Rain Water Slope Flow Direction

NOTE:- DRAWING APPROVED BY EMPANELLED ARCHITECT ACCORDING LATTER NO.
dt: +1 + 15/3/2017 sfofo @ japh @ 2014 @ BVZ
DATED 31-MAY-2017

PROJECT :-
PROPOSED RESIDENTIAL GROUP HOUSING SINGLE PATTI OF
CHIEF MINISTER'S JAN A WAS YOJANA-2015 (UNDER PROVISION 3A)
IN KHASRA NO. - 2520, 2521, 2535, 2536 AT
VILLAGE - GONER, TEHSIL - SANGANER, DISTT. - JAIPUR.

DRAWING TITLE
EXTERNAL STORME WATER
CHAMBER & PIPE ROUTE PLAN

SERVICES CONSULTANT:
VIPUL CONSULTING
F 9 / 440 , Keshav Marg Chitrakut Scheme,Jaipur
PH:91-0-93146-10438 ,0141-2440946 Mail:vipul8599@yahoo.com

OWNER

ARCHITECT :-
SPACE GRID
C-49,VIDYA APARTMENT,PARAS MARG,
BAPU NAGAR,NEAR JANTA STORE
CIRCLE, JAIPUR-302015
PH-09314918766,0141-4003506 (O)
Email:-info.spacegrid@gmail.com

SHRI KRISHNAN
ARCHITECT
JA/99/25451

SCALE = 1:325