




DEVELOPER/CLIENT:-
PROJECT :-
SHRI RAMCHANDRA NAGAR

REDSTAR INFRA SERVICES
New Sanganer Road, Sodala,
Jaipur 302026
EMAIL ID- pkrijpr@gmail.com

1. ALL THE DIMENSIONS ON THE DRAWING ARE IN WRITTEN.
2. ONLY WRITTEN DIMENSIONS ARE TO BE FOLLOWED, DRAWING SHOULD NOT BE SCALED IN ANY CIRCUMSTANCES.
3. ALL MEASUREMENTS MUST BE CHECKED AND VERIFIED BY THE CONTRACTORS PRIOR TO EXECUTION OF WORK AT THE SITE.
4. THIS DRAWING IS TO BE READ IN CONJUNCTION WITH ALL RELEVANT STRUCTURAL, ARCHITECTURAL & FACILITY PLANNING DRAWINGS.
5. ANY DISCREPANCIES MUST BE BROUGHT TO THE NOTICE OF THE ENGINEER IMMEDIATELY & PRIOR TO EXECUTION AT SITE.
6. CO-ORDINATION WITH SERVICES SUCH AS HVAC, PLUMBING & ELECTRICAL, ETC. IS THE RESPONSIBILITY OF THE CONTRACTORS.
7. FOR DETAILS, REFER RELEVANT LARGE SCALE DETAIL DRGS. AS INDICATED.

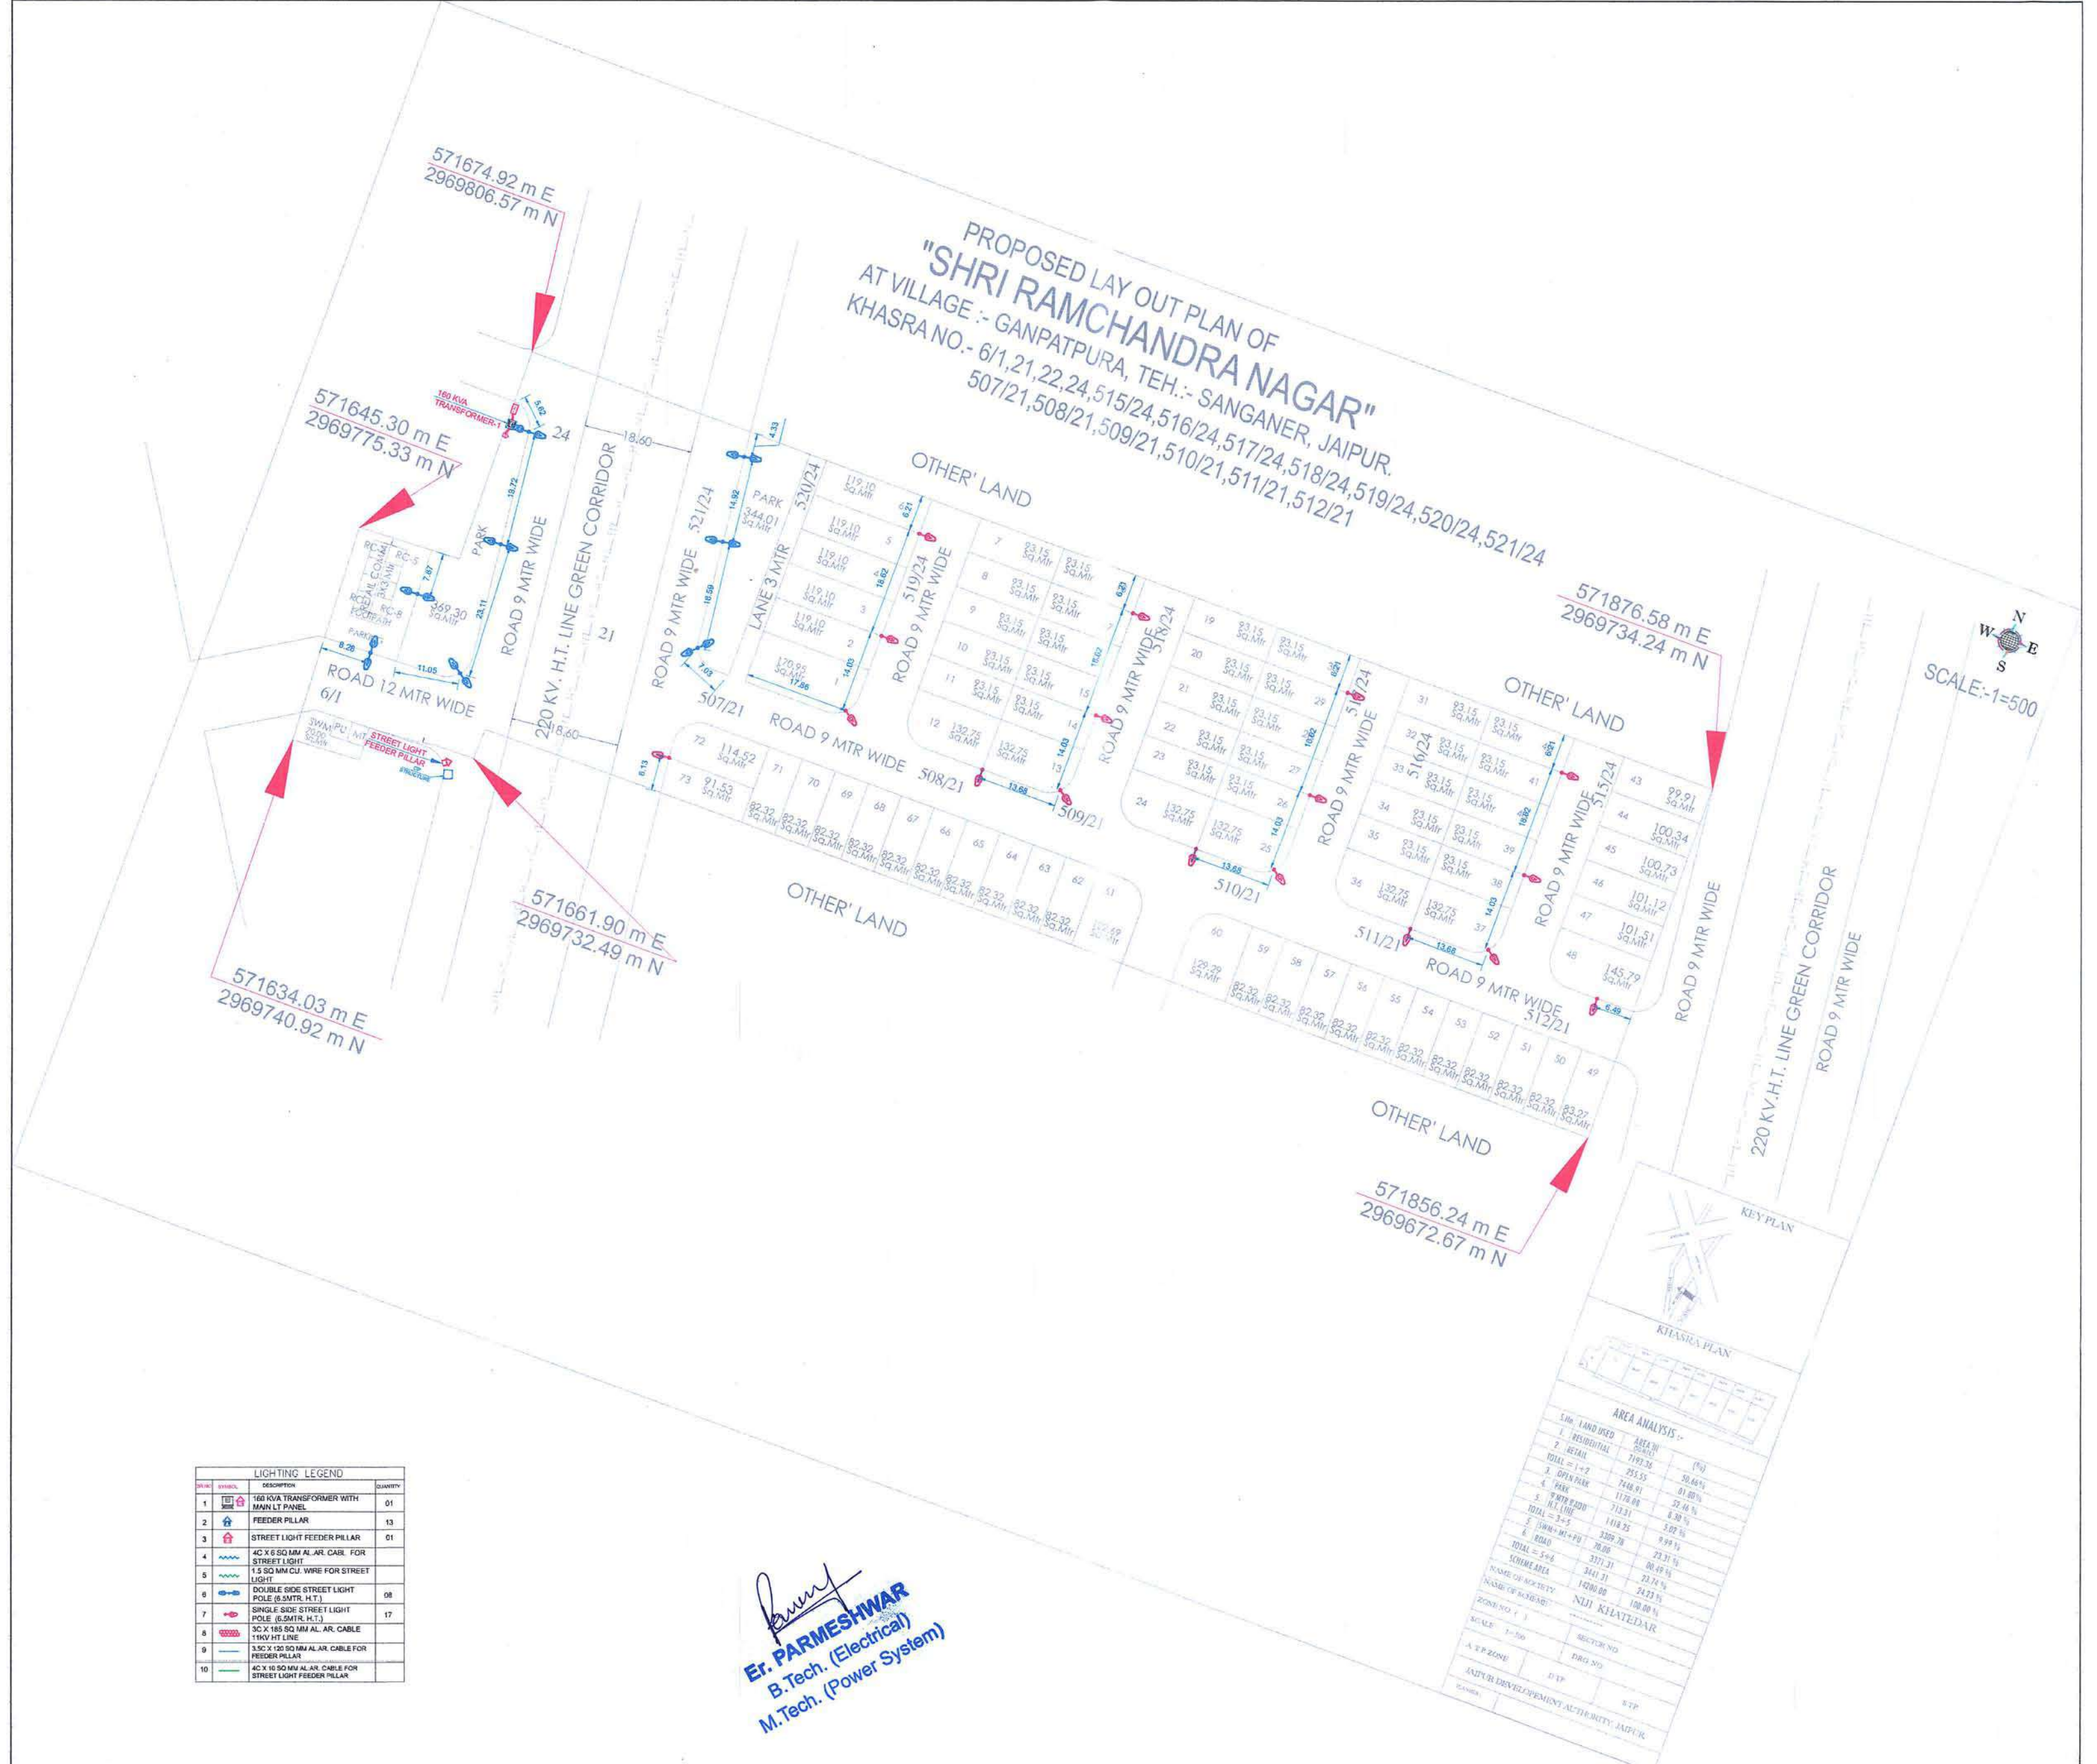

SCALE:-1=500

LIGHTING LEGEND			
NO.	SYMBOL	DESCRIPTION	QUANTITY
1		100 KVA TRANSFORMER WITH MAIN LT PANEL	01
2		FEEDER PILLAR	13
3		STREET LIGHT FEEDER PILLAR	01
4		4C X 6 SQ MM AL. AR. CABLE FOR STREET LIGHT	
5		1.5 SQ MM CU. WIRE FOR STREET LIGHT	
6		DOUBLE SIDE STREET LIGHT POLE (6.5MTR. H.T.)	08
7		SINGLE SIDE STREET LIGHT POLE (6.5MTR. H.T.)	17
8		3C X 185 SQ MM AL. AR. CABLE 1100 FT LINE	
9		3.5C X 120 SQ MM AL. AR. CABLE FOR FEEDER PILLAR	
10		4C X 16 SQ MM AL. AR. CABLE FOR STREET LIGHT FEEDER PILLAR	

Er. PARMESHWAR
B.Tech. (Electrical)
M.Tech. (Power System)

AREA ANALYSIS :-			
Sl. No.	LAND USED	AREA IN SQ. MTR.	(%)
1.	RESIDENTIAL	7197.92	50.46%
2.	RETAIL	255.55	01.80%
3.	OPEN PARK	7448.01	52.46%
4.	PARK	1172.00	8.38%
5.	9 MTR ROAD	713.31	5.07%
6.	12 MTR ROAD	1418.25	10.14%
7.	ROAD	3309.78	23.71%
8.	TOTAL = 1-7	3371.21	23.74%
9.	SCHEME AREA	14200.00	100.00%
10.	NAME OF SOCIETY	SHRI RAMCHANDRA NAGAR	
11.	NAME OF SOCIETY	SHRI RAMCHANDRA NAGAR	
12.	SCALE	1:500	
13.	A.T.P. ZONE	D.T.P.	
14.	JAIPUR DEVELOPMENT AUTHORITY, JAIPUR		

DRAWN :-	NITIN	NORTH :- 	DEVELOPER/CLIENT:-	CONSULTANT REDSTAR INFRA SERVICES New Sanganer Road, Sodala, Jaipur 302026 EMAIL ID- pkrijpr@gmail.com	1. ALL THE DIMENSIONS ON THE DRAWING ARE IN WRITTEN. 2. ONLY WRITTEN DIMENSIONS ARE TO BE FOLLOWED, DRAWING SHOULD NOT BE SCALED IN ANY CIRCUMSTANCES. 3. ALL MEASUREMENTS MUST BE CHECKED AND VERIFIED BY THE CONTRACTORS PRIOR TO EXECUTION OF WORK AT THE SITE. 4. THIS DRAWING IS TO BE READ IN CONJUNCTION WITH ALL RELEVANT STRUCTURAL, ARCHITECTURAL & FACILITY PLANNING DRAWINGS. 5. ANY DISCREPANCIES MUST BE BROUGHT TO THE NOTICE OF THE ENGINEER IMMEDIATELY & PRIOR TO EXECUTION AT SITE. 6. CO-ORDINATION WITH SERVICES SUCH AS HVAC, PLUMBING & ELECTRICAL, ETC. IS THE RESPONSIBILITY OF THE CONTRACTORS. 7. FOR DETAILS, REFER RELEVANT LARGE SCALE DETAIL DRGS. AS INDICATED.
APPROVED :-	NARESH		PROJECT :-		
DATE :-	28-08-2023		SHRI RAMCHANDRA NAGAR		
DRAWING NO.:-	00	SCALE :- N.T.S.			
DRAWING TITLE:-	STREET LIGHT CIRCUITING LAYOUT				