


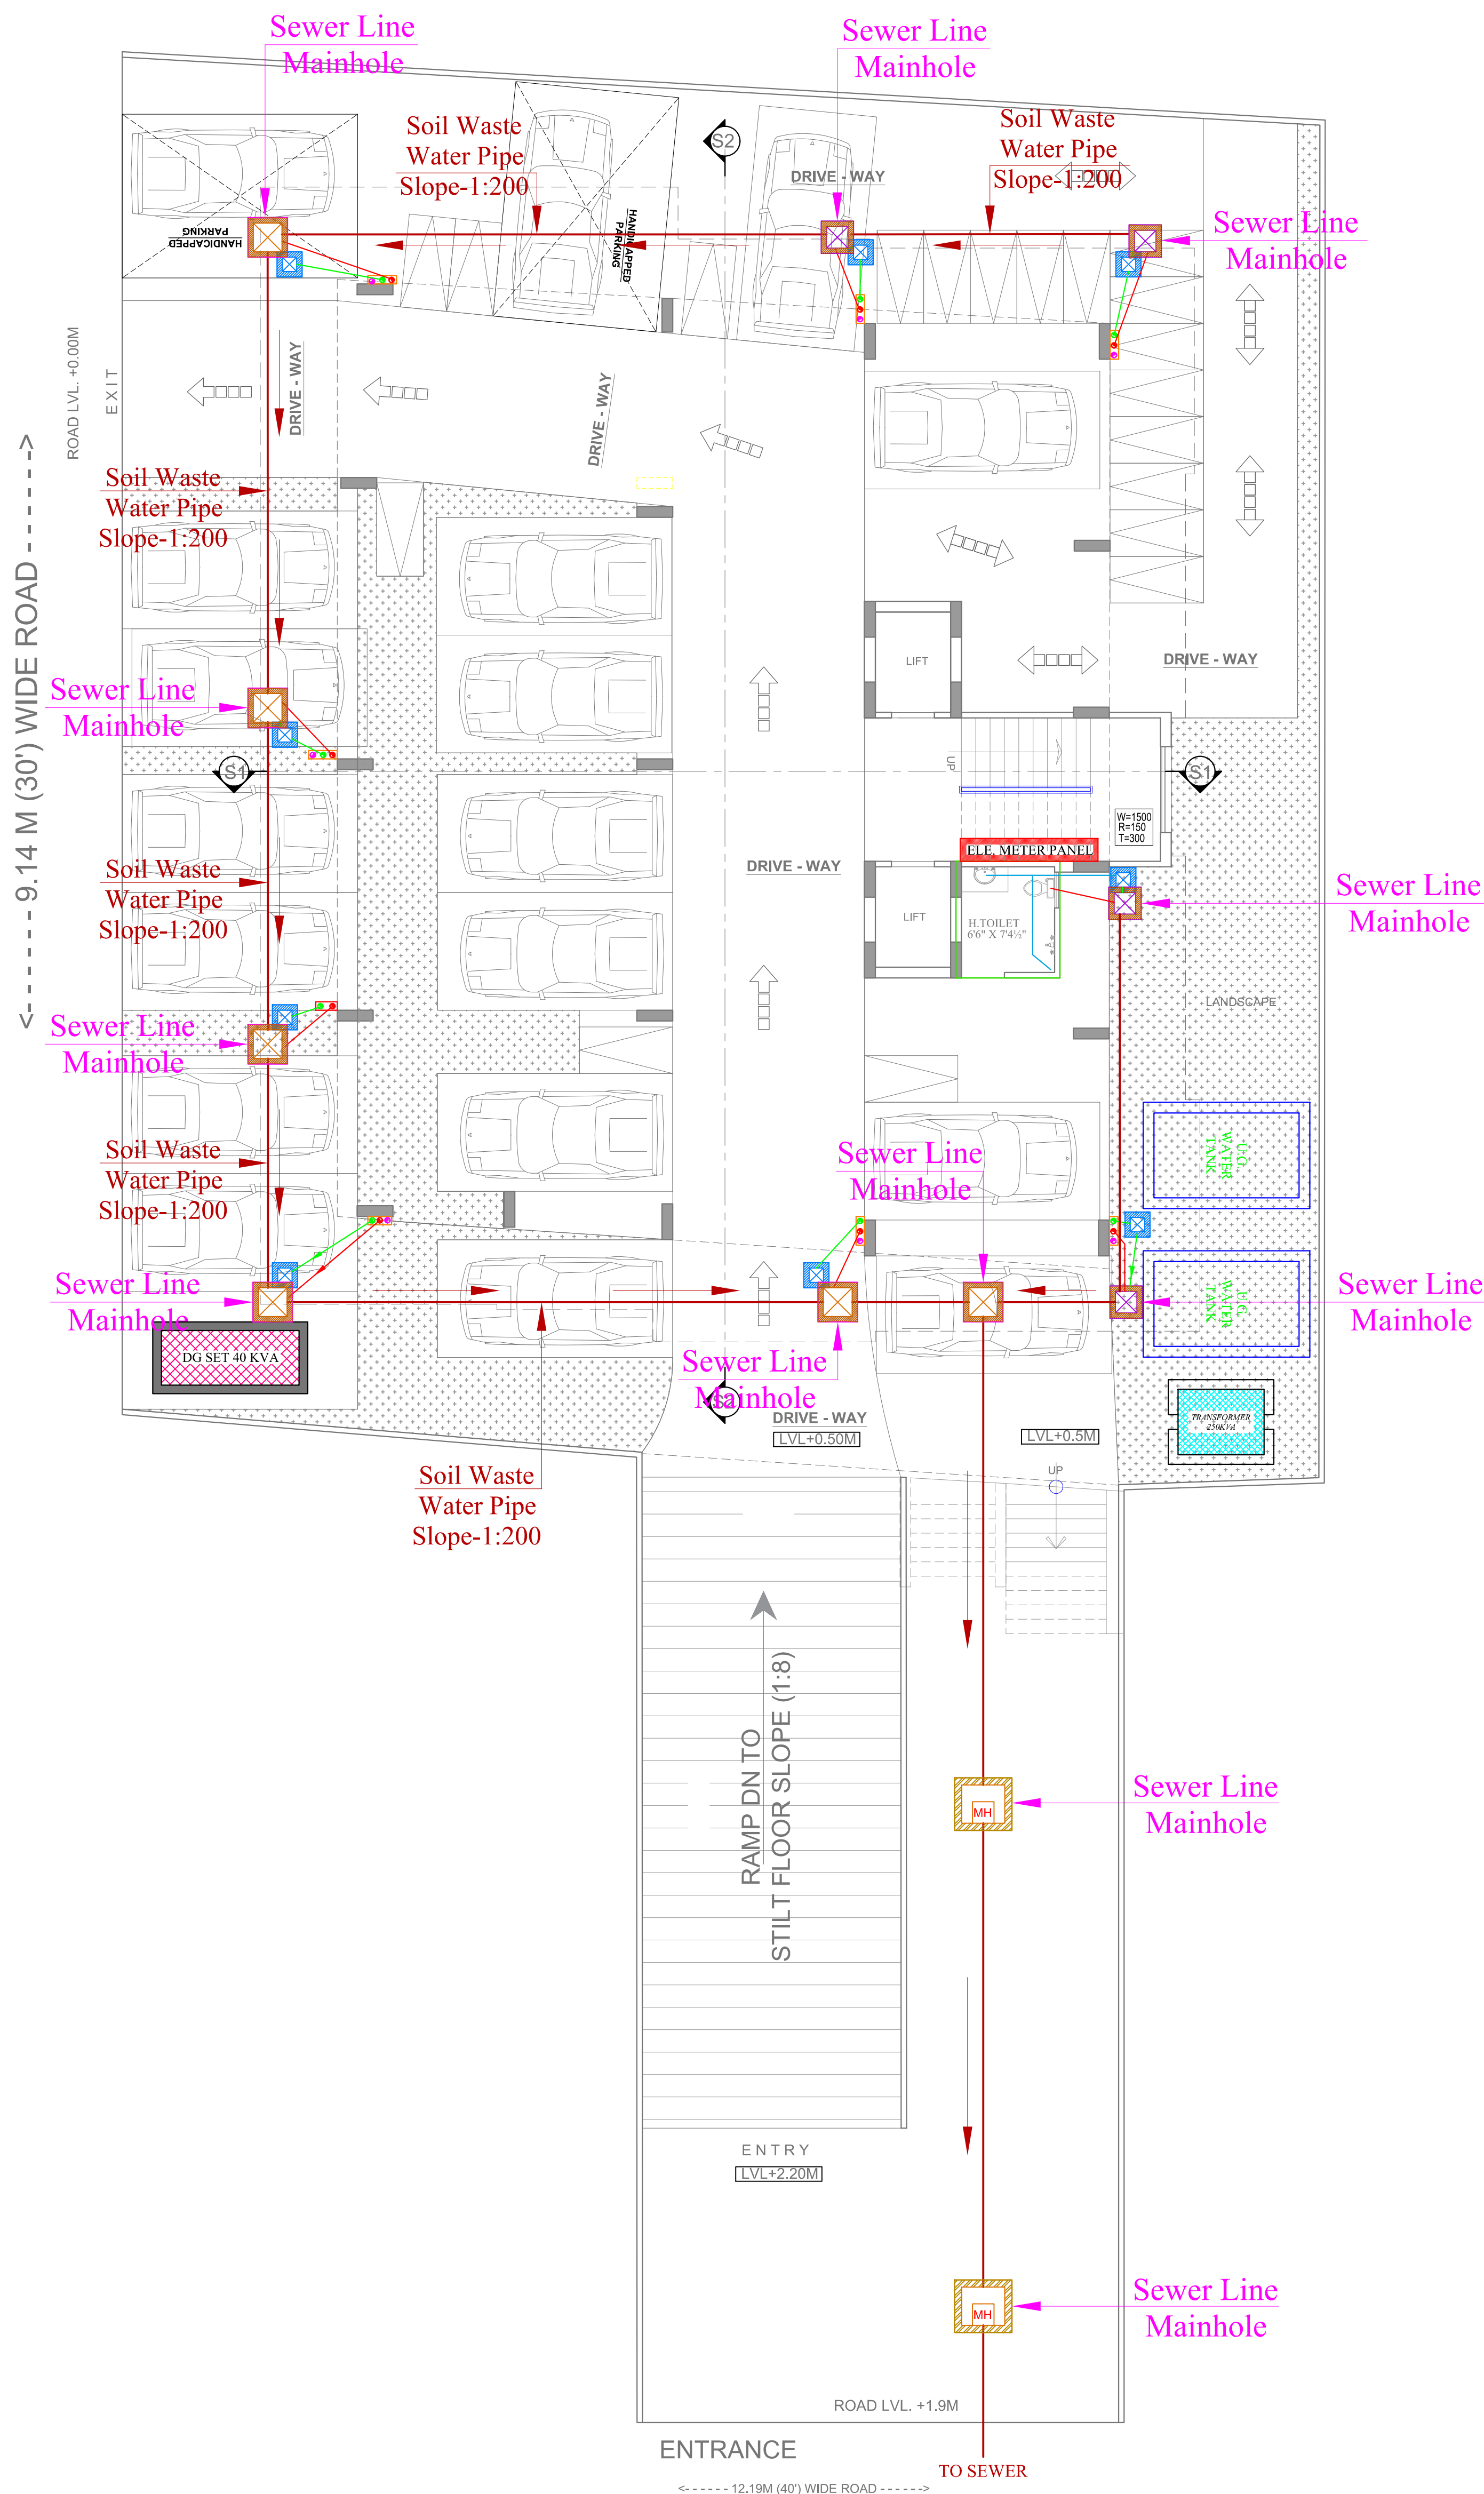

Rukmaa Infra Projects Private Limited
Director

VIPUL AGARWAL
M.E.P. CONSULTANT
B.E. ELECTRICAL

SYMBOL	DESCRIPTION
	Ø160 mm Soil Waste Water Pipe Slope 1:200
	Ø110 mm Soil Waste Water Pipe Slope 1:200
	Ø110 mm Waste Water Pipe Slope 1:200
	Gully Trap-30"X24" Depth According to Slope
	Main Hole-18"X18" Depth According to Slope
	Main Hole-24"X24" Depth According to Slope
	Main Hole-36"X32" Depth According to Slope
	Flow Direction

SERVICES CONSULTANT:
ASHI ASSOCIATES

F 9 / 440 , Keshav Marg Chitrakut Scheme,Jaipur
PH:91-0-93146-10438 ,0141-2440946 Mail:vipul8599@yahoo.com

DRAWING:-
STILT FLOOR EXTERNAL
SEWERAGE PIPE ROUTE PLAN


PROJECT NAME :-
GREEN LEAF RESIDENCES

PROJECT ADDRESS :-
PLOT NO- 105,145,146
KISAN NAGAR, AJMER ROAD,
JAIPUR RAJ.

PROMOTER:-
M/S RUKMAA INFRA PROJECTS PVT. LTD.

ARCHITECT

ARCHITECTS, INTERIOR DESIGNERS AND ENGINEERS
SPACE EDGE ARCHITECTS
B-6, Moti Marg, Bapu Nagar, Jaipur.
Ph.: 0141-4062903 , +91-9314510603
E-Mail: spaceedgejpr@gmail.com

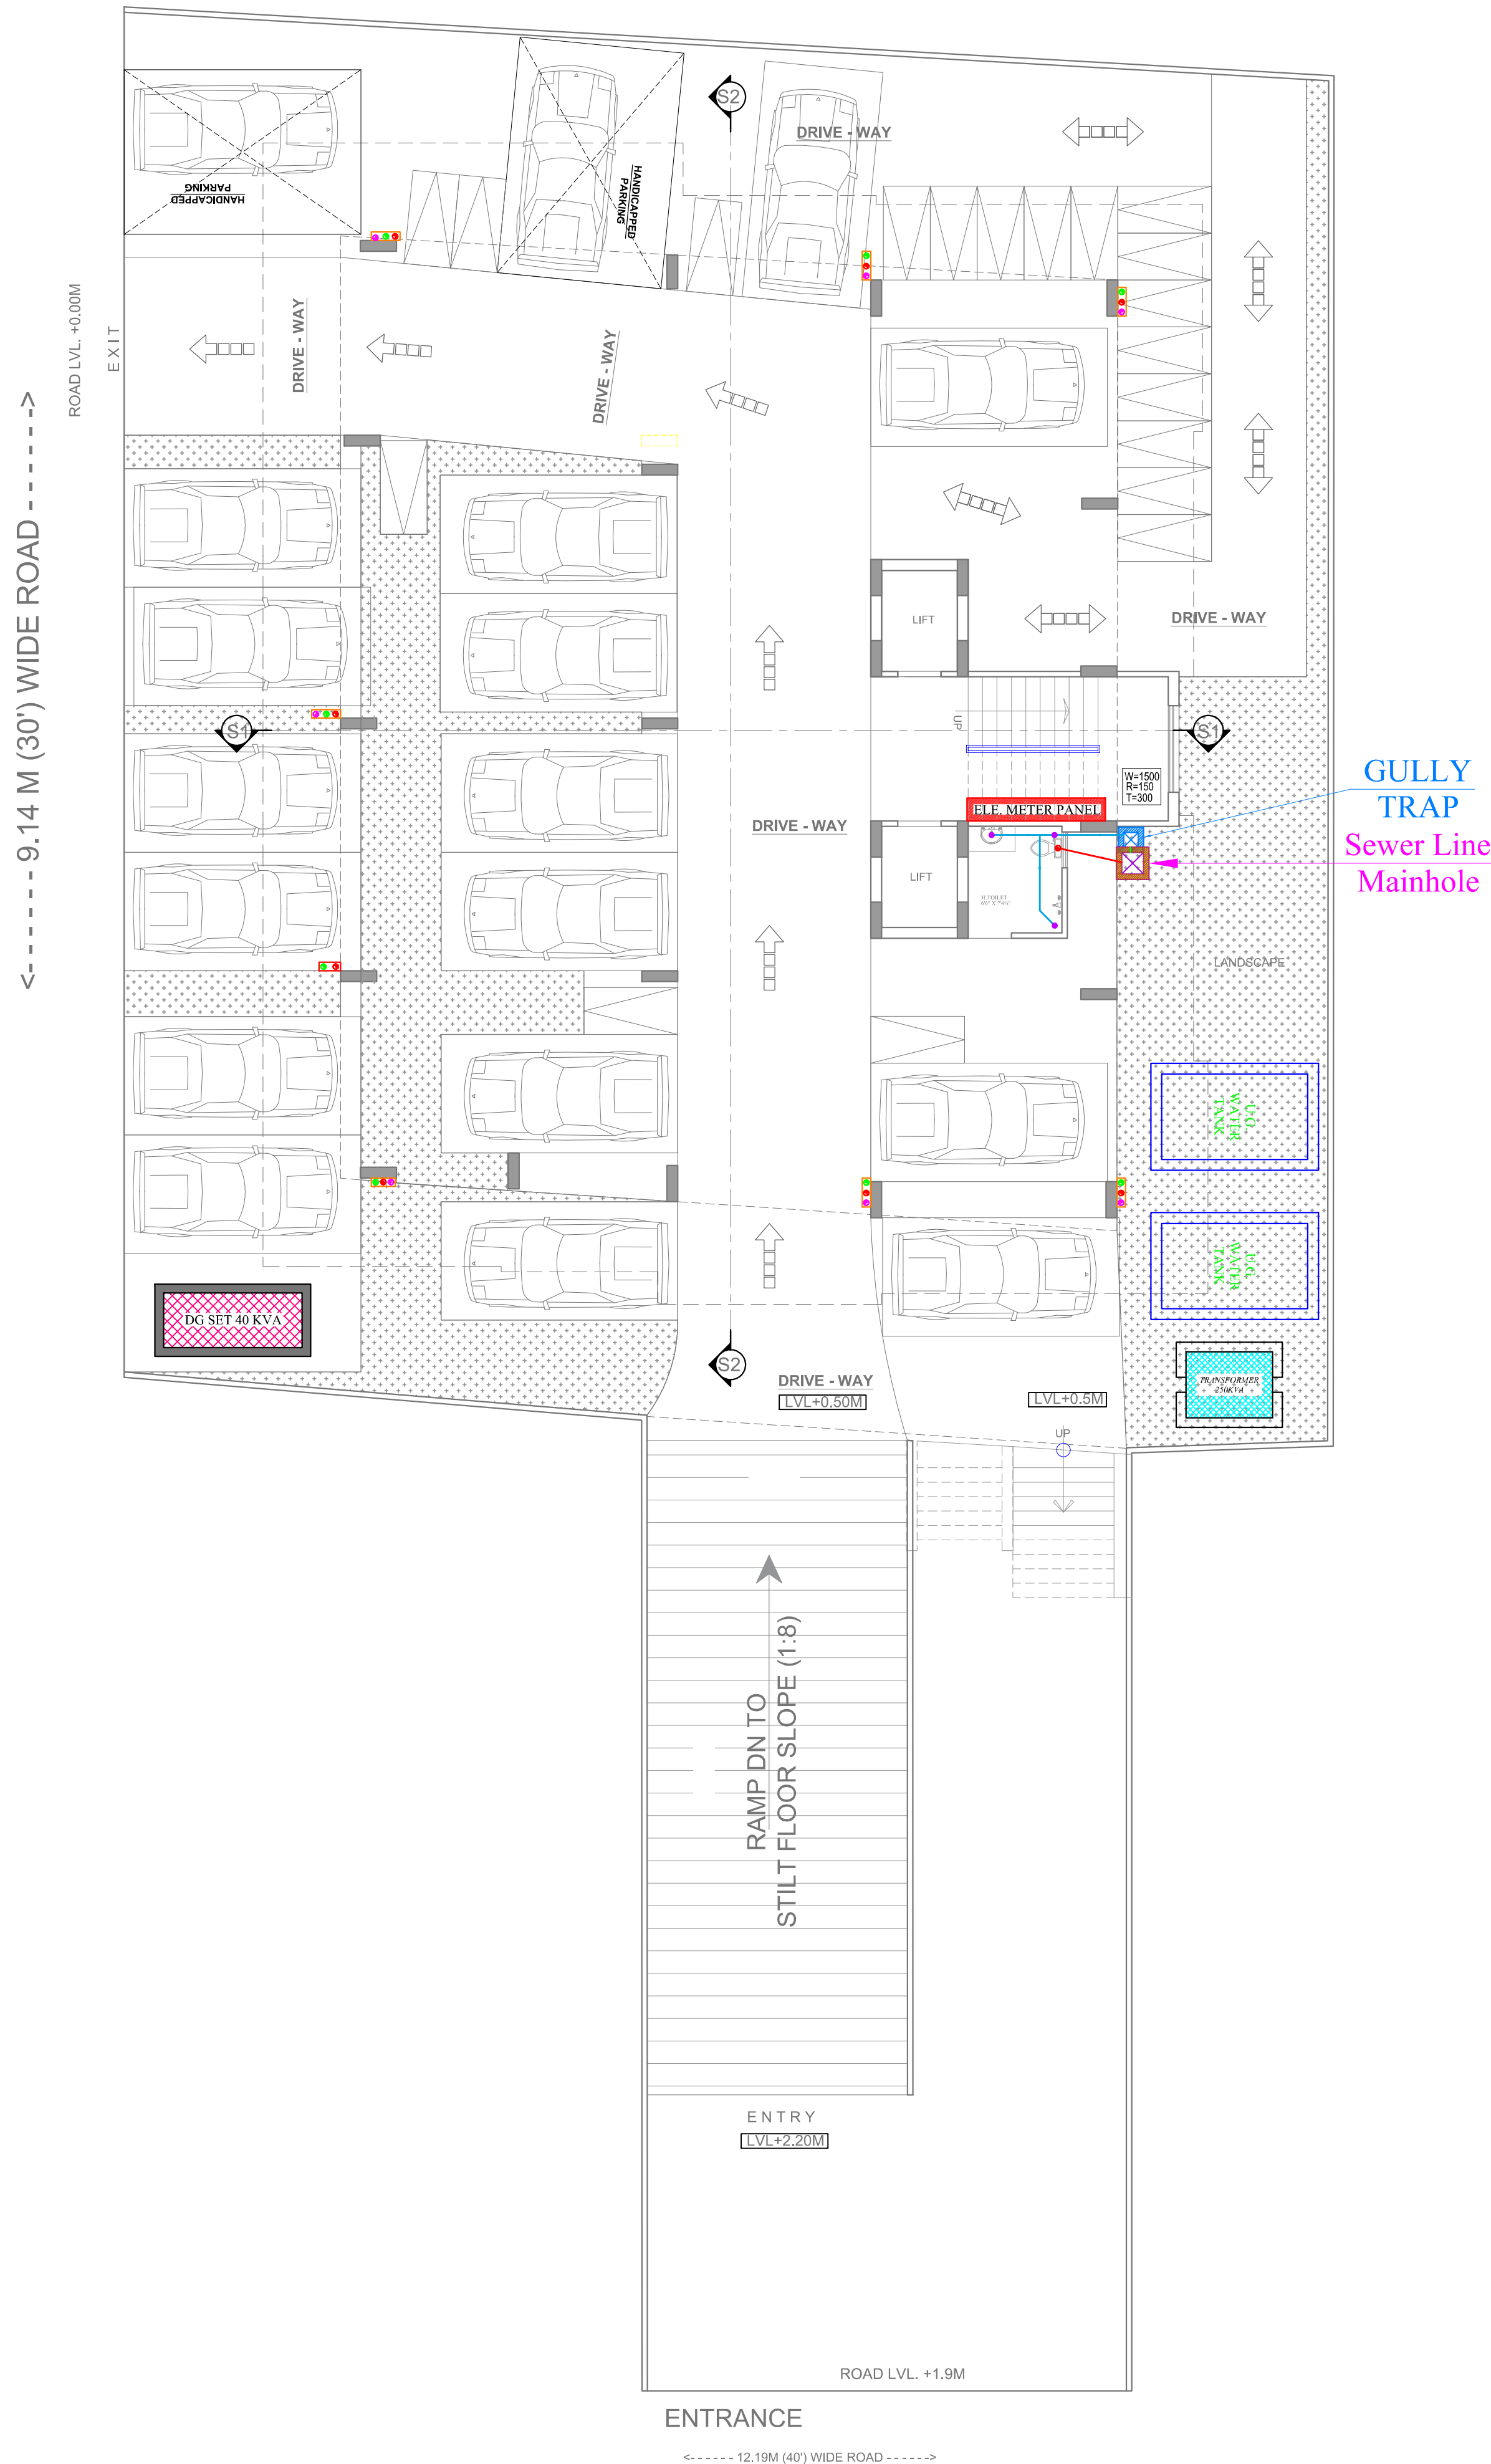

Rukmaa Infra Projects Private Limited
Director

Vipul
VIPUL AGARWAL
M.E.P. CONSULTANT
B.E. ELECTRICAL

SYMBOL	DESCRIPTION
	Ø110 mm Soil Waste Water Pipe
	Ø110 mm Soil Waste Water Pipe Slope 1:200
	Ø110 mm Waste Water Pipe Slope 1:200
	Ø75 mm Waste Water Pipe Slope 1:200
	Floor Trap
	Gully Trap-30"X24" Depth According to Slope
	Main Hole-18"X18" Depth According to Slope
	Flow Direction

SERVICES CONSULTANT:
ASHI ASSOCIATES
F 9 / 440 , Keshav Marg Chitrakut Scheme,Jaipur
PH:91-0-93146-10438 ,0141-2440946 Mail:vipul8599@yahoo.com

DRAWING:-
STILT FLOOR COMMON
TOILET DRAINAGE PLAN


PROJECT NAME :-
GREEN LEAF RESIDENCES

PROJECT ADDRESS :-
**PLOT NO- 105,145,146
KISAN NAGAR, AJMER ROAD,
JAIPUR RAJ.**

PROMOTER:-
M/S RUKMAA INFRA PROJECTS PVT. LTD.

ARCHITECT

ARCHITECTS, INTERIOR DESIGNERS AND ENGINEERS
SPACE EDGE ARCHITECTS
B-6, Moti Marg, Bapu Nagar, Jaipur.
Ph.: 0141-4062903 , +91-9314510603
E-Mail: spaceedgejpr@gmail.com

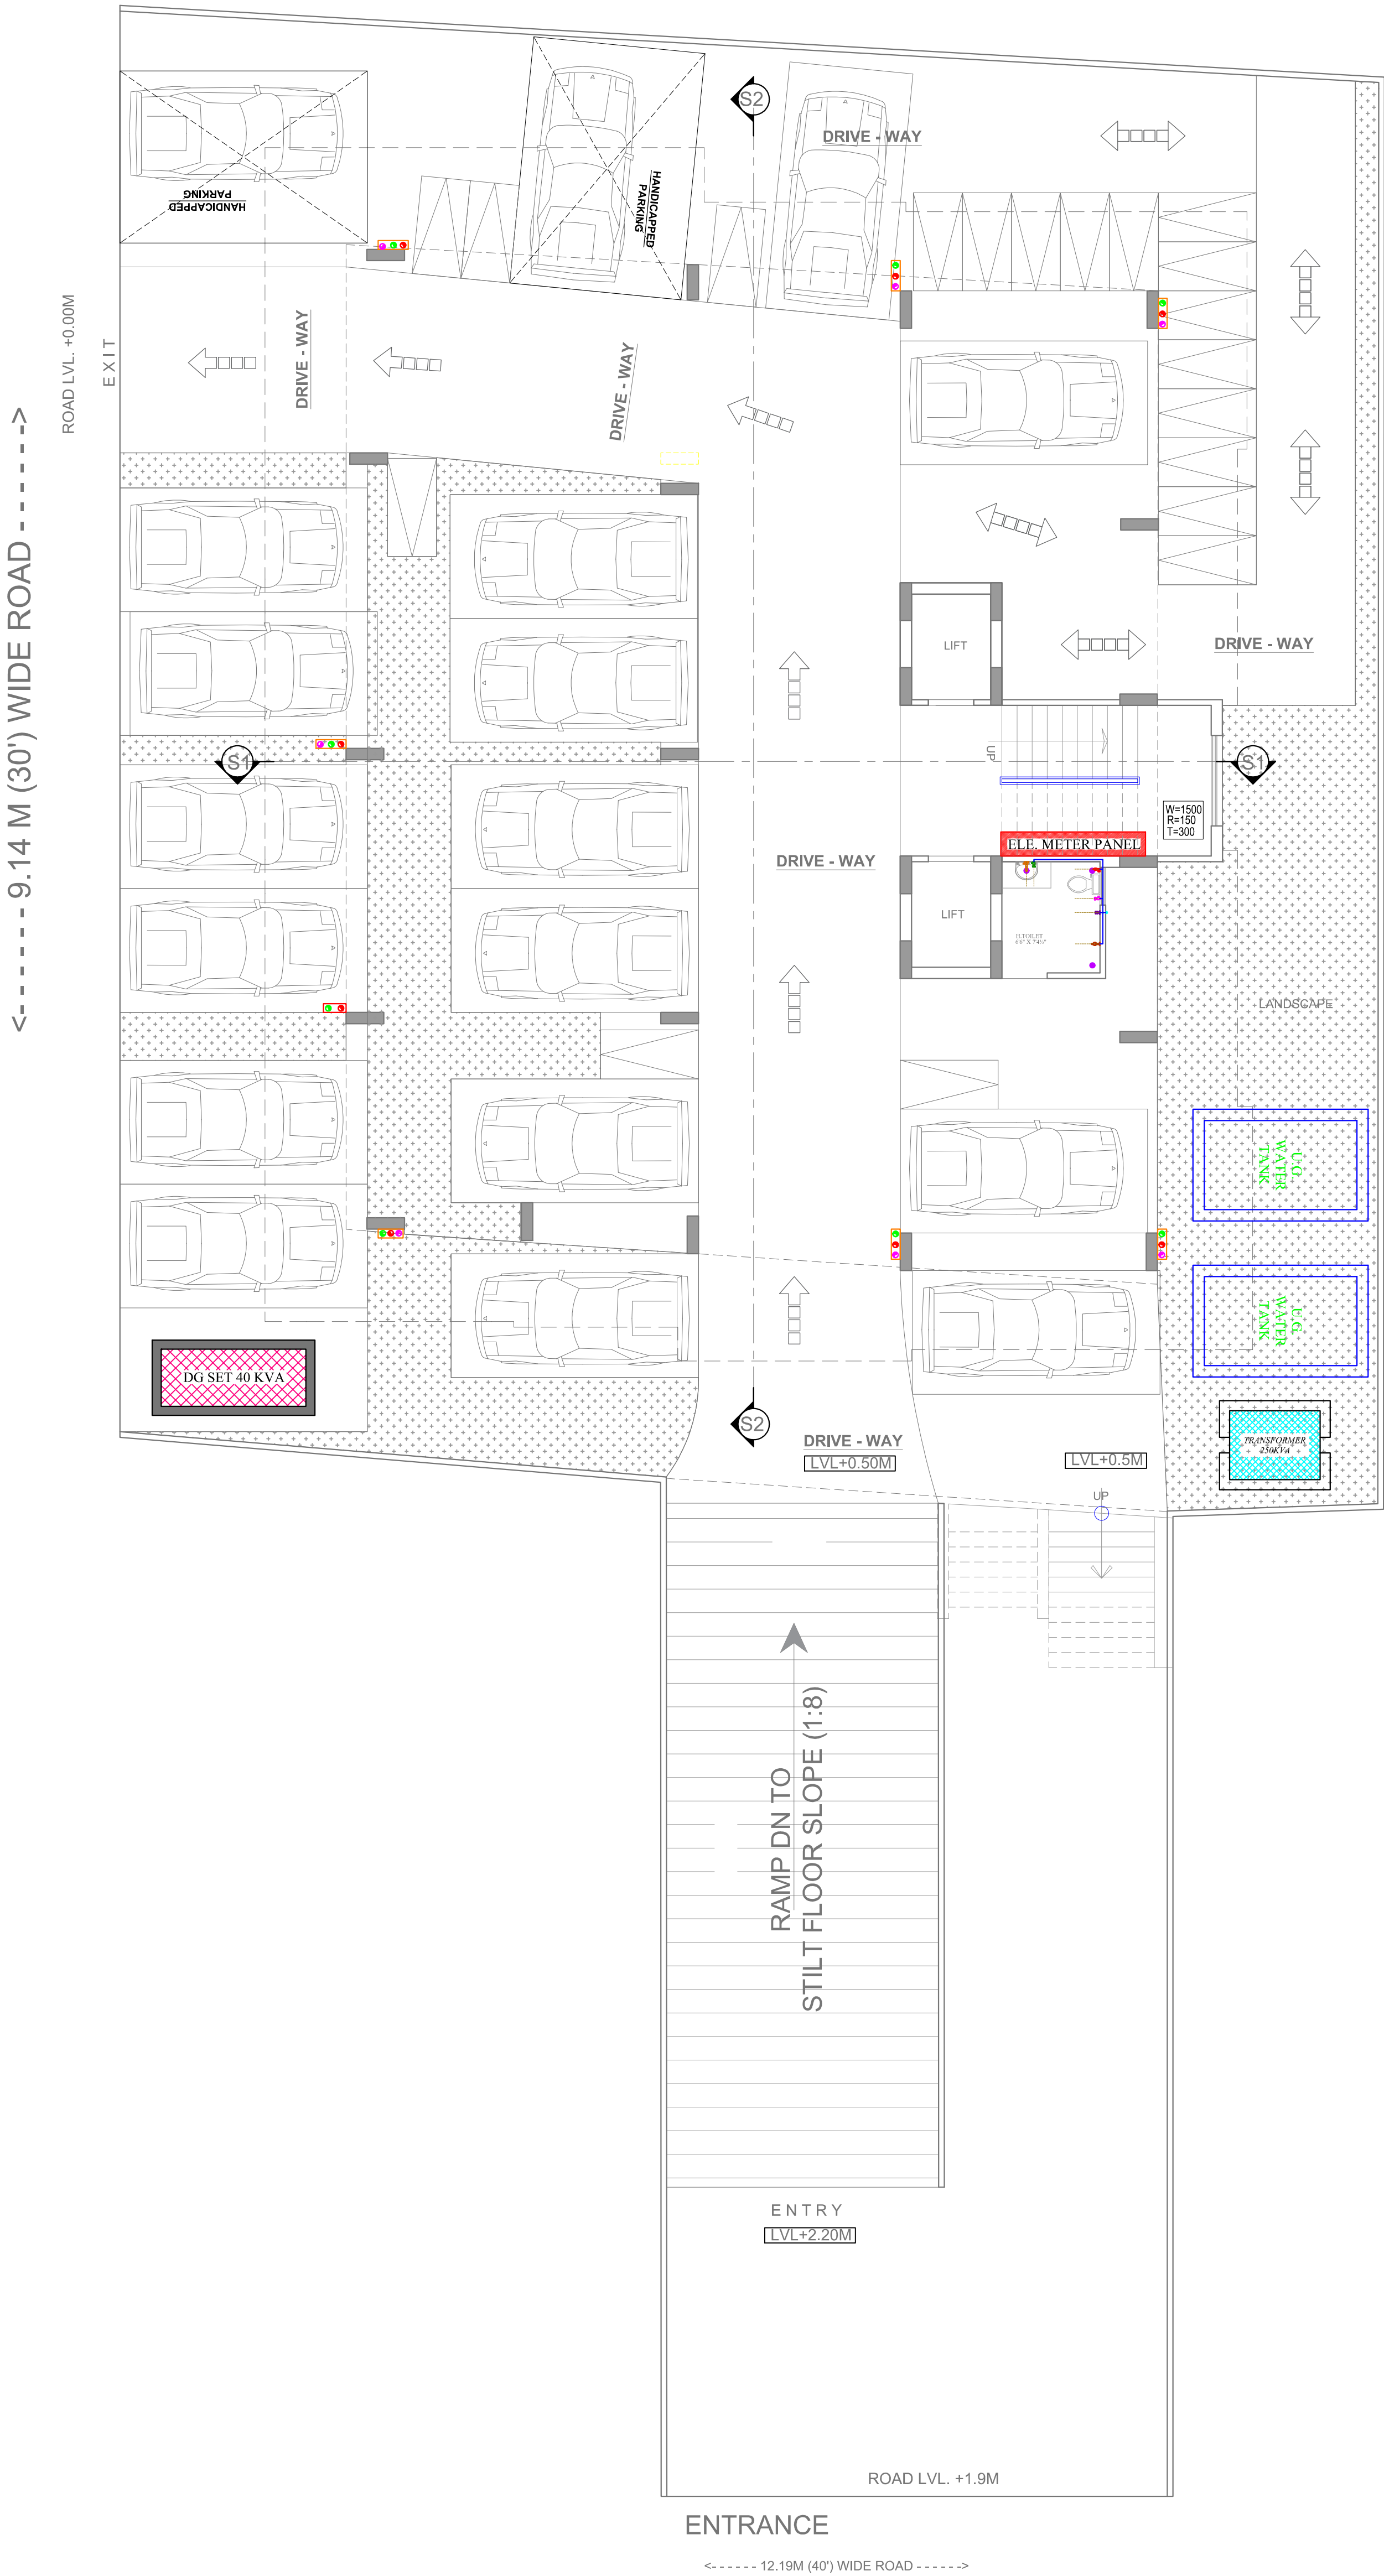

Rukmaa Infra Projects Private Limited
Director

Vipul
VIPUL AGARWAL
M.E.P. CONSULTANT
B.E. ELECTRICAL

All Heights For Finish Floor Lvl	SYMBOL	SYMBOL	DESCRIPTION
+800MM			Ø 20MM CWS PIPE THRU WALL CHASE TO WASH BASIN MIXER
+450MM			Ø 20MM CWS PIPE THRU WALL CHASE TO BASIN ANGLE VALVE
+2100MM			Ø 20MM CWS PIPE THRU WALL CHASE TO CONCELED STOP COCK
+300MM			Ø 20MM CWS PIPE THRU WALL CHASE TO FAUCET
+450MM			Ø 20MM CWS PIPE THRU WALL CHASE TO CISTERN ANGLE VALVE
+1200MM			Ø 20MM CWS PIPE THRU WALL CHASE TO URINAL ANGLE VALVE
+600MM			Ø 20MM CWS PIPE THRU WALL CHASE TO TAP SAUNA & STEAM
			COLD WATER SUPPLY LINE

SERVICES CONSULTANT:
ASHI ASSOCIATES
F 9 / 440 , Keshav Marg Chitrakut Scheme,Jaipur
PH:91-0-93146-10438 ,0141-2440946 Mail:vipul8599@yahoo.com

DRAWING:-
STILT FLOOR COMMON
TOILET PLUMBING PLAN


PROJECT NAME :-
GREEN LEAF RESIDENCES

PROJECT ADDRESS :-
PLOT NO- 105,145,146
KISAN NAGAR, AJMER ROAD,
JAIPUR RAJ.


PROMOTER:-
M/S RUKMAA INFRA PROJECTS PVT. LTD.

ARCHITECT

ARCHITECTS, INTERIOR DESIGNERS AND ENGINEERS
SPACE EDGE ARCHITECTS
B-6, Moti Marg, Bapu Nagar, Jaipur.
Ph.: 0141-4062903 , +91-9314510603
E-Mail: spaceedgejpr@gmail.com

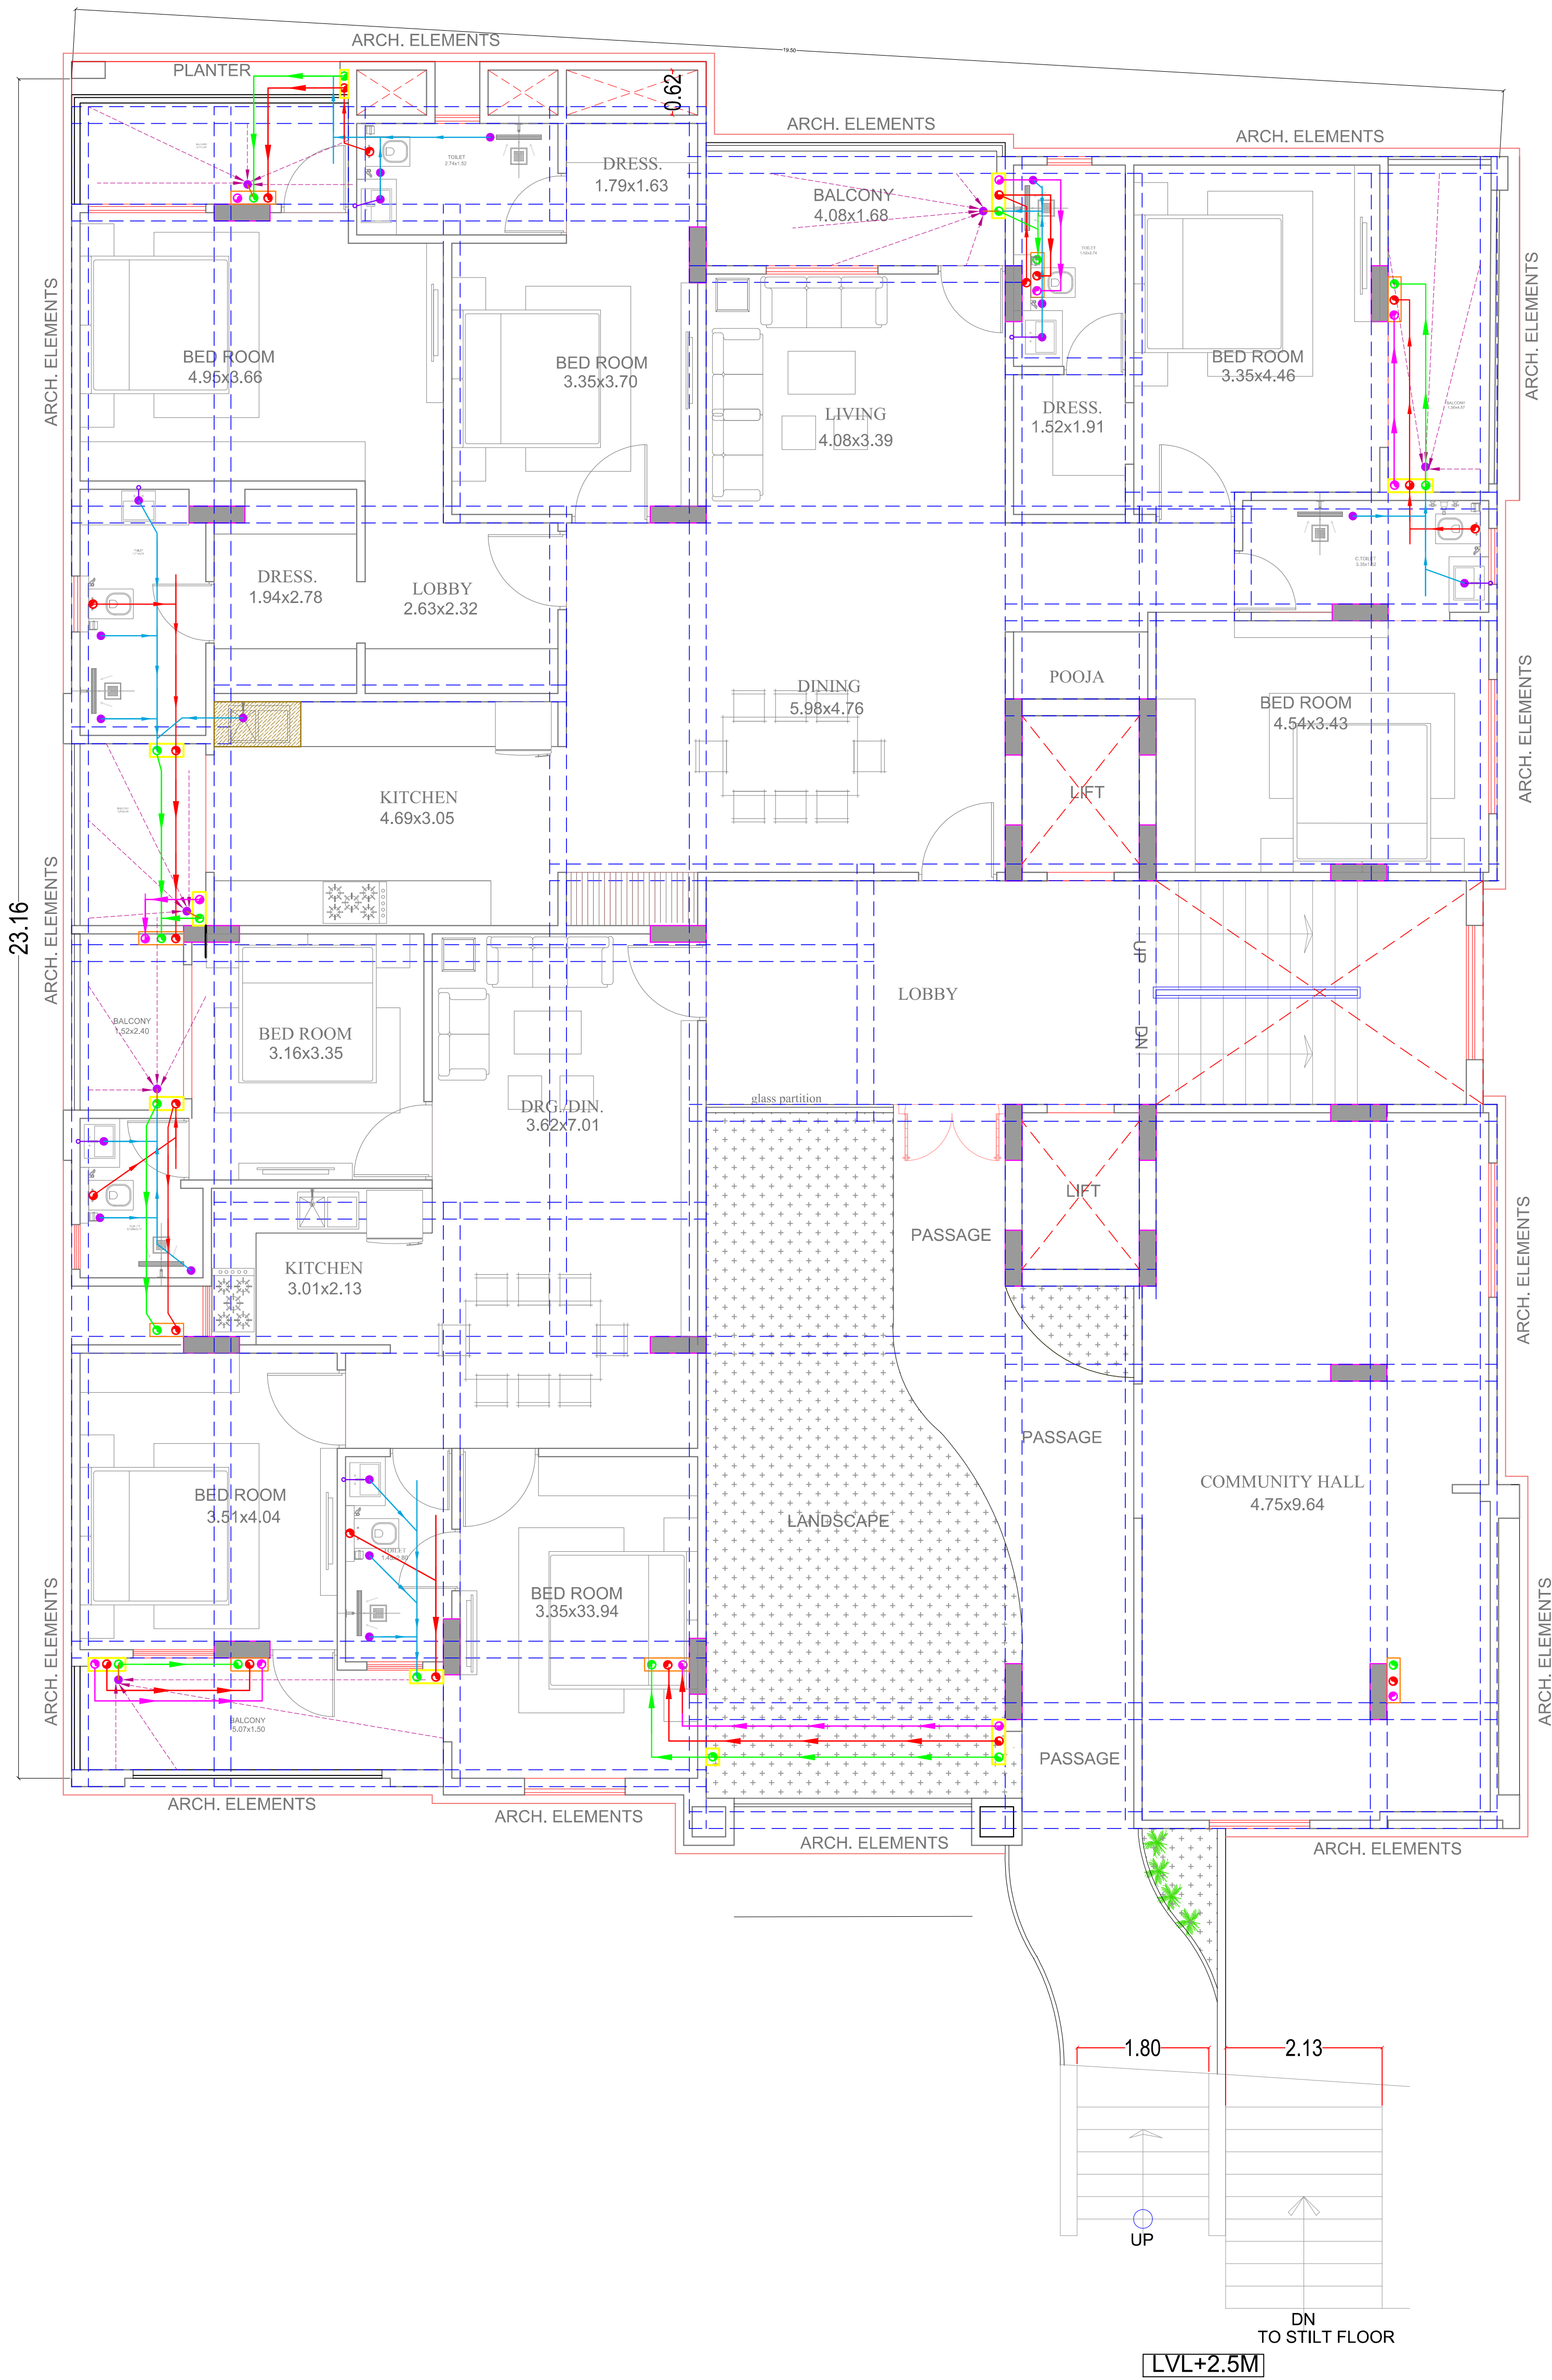

NORTH

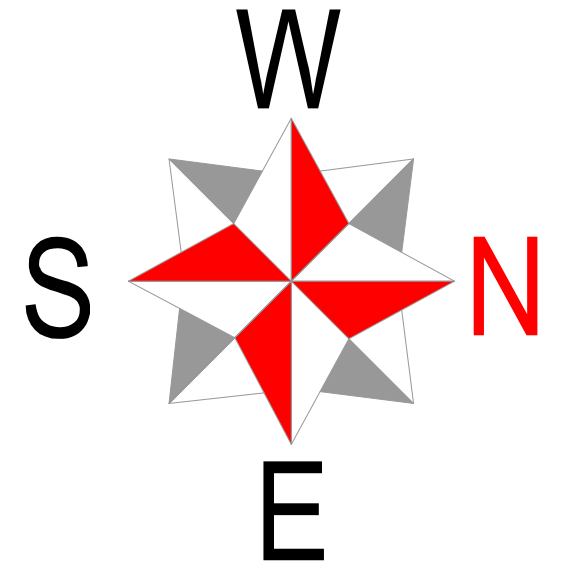

Rukmaa Infra Projects Private Limited
Director

VIPUL AGARWAL
M.E.P. CONSULTANT
B.E. ELECTRICAL

SERVICES CONSULTANT:
ASHI ASSOCIATES
F 9 / 440 , Keshav Marg Chitrakut Scheme, Jaipur
PH:91-0-93146-10438 ,0141-2440946 Mail:vipul8599@yahoo.com


DRAWING:-
GROUND FLOOR DRAINAGE PLAN

PROJECT NAME :-
GREEN LEAF RESIDENCES

PROJECT ADDRESS :-
**PLOT NO- 105,145,146
KISAN NAGAR, AJMER ROAD,
JAIPUR RAJ.**


PROMOTER:-
M/S RUKMAA INFRA PROJECTS PVT. LTD.

ARCHITECT
space edge Architects
ARCHITECTS, INTERIOR DESIGNERS AND ENGINEERS
SPACE EDGE ARCHITECTS
B-6, Moti Marg, Bapu Nagar, Jaipur.
Ph.: 0141-4062903 , +91-9314510603
E-Mail: spaceedgejpr@gmail.com

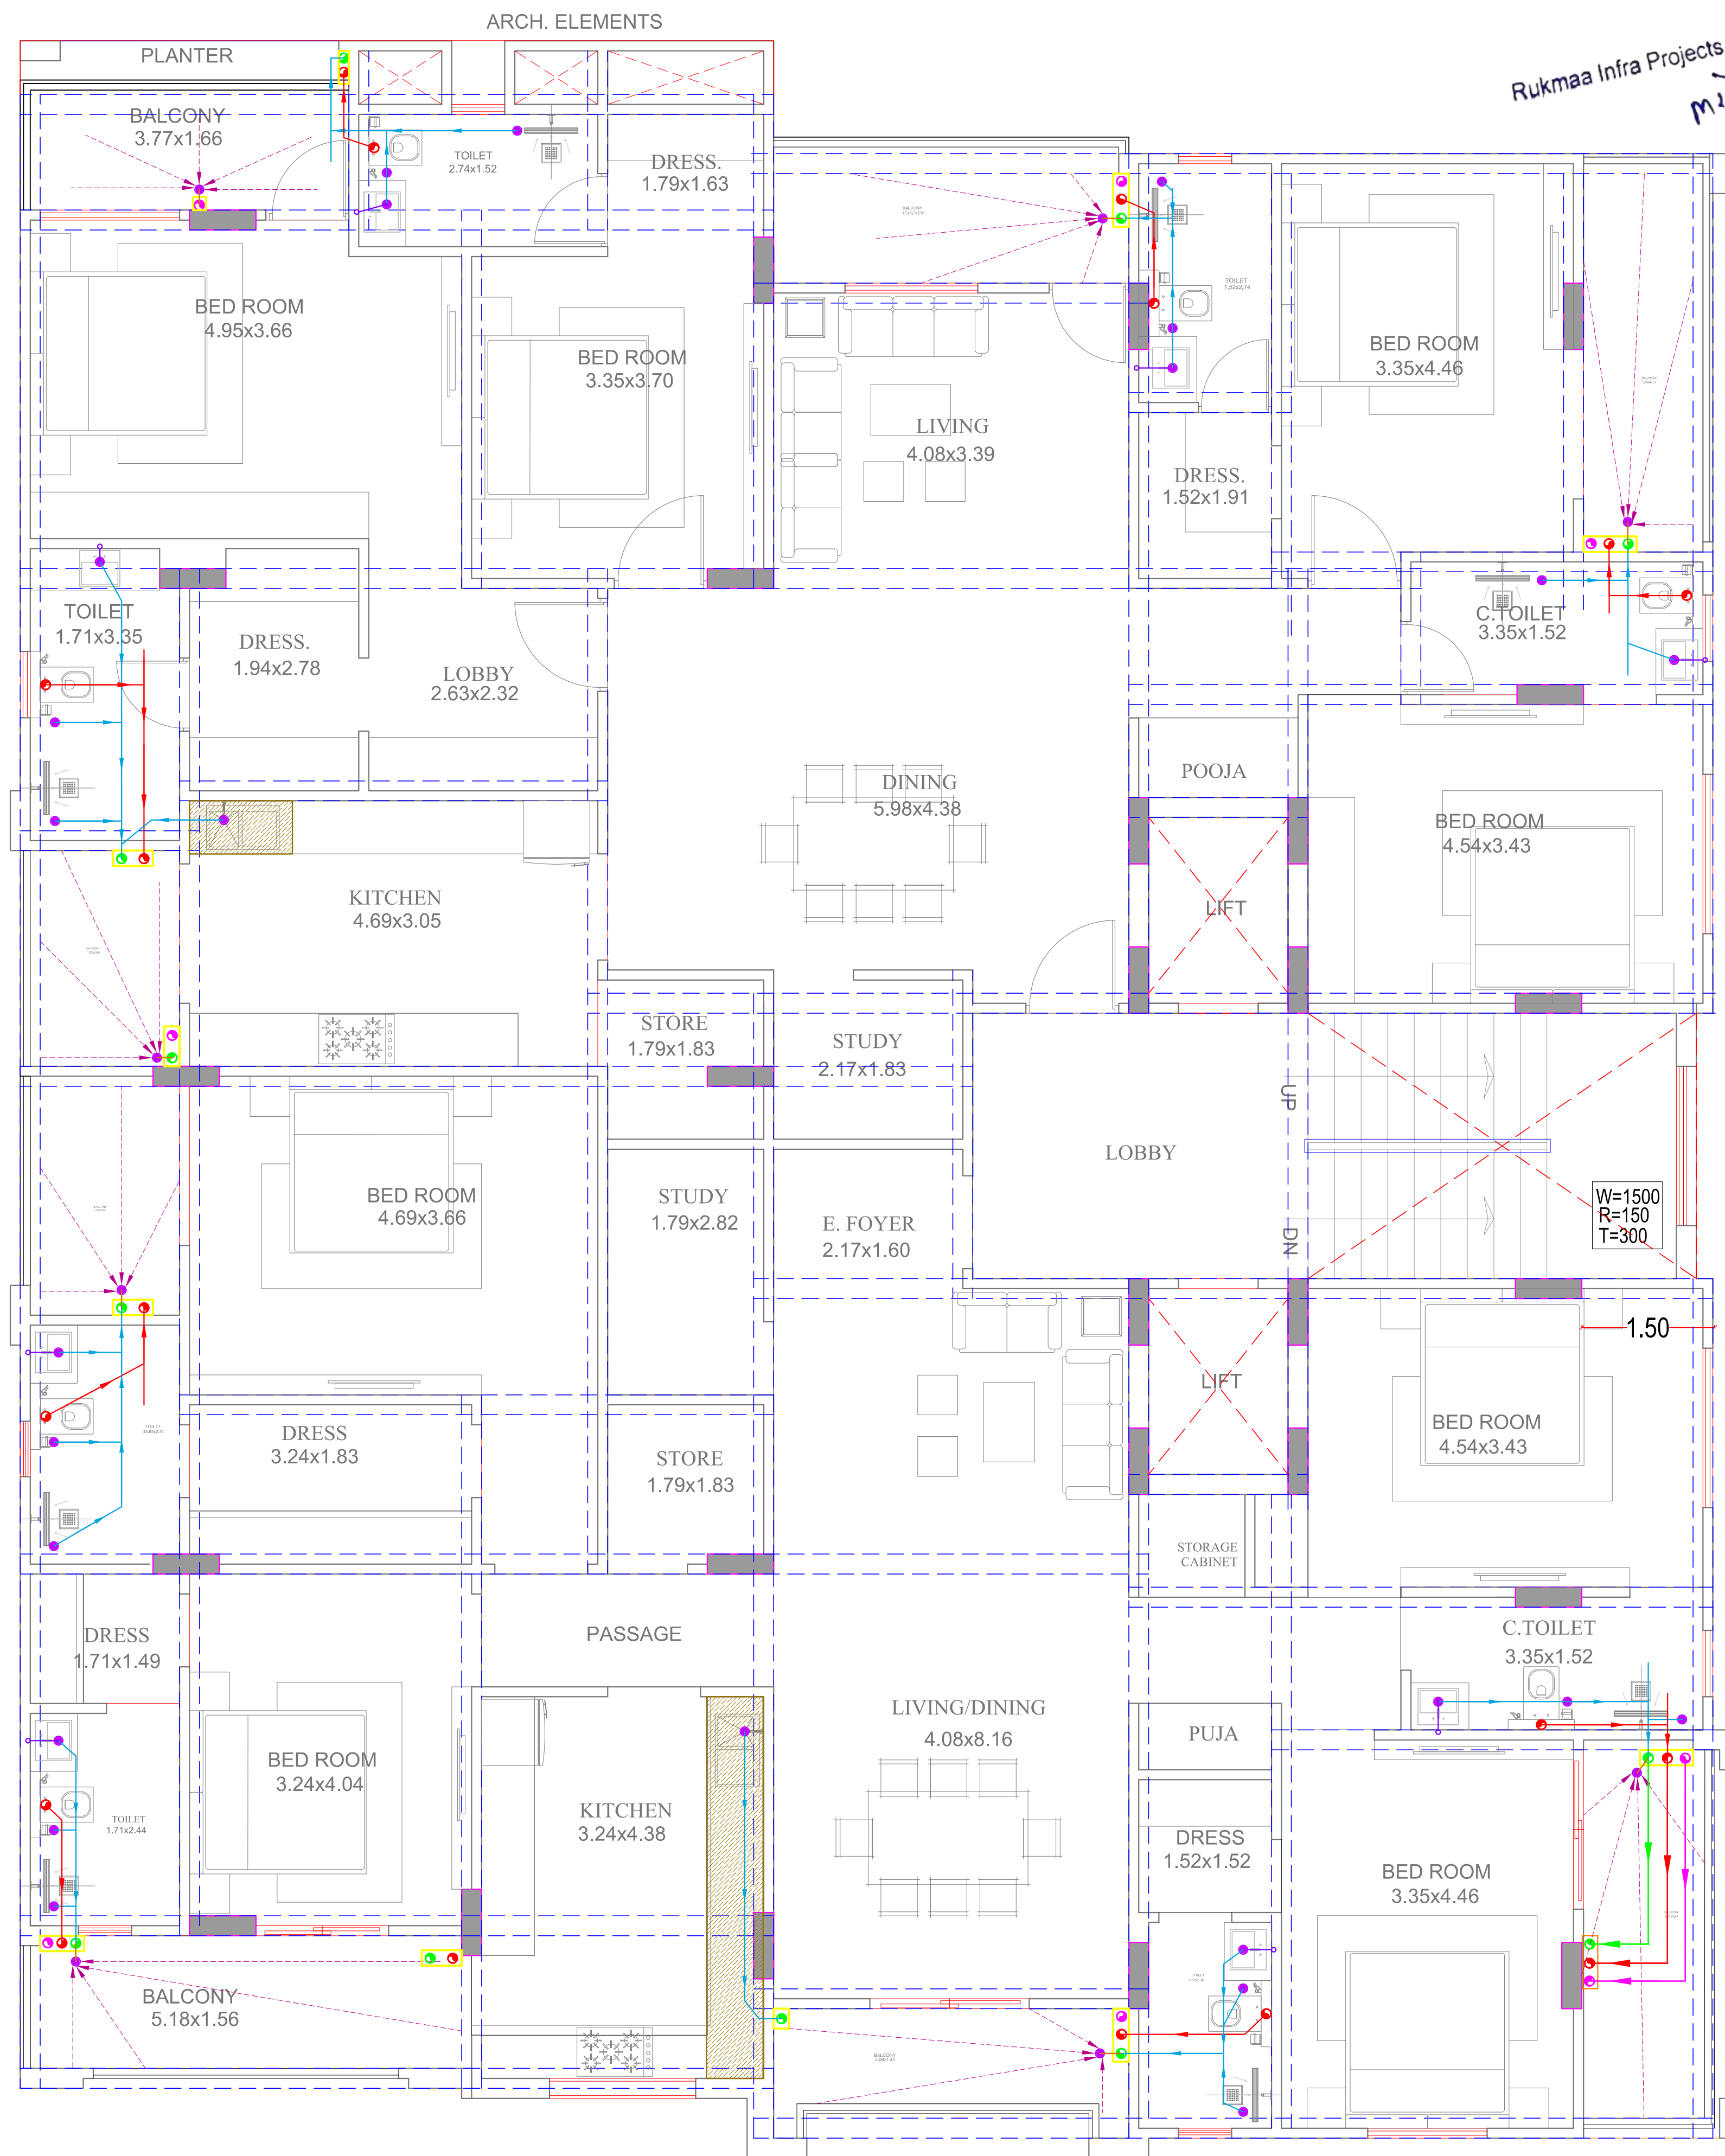

Rukmaa Infra Projects Private Limited
Director

NORTH

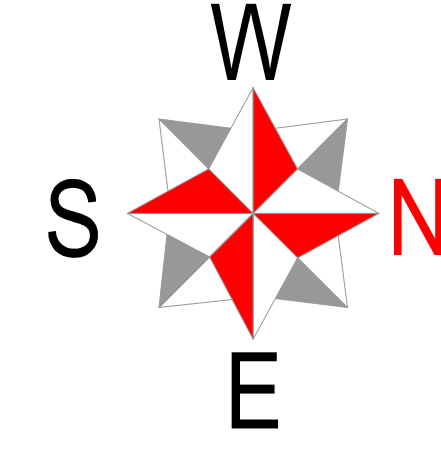

VIPUL AGARWAL
M.E.P. CONSULTANT
B.E. ELECTRICAL

SYMBOL	DESCRIPTION
	Ø110 mm Soil Waste Water Pipe
	Ø110 mm Waste Water Pipe
	Ø110 mm Rain Water Pipe
	Ø110 mm Soil Waste Water Pipe Slope 1:150
	Ø110 mm Waste Water Pipe Slope 1:150
	Ø110 mm Rain Water Pipe Slope 1:200
	Ø75 mm Waste Water Pipe Internal Toilet Slope 1:150
	Ø75 mm Rain Water Pipe
	Ø40mm Waste Water Pipe Bottle Trap
	FLOOR TRAP
	Flow Direction
	6" Platform Raise

SERVICES CONSULTANT:
ASHI ASSOCIATES
F 9 / 440 , Keshav Marg Chitrakut Scheme, Jaipur
PH:91-0-93146-10438 ,0141-2440946 Mail:vipul8599@yahoo.com

DRAWING:-
1ST FLOOR DRAINAGE PLAN

PROJECT NAME :-
GREEN LEAF RESIDENCES

PROJECT ADDRESS :-
**PLOT NO- 105,145,146
KISAN NAGAR, AJMER ROAD,
JAIPUR RAJ.**


PROMOTER:-
M/S RUKMAA INFRA PROJECTS PVT. LTD.

ARCHITECT



SPACE EDGE ARCHITECTS

B-6, Moti Marg, Babu Nagar, Jaipur.
Ph.: 0141-4062903 , +91-9314510603
E-Mail: spaceedgejpr@gmail.com

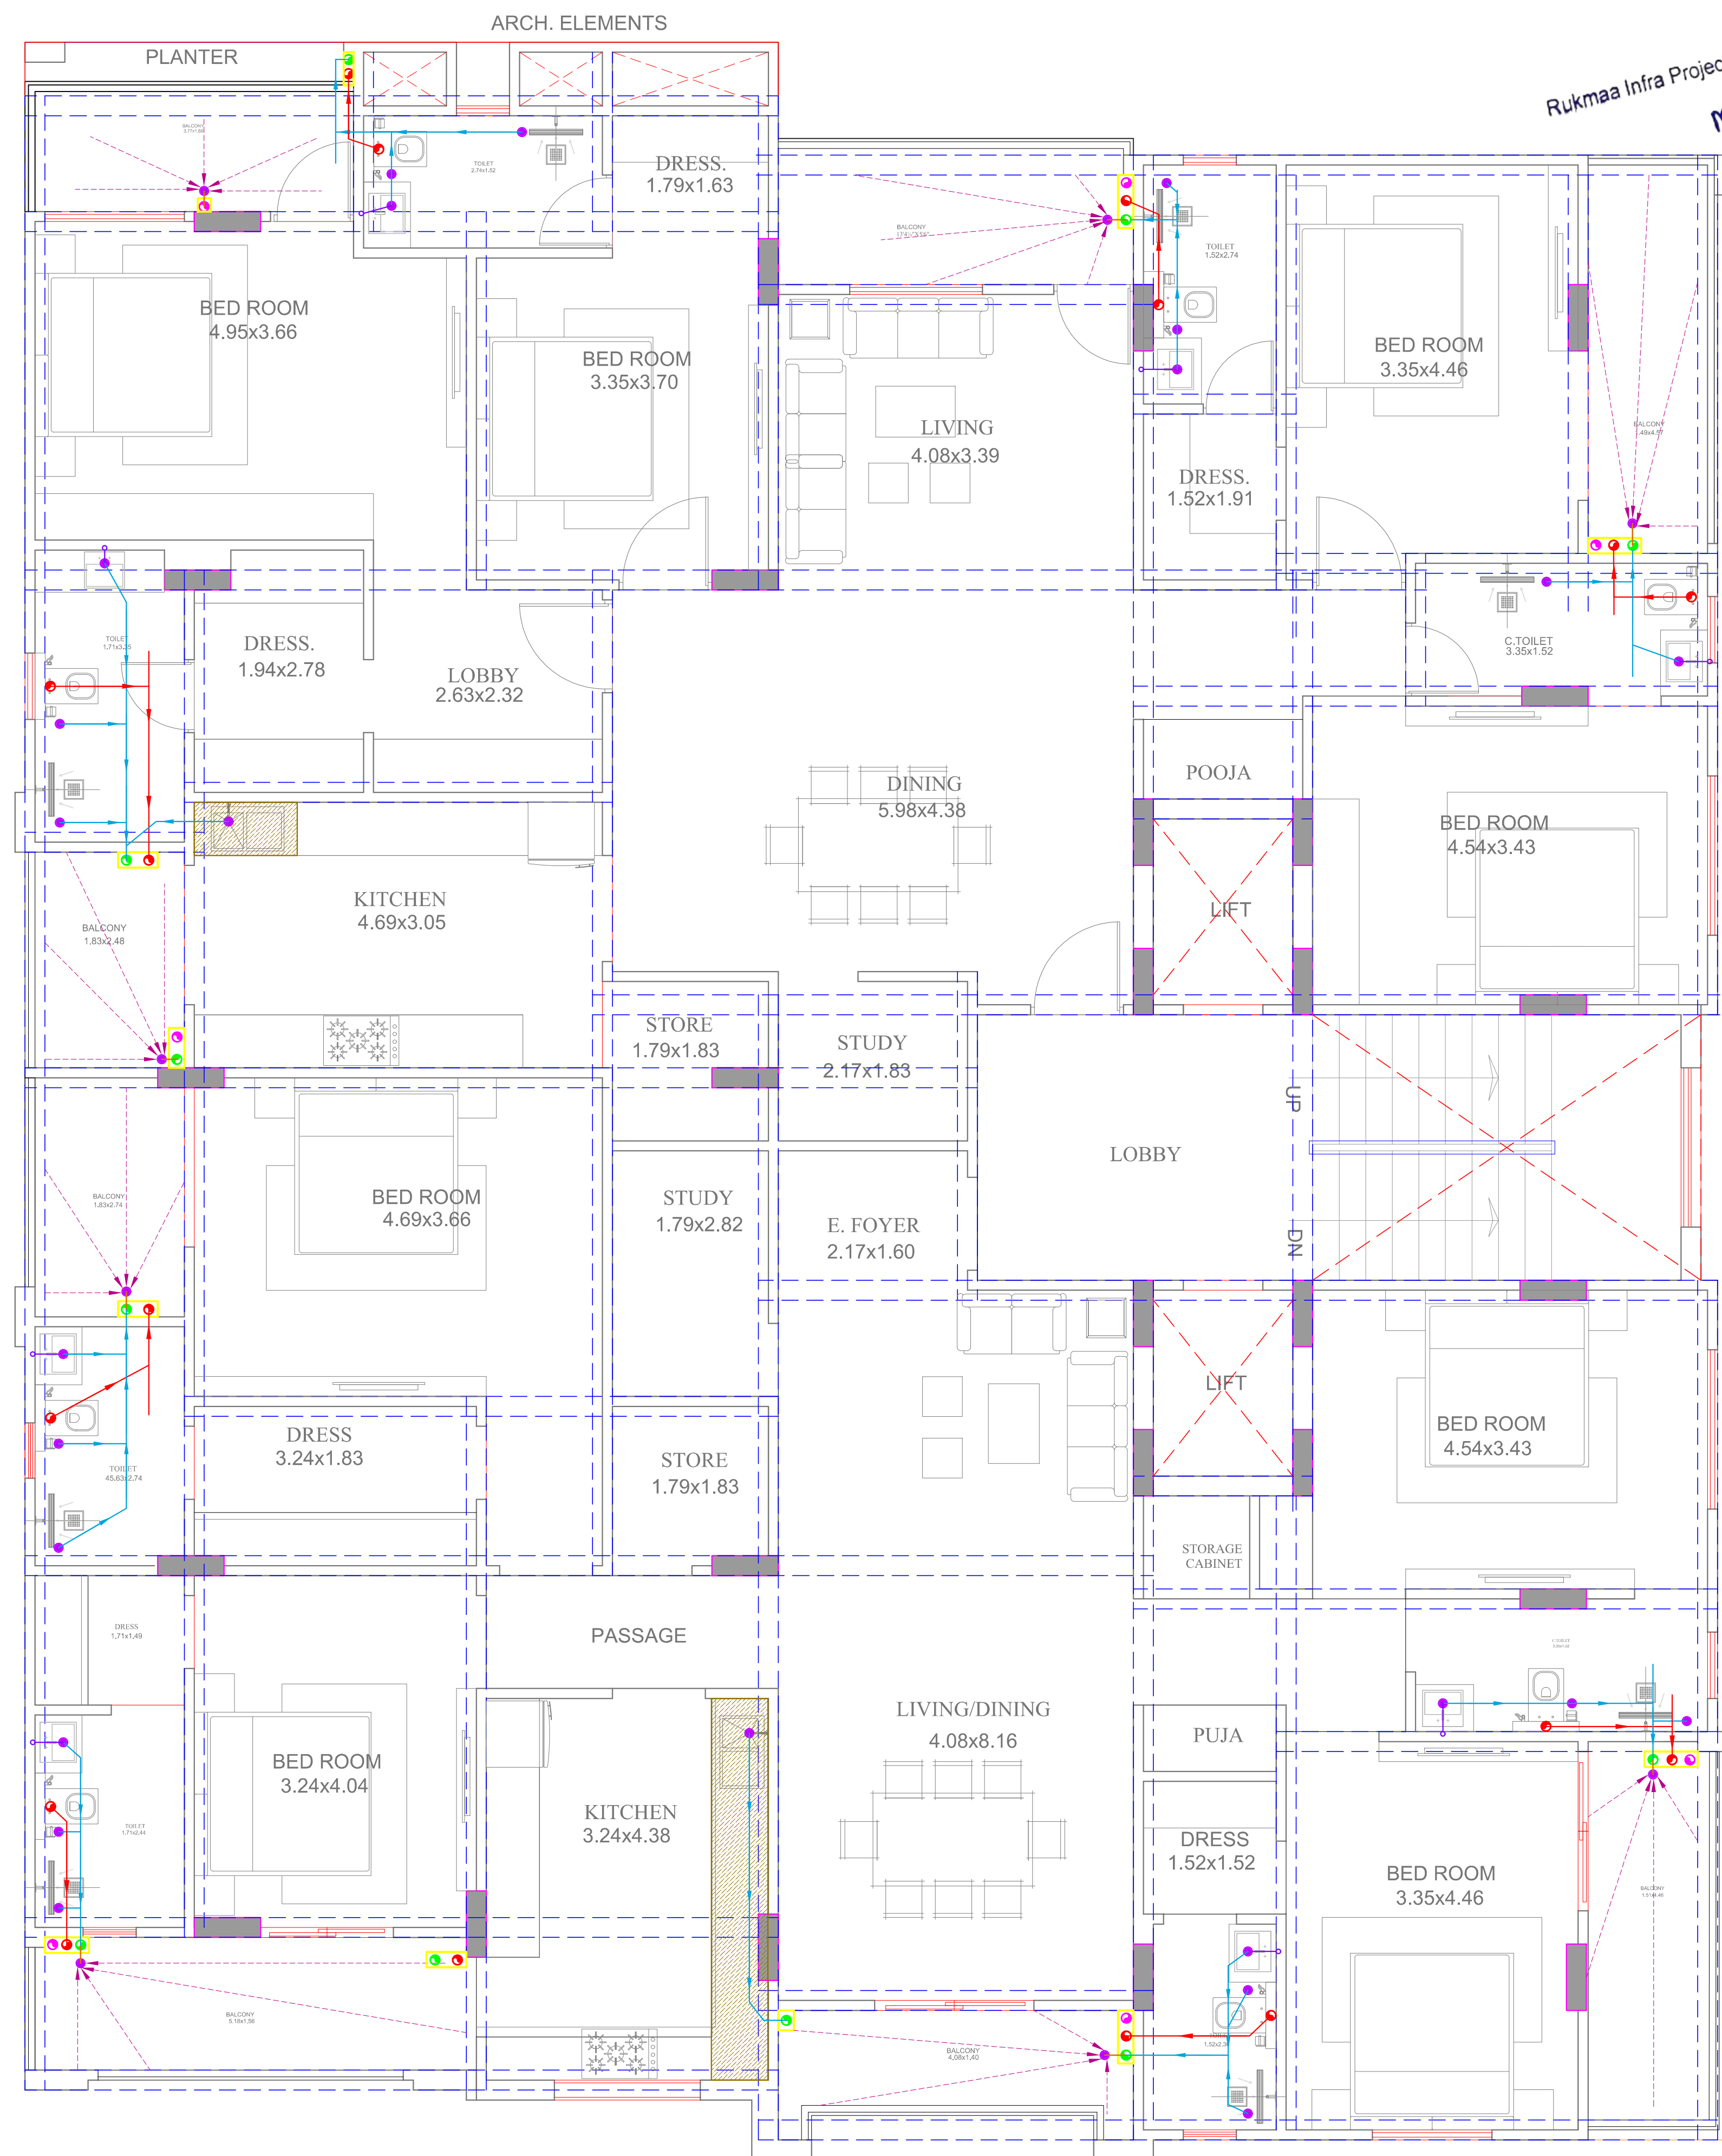

Rukmaa Infra Projects Private Limited
Director

NORTH



SYMBOL	DESCRIPTION
	Ø110 mm Soil Waste Water Pipe
	Ø110 mm Waste Water Pipe
	Ø110 mm Rain Water Pipe
	Ø110 mm Soil Waste Water Pipe Slope 1:150
	Ø110 mm Waste Water Pipe Slope 1:150
	Ø110 mm Rain Water Pipe Slope 1:200
	Ø75 mm Waste Water Pipe Internal Toilet Slope 1:150
	Ø75 mm Rain Water Pipe
	Ø40mm Waste Water Pipe Bottle Trap
	FLOOR TRAP
	Flow Direction
	6" Platform Raise

SERVICES CONSULTANT:
ASHI ASSOCIATES

F 9 / 440 , Keshav Marg Chitrakut Scheme,Jaipur
PH:91-0-93146-10438 ,0141-2440946 Mail:vipul8599@yahoo.com

DRAWING:-

TYPICAL FLOOR(2ND TO 5TH)
DRAINAGE PLAN

PROJECT NAME :-

GREEN LEAF RESIDENCES

PROJECT ADDRESS :-

**PLOT NO- 105,145,146
KISAN NAGAR, AJMER ROAD,
JAIPUR RAJ.**

PROMOTER:-

M/S RUKMAA INFRA PROJECTS PVT. LTD.

ARCHITECT



SPACE EDGE ARCHITECTS


B-6, Moti Marg, Bapu Nagar, Jaipur.
Ph.: 0141-4062903 , +91-9314510603
E-Mail: spaceedgejpr@gmail.com

TYPICAL FLOOR PLAN
(2nd, 3rd, 4th & 5th FLOOR PLAN)



TERRACE FLOOR PLAN

NORTH

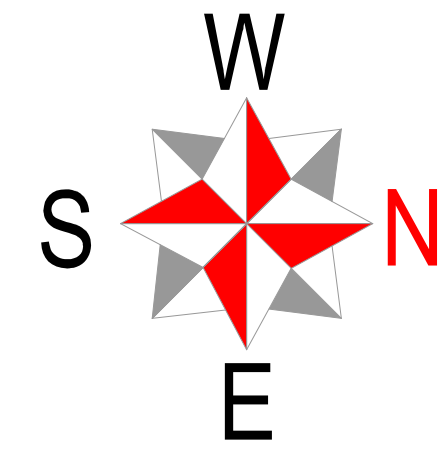

Rukmaa Infra Projects Private Limited
Director

VIPUL AGARWAL
M.E.P. CONSULTANT
B.E. ELECTRICAL

SYMBOL	DESCRIPTION
	Ø110 mm Soil Waste Water Pipe
	Ø110 mm Waste Water Pipe
	Ø110 mm Rain Water Pipe
	Ø110 mm Rain Water Pipe Slope 1:200
	Khurra-9"X9"
	Flow Direction

SERVICES CONSULTANT:
ASHI ASSOCIATES
F 9 / 440 , Keshav Marg Chitrakut Scheme,Jaipur
PH:91-0-93146-10438 ,0141-2440946 Mail:vipul8599@yahoo.com


DRAWING:-
TERRACE FLOOR RAIN WATER
SLOPE PLAN

PROJECT NAME :-
GREEN LEAF RESIDENCES

PROJECT ADDRESS :-
PLOT NO- 105,145,146
KISAN NAGAR, AJMER ROAD,
JAIPUR RAJ.

PROMOTER:-
M/S RUKMAA INFRA PROJECTS PVT. LTD.

ARCHITECT

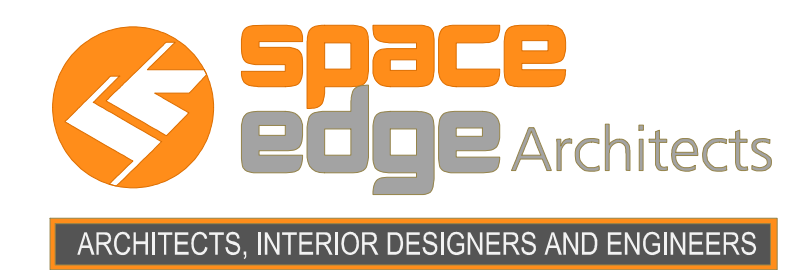

SPACE EDGE ARCHITECTS
B-6, Moti Marg, Bapu Nagar, Jaipur.
Ph.: 0141-4062903 , +91-9314510603
E-Mail: spaceedgejpr@gmail.com