
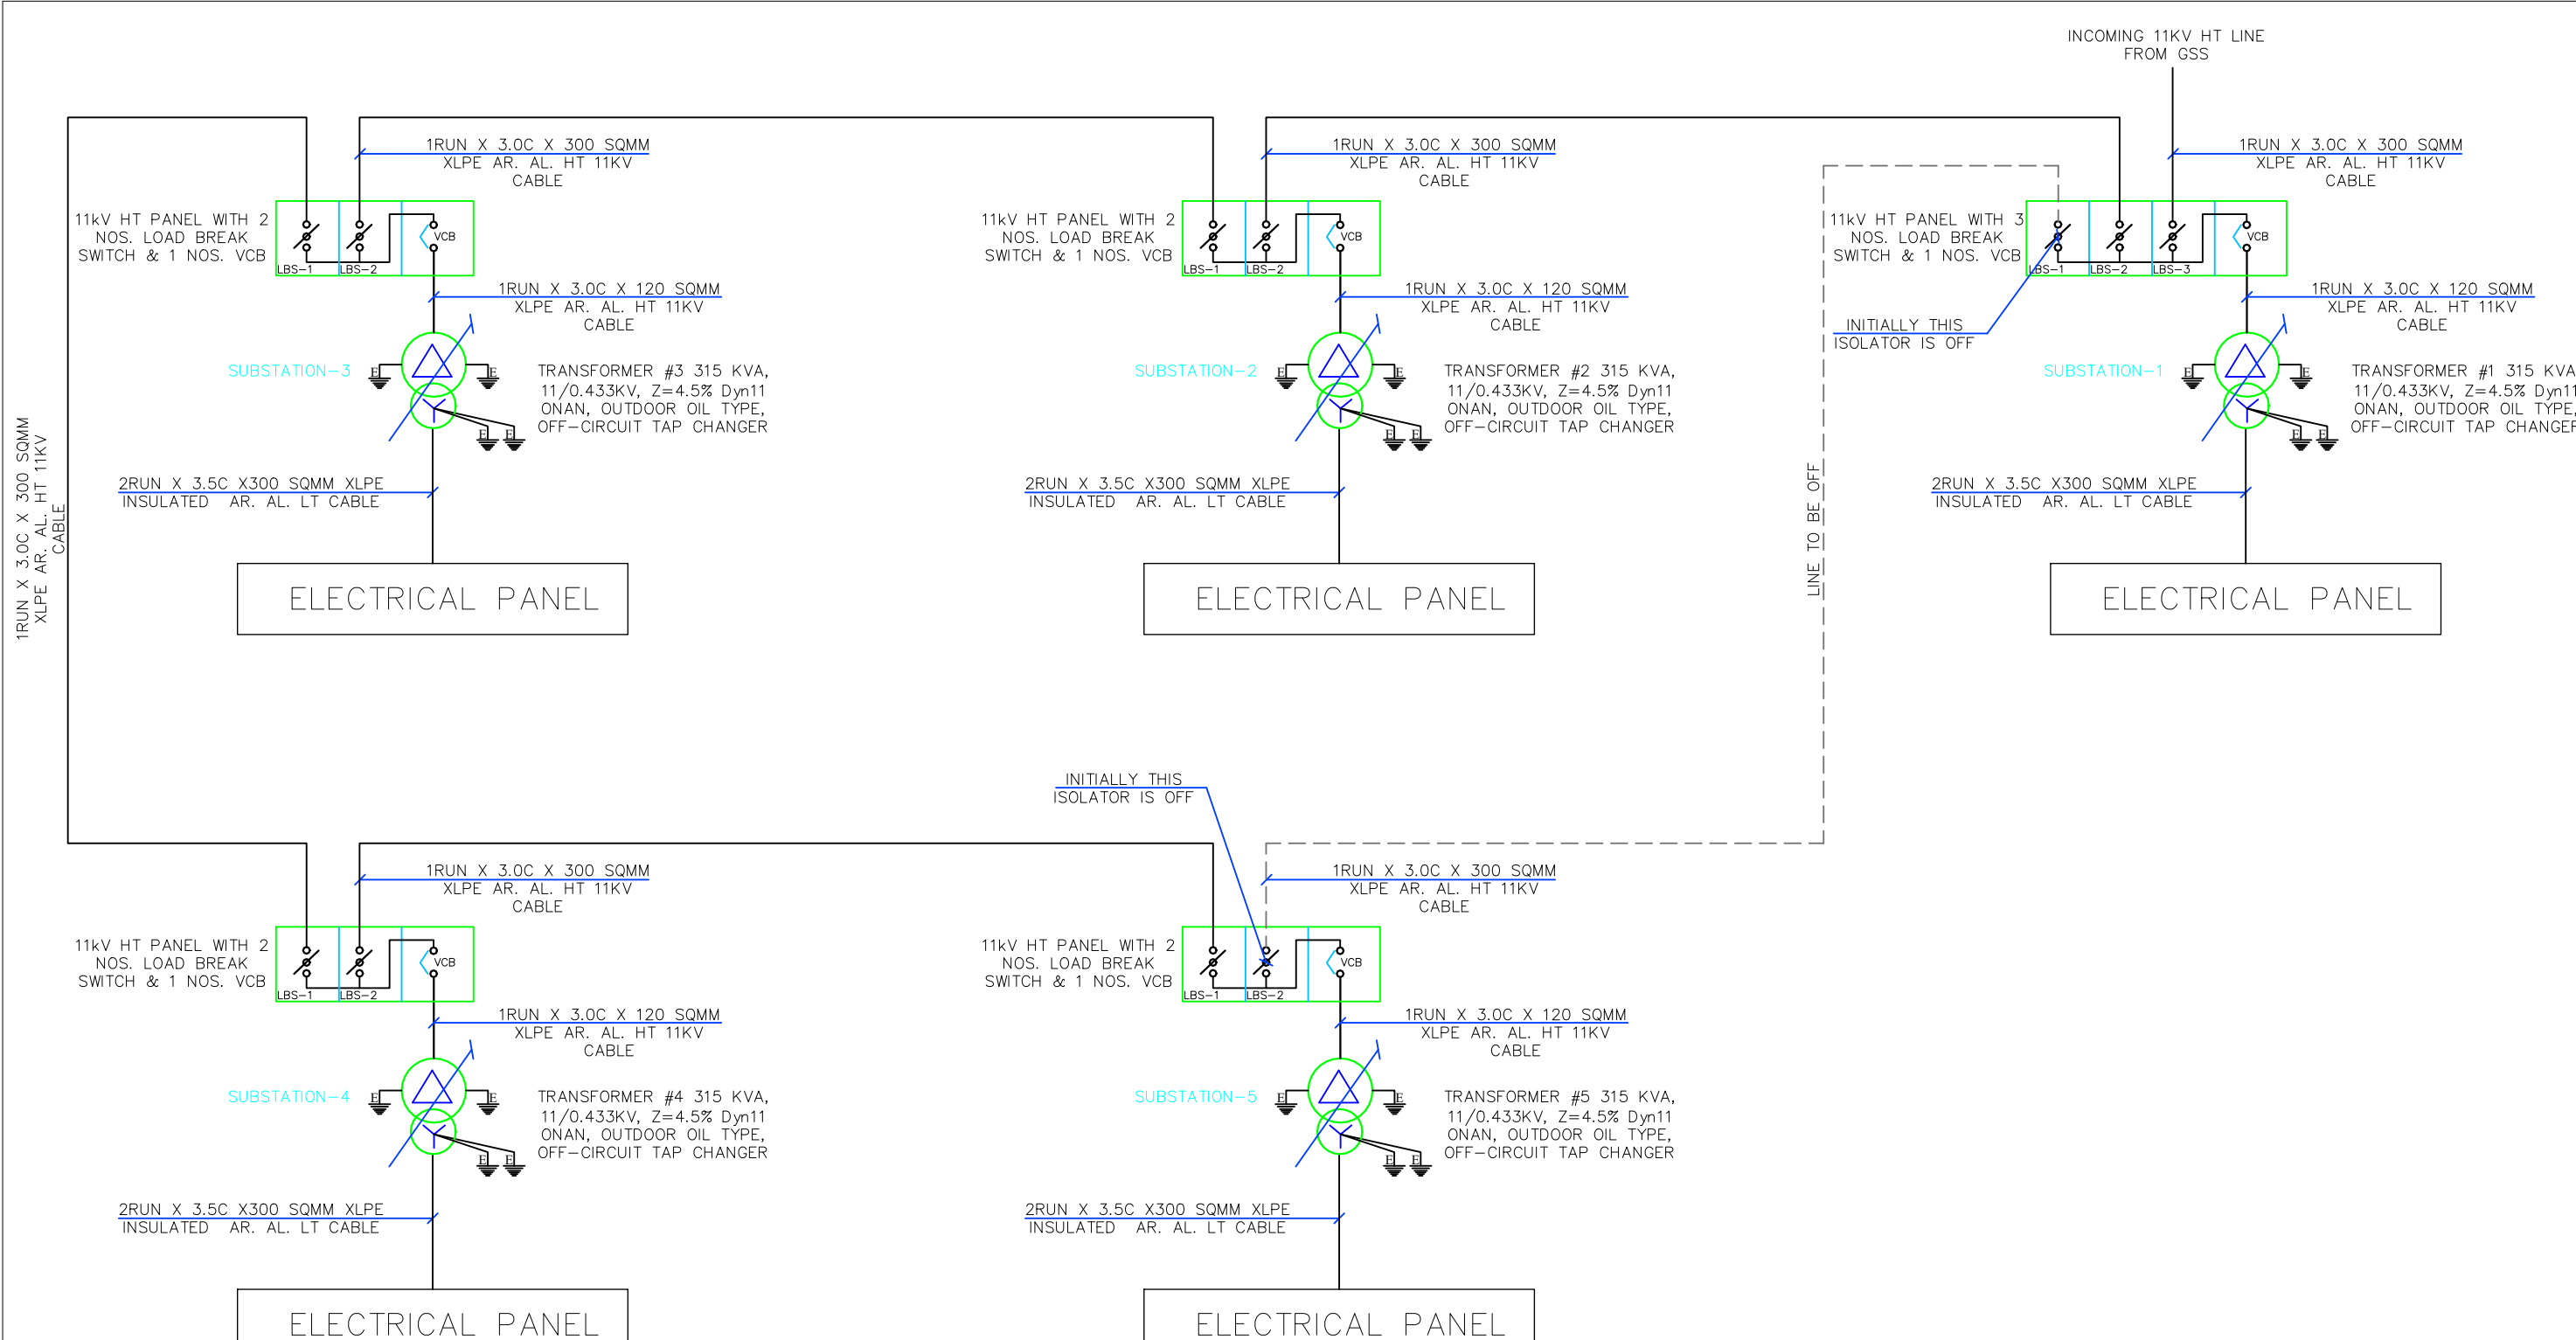
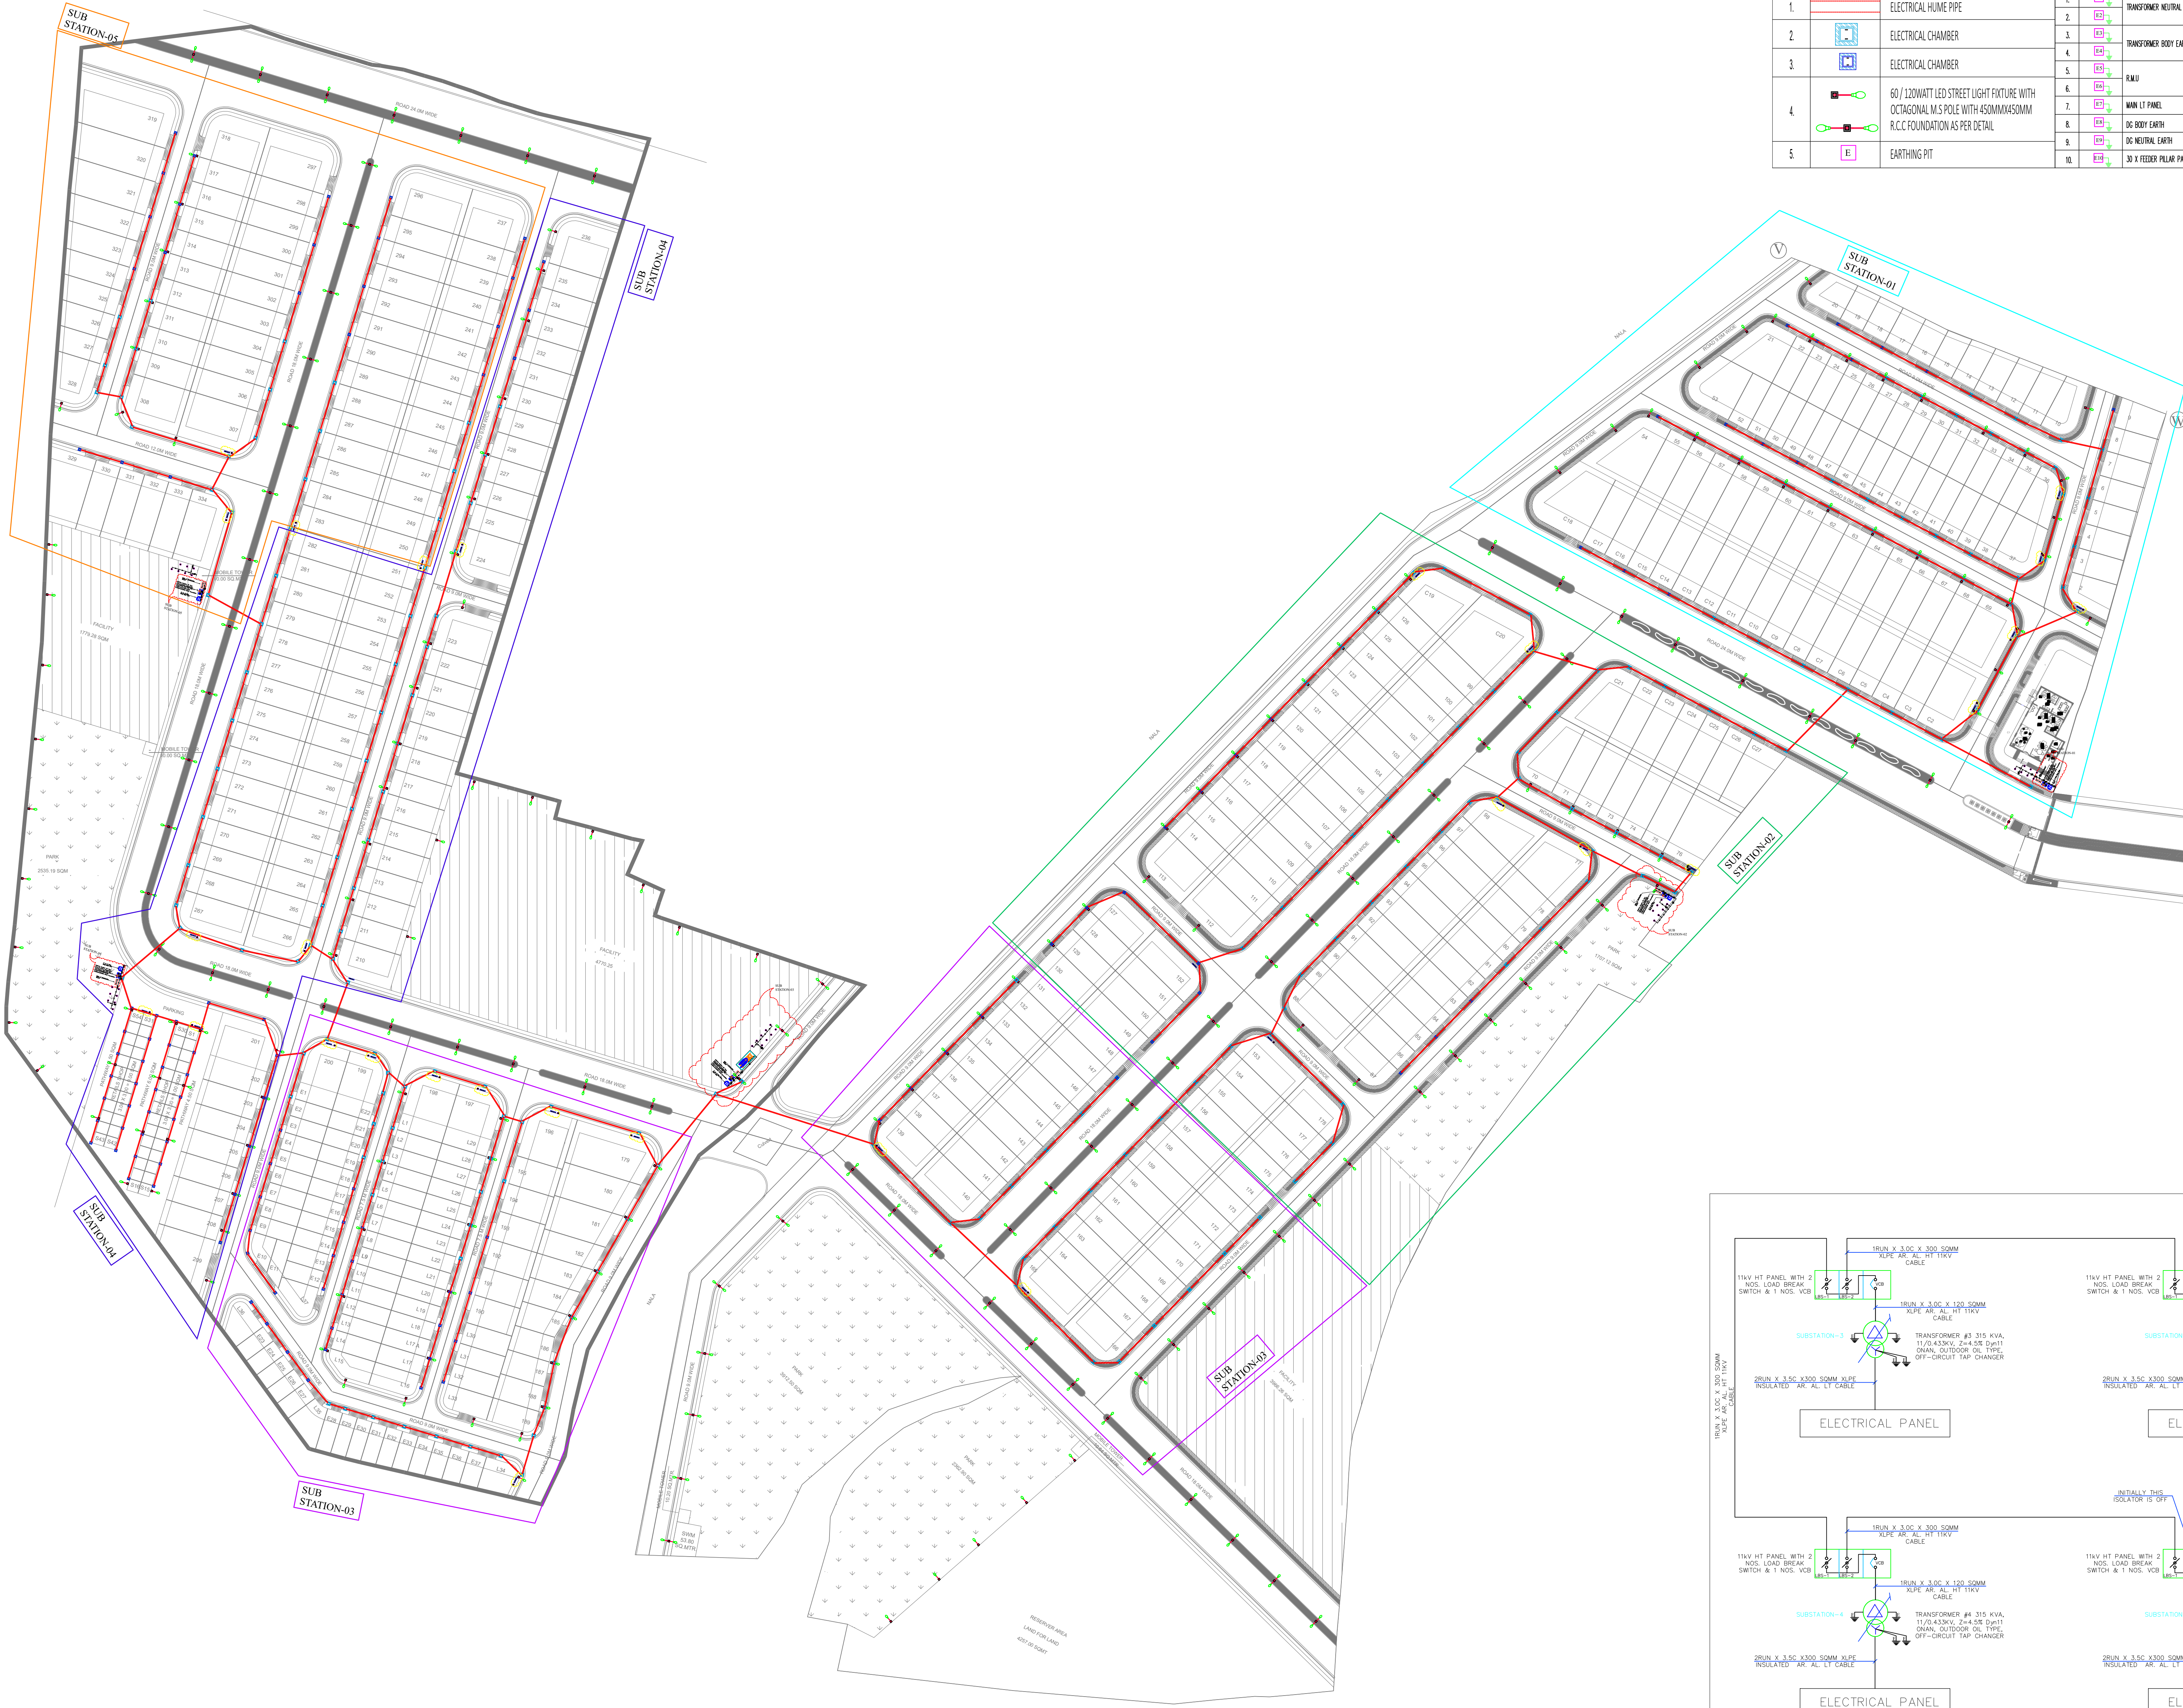


SNO.	SYMBOL	ITEM DESCRIPTION
1.		ELECTRICAL HUM PIPE
2.		ELECTRICAL CHAMBER
3.		ELECTRICAL CHAMBER
4.		60 / 120WATT LED STREET LIGHT FIXTURE WITH OCTAGONAL M.S POLE WITH 450MM X 50MM R.C.C FOUNDATION AS PER DETAIL
5.		EARTHING PIT

SNO.	EARTHING MTL	EARTHING DETAIL	EARTHING CONDUIT/STRIP TYPE	EARTHING PIPE SIZE
1.		TRANSFORMER NEUTRAL EARTH	80/100 CU EARTHING STRIP	450MM DIA. CU PIPE
2.		TRANSFORMER BODY EARTH	80/100 CU EARTHING STRIP	450MM DIA. CU PIPE
3.		80/100mm CU/CL EARTHING STRIP	80/100 CU EARTHING STRIP	450MM DIA. CU PIPE
4.		80/100mm CU/CL EARTHING STRIP	80/100 CU EARTHING STRIP	450MM DIA. CU PIPE
5.		80/100mm CU/CL EARTHING STRIP	80/100 CU EARTHING STRIP	450MM DIA. CU PIPE
6.		80/100mm CU/CL EARTHING STRIP	80/100 CU EARTHING STRIP	450MM DIA. CU PIPE
7.		80/100mm CU/CL EARTHING STRIP	80/100 CU EARTHING STRIP	450MM DIA. CU PIPE
8.		80/100mm CU/CL EARTHING STRIP	80/100 CU EARTHING STRIP	450MM DIA. CU PIPE
9.		80/100mm CU/CL EARTHING STRIP	80/100 CU EARTHING STRIP	450MM DIA. CU PIPE
10.		80/100mm CU/CL EARTHING STRIP	80/100 CU EARTHING STRIP	450MM DIA. CU PIPE

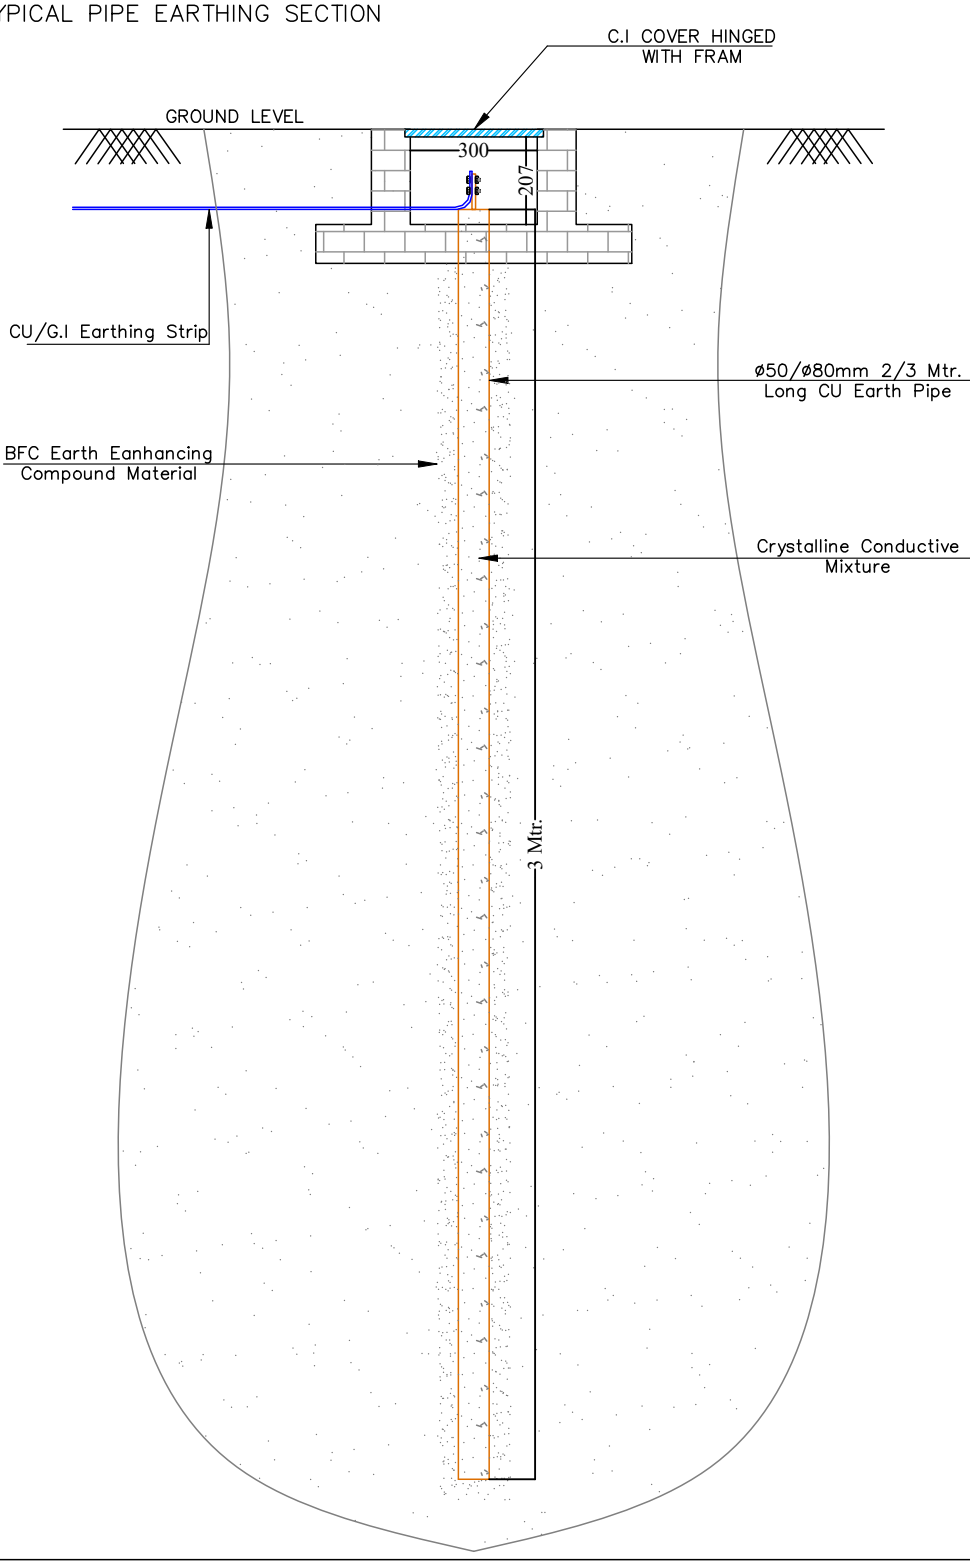

LEGENDS:

STATUS OF RELEASE:

- ☒ FOR APPROVAL
- ☐ FOR TENDER
- ☐ FOR DISCUSSION
- ☐ FOR CONSTRUCTION

STAMP:

RUSHIL MATHUR
M.E.P.F. CONSULTANT
R.E. MECHANICAL

PROJECT NAME:

SANGAM CITY

CLIENT NAME:

LANDSCAPE ARCHITECT :

VIS ARCH
ARCHITECTURE INTERIORS LANDSCAPE
RAJSHREE APT., S-9, JYOTI NAGAR EXT.
LAKHOTI SCHEME, JAIPUR.
PH: 0141-2749693, 2744709.
Email: studio@visarch.in
Website: www.visarchindia.com

MEP CONSULTANTS:

SHRESHTHA CONSULTANTS

D-27, PILLAR NO.107, NEW SANGANER ROAD,
SHYAM NAGAR, JAIPUR, RAJ-302019
PH. 0141-4042689 MO. +91-98290 51828

JAIPUR | GURGAON | BANGLORE

DRAWING TITLE:

ELECTRICAL EXTERNAL LAYOUT

NORTH

DRAWING NO

Rev.

SC-000/EL-MP/EX-01

RO

SCALE

DATE

PREP

CHKD

APPVD

N.T.S.

24.09.2025

HIMANSHU KUMAWAT

RAJESH PARJAPAT

RUSHIL MATHUR