


Layout Plan of Water Supply Distribution System For "UNNATI SHIV VIHAR"

IN KHASRA NO. 368/97 373/105 , 371/100 , 99
AT VILLAGE-DAYAPURA ,TEH.CHAKSU,DIST.JAIPUR,RAJ

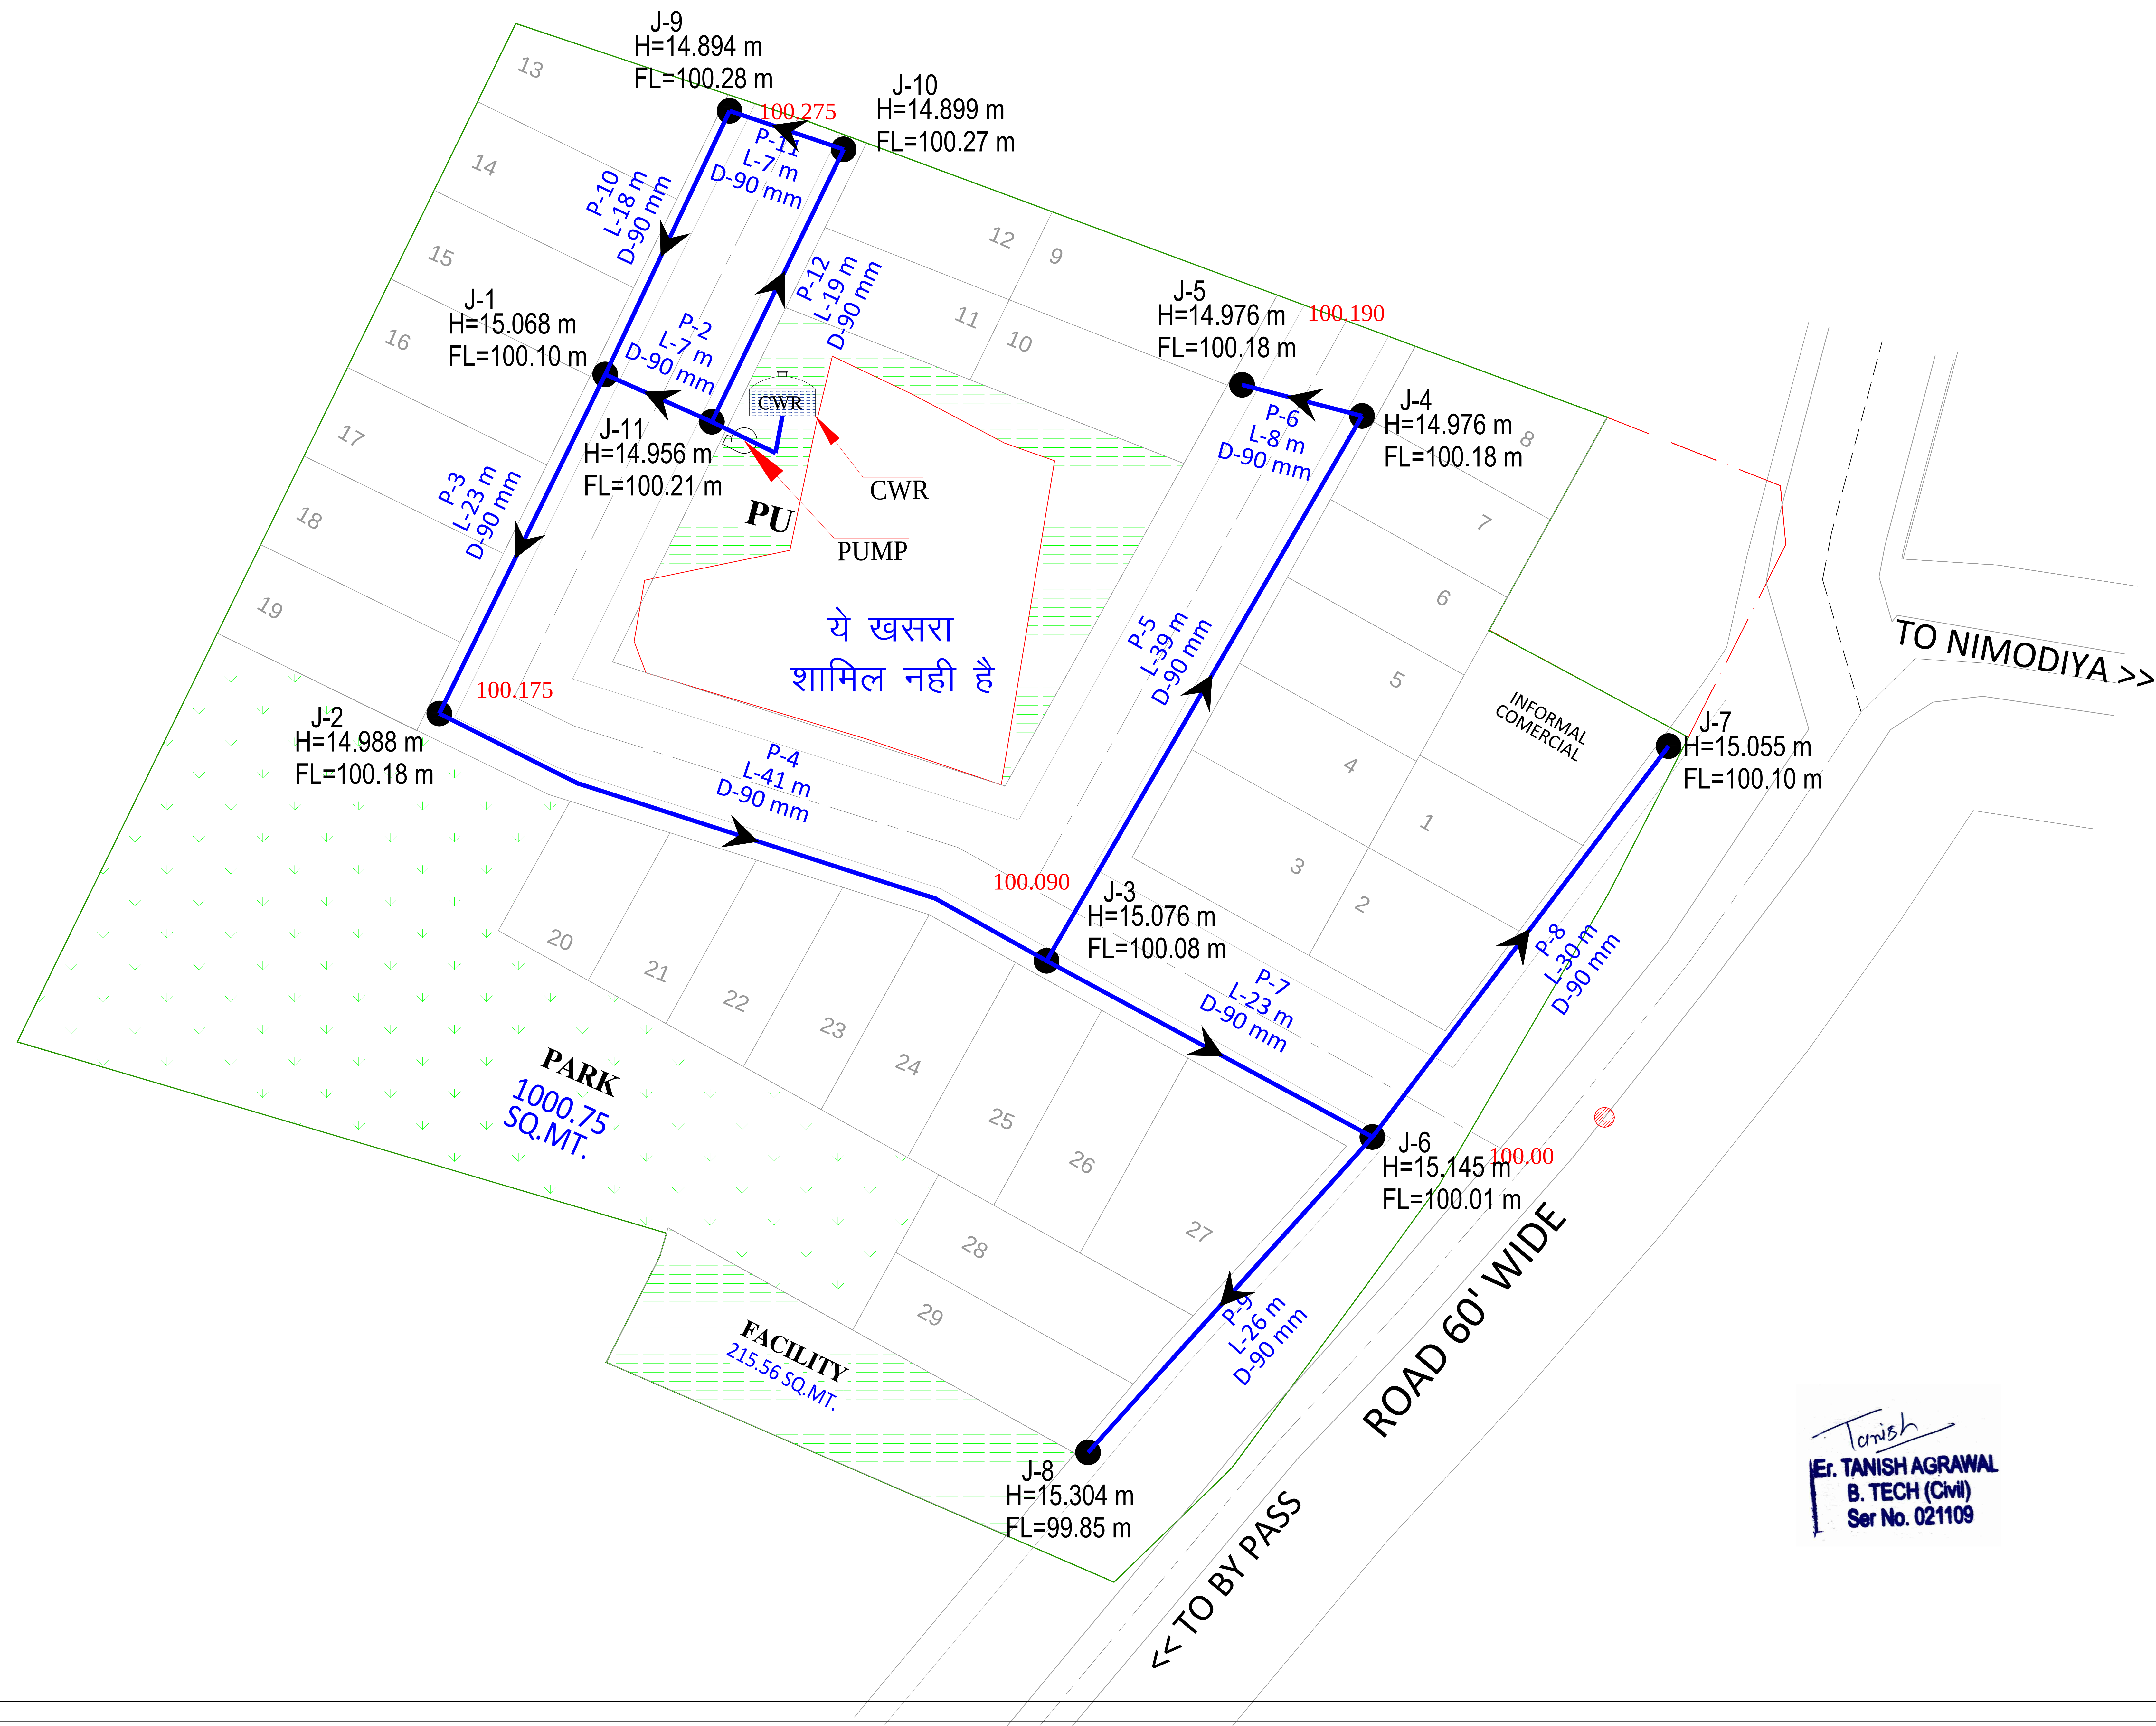

LAY-OUT PLAN OF

(ROADS ☐ ELECTRICALS ☐ SEWER LINE ☐
WATER SUPPLY ☒ & RAIN WATER HARVESTING) ☐

Notes:-

1. ALL DIMENSIONS ARE IN METER & DIAMETERS ARE IN MILLIMETER, UNLESS OTHERWISE SPECIFIED.
2. EARTH COVER PROVIDED ABOVE PIPE SHALL BE MINIMUM 1.0 M.
3. PIPE MATERIAL HDPE PIPE.

LEGENDS :-

WATER SUPPLY NETWORK :

	90 mm DIA PIPE	246 Meter Pipe Length
	CWR	
	Water Line Slope	
	PUMP	
	J- 12 H: 12.07m FL:100.34 m	JUNCTION NO. PRESSURE ELEVATION
	P-11 L-32 m D-90 mm	PIPE NUMBER FLOW DIRECTION LENGTH DIAMETER

NAME OF SCHEME :-

PROPOSED LAYOUT PLAN OF SCHEME
"UNNATI SHIV VIHAR"
IN KHASRA NO. 368/97 373/105 , 371/100 , 99
AT VILLAGE-DAYAPURA ,TEH.CHAKSU,DIST.JAIPUR,RAJ

CONSULTANT:-

CIVIL TECH ENGINEERING SOLUTION
LAND SURVEY/GPS SURVEY/ENGINEERING DESIGN/CADD DESIGNING

Shiv Colony ,Near Poonima University,
Sitapura (Rajasthan)-303905
Mob:-9664240082
Email:- civiltech930@gmail.com

DRAWING TITLE:-

Layout Plan of Water Supply
Distribution System

SCALE :-

N.T.S

NORTH :-

