
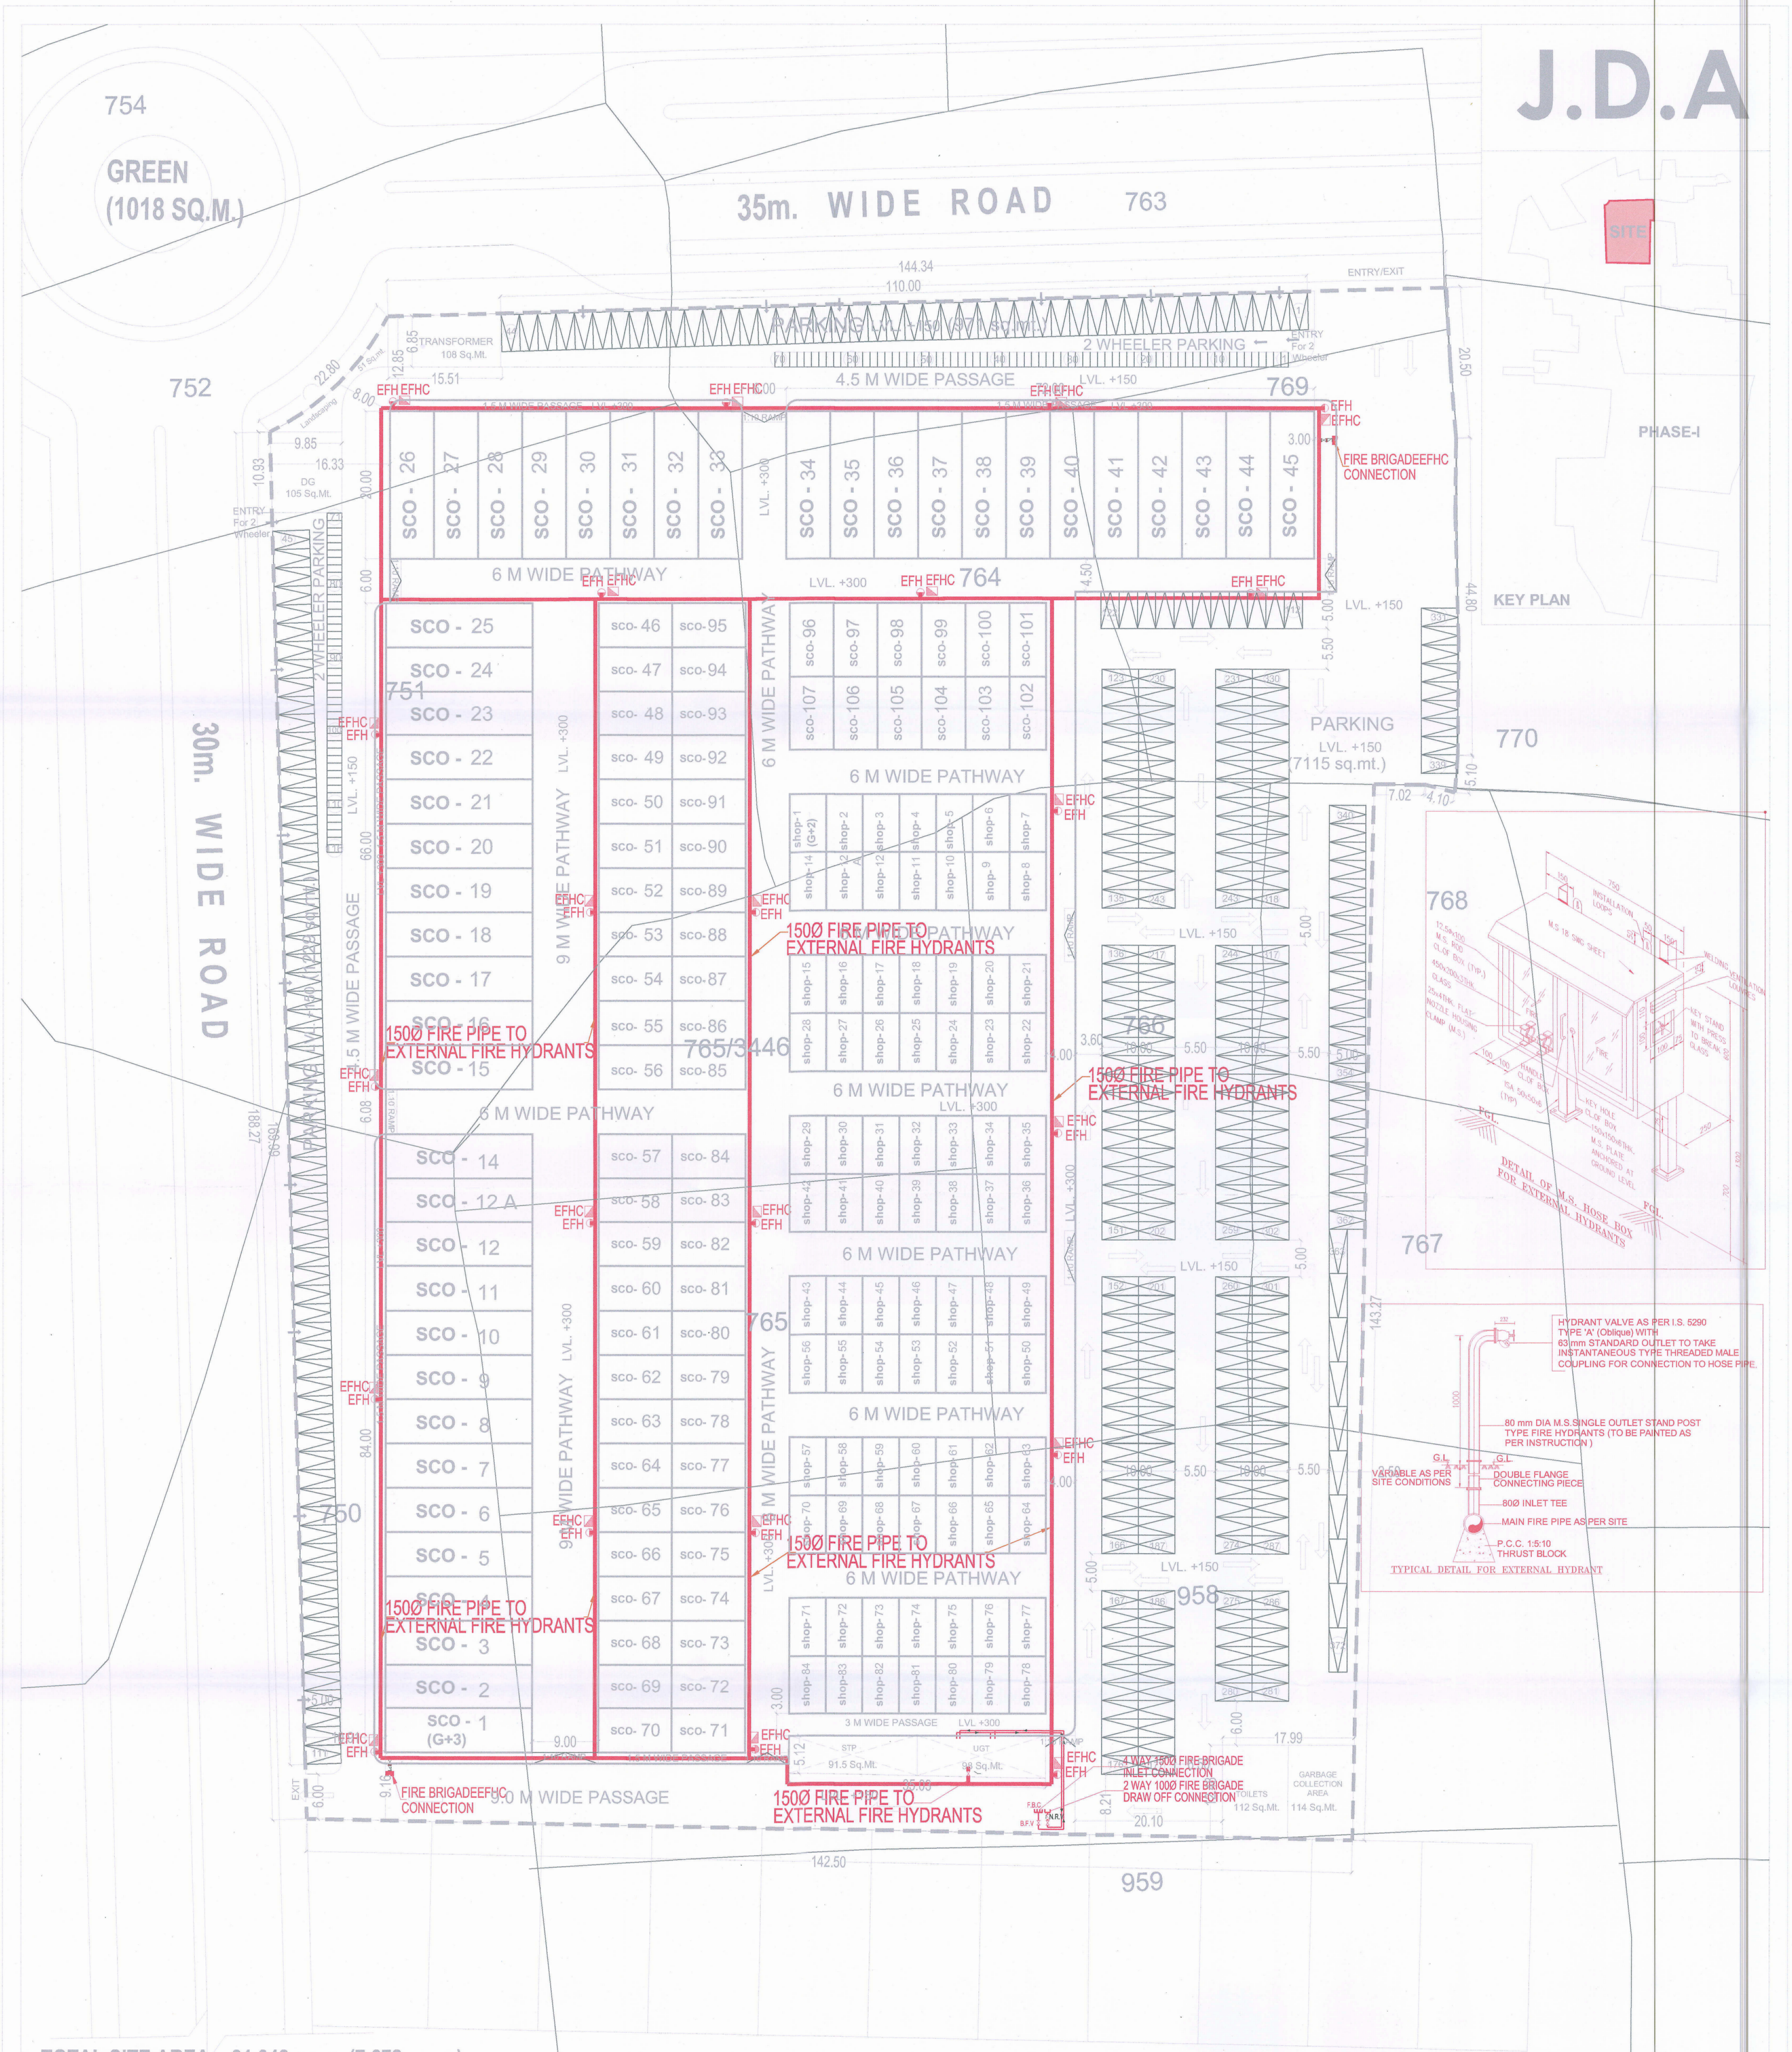
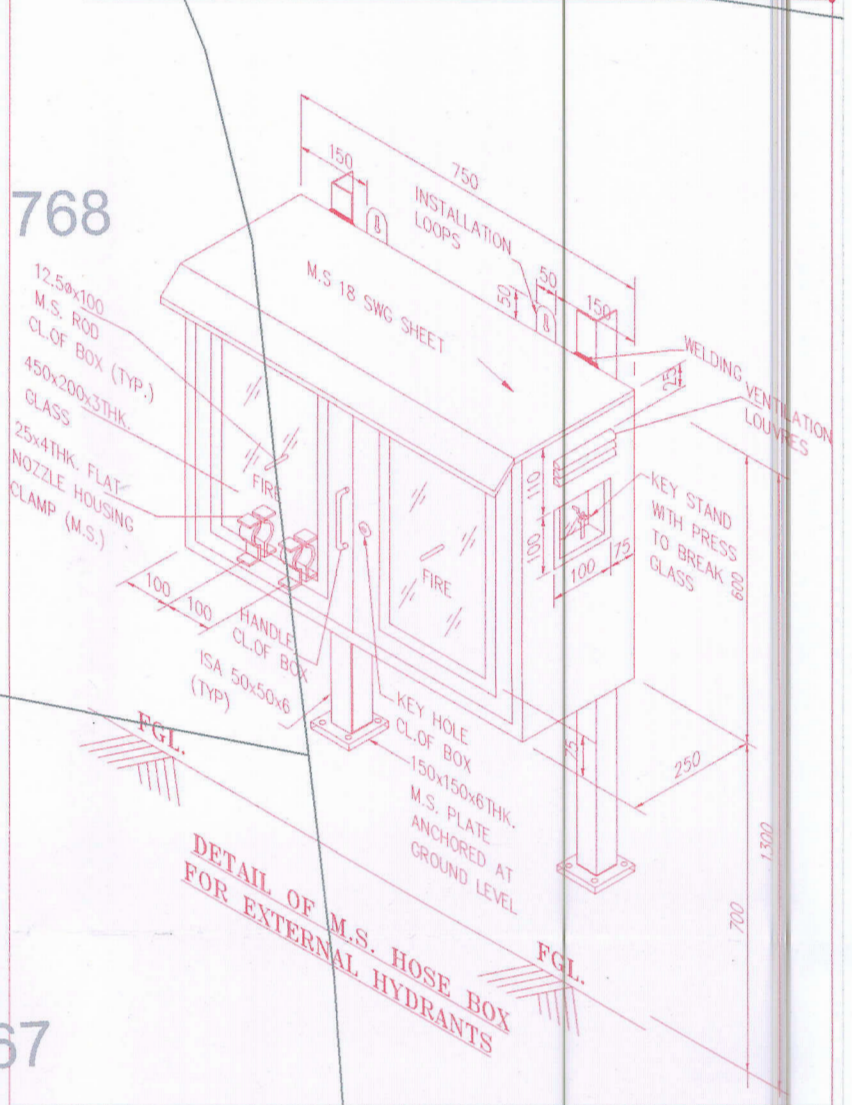


J.D.A

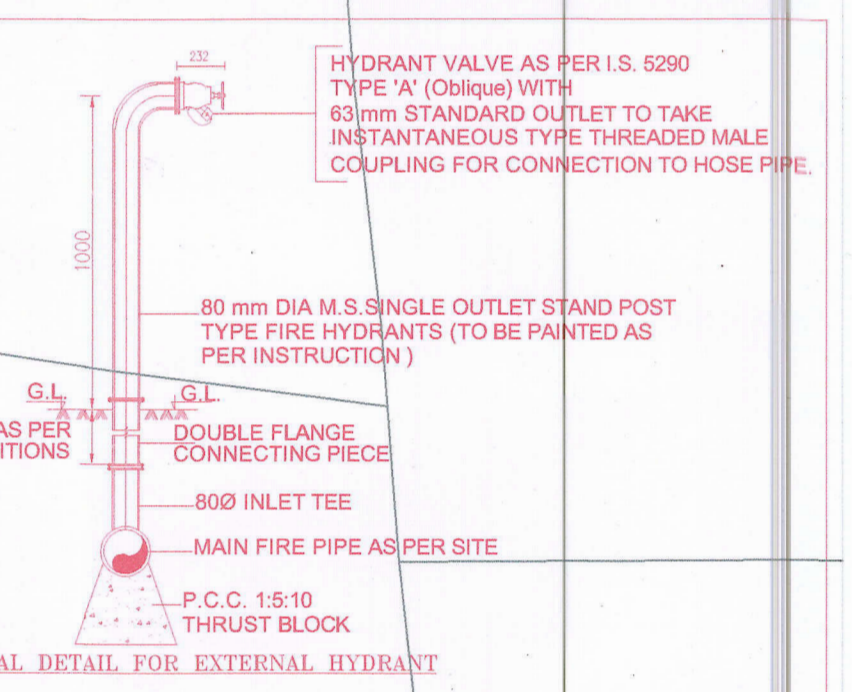

TOTAL SITE AREA : 31,048 sq.m. (7.672 acres)		
LANDUSE DISTRIBUTION :		
LANDUSE	AREA (in sq.m.)	%age
Total SCOs (1-45) Plot Area (120sq.m X 45No.)	5,400	17.39
Total SCOs (46-100, 103-107) Plot Area (60sq.m X 60No.)	3,600	11.59
Total SCOs (101, 102) Plot Area (50sq.m X 02No.)	100	00.33
Total Shops (1-84) Plot area (39.5sq.m X 84No.)	3,318	10.69
Total Saleable Area	12,418	40.00
Open Spaces/ Green/Pathway/Passage	8687	28.00
Facility/PU	629	02.03
Common Parking Area	9,314	30.00
Non-saleable Area	18,630	60.00
TOTAL	31,048	100.00

No. of 4 Wheeler Parking	372
No. of 2 wheeler Parking	116

LEGEND	
SYMBOL	DESCRIPTION
MU	MUNICIPAL WATER LINE
WM	WATER METER
EFH	EXTERNAL FIRE HYDRANTS
EFHC	EXTERNAL FIRE HOSE CABINET
FBC	FIRE BRIGADE CONNECTION

PROJECT TITLE:
SUNCITY GALLERIA- JAIPUR

SHEET TITLE:
EXTERNAL FIRE HYDRANTS SYSTEM LAYOUT PLAN

For SUNCITY PROJECTS PVT. LTD.
Prabhat Kumar Sah
AUTHORISED SIGNATORY

Er. Prabhat Kumar Sah
B.Tech Electrical Engineer

DEALT BY-
SURJEET KUMAR

CHECKED BY-
MD NAQUI HAIDER

APPR. BY:
PRABHAT KUMAR SAH

SCALE -
1:500

SIGN (Architect & Town Planner):
Prabhat Kumar Sah
Brij Kumar Srivastava
Architect
CA/2007/40587

DATE -
DEC-2024

SUNCITY PROJECTS PVT. LTD.
Suncity Business Tower, 2nd Floor, Sector - 54,
Golf Course Road, Gurgaon-122002, Haryana, India

NORTH:
N

This drawing is the property of M/S SUNCITY PROJECTS PVT. LTD. and shall not be copied for use in any way without their prior permission.