


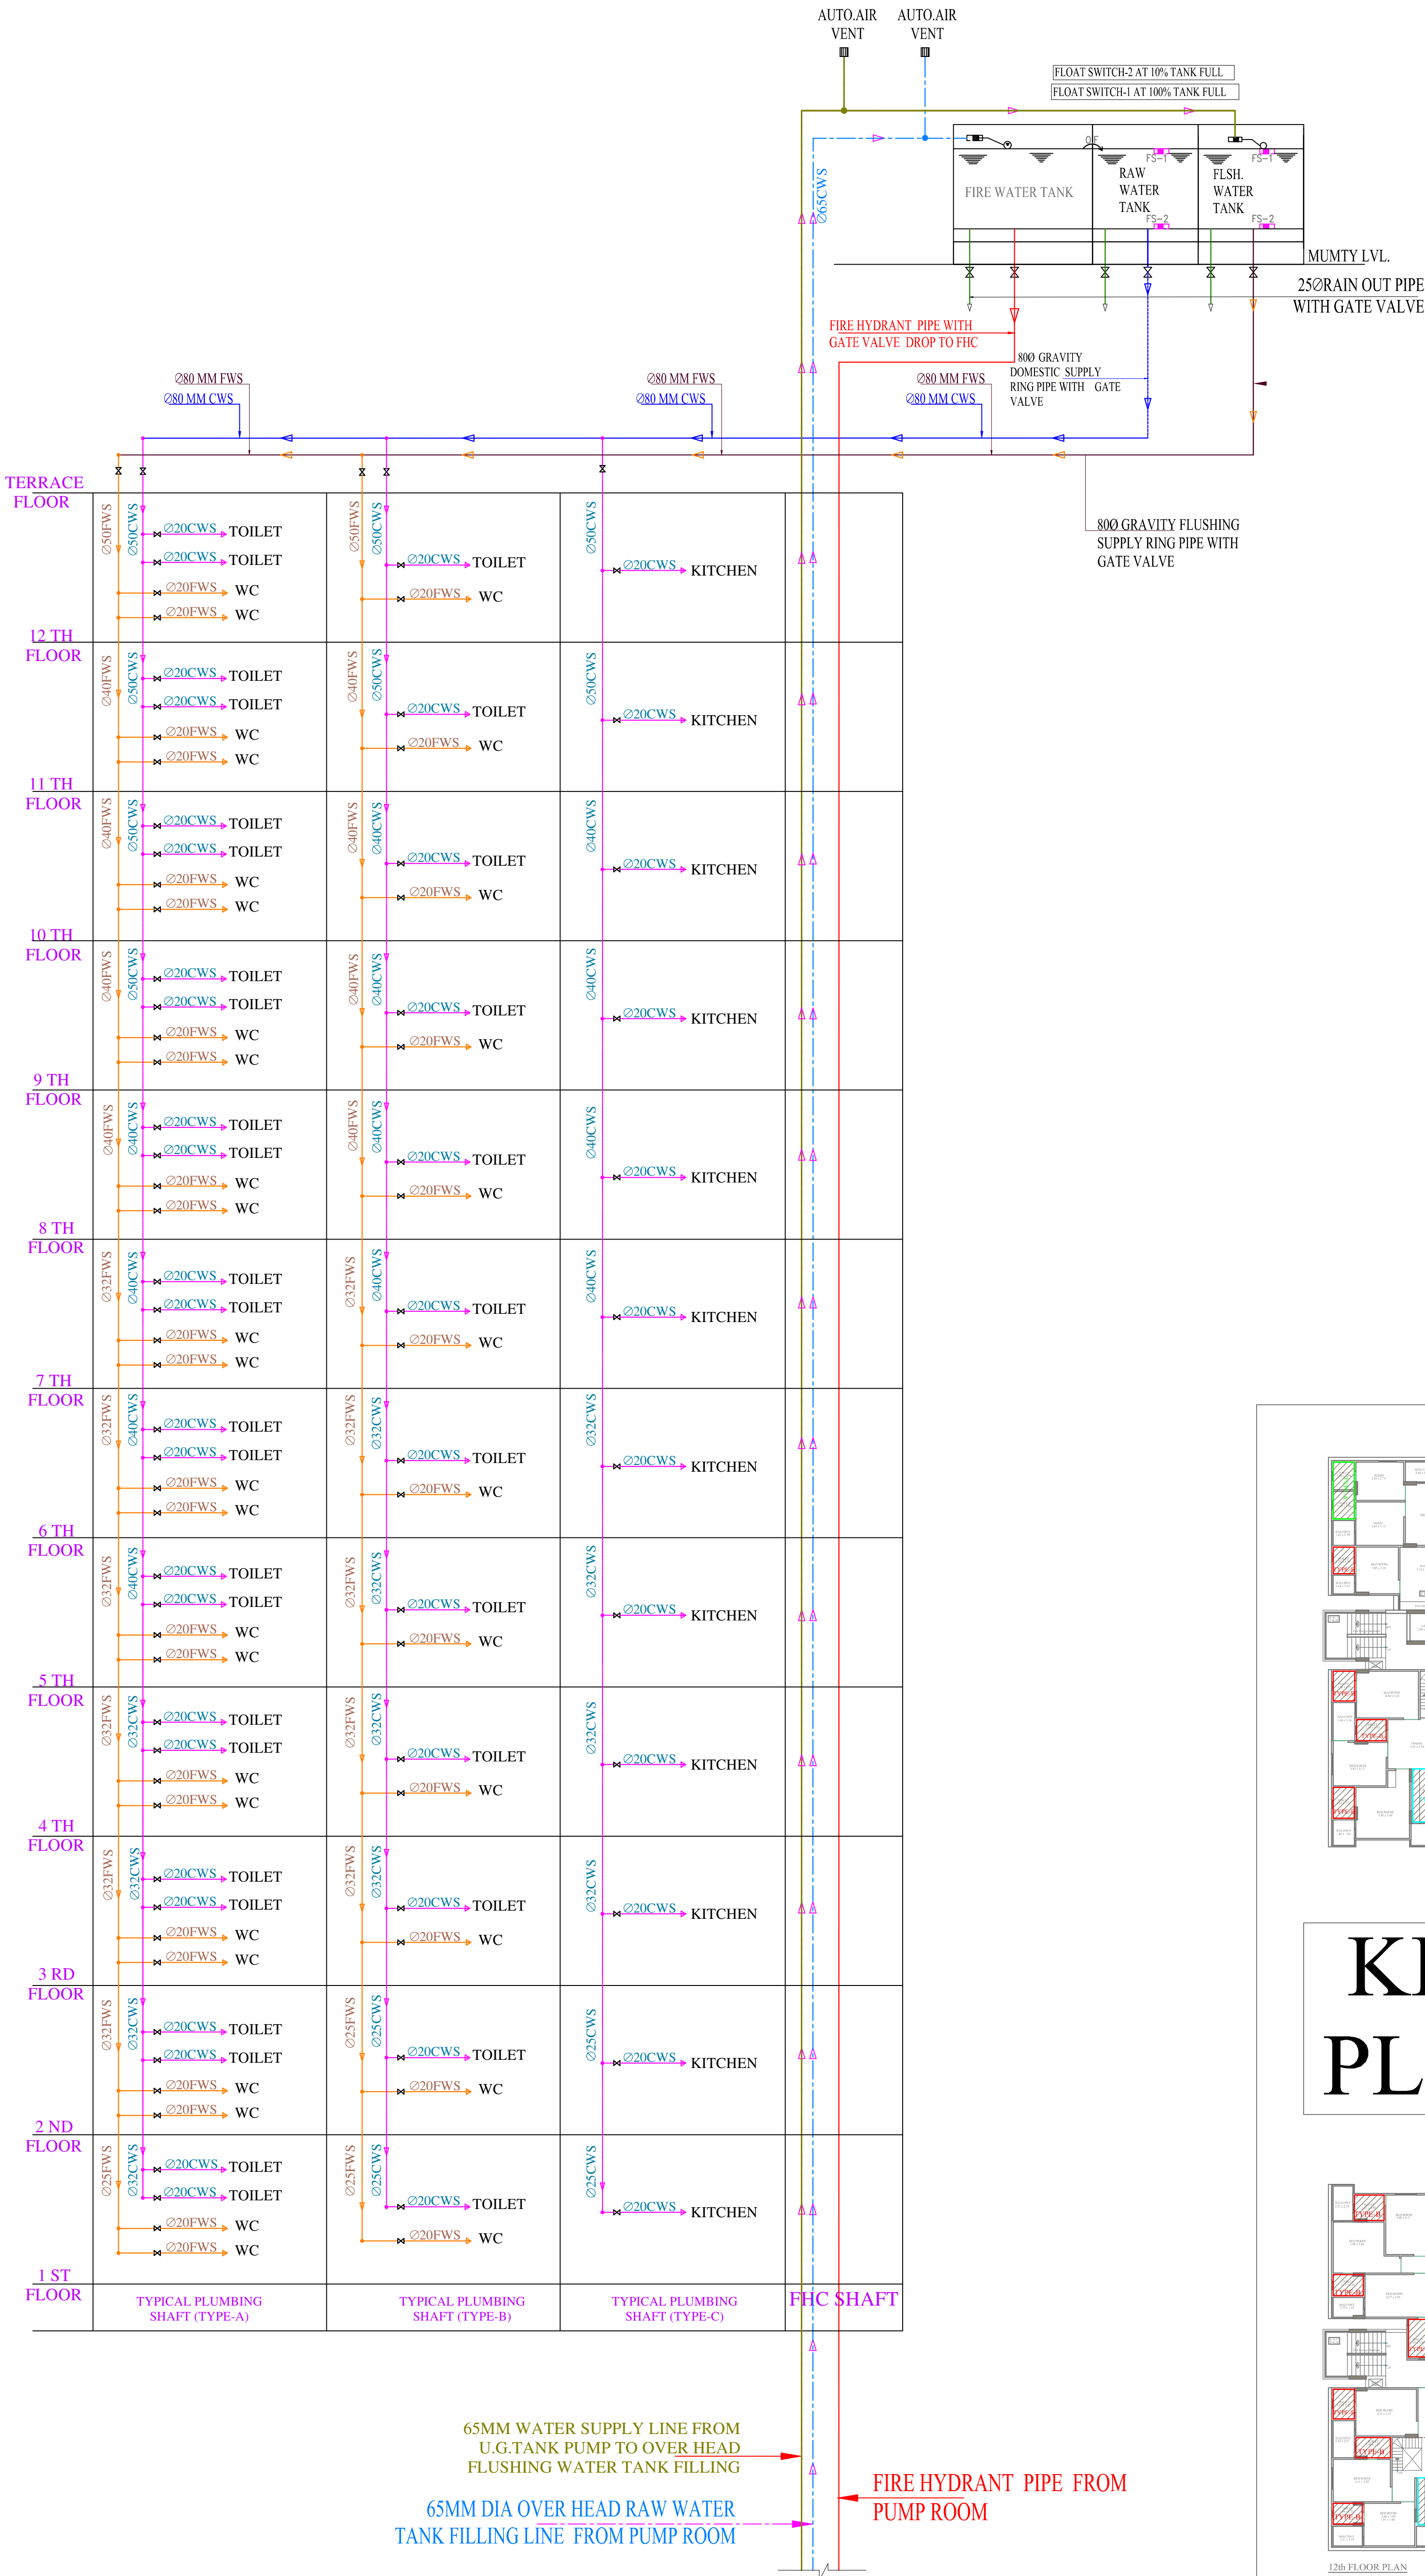

SERVICES CONSULTANT:
ASHI ASSOCIATES
F 9 / 440 , Keshav Marg Chitrakut Scheme,Jaipur
PH-91-0-93146-10438 ,0141-2440946 Mail:vipul8599@yahoo.com

ARCHITECTS:-
SPACE GRID
C-49,vidya Apartment,paras Marg,
Bapu Nagar,near Janta Store Circle,
Jaipur-302015
Ph-09314918766,0141-4005506 (o)
Email:-info.spacegrid@gmail.com


BUILDERS:-


PROJECT NAME:-
PROPOSED RESIDENTIAL BUILDING AT GROUP
HOUSING KHASRA NO. 302/2, 302/3 AT
VILLAGE- RAMSINGHPURA URF DHOLAI TEH.
SANGANER, JAIPUR

DRAWING:-
WATER SUPPLY SCHEMATIC DIAGRAM

DRN BY:-	CHK. BY:-
SNEHA	SANJAY
APPD. BY:-	SCALE : -
VIPUL AGARWAL	N.T.S.
DATE: -	REV.: -
08-05-2024	00


Vipul
VIPUL AGARWAL
M.E.P. CONSULTANT
B.E. ELECTRICAL

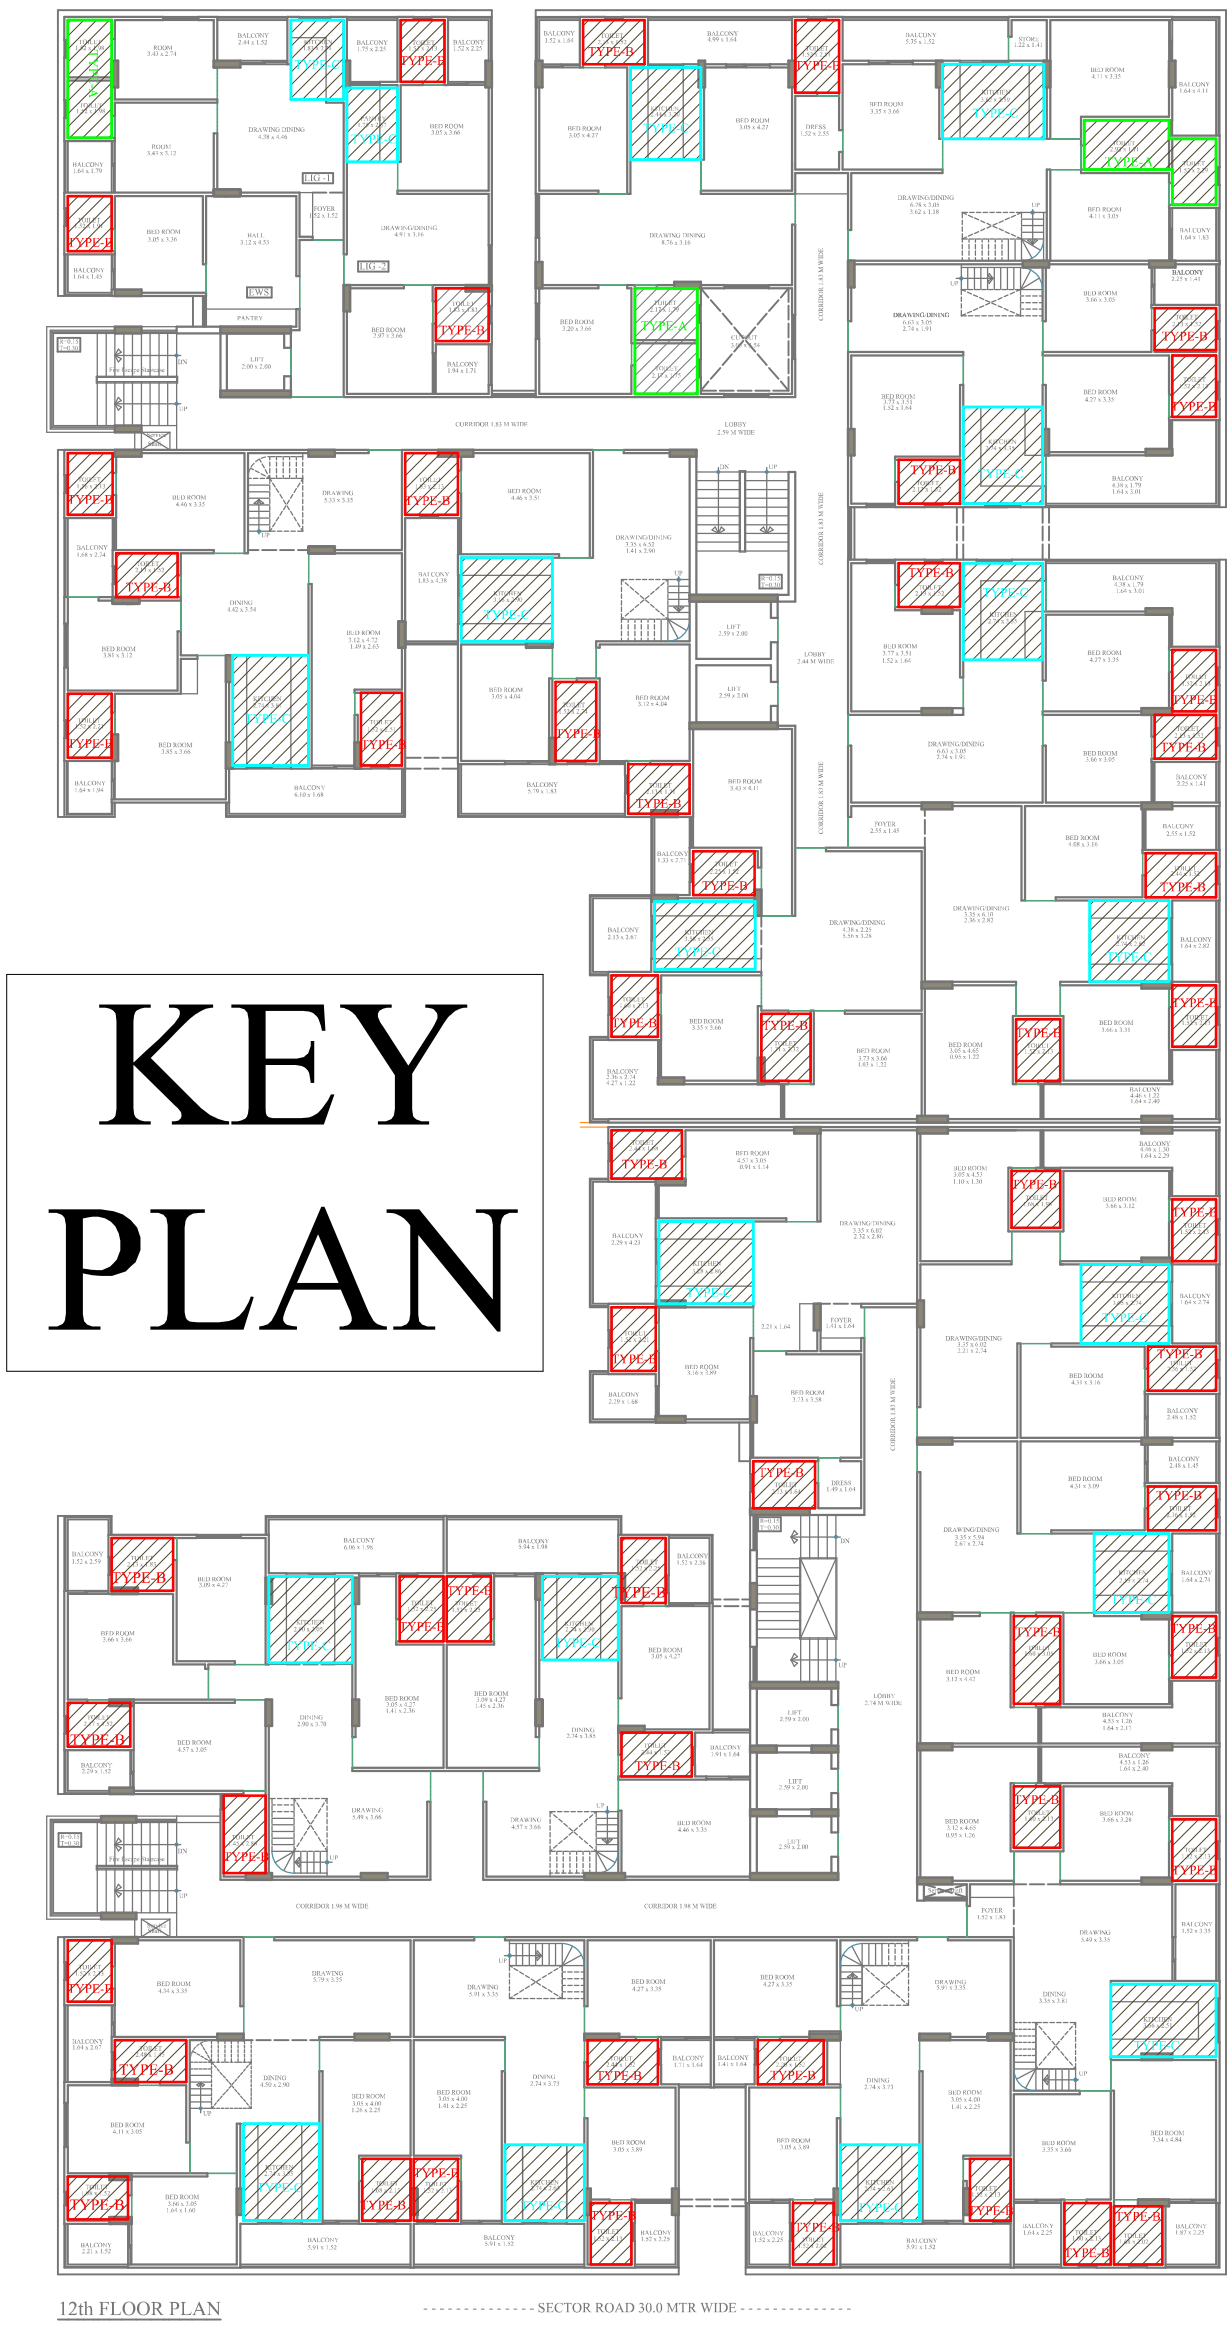

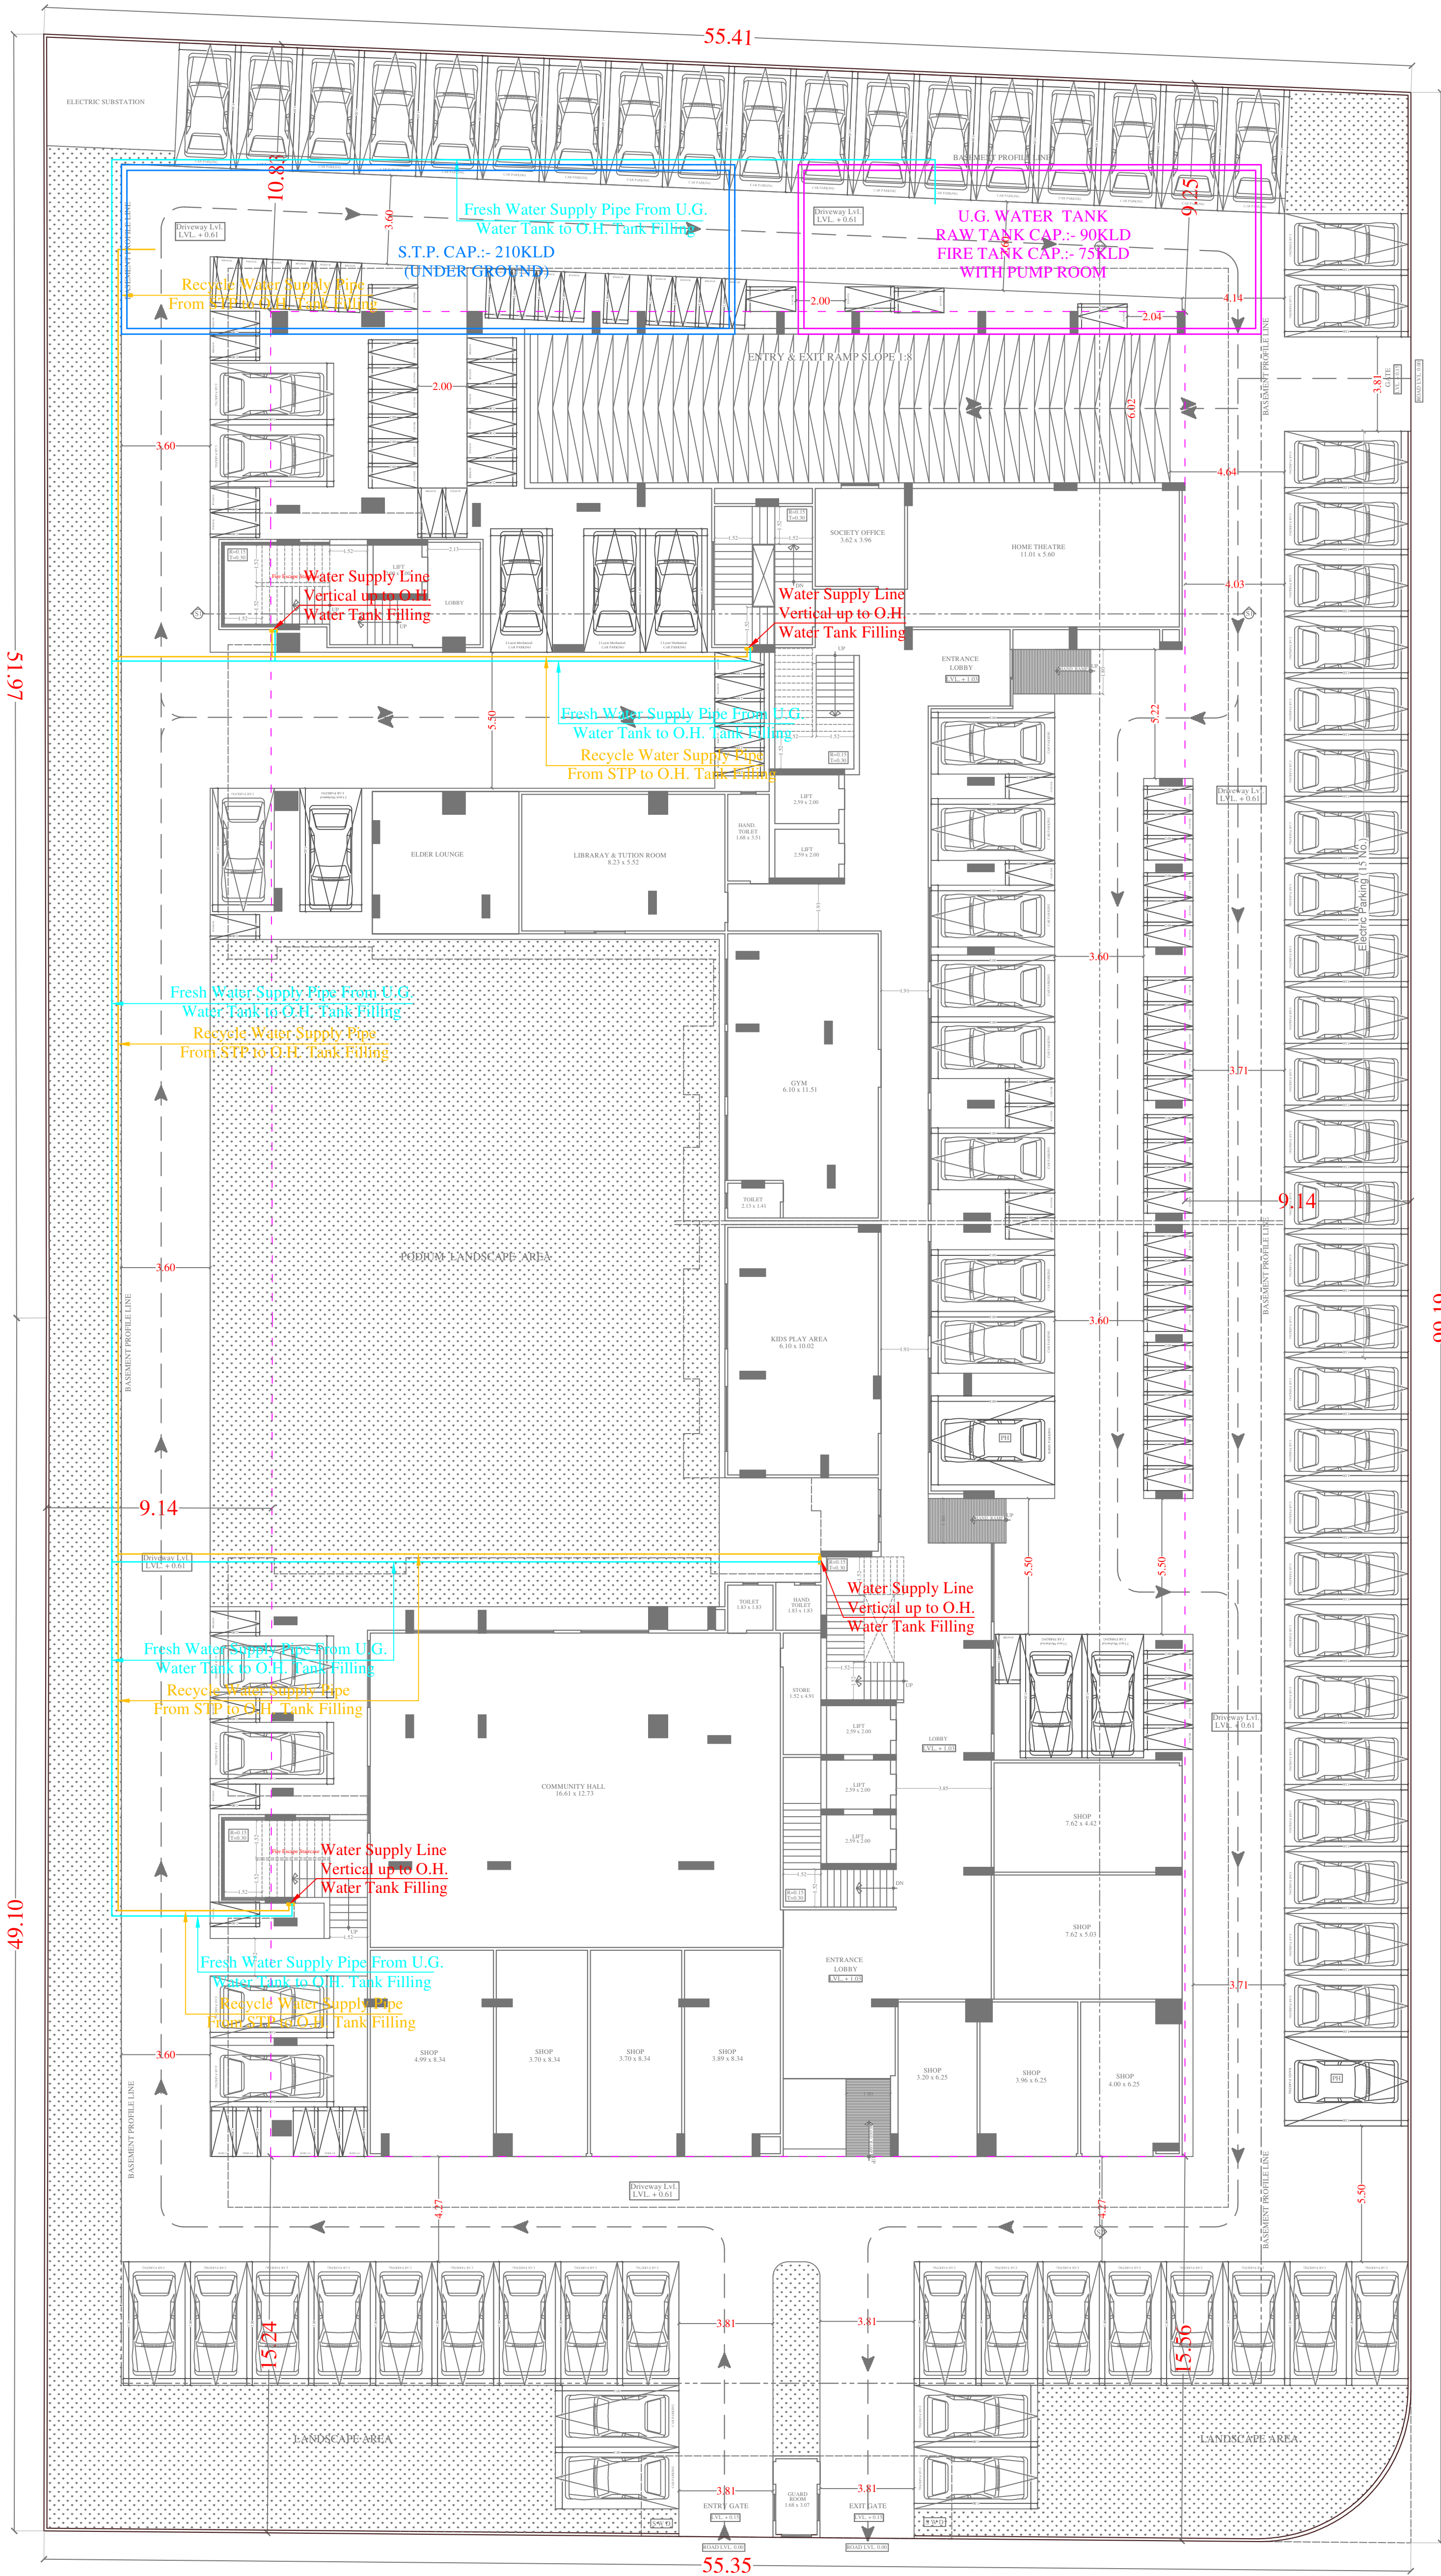

STILT PLAN WITH CIRCULATION

SCALE = 1:125

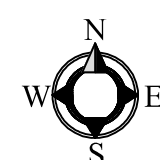

LEGENDS:-

SYMBOL	DESCRIPTION
	FRESH WATER SUPPLY PIPE FROM U.G. WATER TANK TO O.H. TANK FILLING
	RECYCLE WATER SUPPLY PIPE FROM STP TO O.H. TANK FILLING

SIGN:-

VIPUL AGARWAL
M.E.P. CONSULTANT
B.E. ELECTRICAL

SEAL:-

SERVICE CONSULTANT

ASHI ASSOCIATES
F 9 / 440 , Keshav Marg Chitrakut Scheme,Jaipur
PH:91-0-93146-10438 ,0141-2440946, Mail:vipul8599@yahoo.com

ARCHITECT :-

SPACE GRID
C-49,vidya Apartment,paras Marg,
Bapu Nagar,near Janta Store Circle,
Jaipur-302015
Ph-09314918766,0141-4005506 (o)
Email:-info.spacegrid@gmail.com

PROJECT:-

PROPOSED RESIDENTIAL BUILDING AT
GROUP HOUSING KHASRA NO. 302/2,
302/3 AT VILLAGE- RAMSINGHPURA
URF DHOLAI TEH. SANGANER, JAIPUR

OWNER

DRAWING:

STILT FLOOR
UNDER GROUND WATER
TANK TO O.H. TANK FILLING
PIPE ROUTE PLAN