


PROPOSED LAYOUT PLAN OF ELECTRICAL LINE SYSTEM FOR "JAGDAMBA NAGAR -II"

KH. NO.- 17, 18, 575/570, 577/571, 583/16, 584/16, 585/573, 586/573, 588/576 VILLAGE-CHAK GETOR, TEHSIL-SANGANER, JAIPUR.

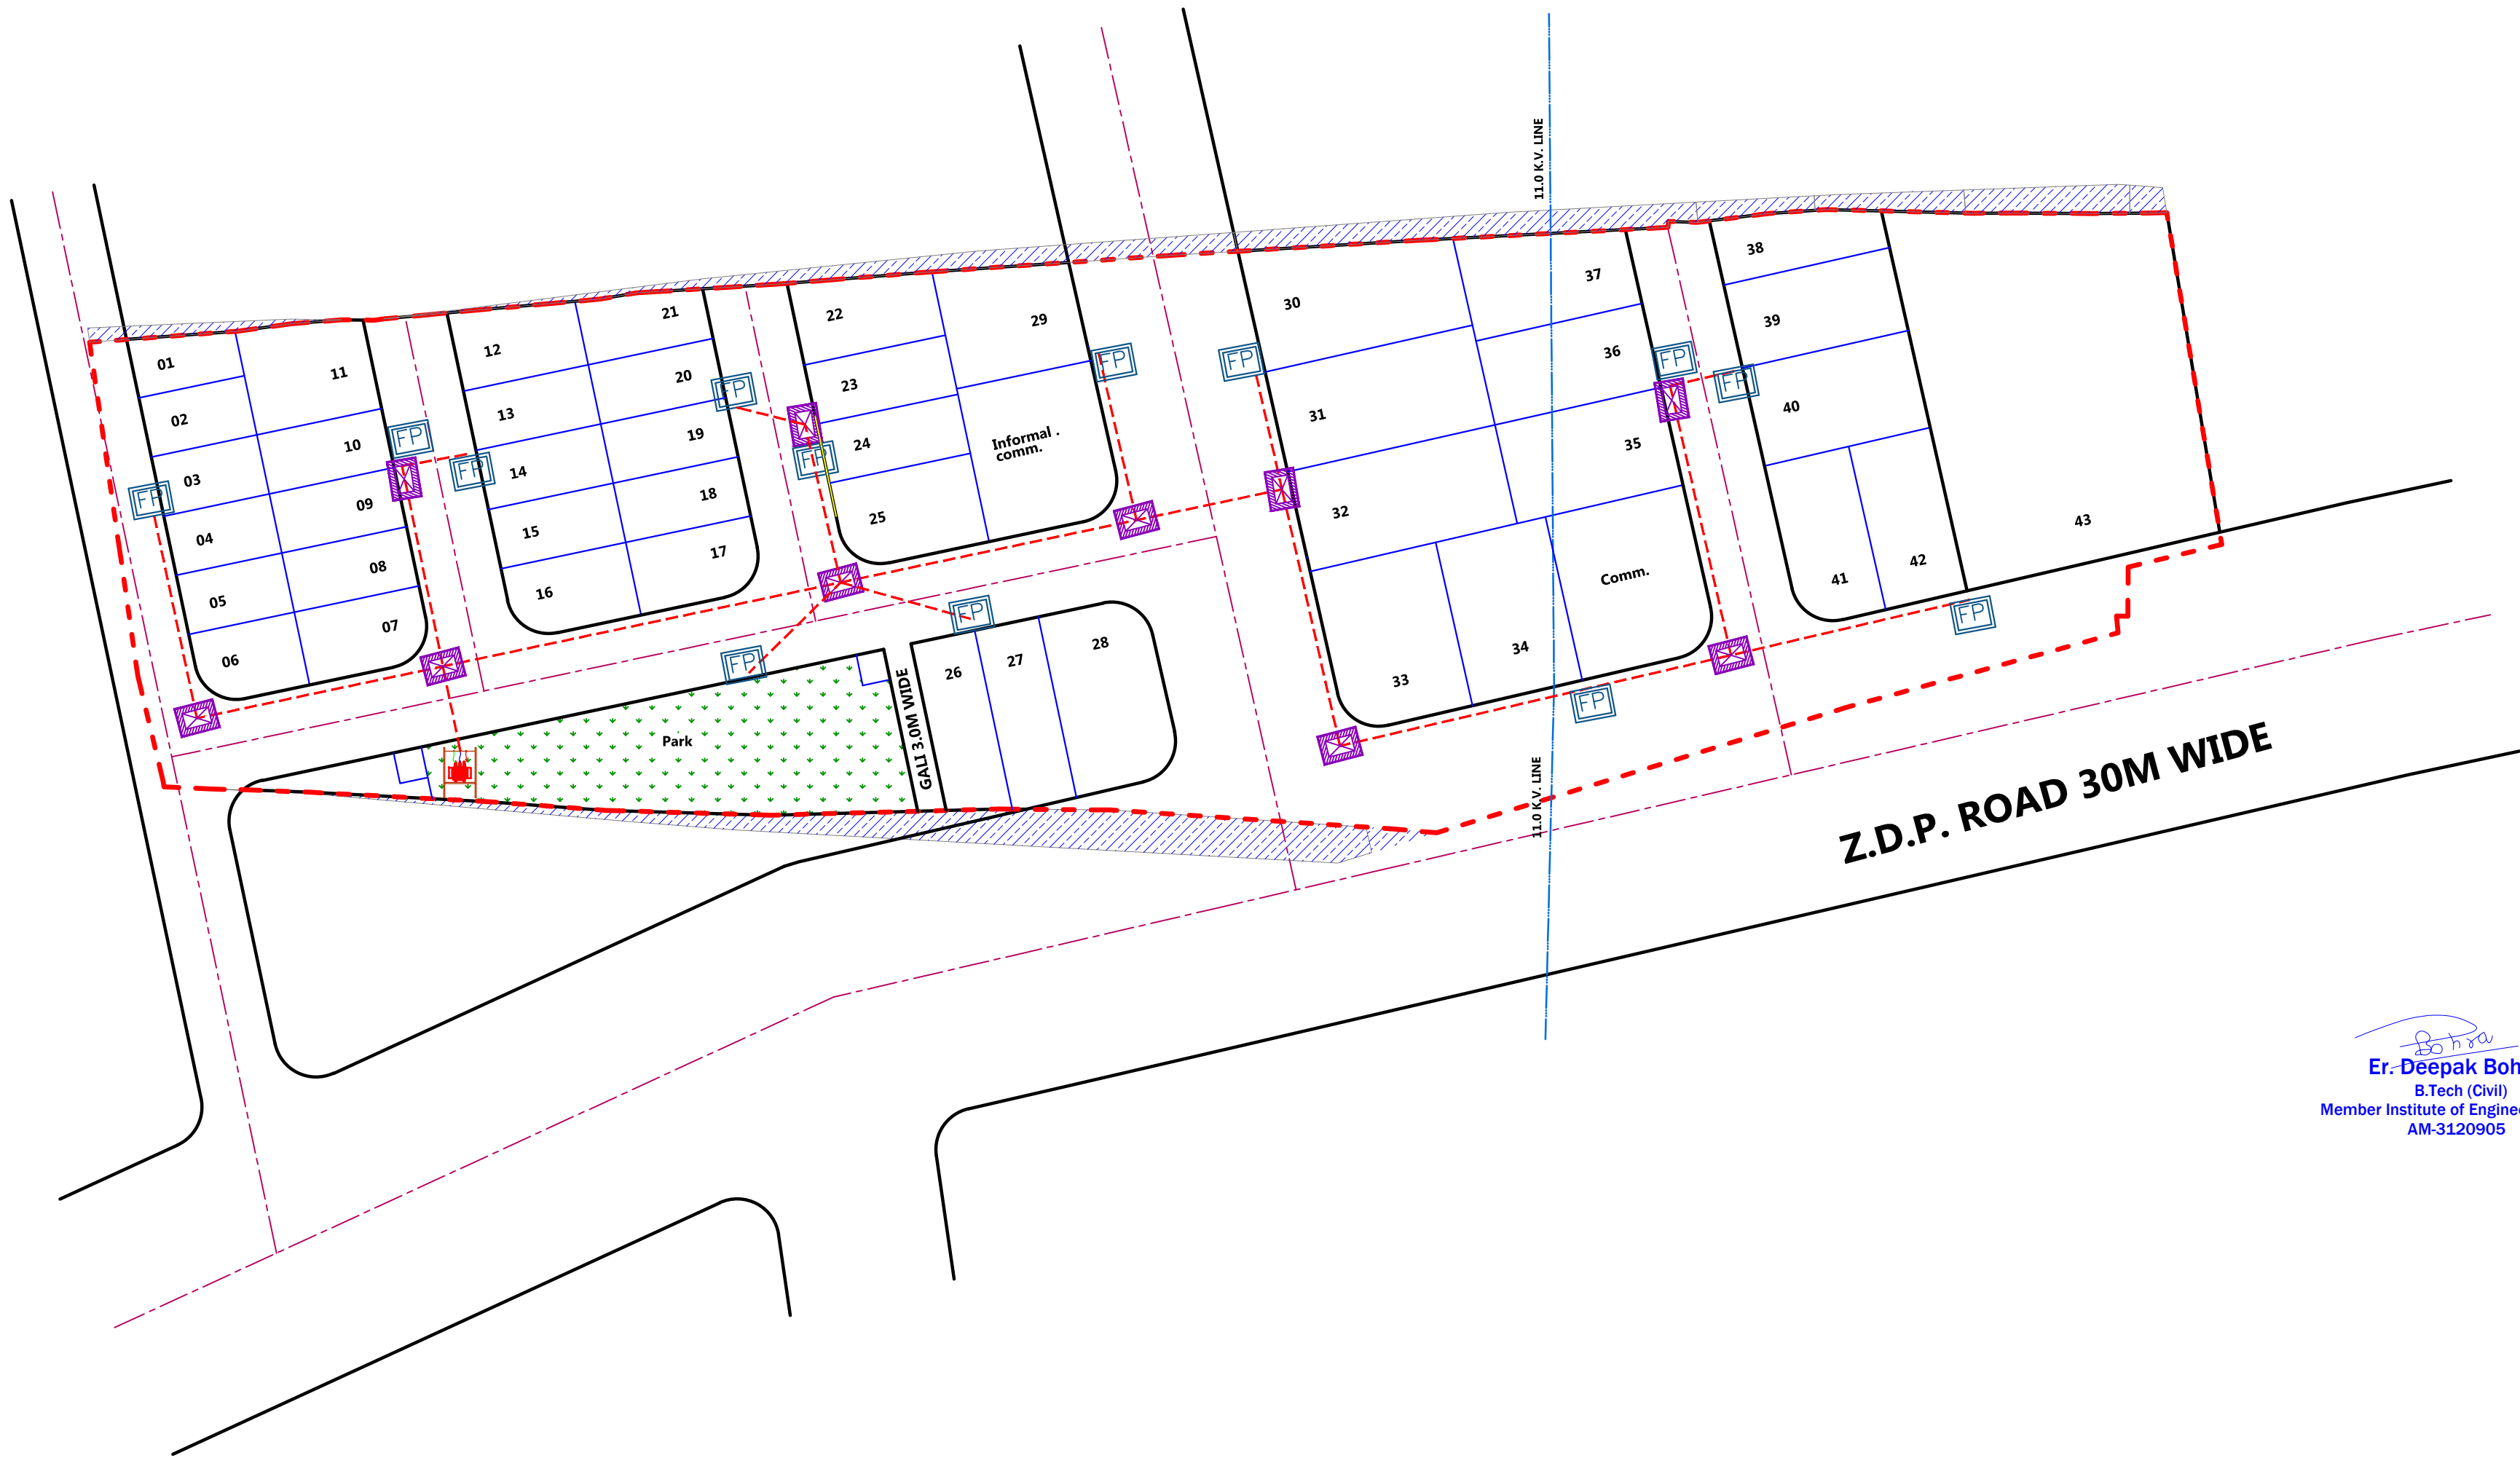


Er. Deepak Bohra  
B.Tech (Civil)  
Member Institute of Engineers (India)  
AM-3120905

General Notes:-

1. ALL DIM-ENSIONS ARE IN METER & DIAMETERS ARE IN MILLIM-ETER, UNLESS OTHERWISE SPECIFIED.
2. EARTH COVER PROVIDED ABOVE PIPE SHALL BE MINIM-UM 1.0 M.
3. PIPE MATERIAL uPVC.

LEGEND

|  |                                                                      |
|--|----------------------------------------------------------------------|
|  | L.T. POLE                                                            |
|  | ELECTRIC POLE/E.B.                                                   |
|  | 11/0.433 kV, 550kVA TRANSFORMER ON TWO-POLE STRUCTURE WITH 3-WAY RMU |
|  | FEEDER PILLAR FOR PLOT ELECTRIC DISTRIBUTION SUPPLY                  |
|  | ELECTRIC CABLE CHAMBER                                               |
|  | U.G. CABLE                                                           |

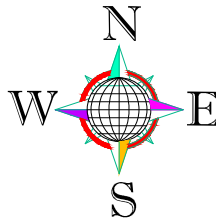

NAME OF SCHEME :-

PROPOSED LAYOUT PLAN OF  
"JAGDAMBA NAGAR -II"  
UNDER KHASRA NO .- 17, 18, 575/570,  
577/571,583/16,584/16,585/573,586/573,  
588/576 AT VILLAGE-CHAK GETOR,  
TEHSIL-SANGANER, JAIPUR.

DRAWING TITLE:-

Layout Plan of Electriacl  
Line

CONSULTANT :

"BOHRA ENGINEERING  
CONSULTANTS LLP"  
ADD:- A-11 BUJASAN CITY BLOCK-A, BHATAWALA, WATKA ROAD,  
NEAR GULMOHAR GARDEN, SANGANER JAIPUR (RAJ.)  
Tel: 91-9462634566, 9950337158  
E-mail: bohraengconsultants@gmail.com