
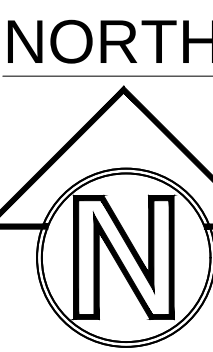



RAIN WATER HARVESTING LAYOUT PLAN

"AADI RESIDENCY"

IN KHASRA NO. - 355/325, 356/276, 357/276, 363/348, 361/314, 359/275
AT VILLAGE- JAICHAND KA BAS, TEH.- MADHORAJPURA, JAIPUR (RAJ.)
SCALE :- 1: 600 OR (1CM = 6.0 Mt.)

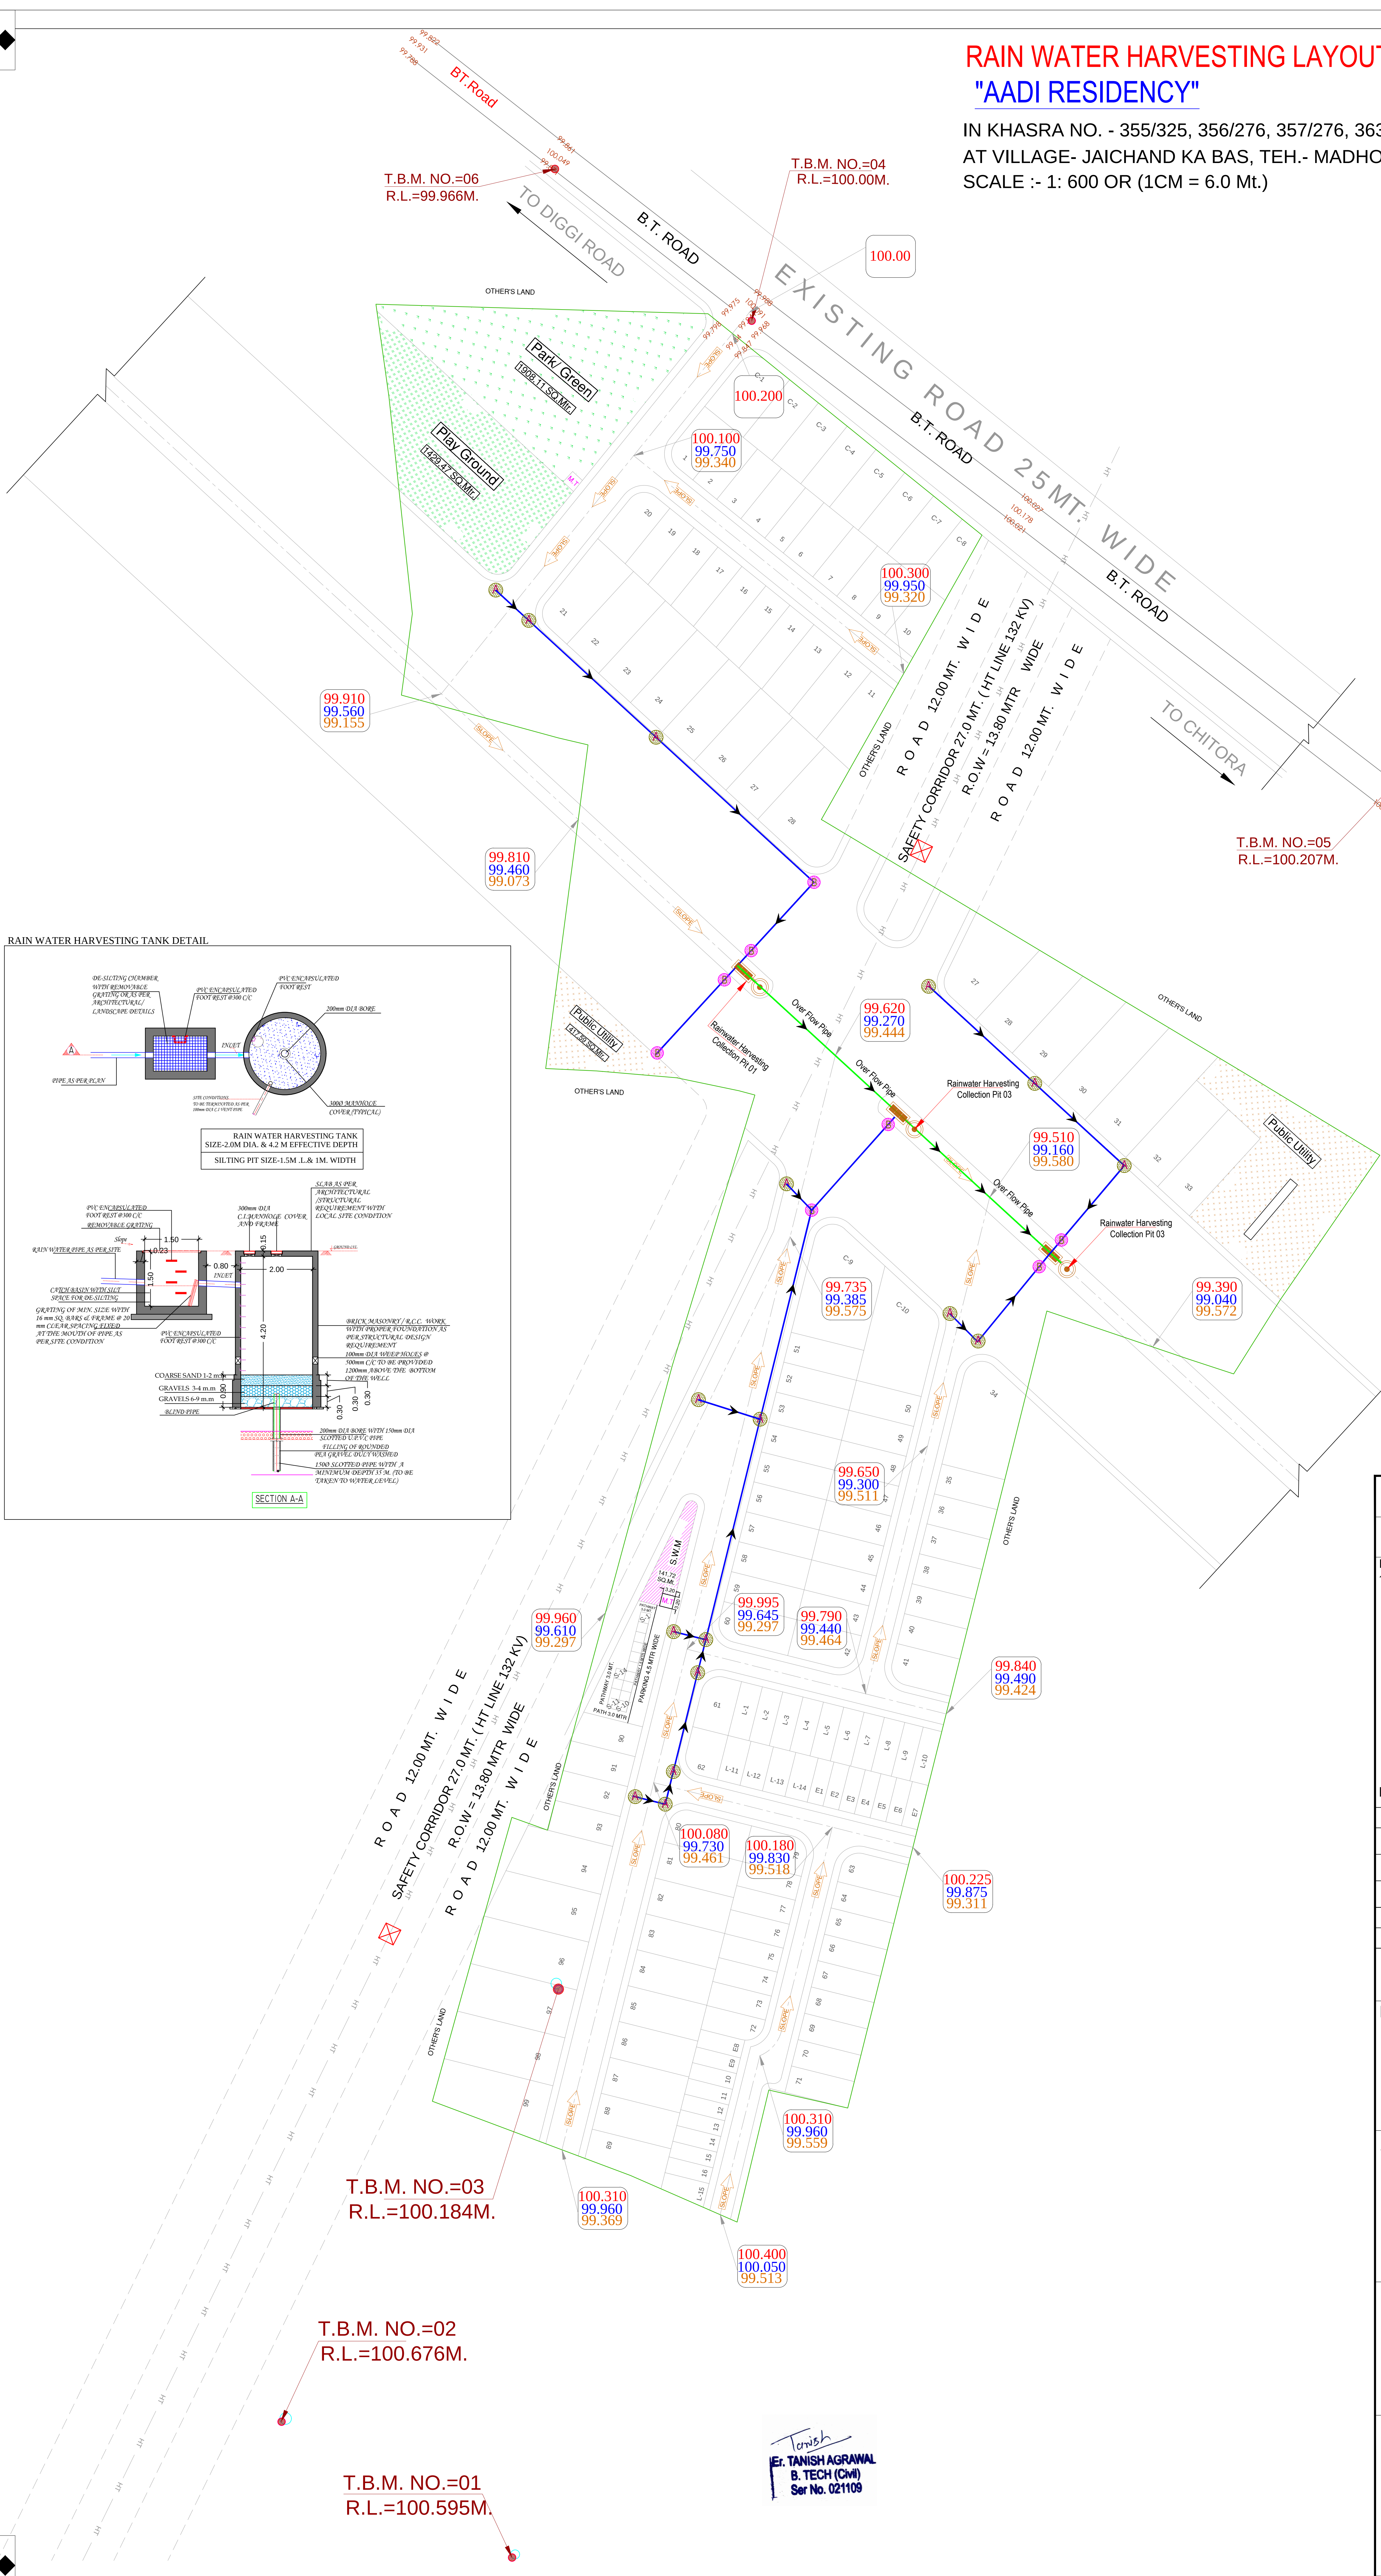

RAIN WATER HARVESTING TANK DETAIL

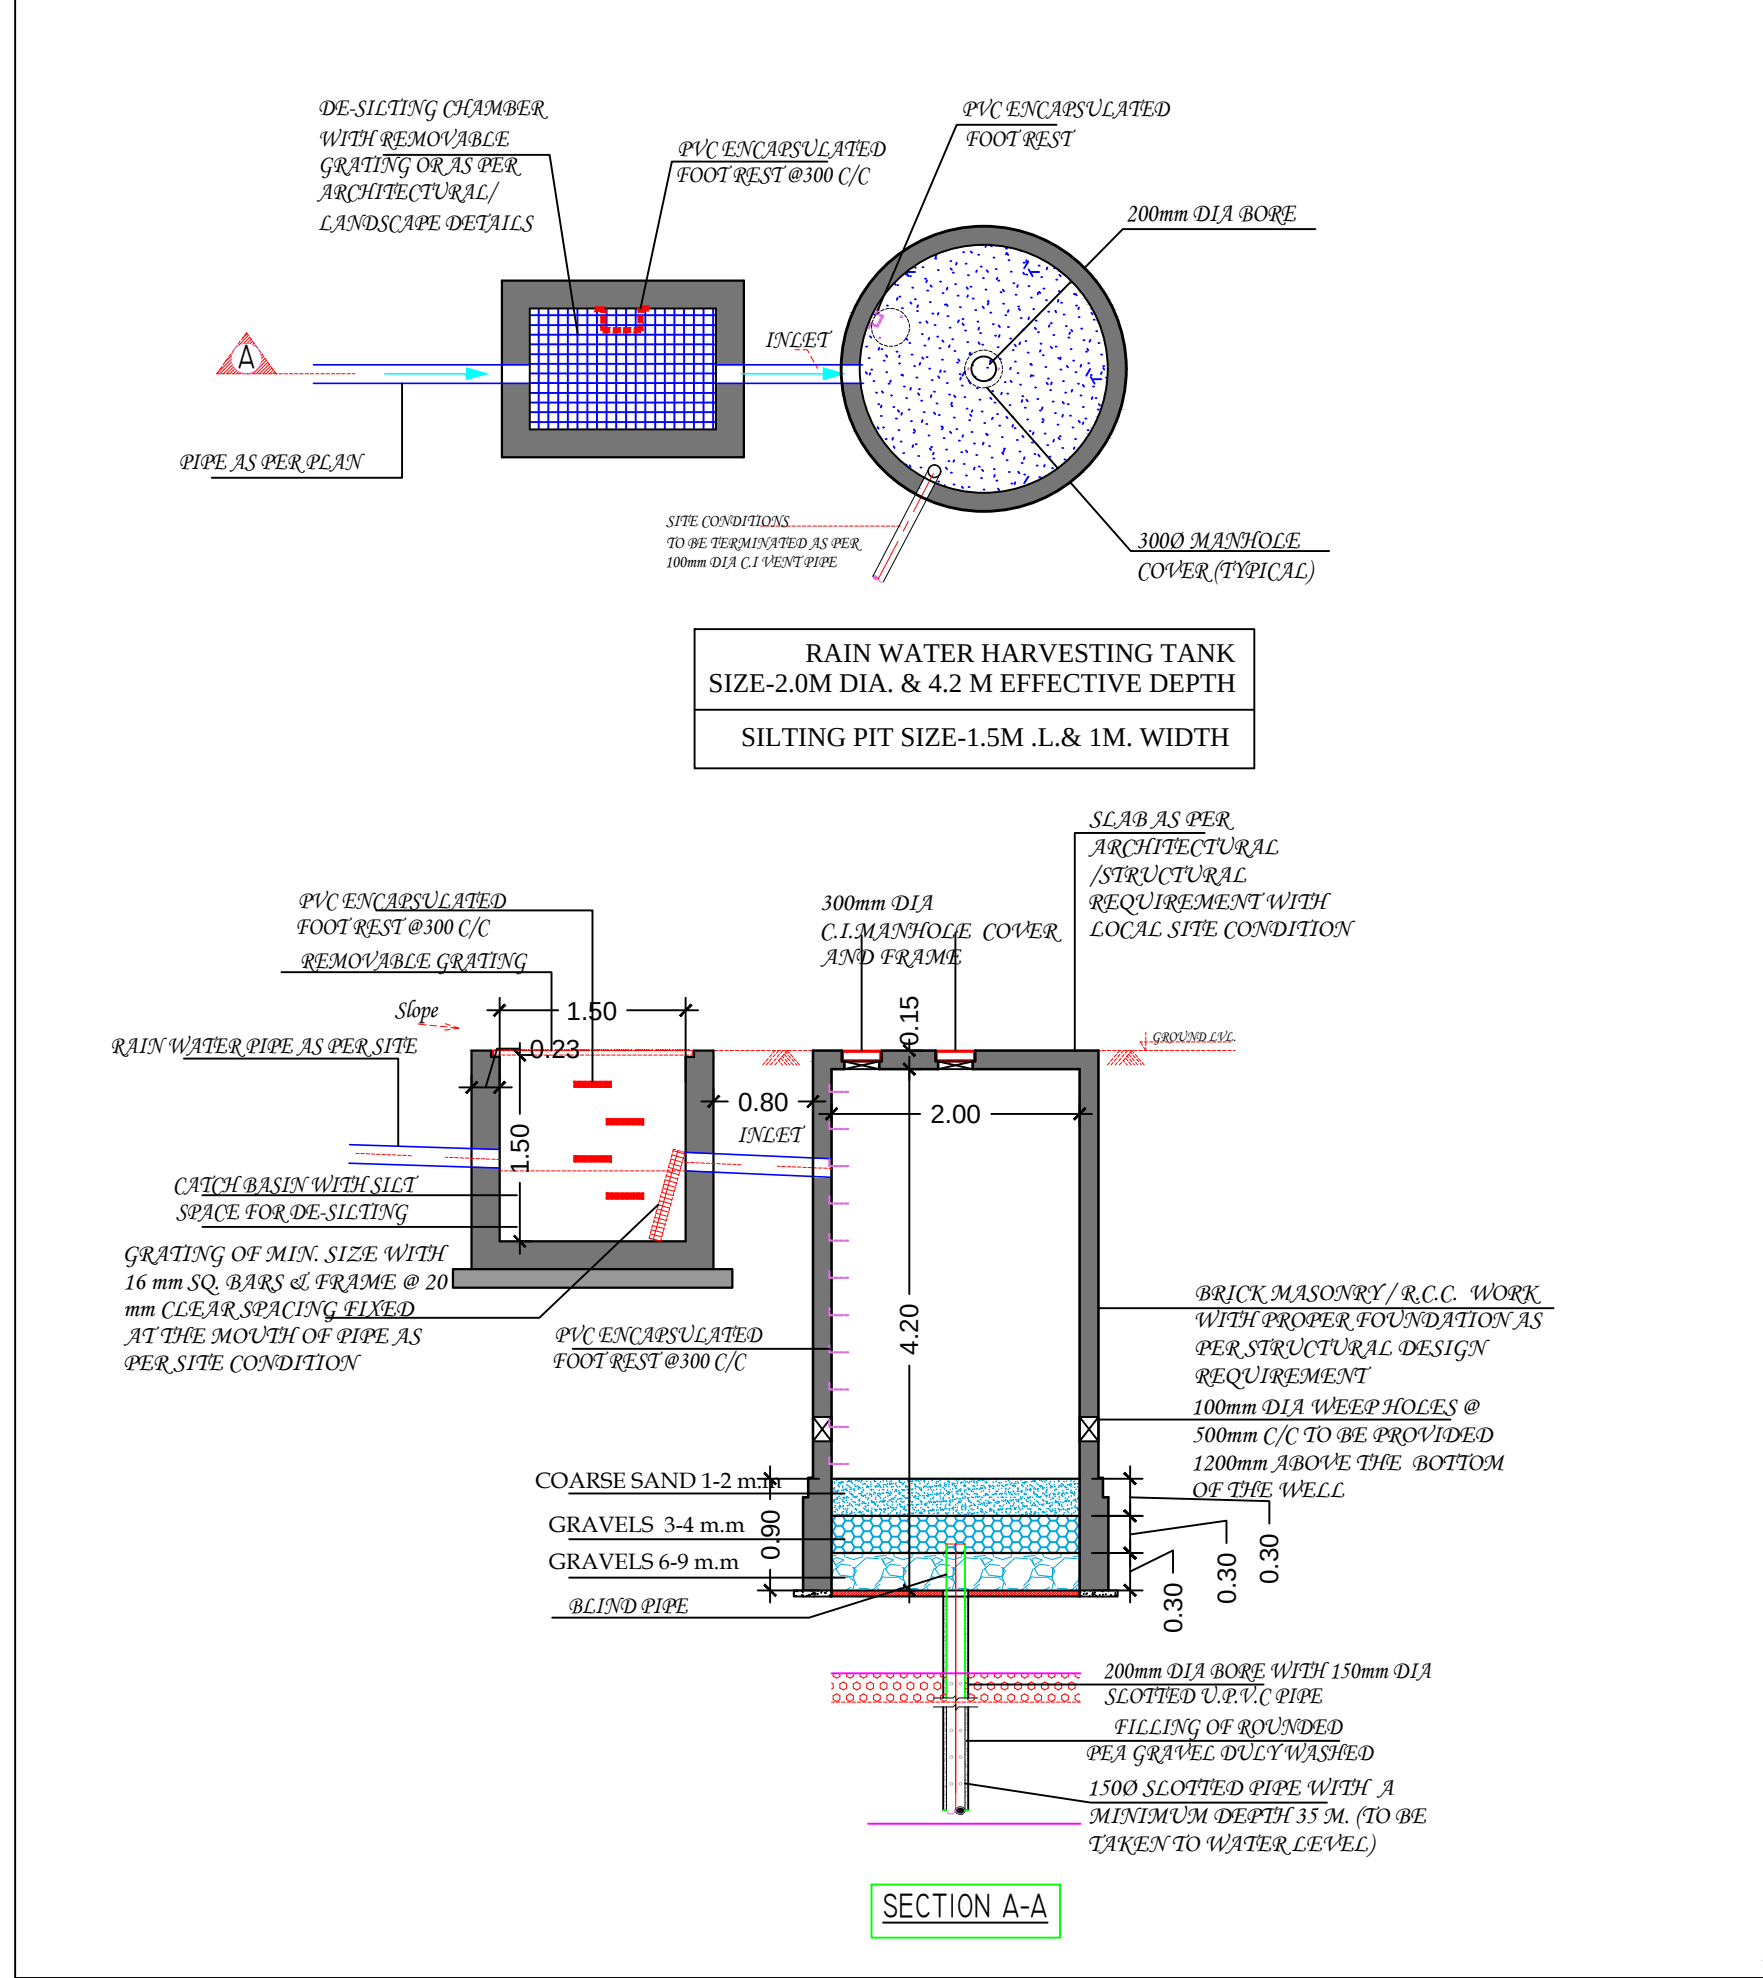

LAY-OUT PLAN OF

(ROADS ☐ ELECTRICALS ☐ SEWER LINE ☐
WATER SUPPLY ☐ & RAIN WATER HARVESTING) ☒

Notes:-
1. ALL DIMENSIONS ARE IN METER & DIAMETERS ARE IN MILLIMETER, UNLESS OTHERWISE SPECIFIED.

- 0.000 Proposed Road Finished Levels
- 0.000 Proposed Road Formation Levels
- 0.000 Existing Ground Levels
- SLOPE Proposed Road Slope Direction
- Proposed Road Center Line
- Rainwater Harvesting Collection Pit

LEGENDS :- RAIN WATER HARVESTING :-

Symbols	Relation To	Nos. / LEN.
	PRECAST MANHOLE 450 DIA	17 Nos.
	PRECAST MANHOLE 600 DIA	08 Nos.
	200 MM DWV PIPE	630 Mtr.
	Rainwater Harvesting Collection Pit	03 Nos.
	Rainwater Harvesting Line Slope	

NAME OF SCHEME :-

प्रस्तावित आवासीय शहरी योजना मानचित्र
"AADI RESIDENCY"

IN KHASRA NO. - 355/325, 356/276, 357/276, 363/348, 361/314, 359/275
AT VILLAGE- JAICHAND KA BAS, TEH.- MADHORAJPURA, JAIPUR (RAJ.)

CONSULTANT:-

CIVIL TECH ENGINEERING SOLUTION
LAND SURVEY/GPS SURVEY/ENGINEERING DESIGN/CADD DESIGNING
Shiv Colony ,Near Poornima University,
Sitapura (Rajasthan)-303905
Mob:-9664240082
Email:- civiltech930@gmail.com


DRAWING TITLE:-

LAYOUT PLAN OF
RAIN WATER HARVESTING

SCALE :-

N.T.S

NORTH :-

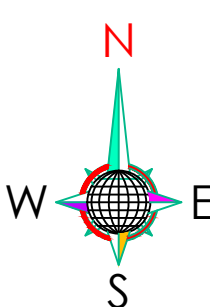

Tanish
ER. TANISH AGRAWAL
B. TECH (CIVIL)
Ser No. 021109